





Front Elevation




Side Elevation

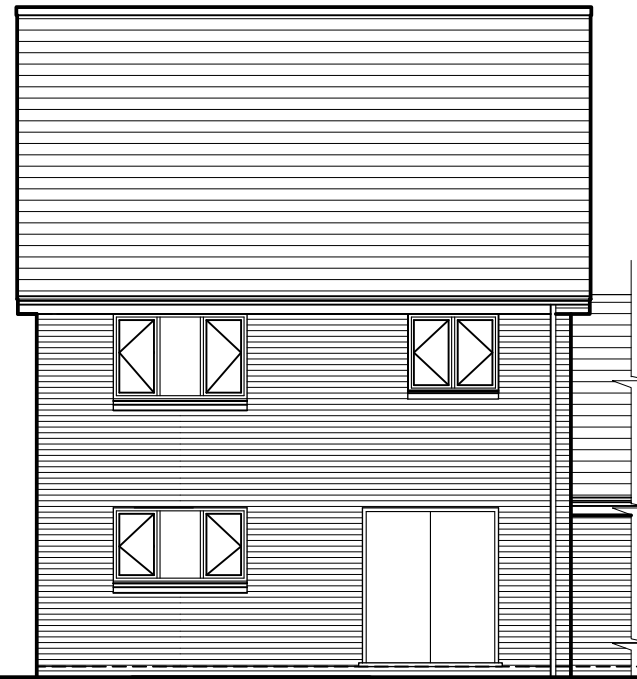

Rear Elevation

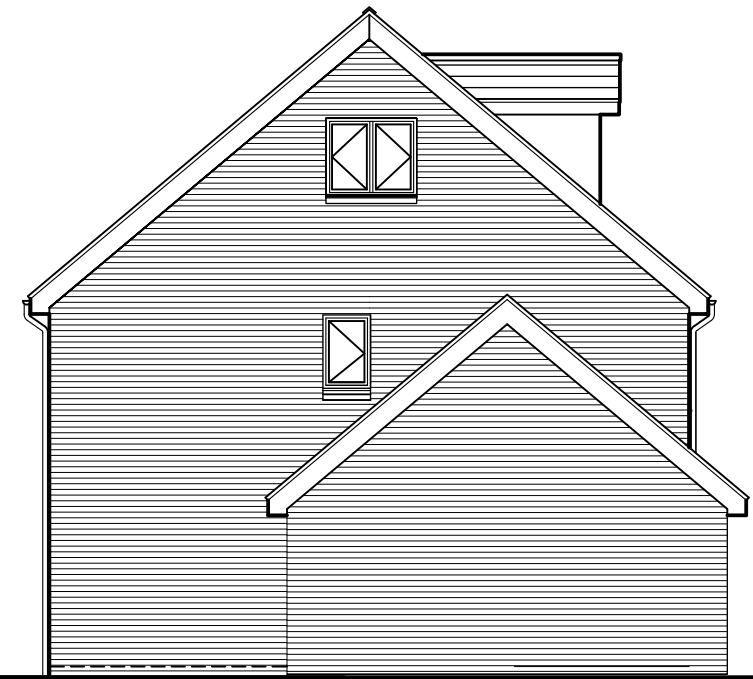


Side Elevation

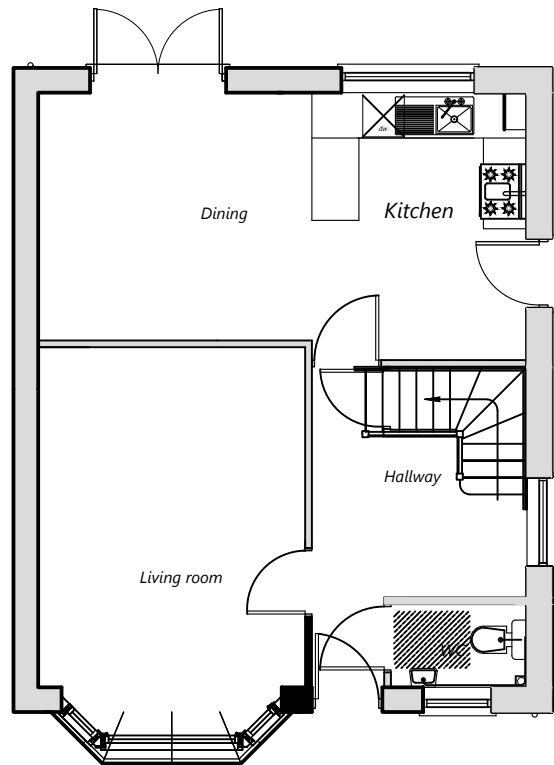


Ground floor layout plan

Total floor area to be constructed 52.13 sq m/ 561sq ft

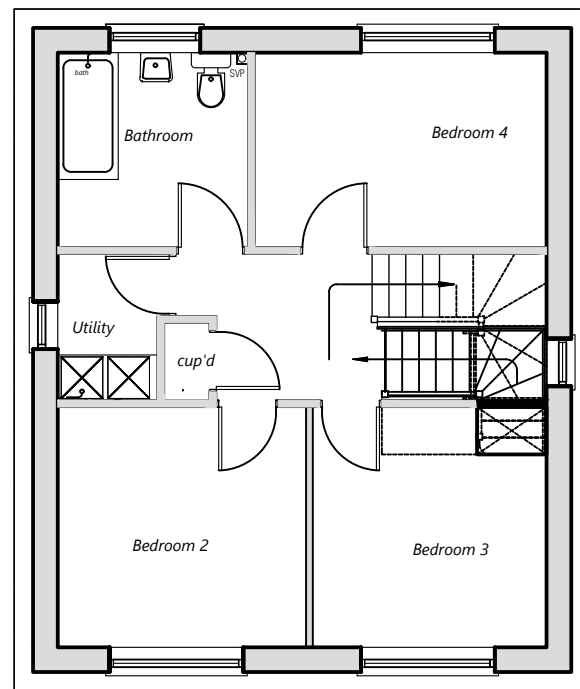


First floor layout plan

Total floor area to be constructed 50.84 sq m/ 547sq ft

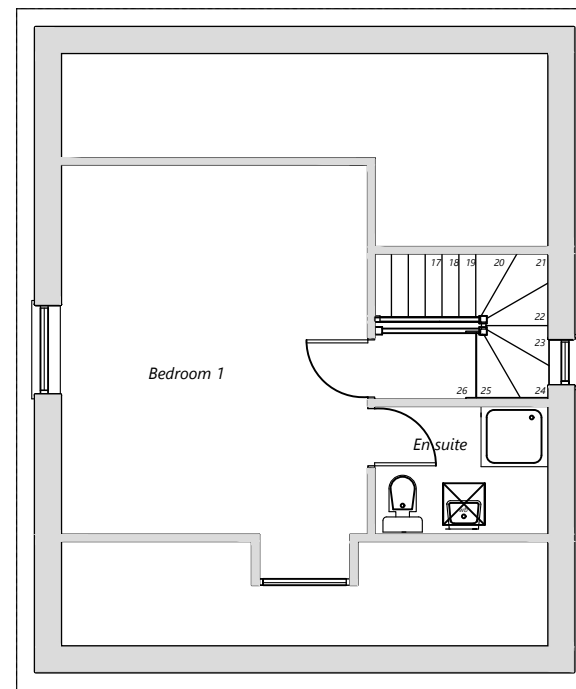

First floor layout plan

Total floor area to be constructed 26.11 sq m/ 281sq ft

 

PLANNING DRAWING- FLINT

EDGE
ARCHITECTS

RIBA
Chartered Practice

EDGE Architects NW Ltd.
Studio 55:20
North Wales Business Park, Abergele
Conwy, LL22 8LJ

CLIENT:

Gower Homes Ltd

GOWER
HOMES

ADDRESS:

Former Air Products site, Llangollen Road,
Acrefair LL14 3HW

PROJECT:

Proposed residential development
FLINT HOUSETYPE

DRAWING No:

21-DES-001-07

DATE: 27/07/2021

SCALE: 1:100 @ A3