




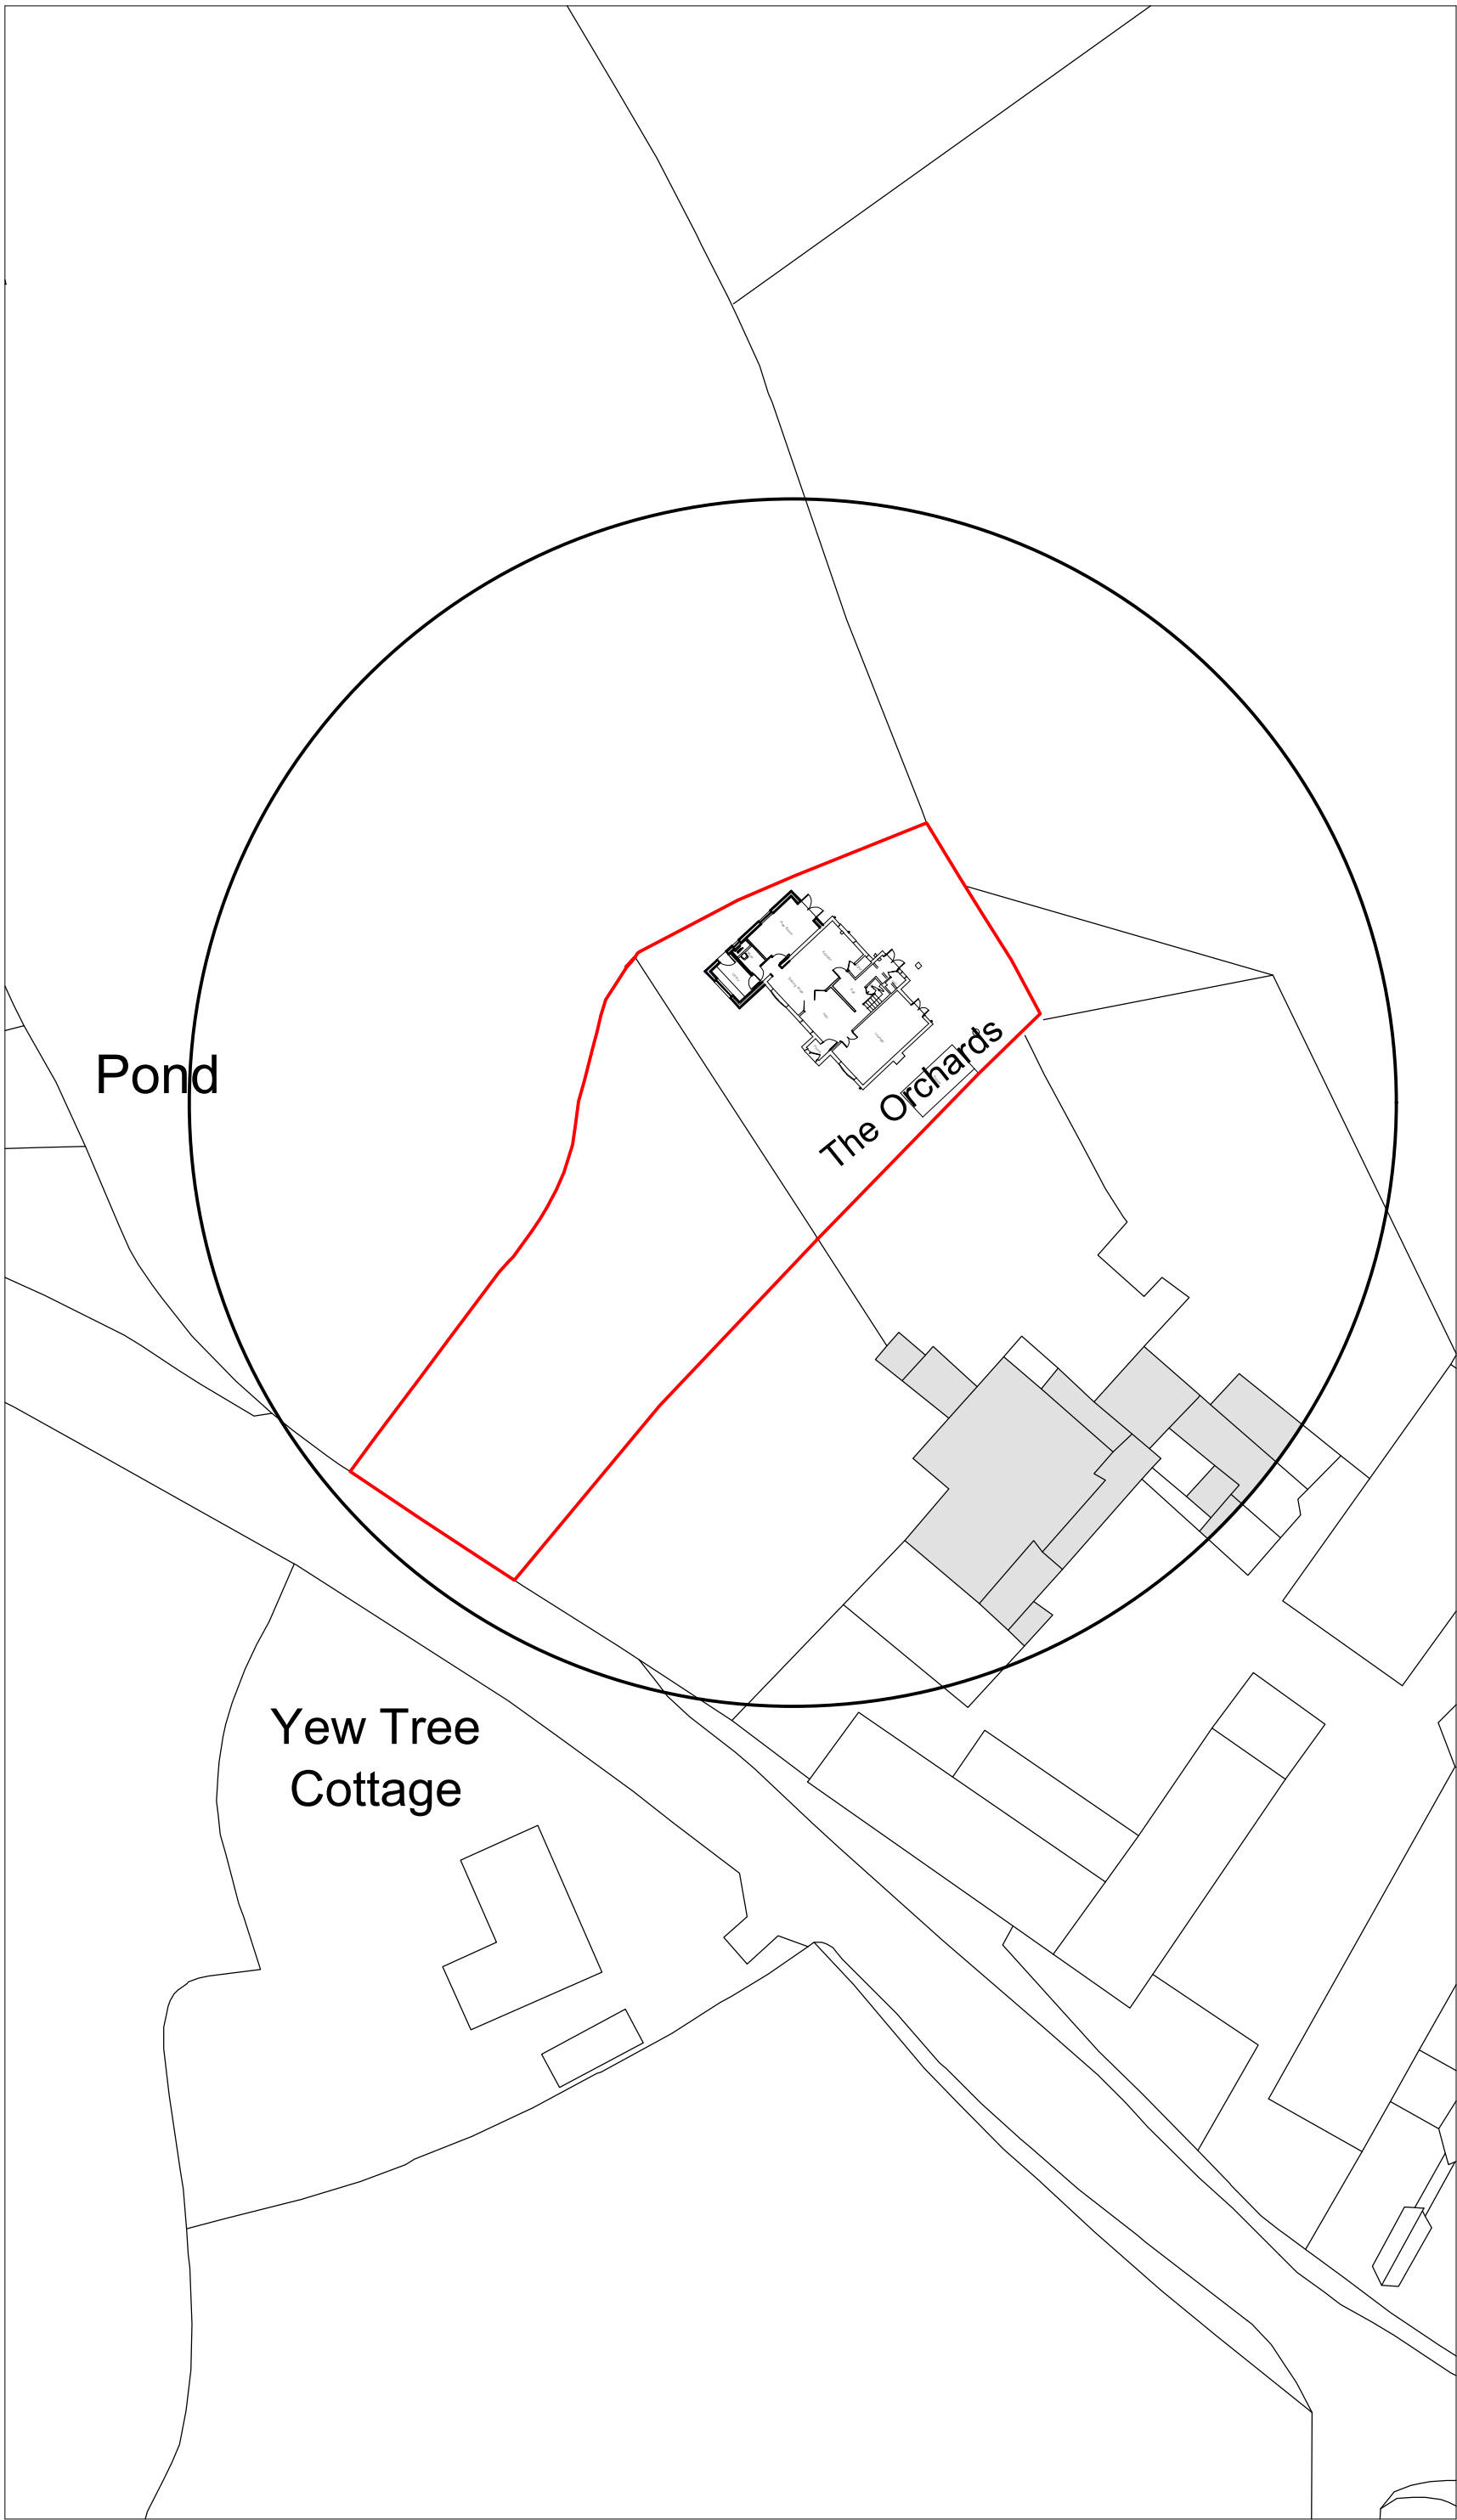

Site Plan 1:500

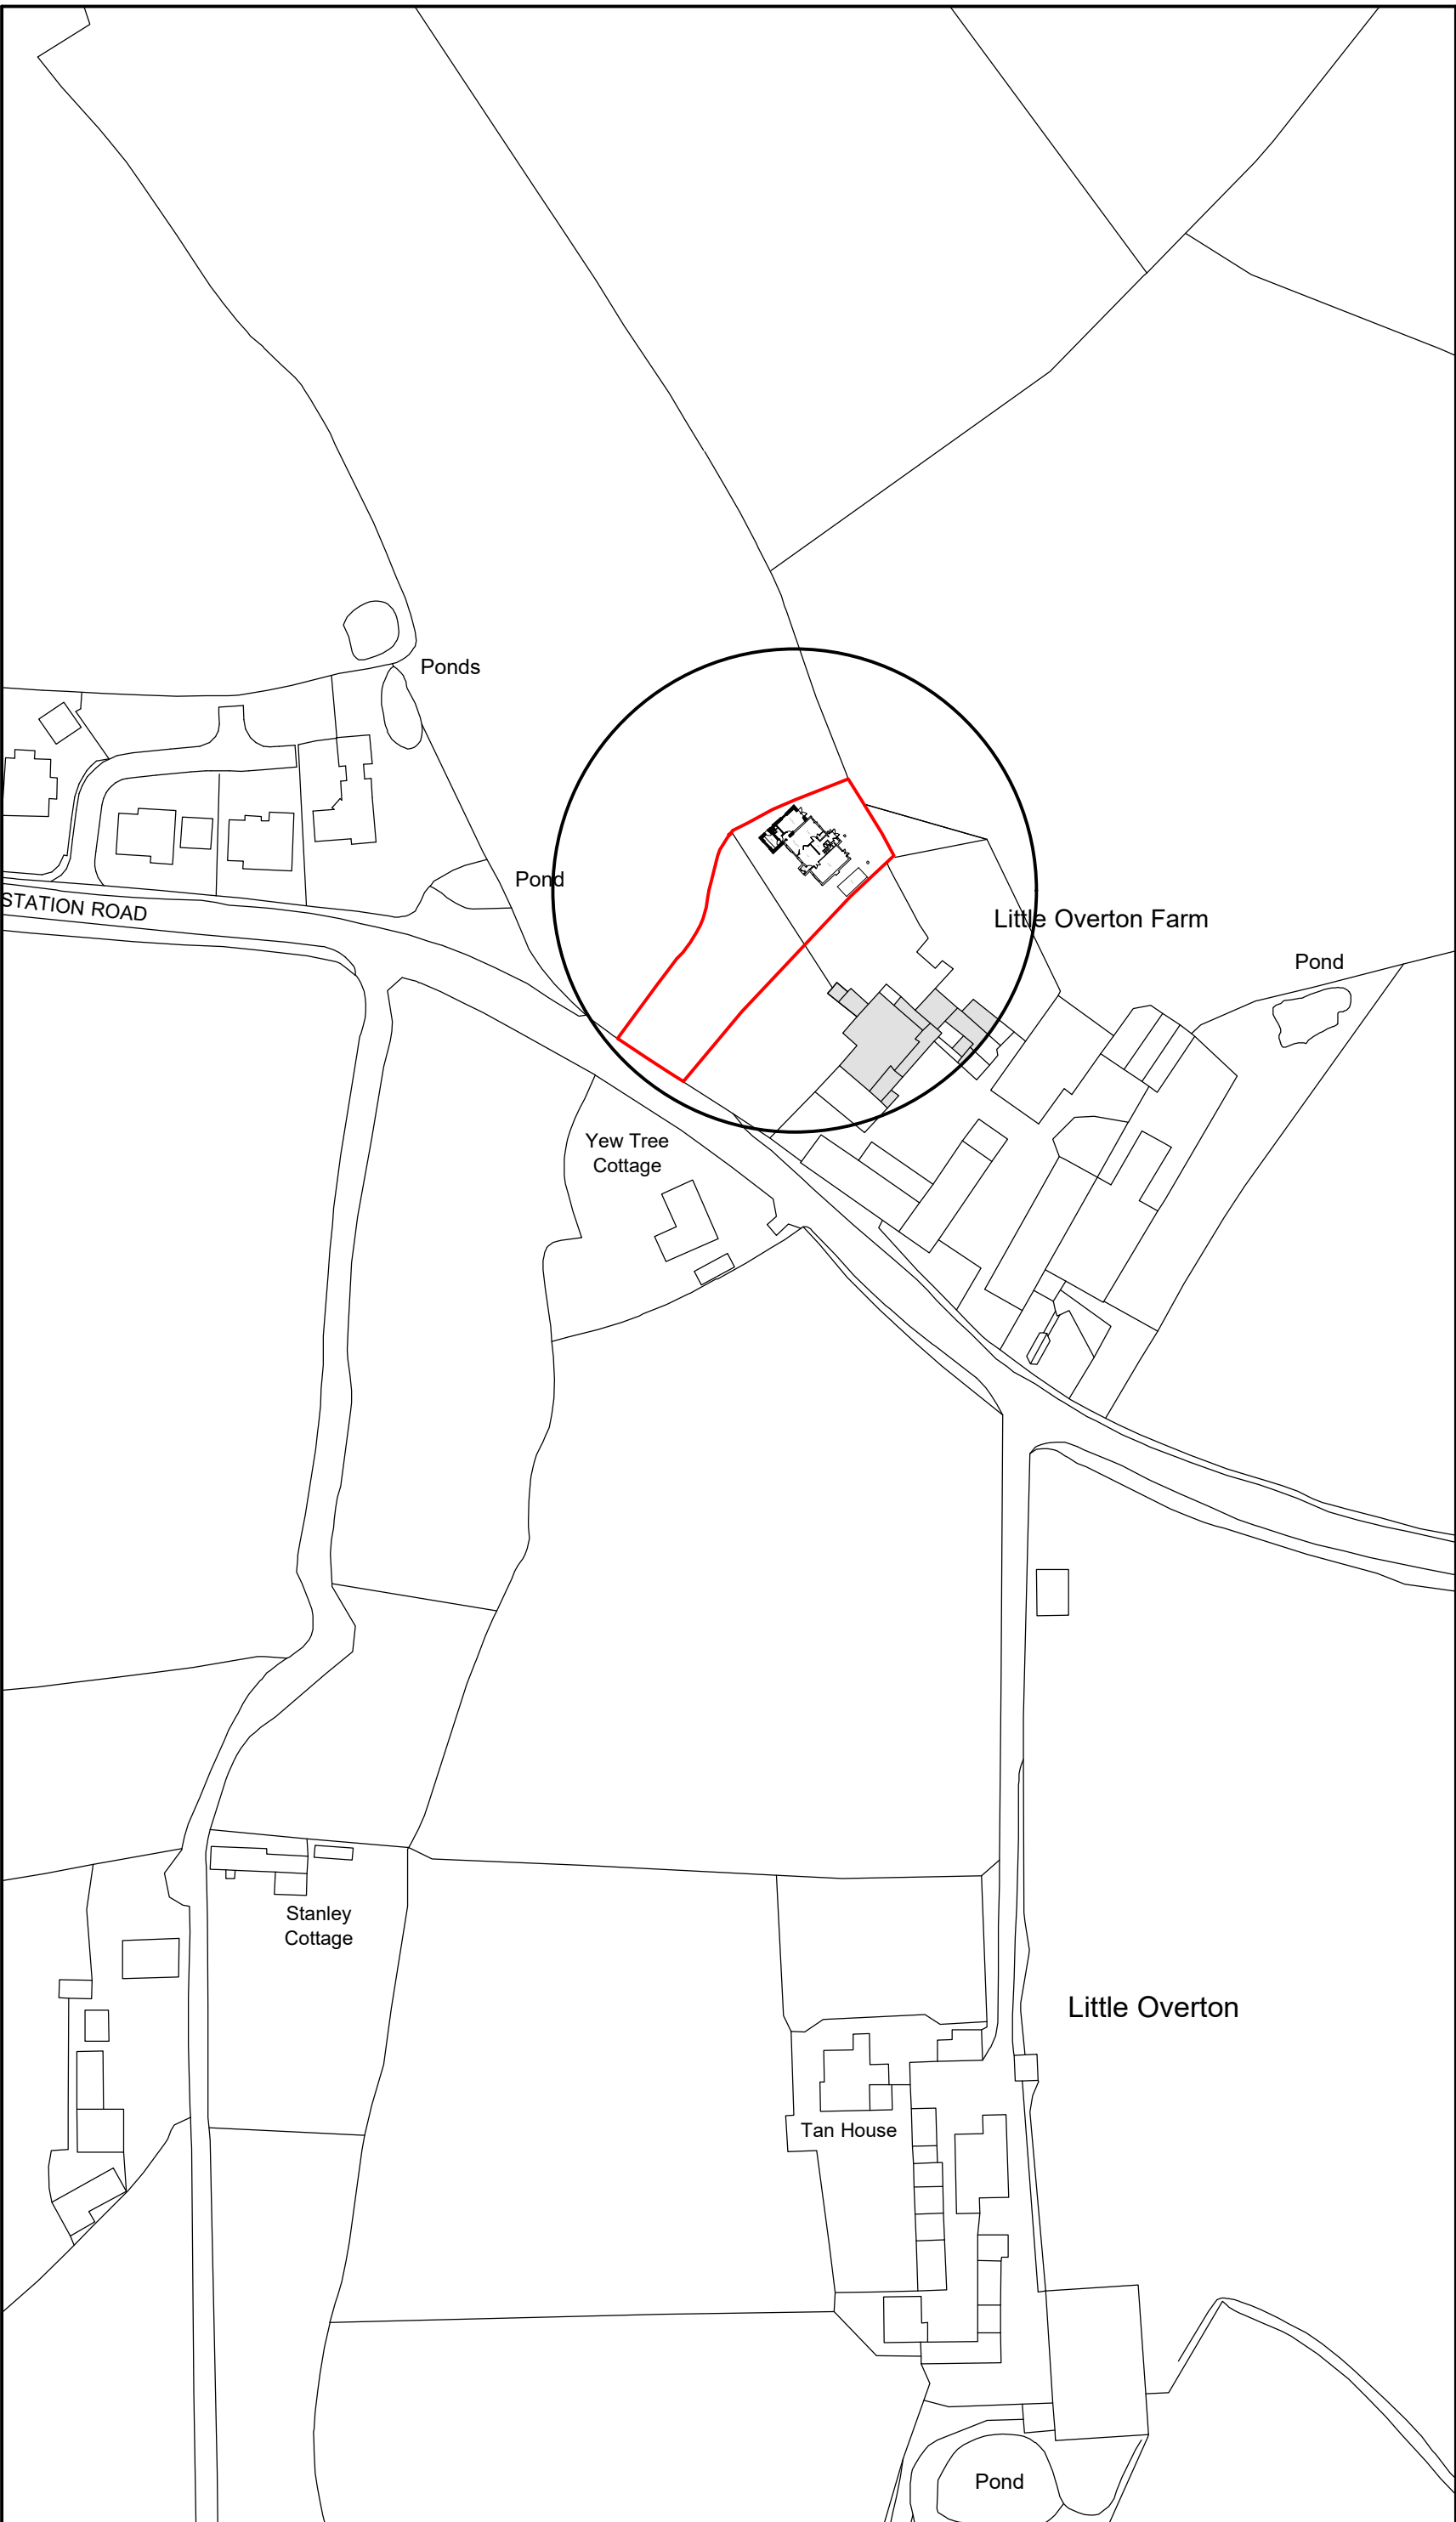

Location Plan 1:1250

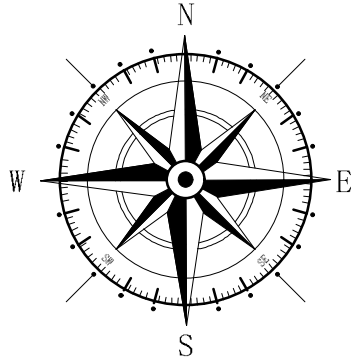

Key

Surrounding Buildings

Application Site

A	11/21	Boundary Amends	D.J.E
Rev	Date	Detail	Initial

Project:

Proposed Alterations to,
The Orchards, Station Road,
Overton, Wrexham,
LL13 0LJ

Title:	Scale: (A2)
Planning: Site #	1:500 #
Location Plan	1:1250

Drawn By:	Date:
D.J.Edwards	Oct 2021

Drawing No:	Sheet:
E077/007	1 of 1





Office 3K4,
Redwither Business Tower,
Wrexham. LL13 9XT
Tel: 01978 356500
www.blueprintarchitectural.com
© copyright all rights reserved