



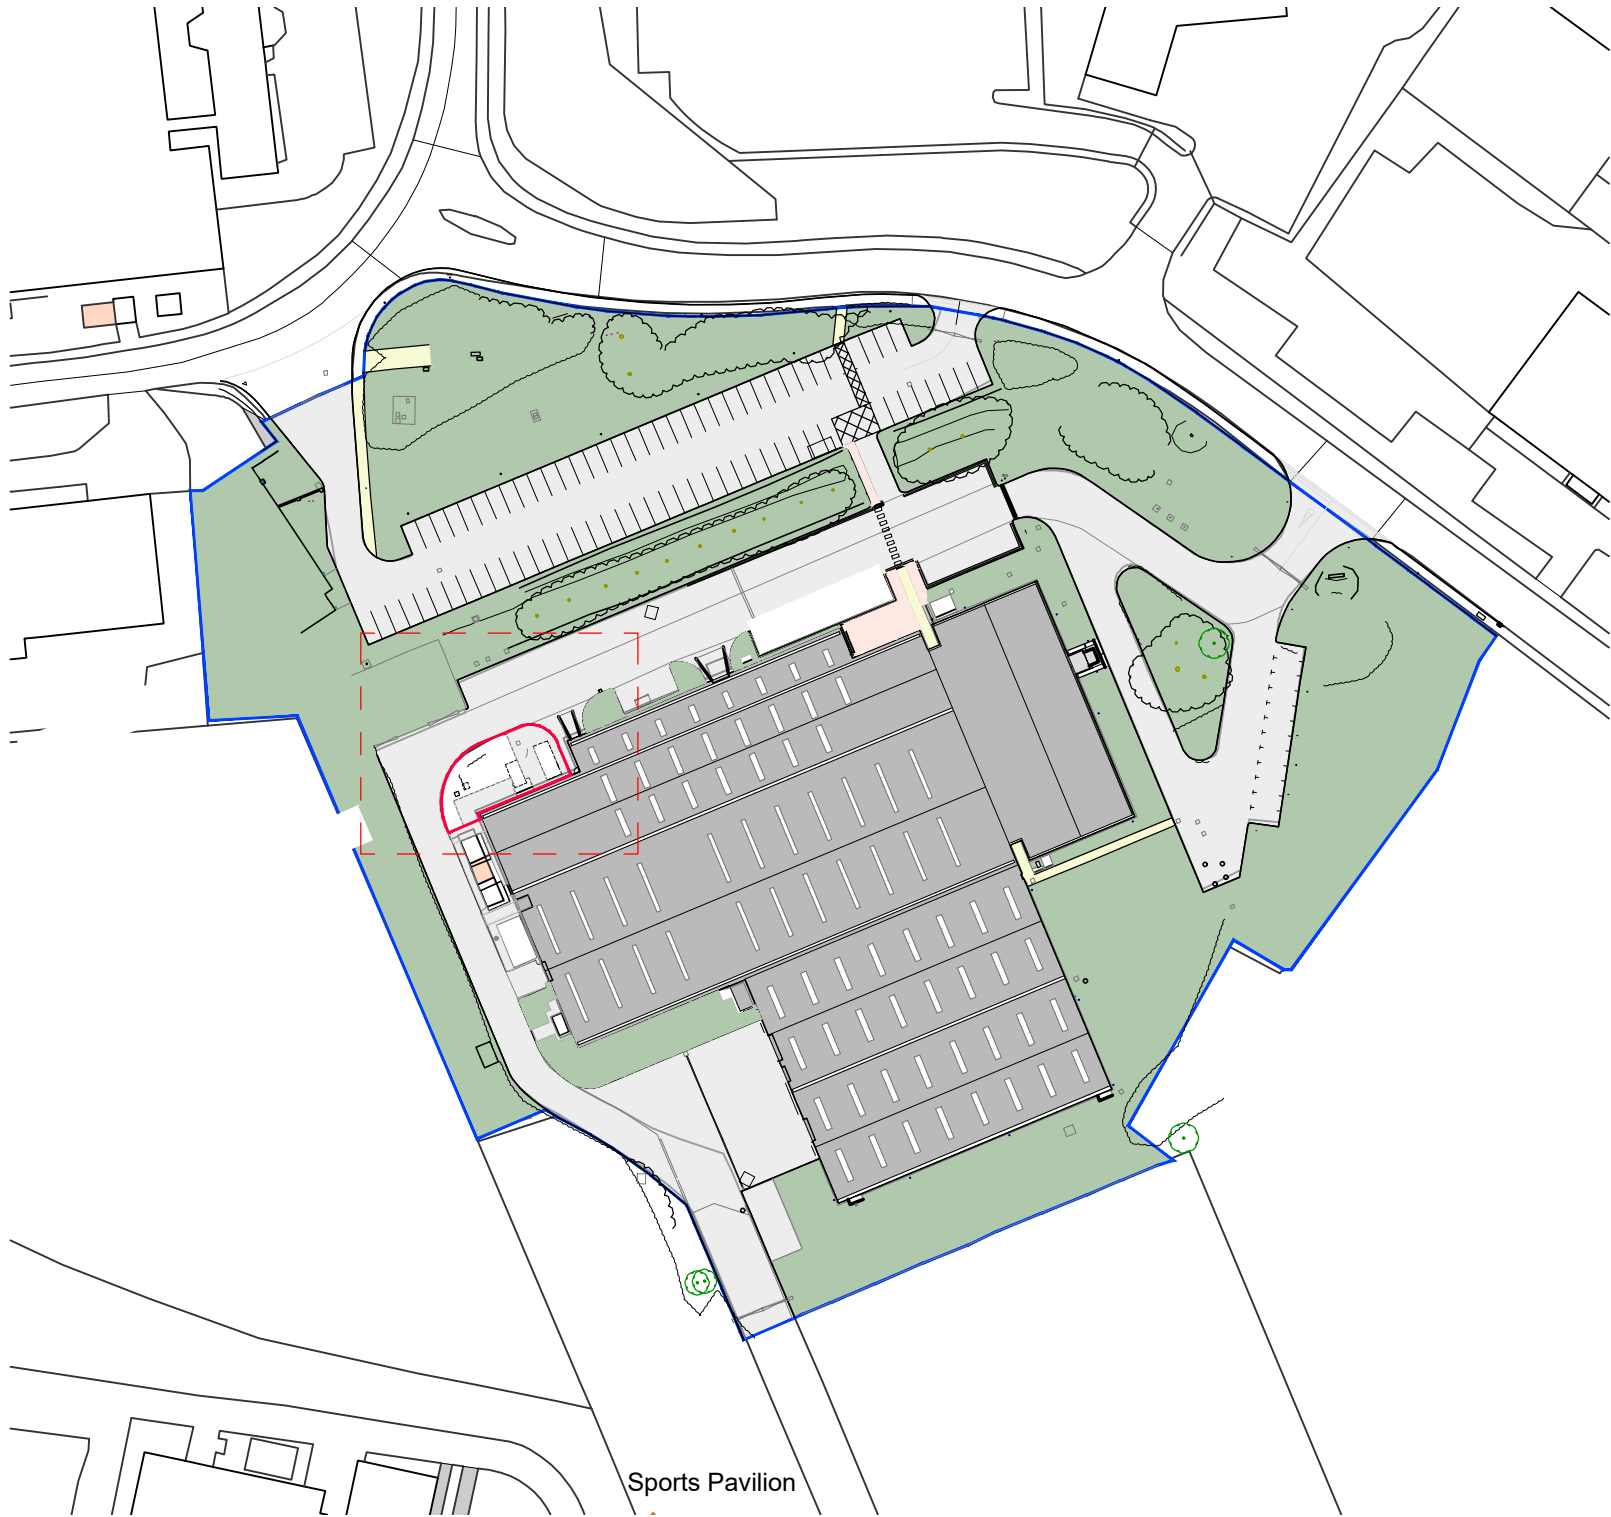

01-ZZ_Site Block Plan as Existing
1:1250

 

Site Area		
Name	Area	Area (Acres)
Site (Red Boundary)	23852.0 m²	5.90 Acres

Drawing Status

PLANNING

This drawing is © C4 Projects and is not to be copied, reproduced or re-distributed either in whole or in part without the prior written permission of the originator.

The originator shall have no responsibility for any liability, loss, cost, damage or expense arising from or relating to any use of this document other than for its intended purpose on this project.

This drawing shall be read in conjunction with all other relevant drawings, specifications and associated documentation. Any discrepancies, errors or omissions are to be reported to the originator before proceeding with work.


All dimensions are to be checked on site by the contractor prior to proceeding with any work. This drawing shall not be scaled to ascertain any dimensions, work to figured dimensions only.

DISCLAIMER
When this drawing is issued in CAD, it is an uncontrolled version issued for information only, to enable the recipient to prepare their own documents/ drawings for which they are solely responsible.

C4 Projects does not accept liability for any loss or degradation of any information held in the drawing resulting from the translation from the original file format to any other file format or from the recipients reading of it in any other programme.

Hazard Identification

ref	hazard	date
-----	--------	------

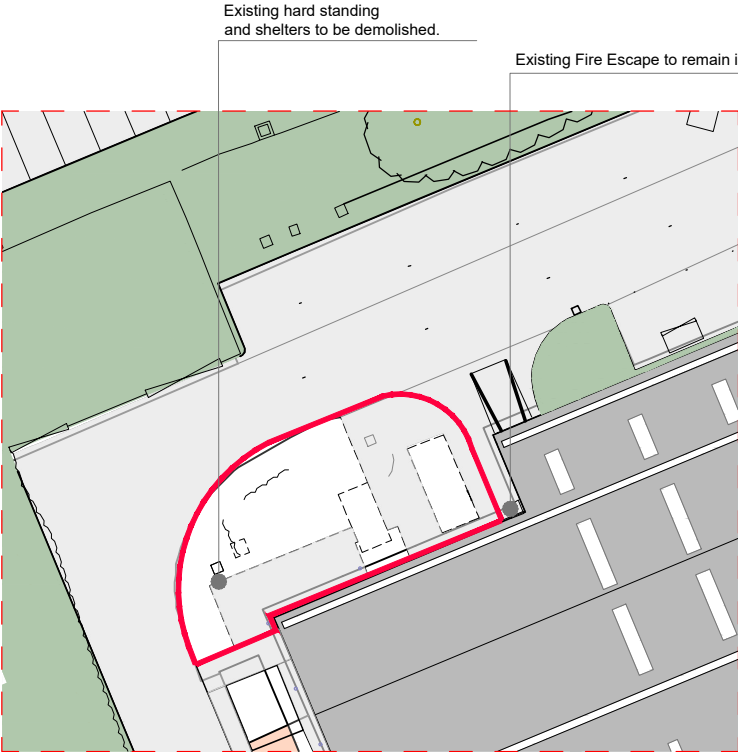

05-ZZ_Enlarged Plan as proposed
1:500

P01	Issued to AST for comment	AJH	05.07.21	JP
Rev	Revision Details	Drawn	Date	Checked

C4 Projects

Quayside,
Wilderspool Business Park,
Stockton Heath,
Warrington, CH4 9HT
t: 01925 751 852
e: info@c4projects.co.uk
www.c4projects.co.uk

Project Management Architecture Building Surveying Cost Consultancy

Client
AST Plastics

Project
Silo Installation 2021
Unit 1, Abbey Rd, Wrexham
LL13 9RF
(Former IMC Factory)

Drawing Title
Site Plan as Existing

Status Purpose of Issue
S2 SUITABLE FOR INFORMATION

Drawn by	AJH	Created	31.05.21
C4 Job no.	21-031	Scale	1:1250 @ A3

Dwg no.	Rev
21031-C4P-AV-ZZ-DR-A-0102	P01