
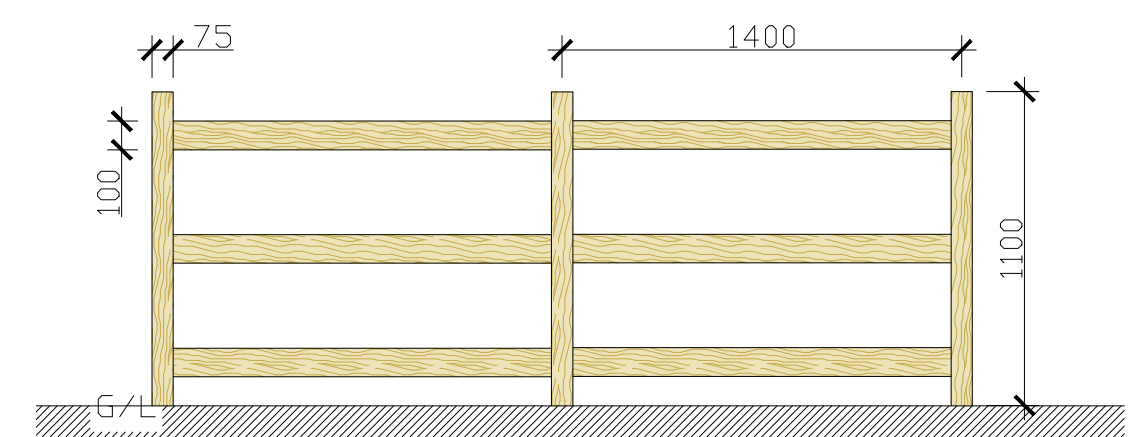


Claremont


Bryer

N

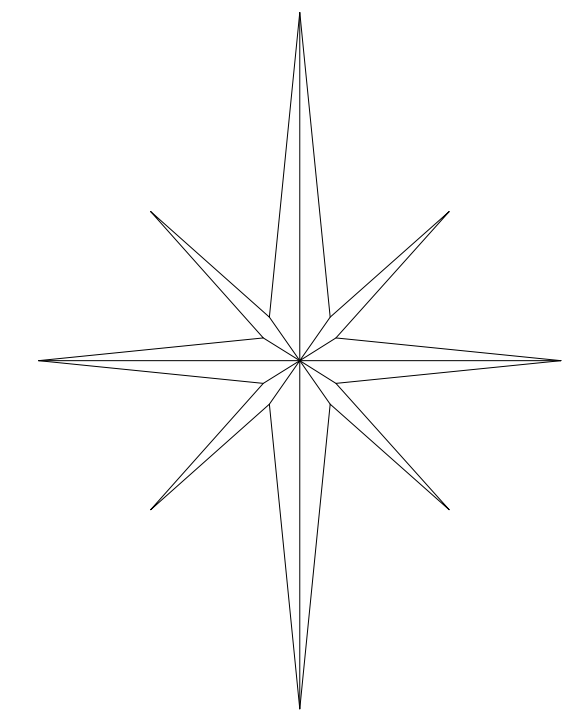


Post & Rail Fence
NTS

NB
REFER TO LANDSCAPE STATEMENT
FOR DETAILS OF PLANTING AND
METHODOLOGY.

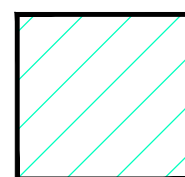


APPROX CUT
LAND AREA

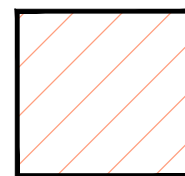

APPROX FILLED
LAND AREA

Proposed Site Plan Scale 1:200

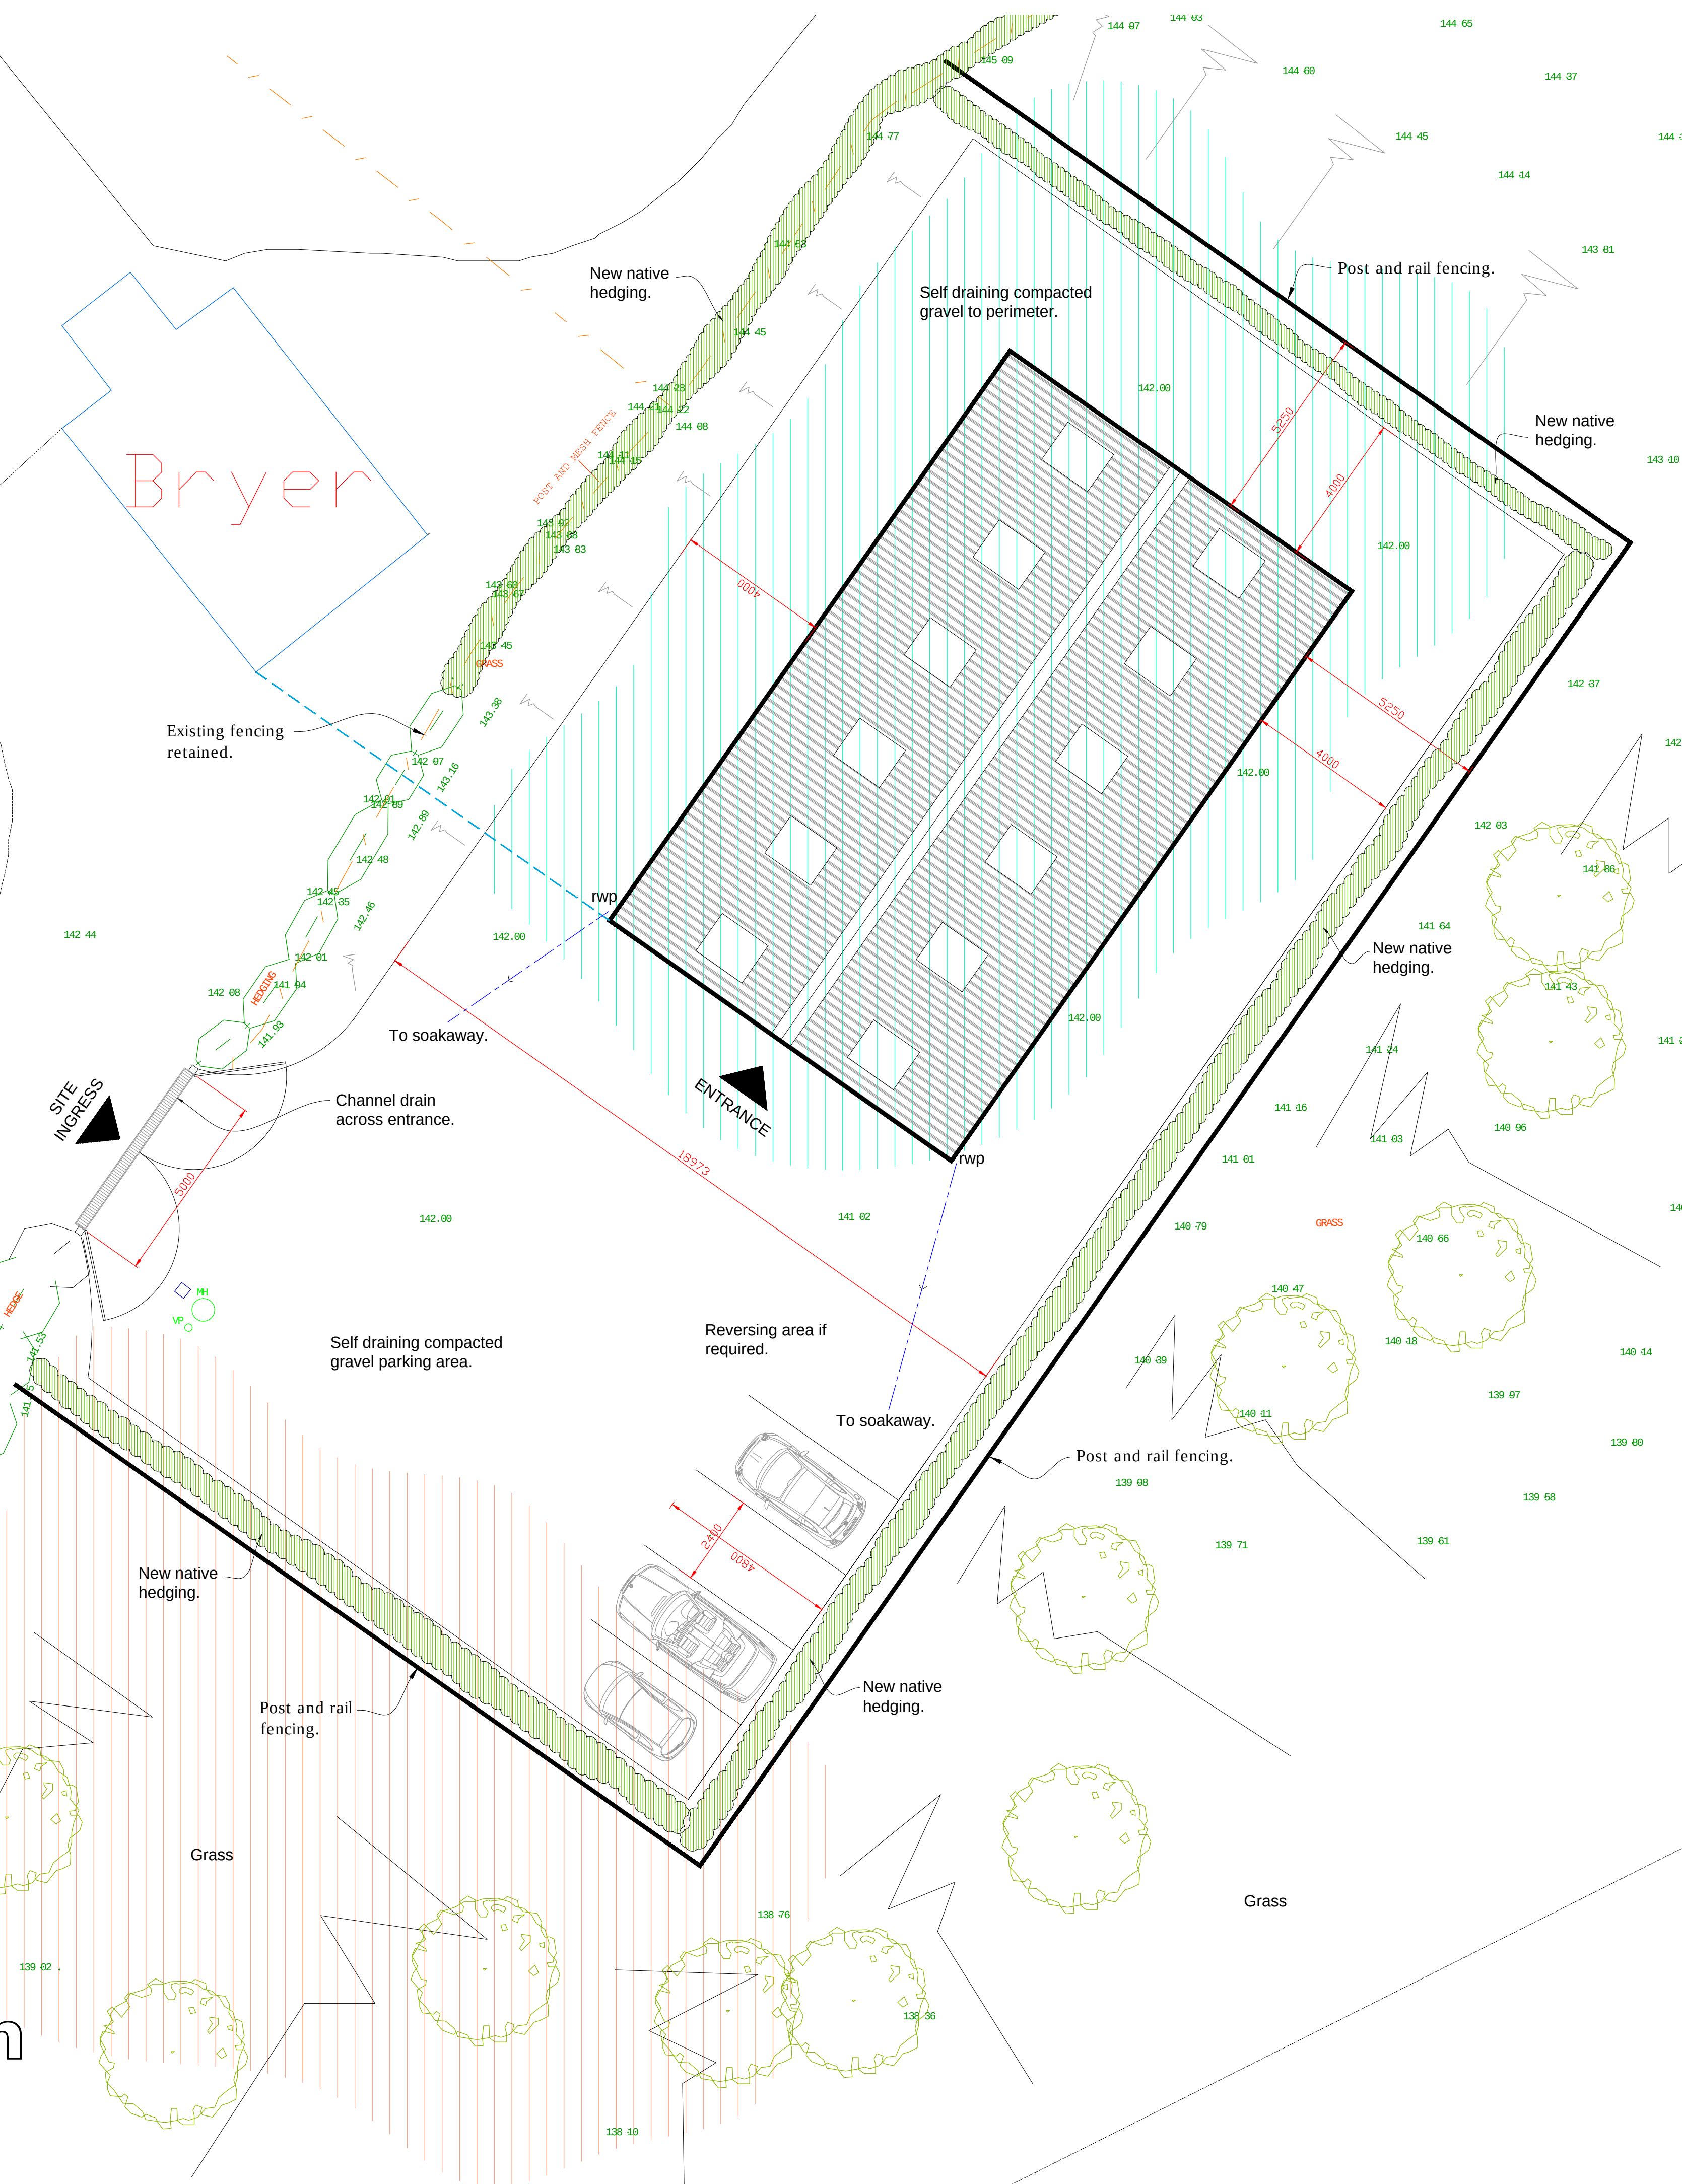

 CULLIS-ARCHITECTURAL-DESIGN 25 Sunningdale Close Wrexham North Wales LL13 9QU T 01978 264376 M 07791 480768 E ajones540@btinternet.com	Client: Ms. S. Edwards.	
	Drawing Title: Proposed Site Plan.	
	Job Title: Proposed Stables at Land Adjacent to Bryer, Trevor Rd, Trevor.	
	Date: June 2021	Scale: 1:200 at A1
Rev: PD218/02		Drawn by: