




Front Elevation 1:100



Side-01 Elevation 1:100

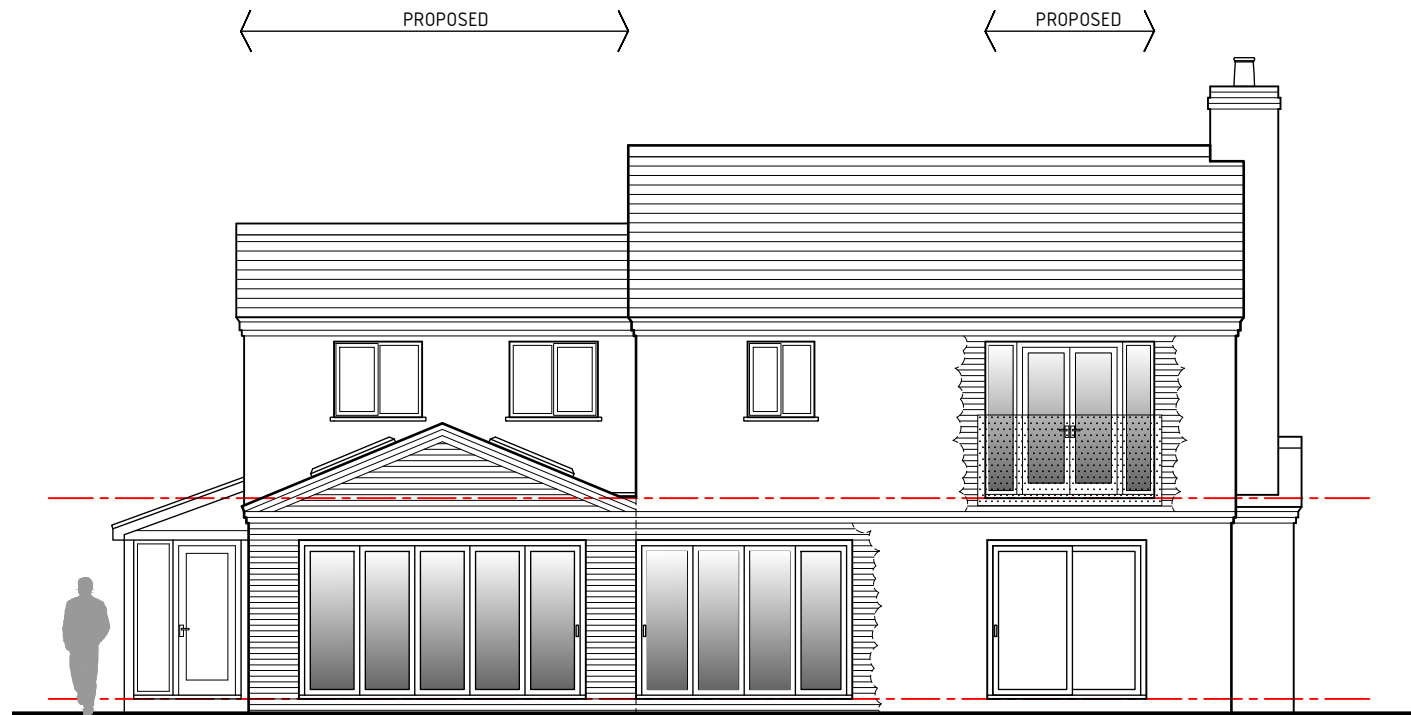

Rear Elevation 1:100



Side-02 Elevation 1:100

Proposed

 HDS Architectural Services, The Foundry, 15 Yorke Street, Wrexham LL13 8LW Tel (01978) 345250 www.hdsarchitectural.co.uk	Project; Althrey Cottage, Overton Road, Bangor on Dee, Wrexham, LL13 0DA		Dwg No; AC/PD/06	Date; 14.03.22
	Title; Proposed Elevations	Scale (A3); 1:100	Revision;	