
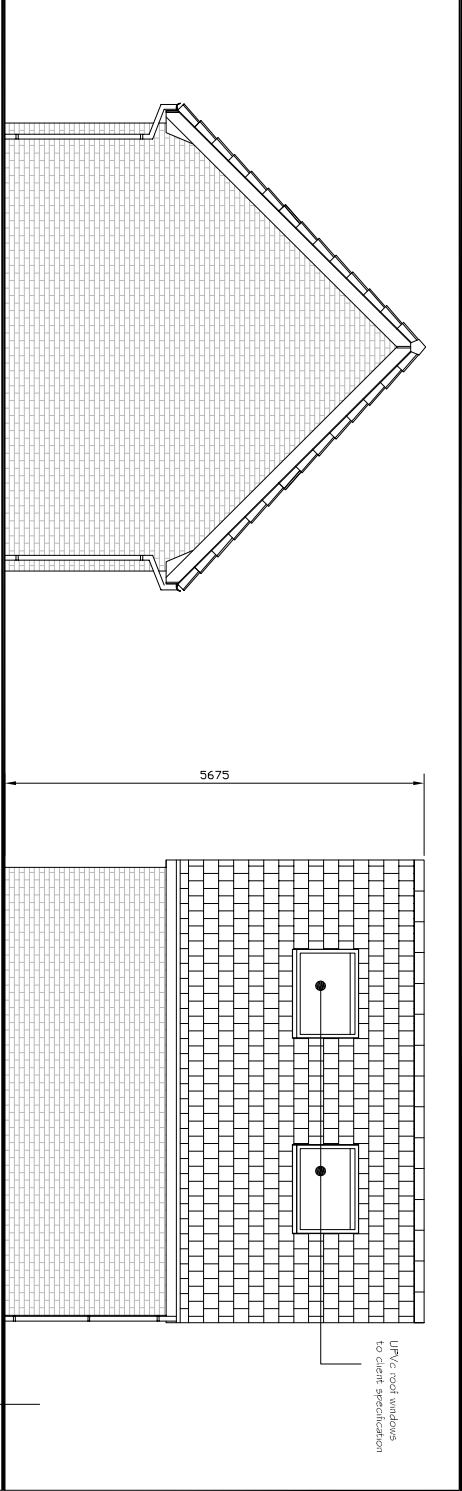


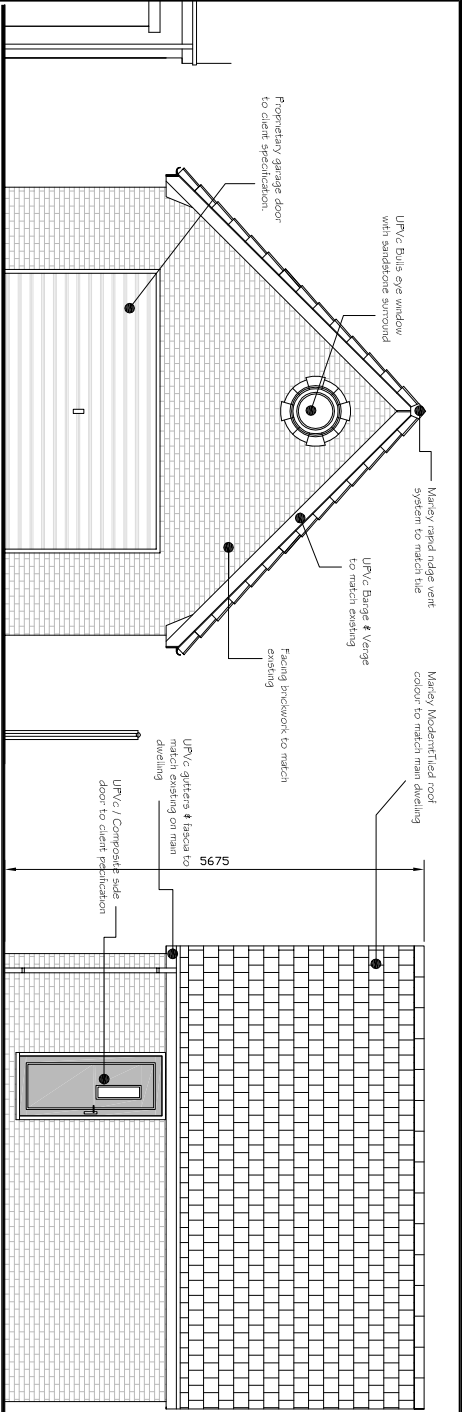


PROPOSED FRONT ELEVATION

PROPOSED SIDE ELEVATION


PROPOSED REAR ELEVATION

PROPOSED SIDE ELEVATION

CLIENT	Mr. M. Green	DATE	NOV 2021
PROJECT	PROPOSED GARAGE AND STORE AT 1 ASHLEY COURT, HOLT, WREXHAM LL13 9JZ	SCALE	1:75 AT A1 1:50 AT A1
DRAWING	PROPOSED PLANS & ELEVATIONS	DWG. NUMBER	2021/AC02
REVISIONS			

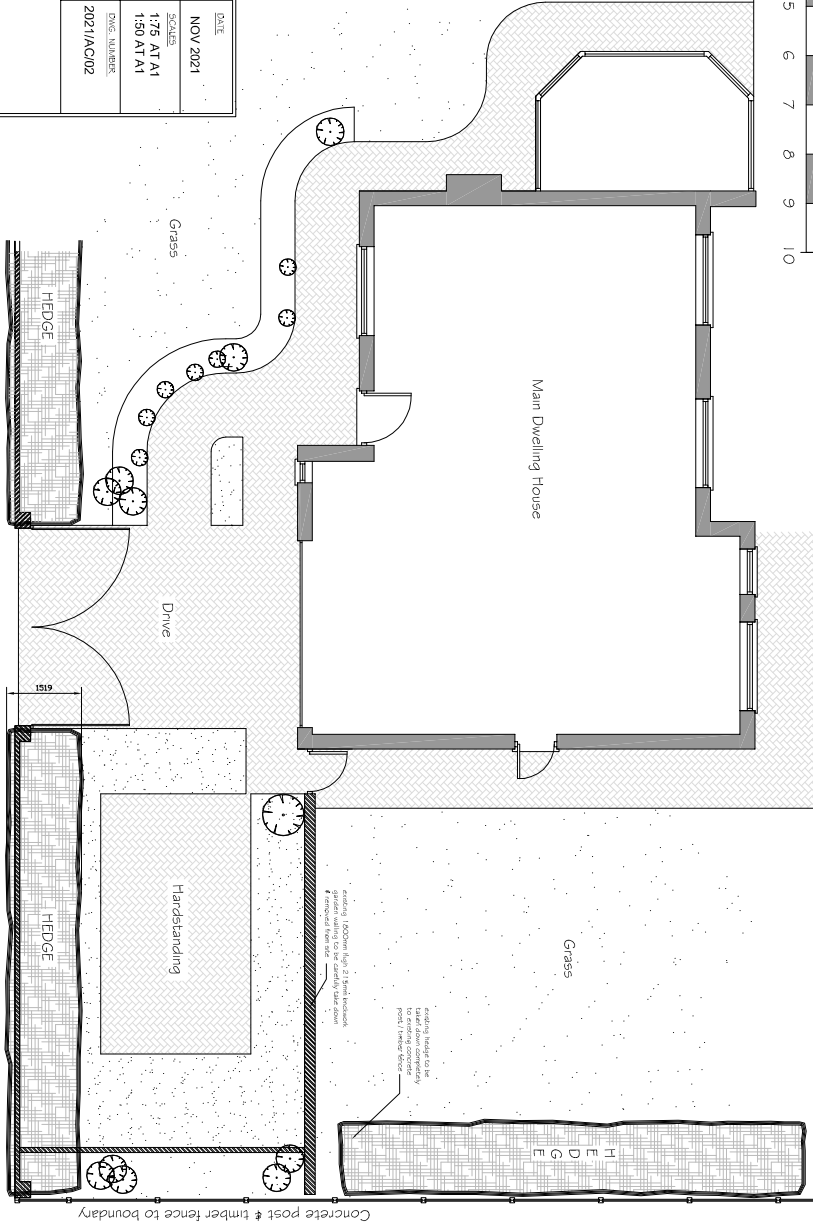


ELEVATIONS SCALE 1:75 AT A1
LAYOUTS SCALE 1:75 AT A1
FLOOR PLAN SCALE 1:50 AT A1

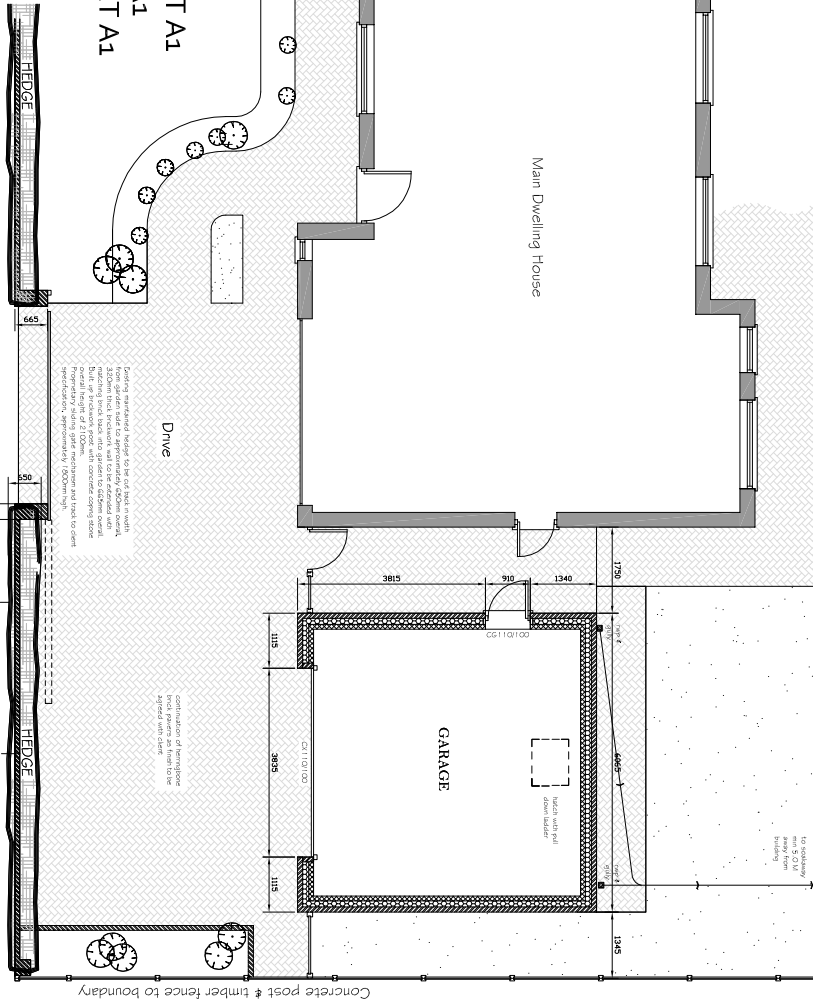


EXISTING LAYOUT


PROPOSED LAYOUT

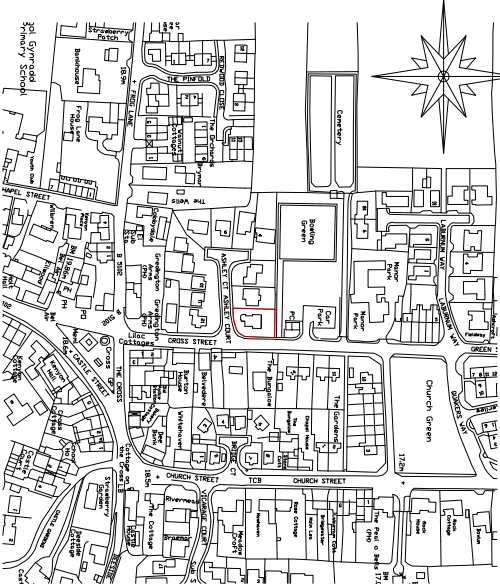


LOCATION PLAN 1:2500 AT A1

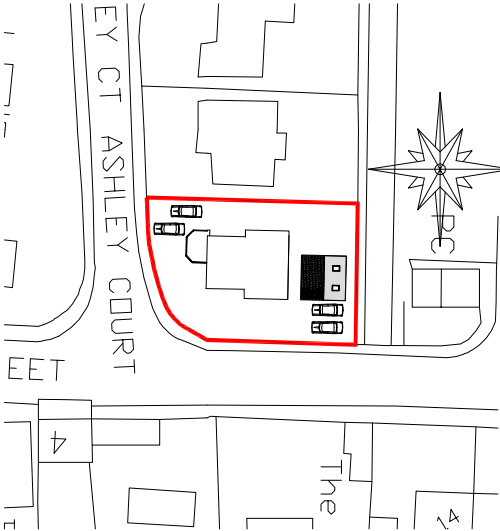


BLOCK PLAN 1:500 AT A1

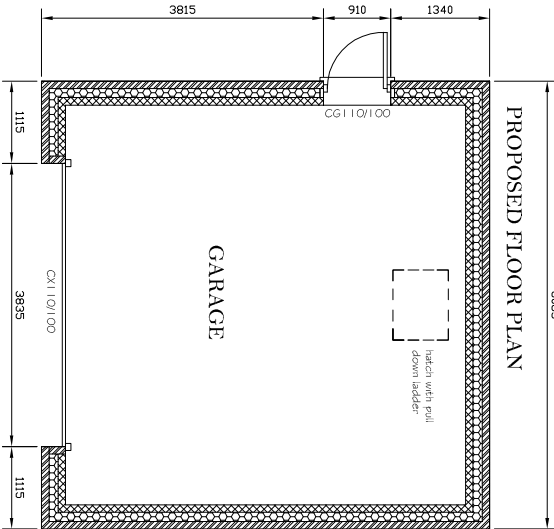

PROPOSED FLOOR PLAN

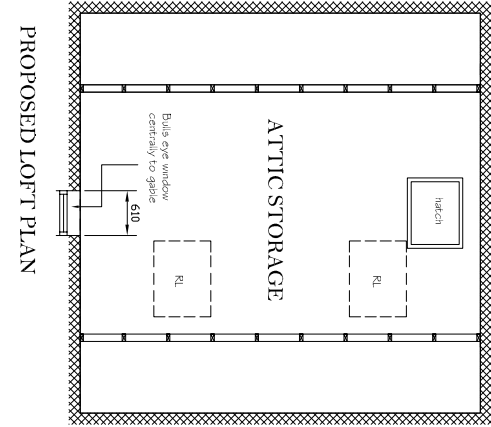

PROPOSED LOFT PLAN

 

SCALE BAR 1:50