



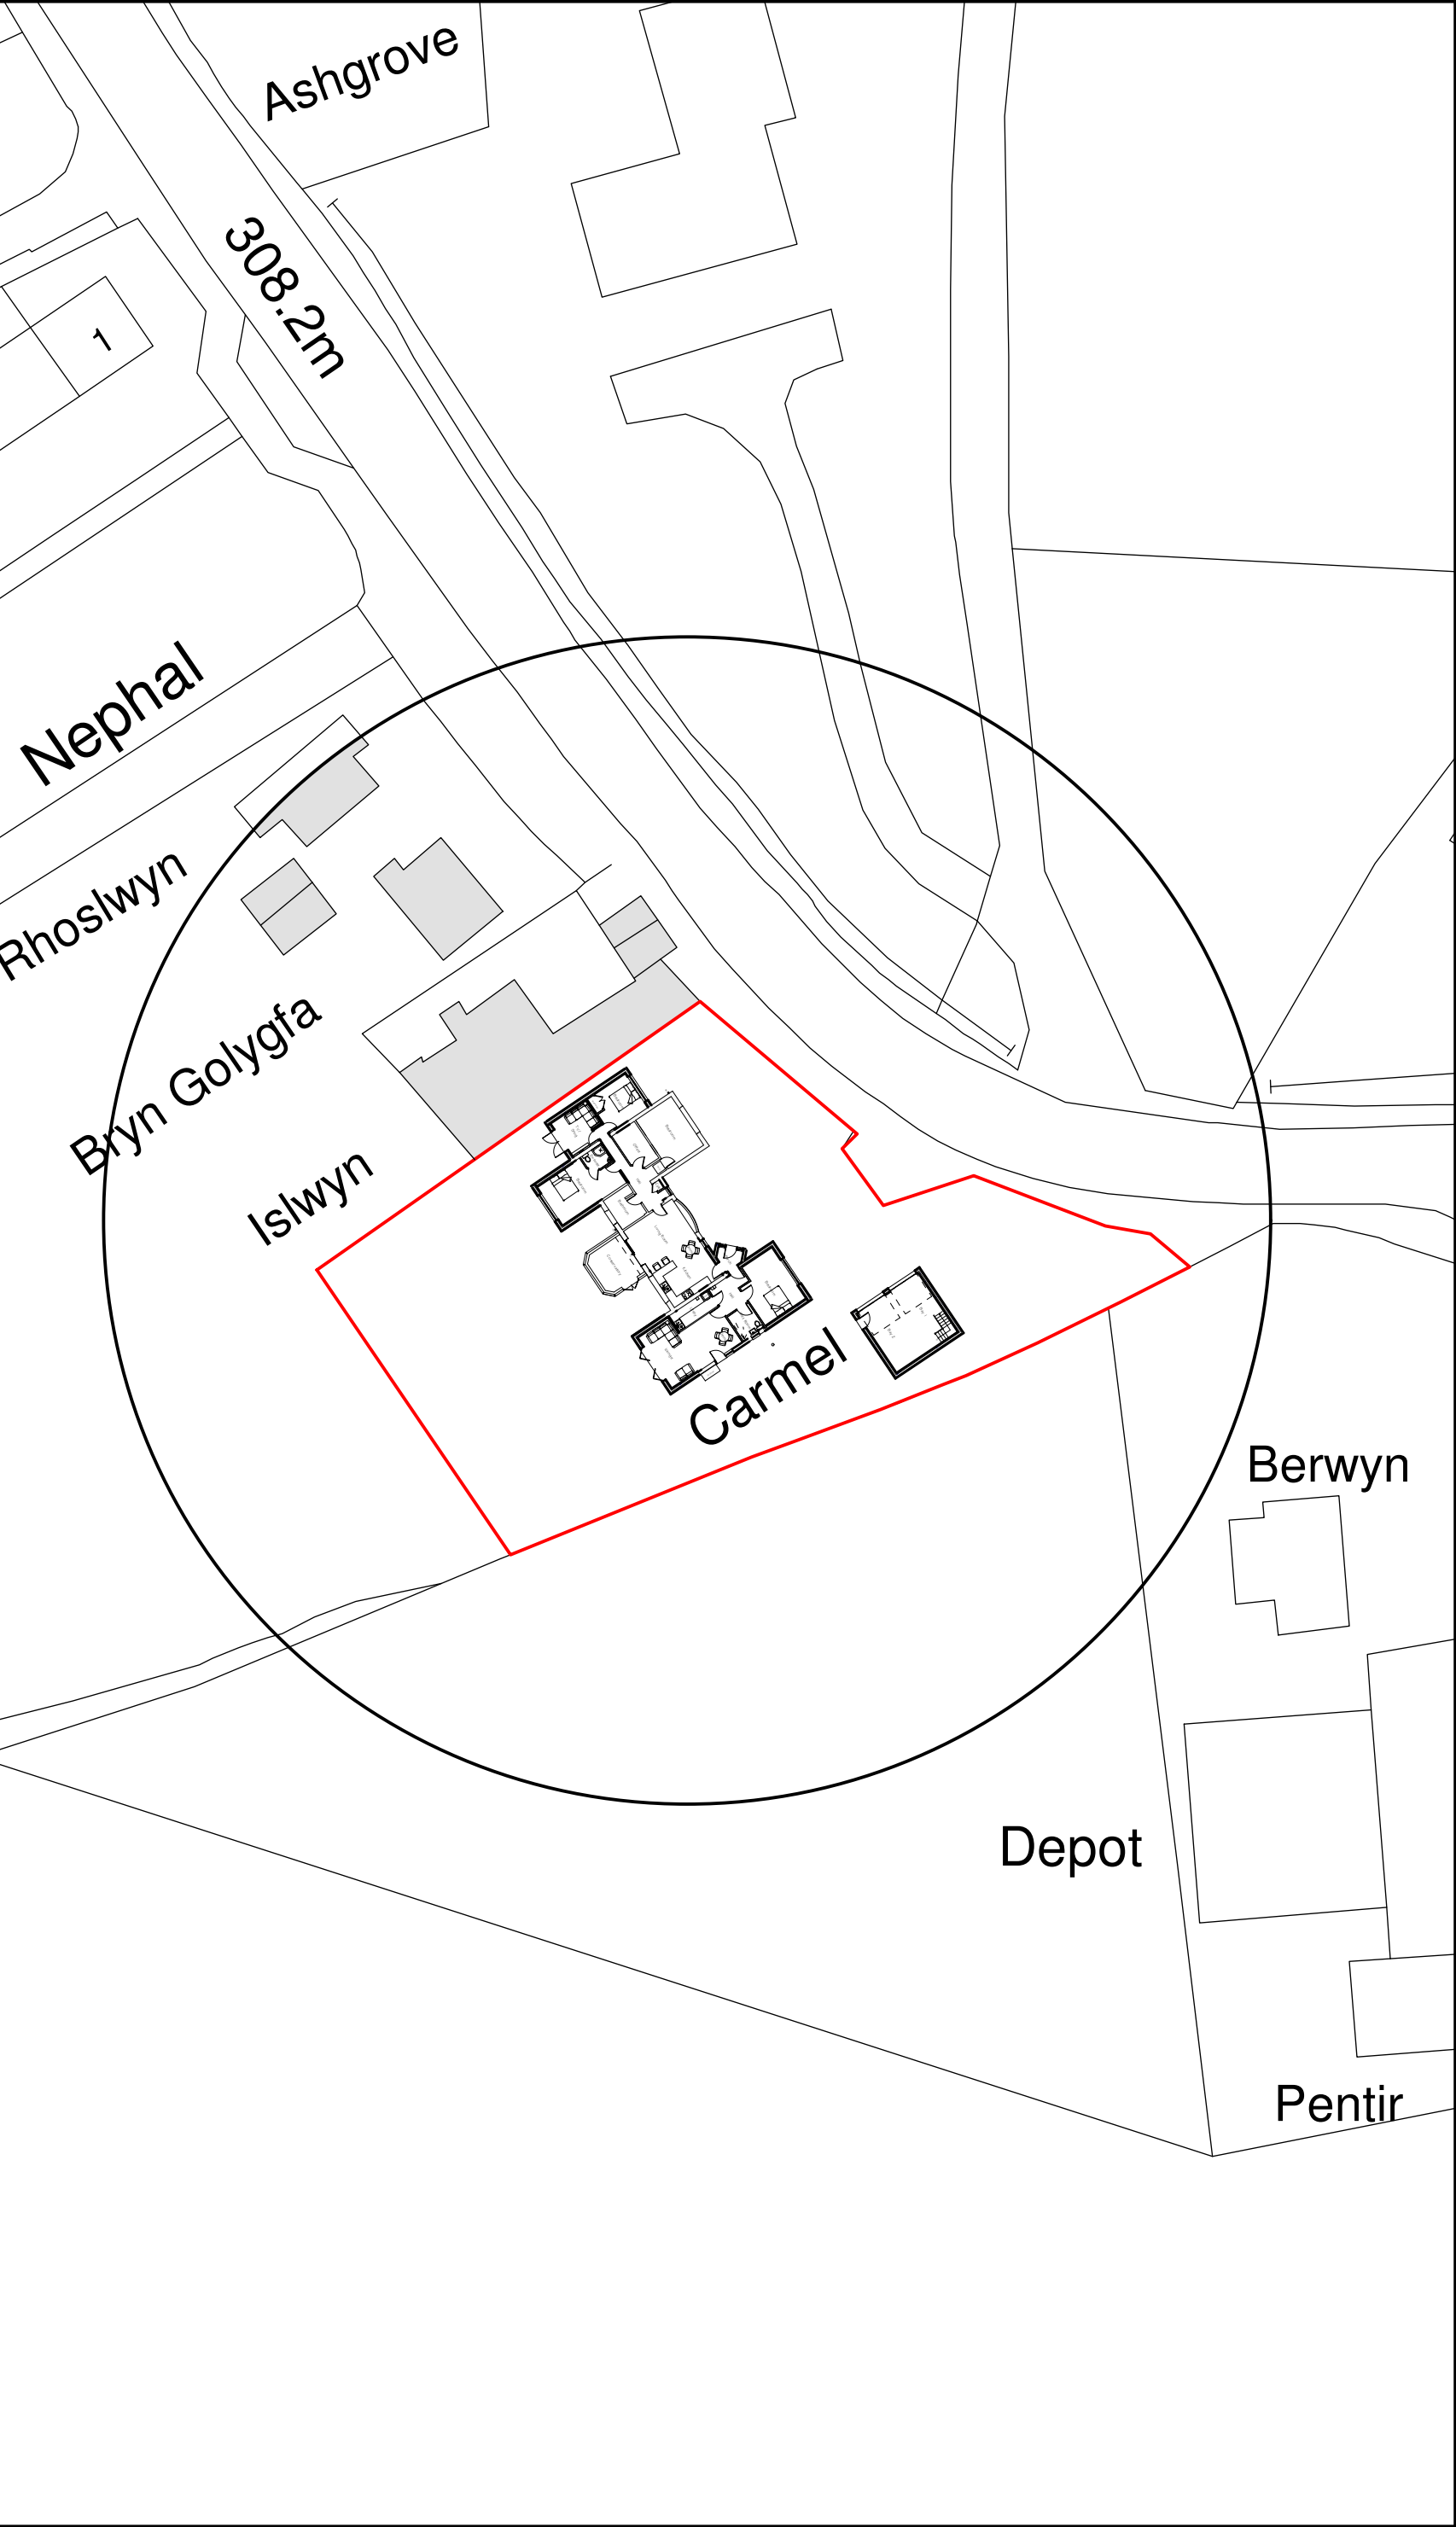

Site Plan 1:500

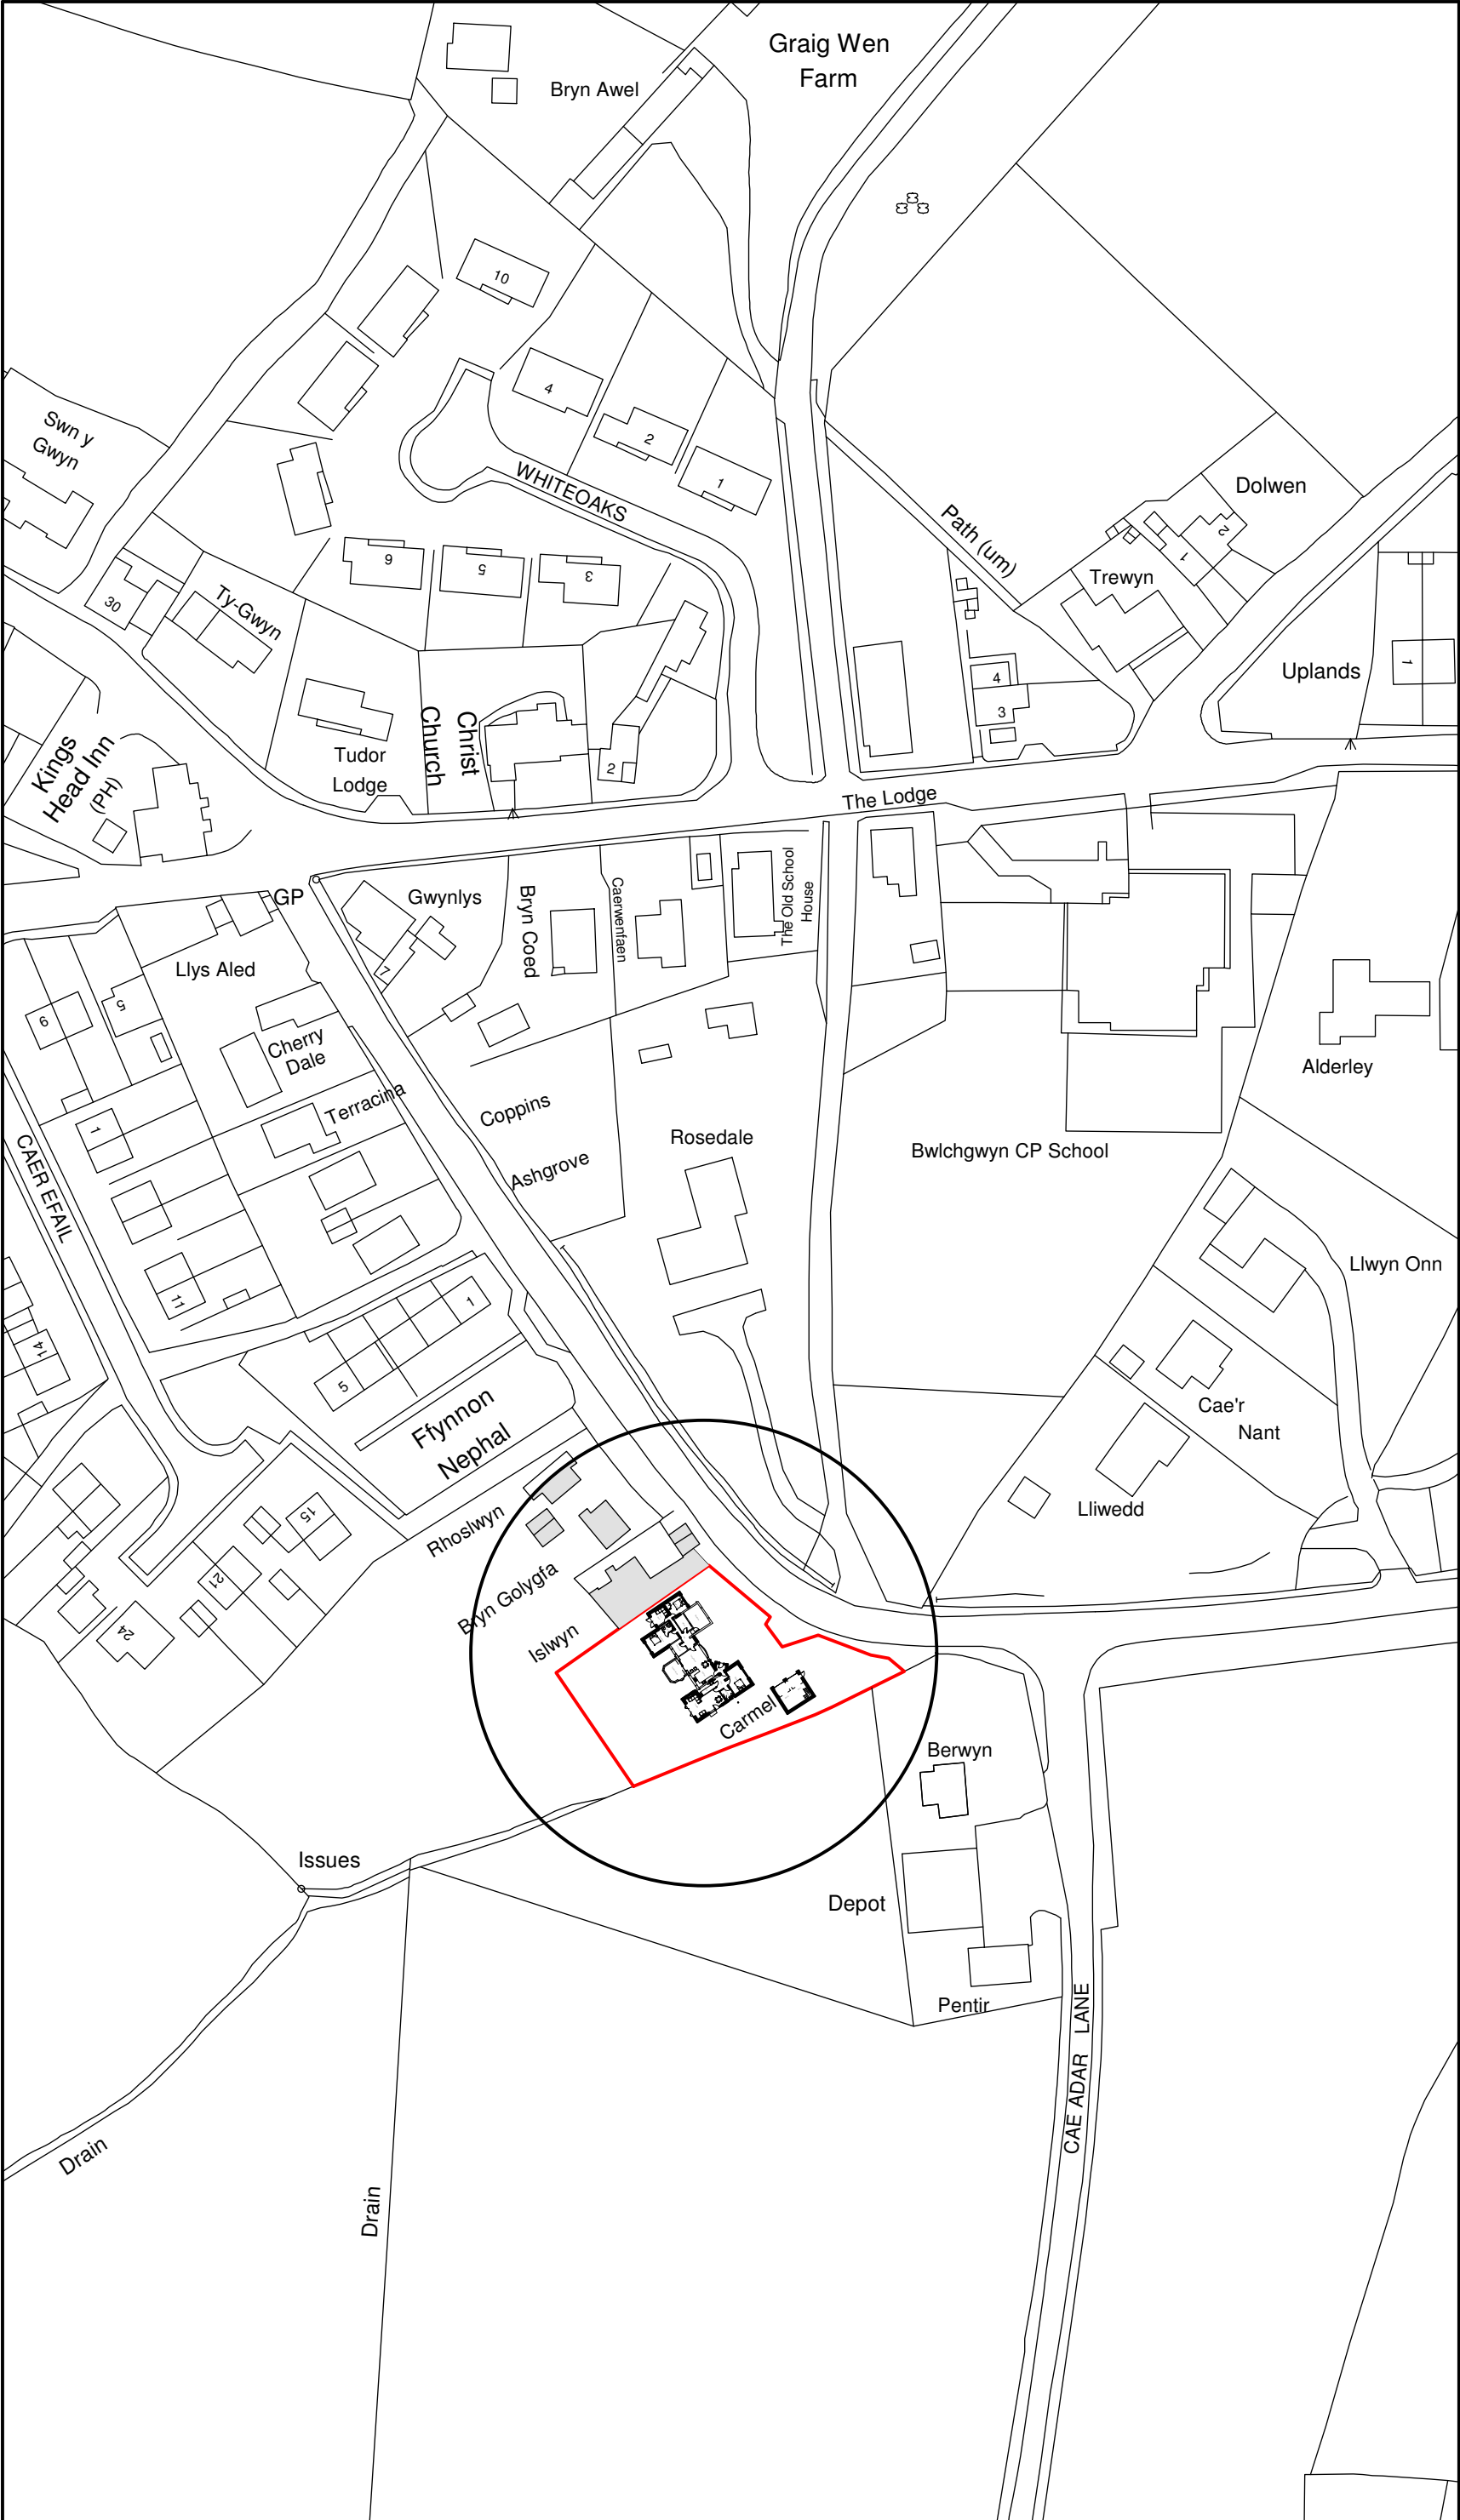

Location Plan 1:1250

Key

Surrounding Buildings

Application Site

Rev	Date	Detail	Initial

Project:
Proposed Alterations to,
Carmel, Ruthin Road, Bwlchwyn,
Wrexham,
LL11 5UR

Title: Planning:Site & Location Plan	Scale: (A2) 1:500 & 1:1250
---	---

Drawn By: E.M.Jackson	Date: Sept 2021
---------------------------------	---------------------------

Drawing No: G086/006	Sheet: 1 of 1
--------------------------------	-------------------------

Office 3K4,
Redwither Business Tower,
Wrexham. LL13 9XT
Tel: 01978 356500
www.blueprintarchitectural.com
© copyright all rights reserved