




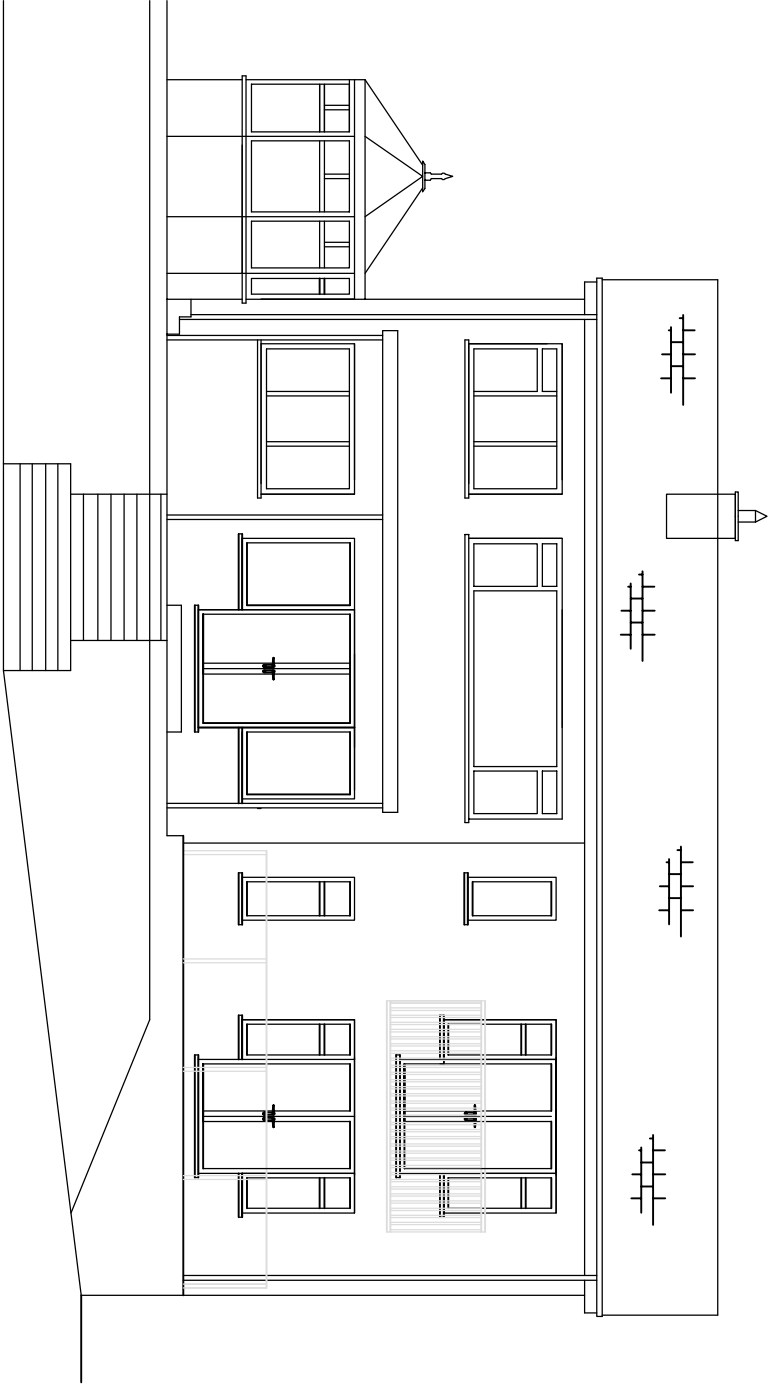


Existing Rear
Elevation

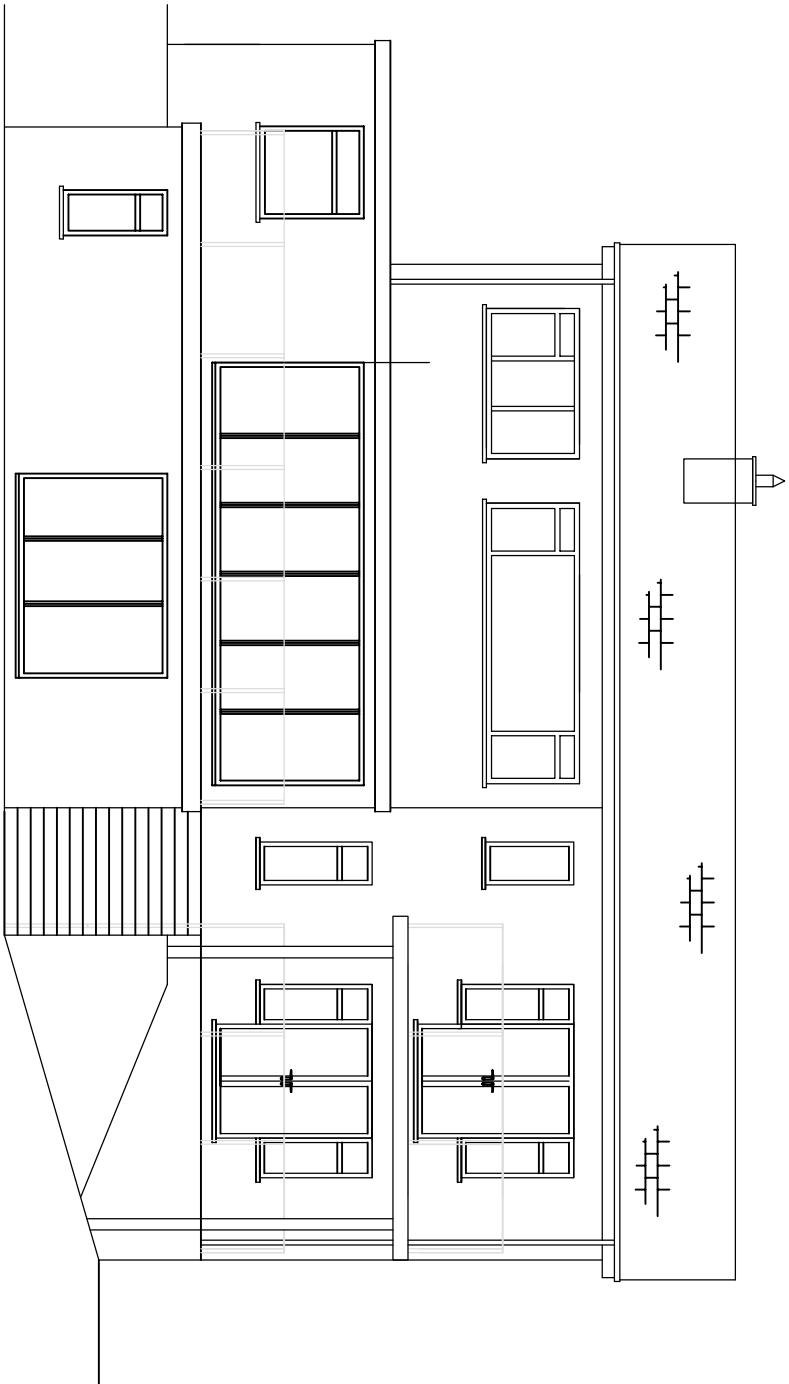


Proposed Rear
Elevation

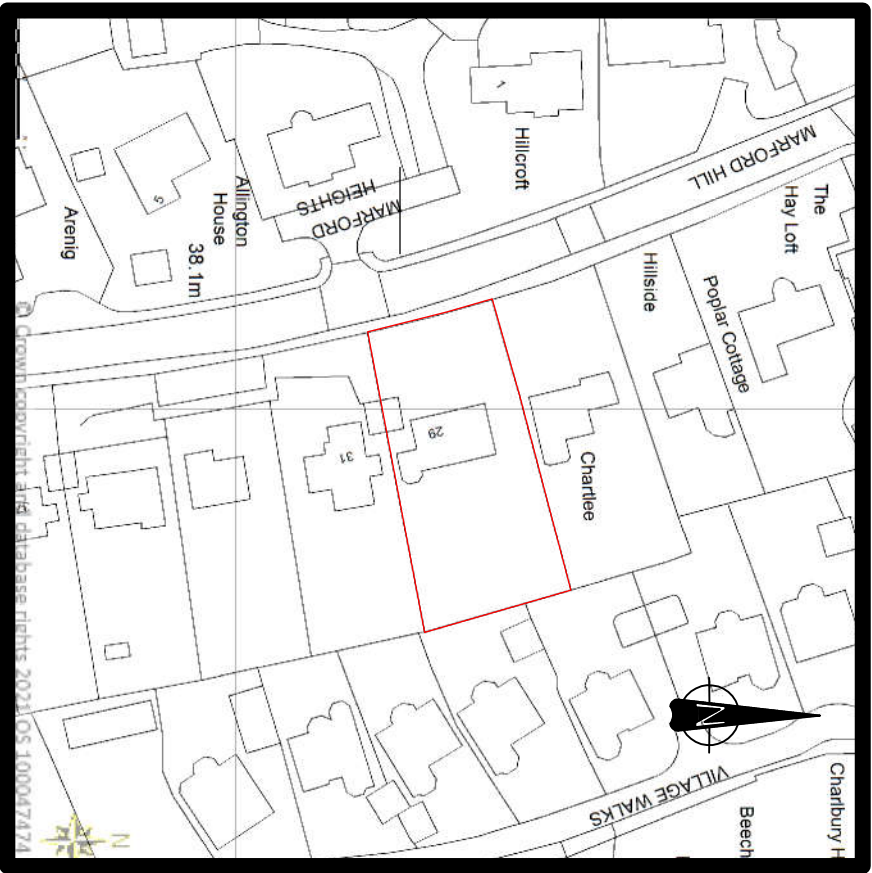


Location Plan
Scale 1:1250

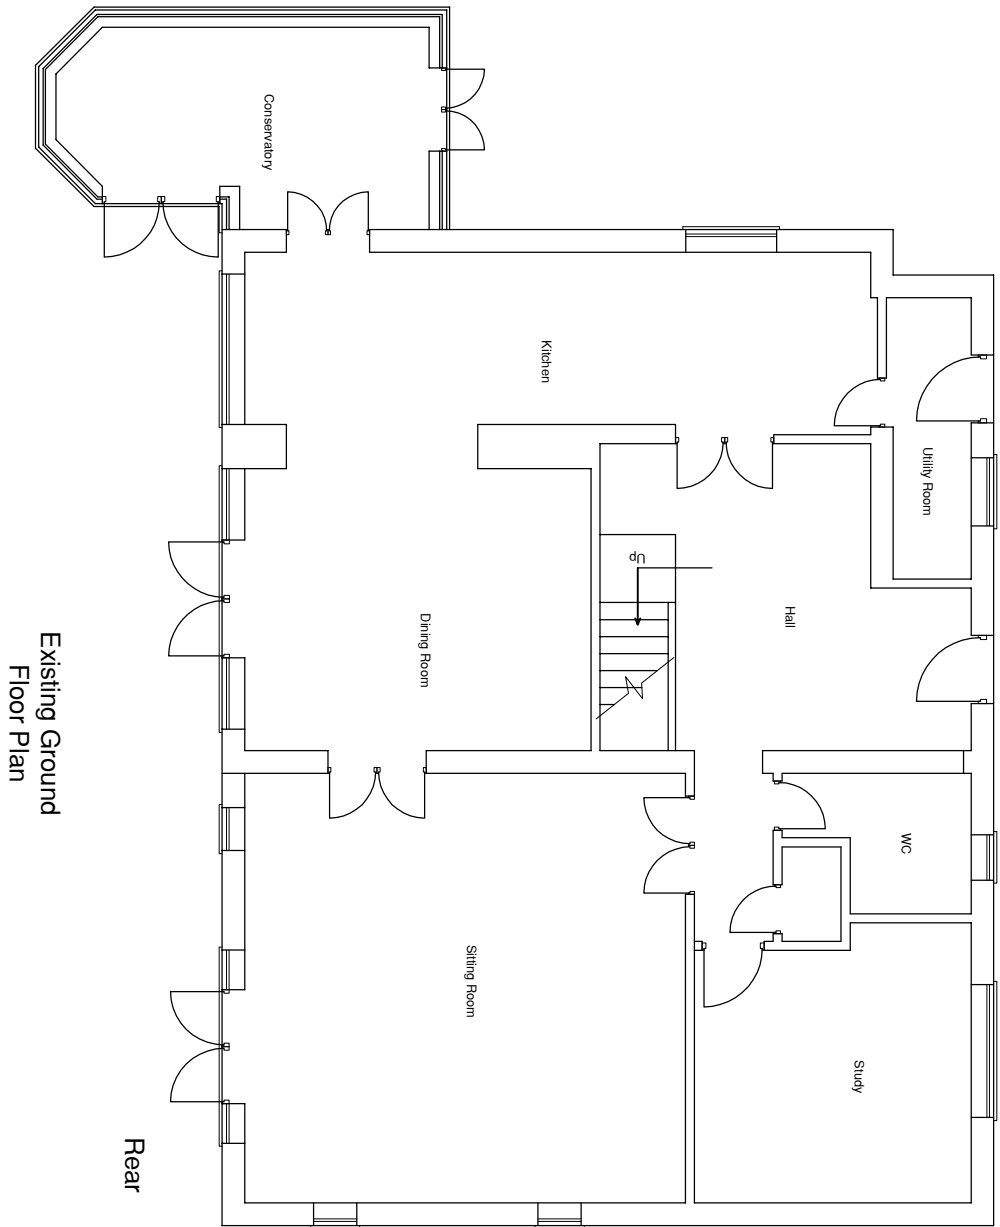

Existing Ground
Floor Plan

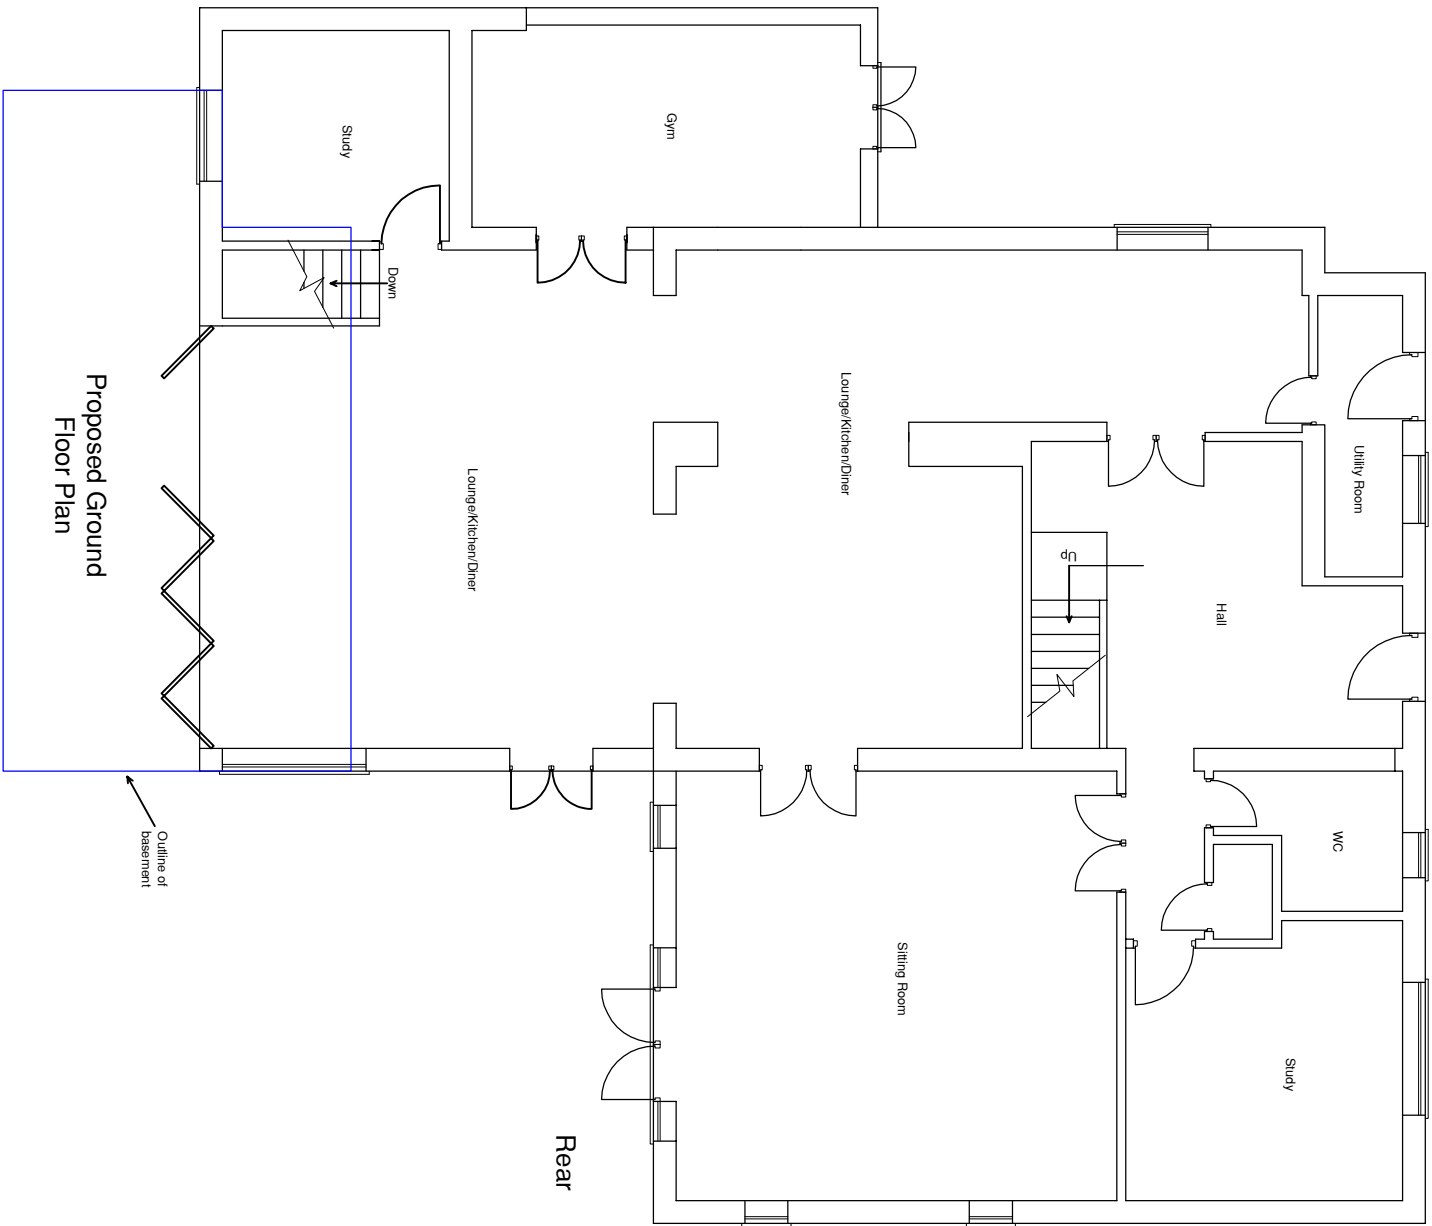

Proposed Ground
Floor Plan

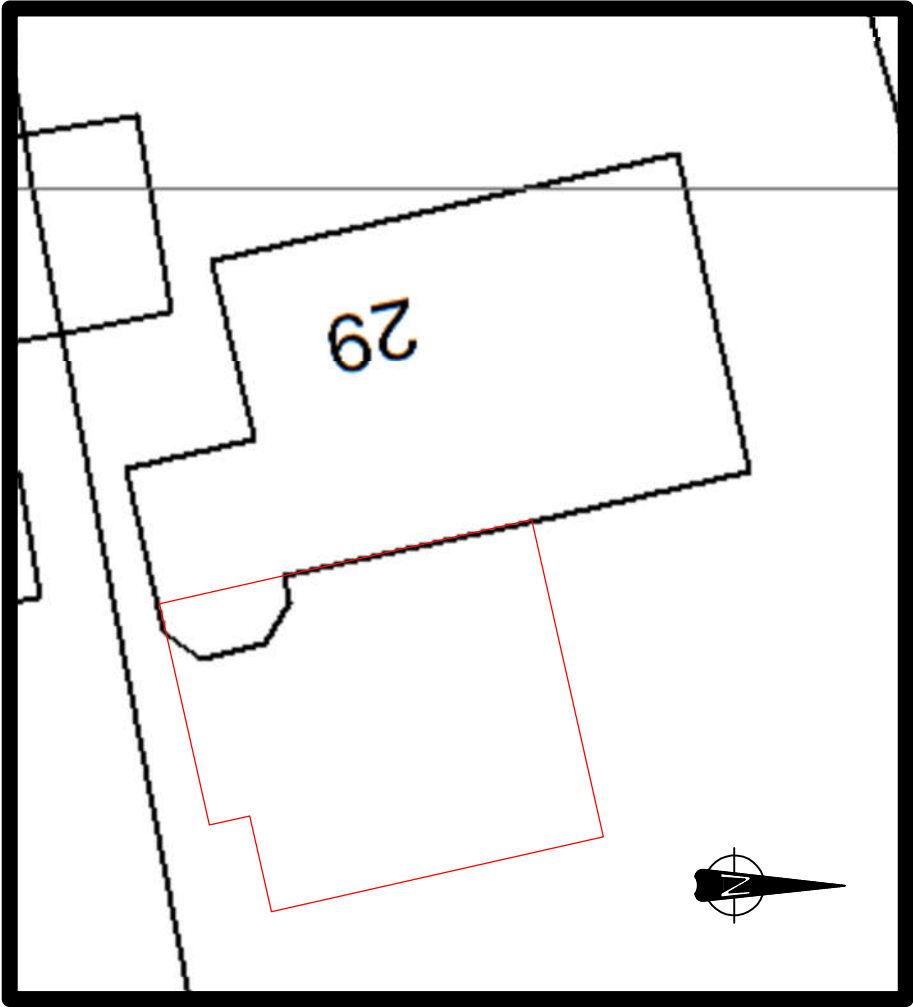

Block Plan
Scale 1:200

Notes:		
A	Original Drawing	20/12/21
Ph/Rev.	Revision Details	Rev.by
Project: Proposed Ground Floor and Basement Extension		
Location: 29 Marford Hill, Marford, Wrexham, LL12 8SW		
Client: R Sharma		
Drawing: Planning Application Drawing No.1		
Contact Name: Mr J Winder		
Tel: 07814 880875		
Date: December 2021		
Scales at A2: 1:100		Sheet 1 of 1
Drawing No: 29Marford/P.App/01		Phase/Rev: A