




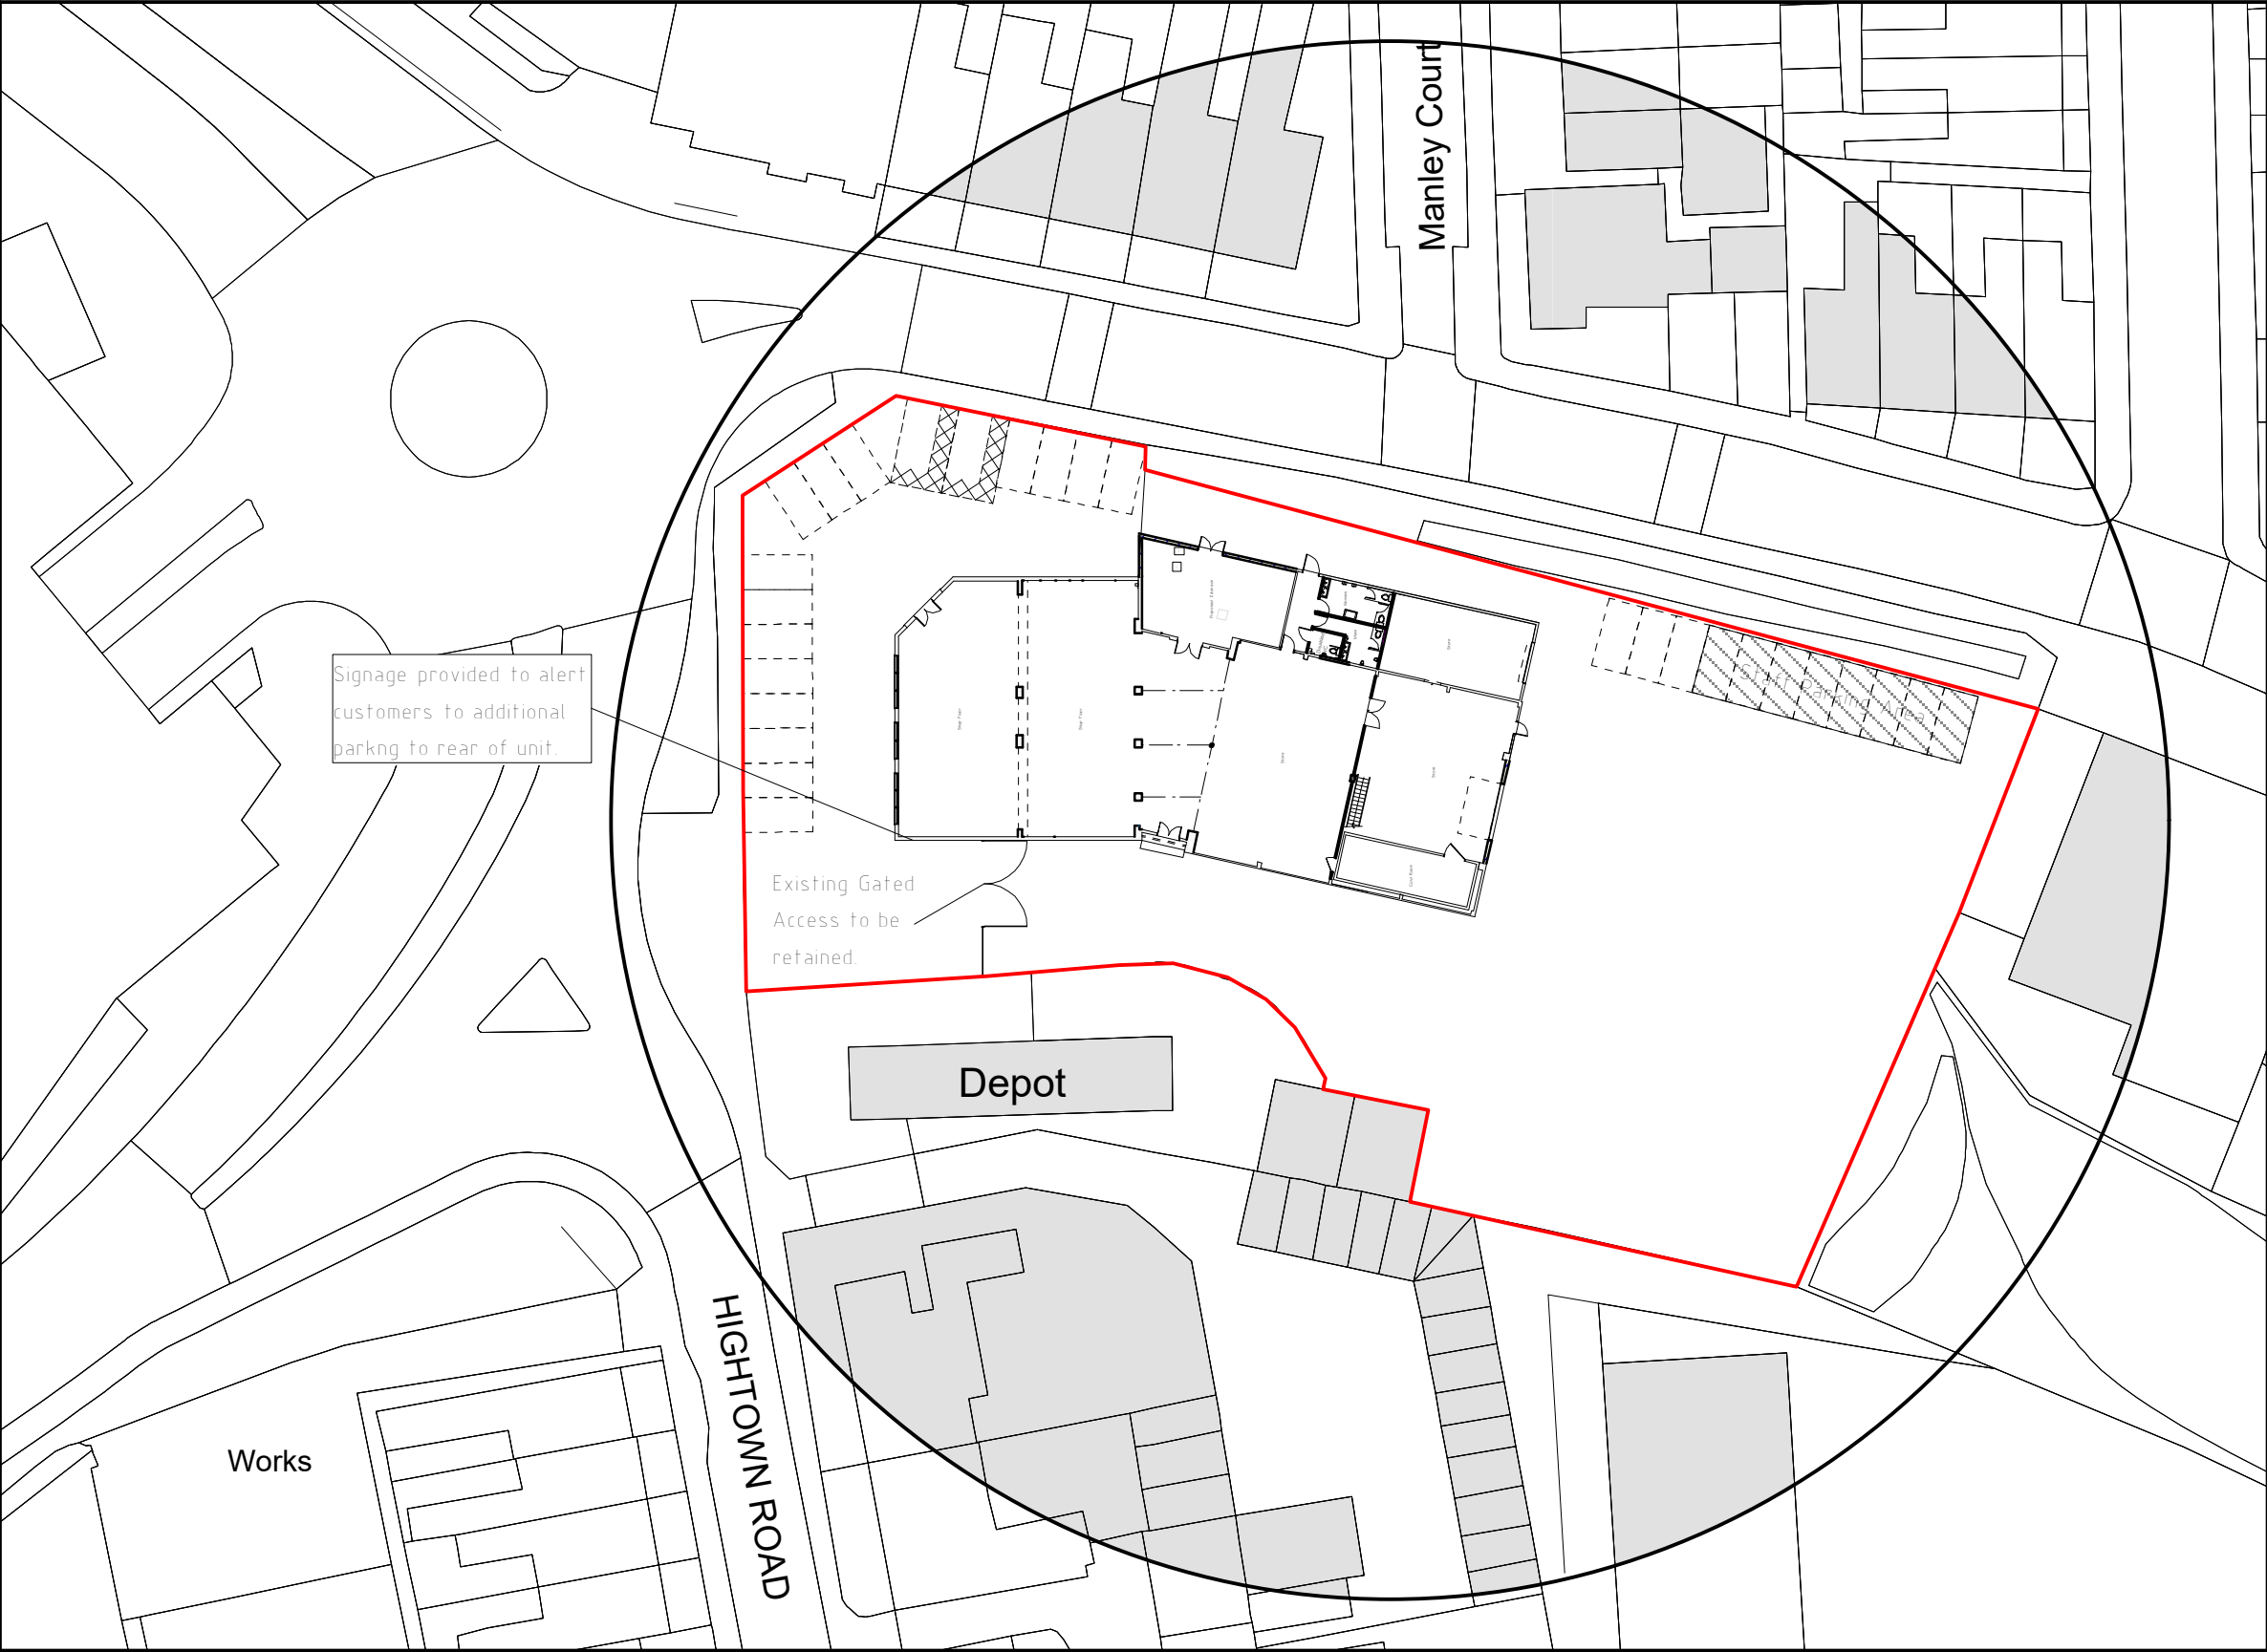

Site Plan 1 : 500

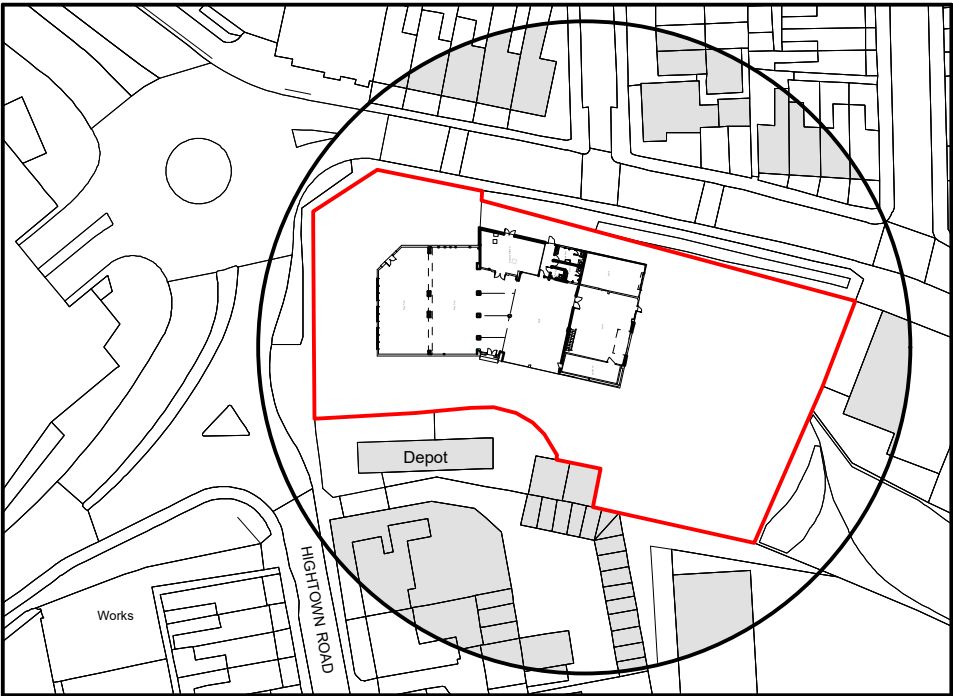

Location Plan 1 : 1250

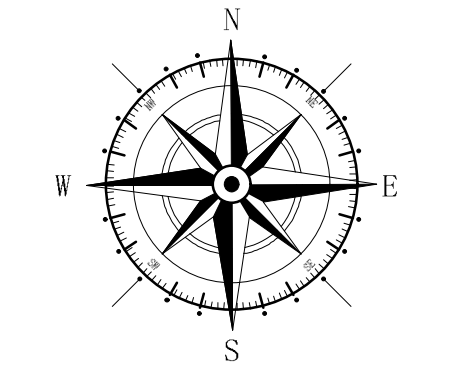

Key

Surrounding Buildings

Application Site

Rev	Date	Detail	Initial
D	11/21	Highway Amends	D.J.E
C	10/21	Design Amends	D.J.E
B	10/21	Proposed Parking Indicated	D.J.E
A	09/21	Design Amends	D.J.E

Project: Proposed Extension and Alterations to, former HSS Garage, Hightown Road, Wrexham, LL13 8ED.	
Title: Planning: Site # Location Plan	Scale: (A2) 1 : 500 & 1 : 1250

Drawn By: A. Valentne	Date: July 2021
Drawing No: C135/005	Sheet: 1 of 1

Office 3K4,
Redwither Business Tower,
Wrexham. LL13 9XT
Tel: 01978 356500
www.blueprintarchitectural.com
© copyright all rights reserved