




EXISTING SIDE ELEVATION

EXISTING REAR ELEVATION

EXISTING SIDE ELEVATION

EXISTING GROUND
FLOOR PLAN

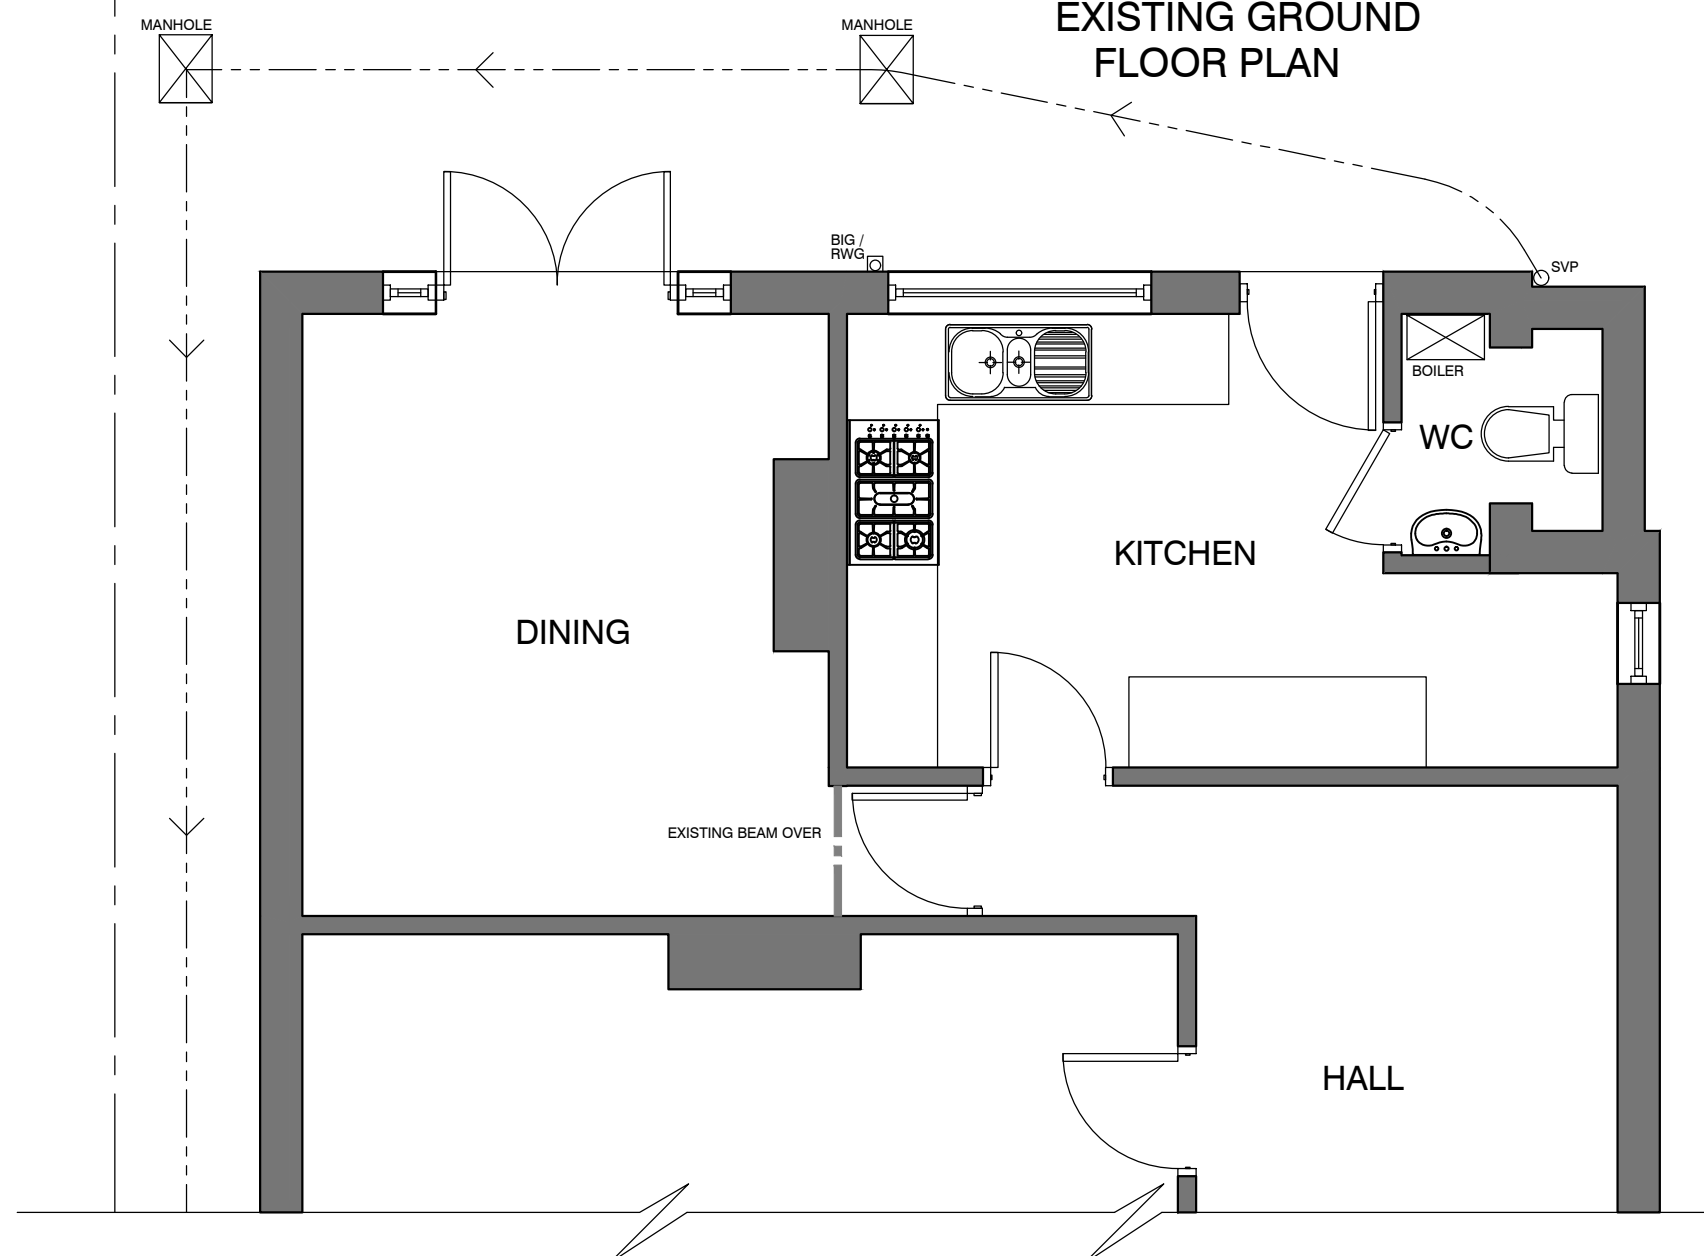

REV	DATE	DESCRIPTION
CLIENT: MR J. TAYLOR		
PROJECT: PROPOSED ALTERATIONS TO 27 WESTMINSTER DRIVE, WREXHAM. LL12 7AT		
TITLE: EXISTING FLOOR PLAN & ELEVATIONS		
DRAWING No: DG 15/62/01		REV:
SCALE @ A3: 1:50 / 1:100	DRAWN: D. GRIFFITHS	DATE: 14.09.2021

DG DESIGN SERVICES LIMITED

Office: 2 Dovedale Road, Hoylake, Wirral, CH47 3AW
Mobile: 07887 875039
Email: dgdesigns@hotmail.co.uk
Website: www.dgdesignservices.co.uk