




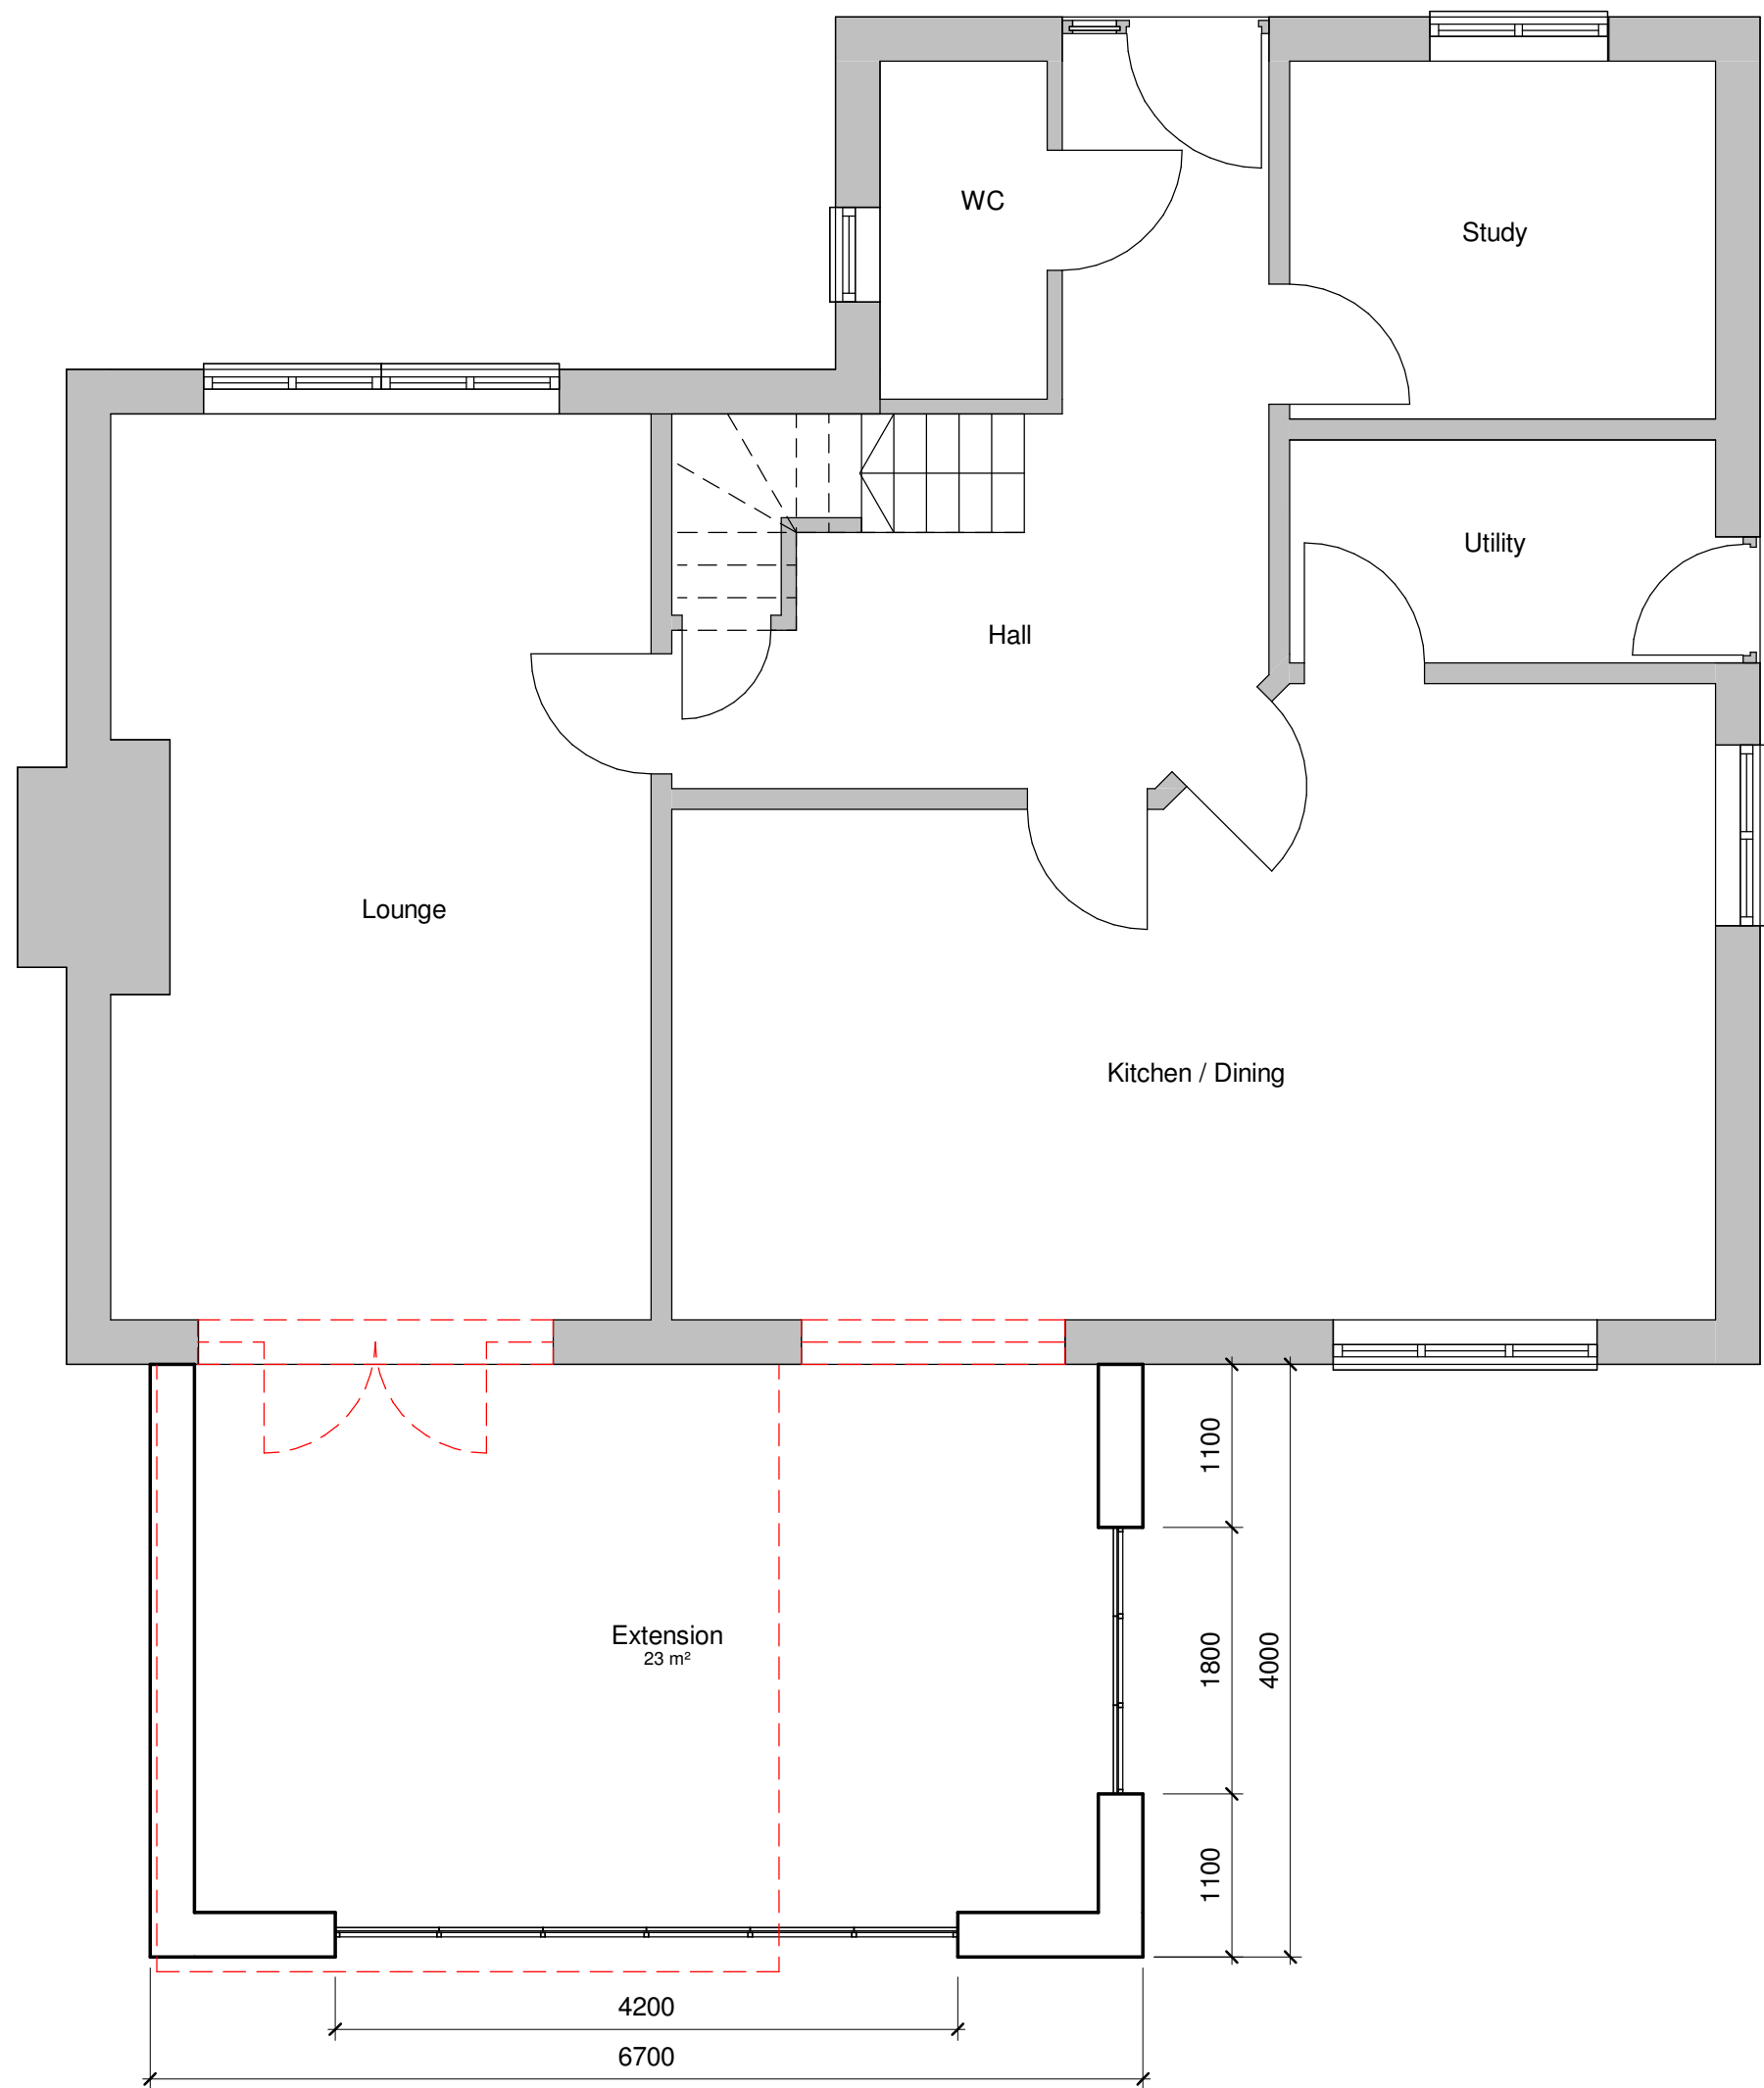

Proposed Ground Floor Plan
1 : 50

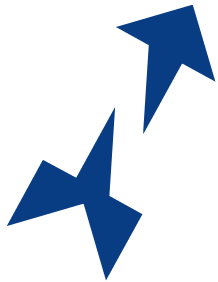

Proposed First Floor Plan
1 : 50

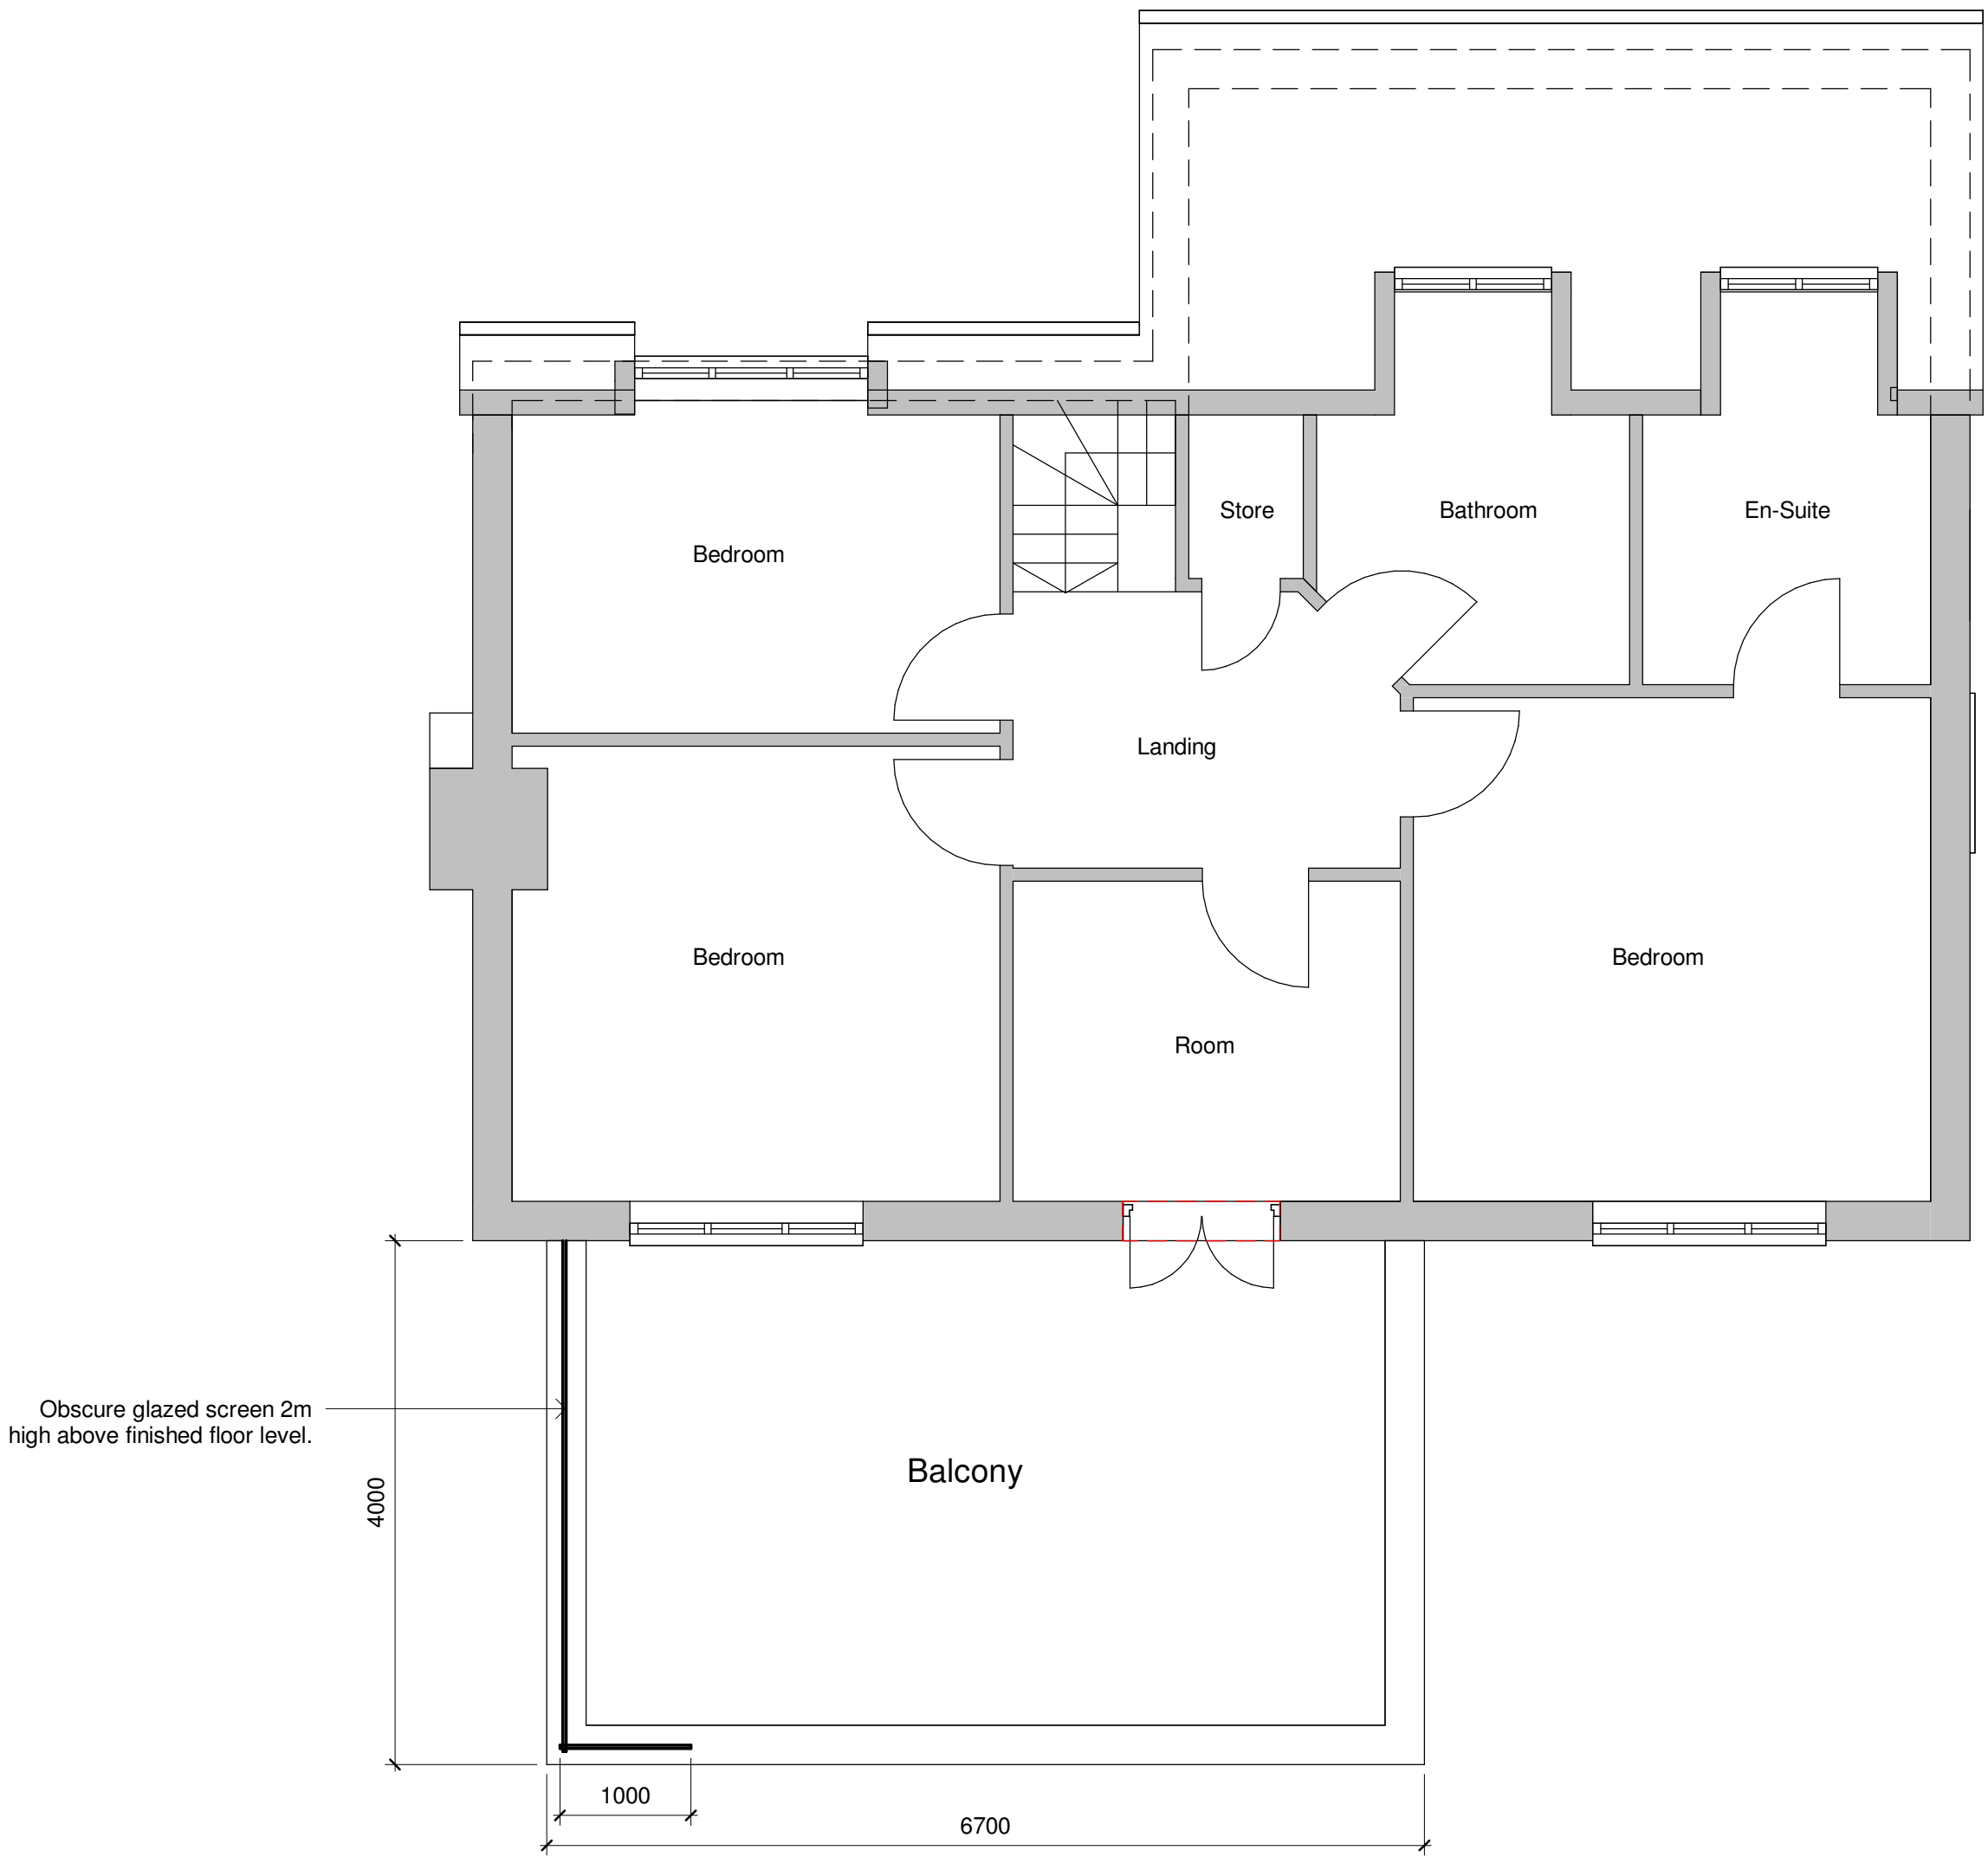

ARKIFY LTD.
Dallton House, 25 Chester St.
Wrexham, LL12 5AP
07543686900
ge@arkify.co.uk
www.arkify.co.uk

Project: 19 Turnberry Avenue, The Fairways			
Title: Proposed Floor Plans			
Scale @ A1: 1 : 50	Scale @ A3: 1:100	Author: GE	Date: 04/04/22
Project Ref: 22-18	Drawing No: A102	Rev: -	