


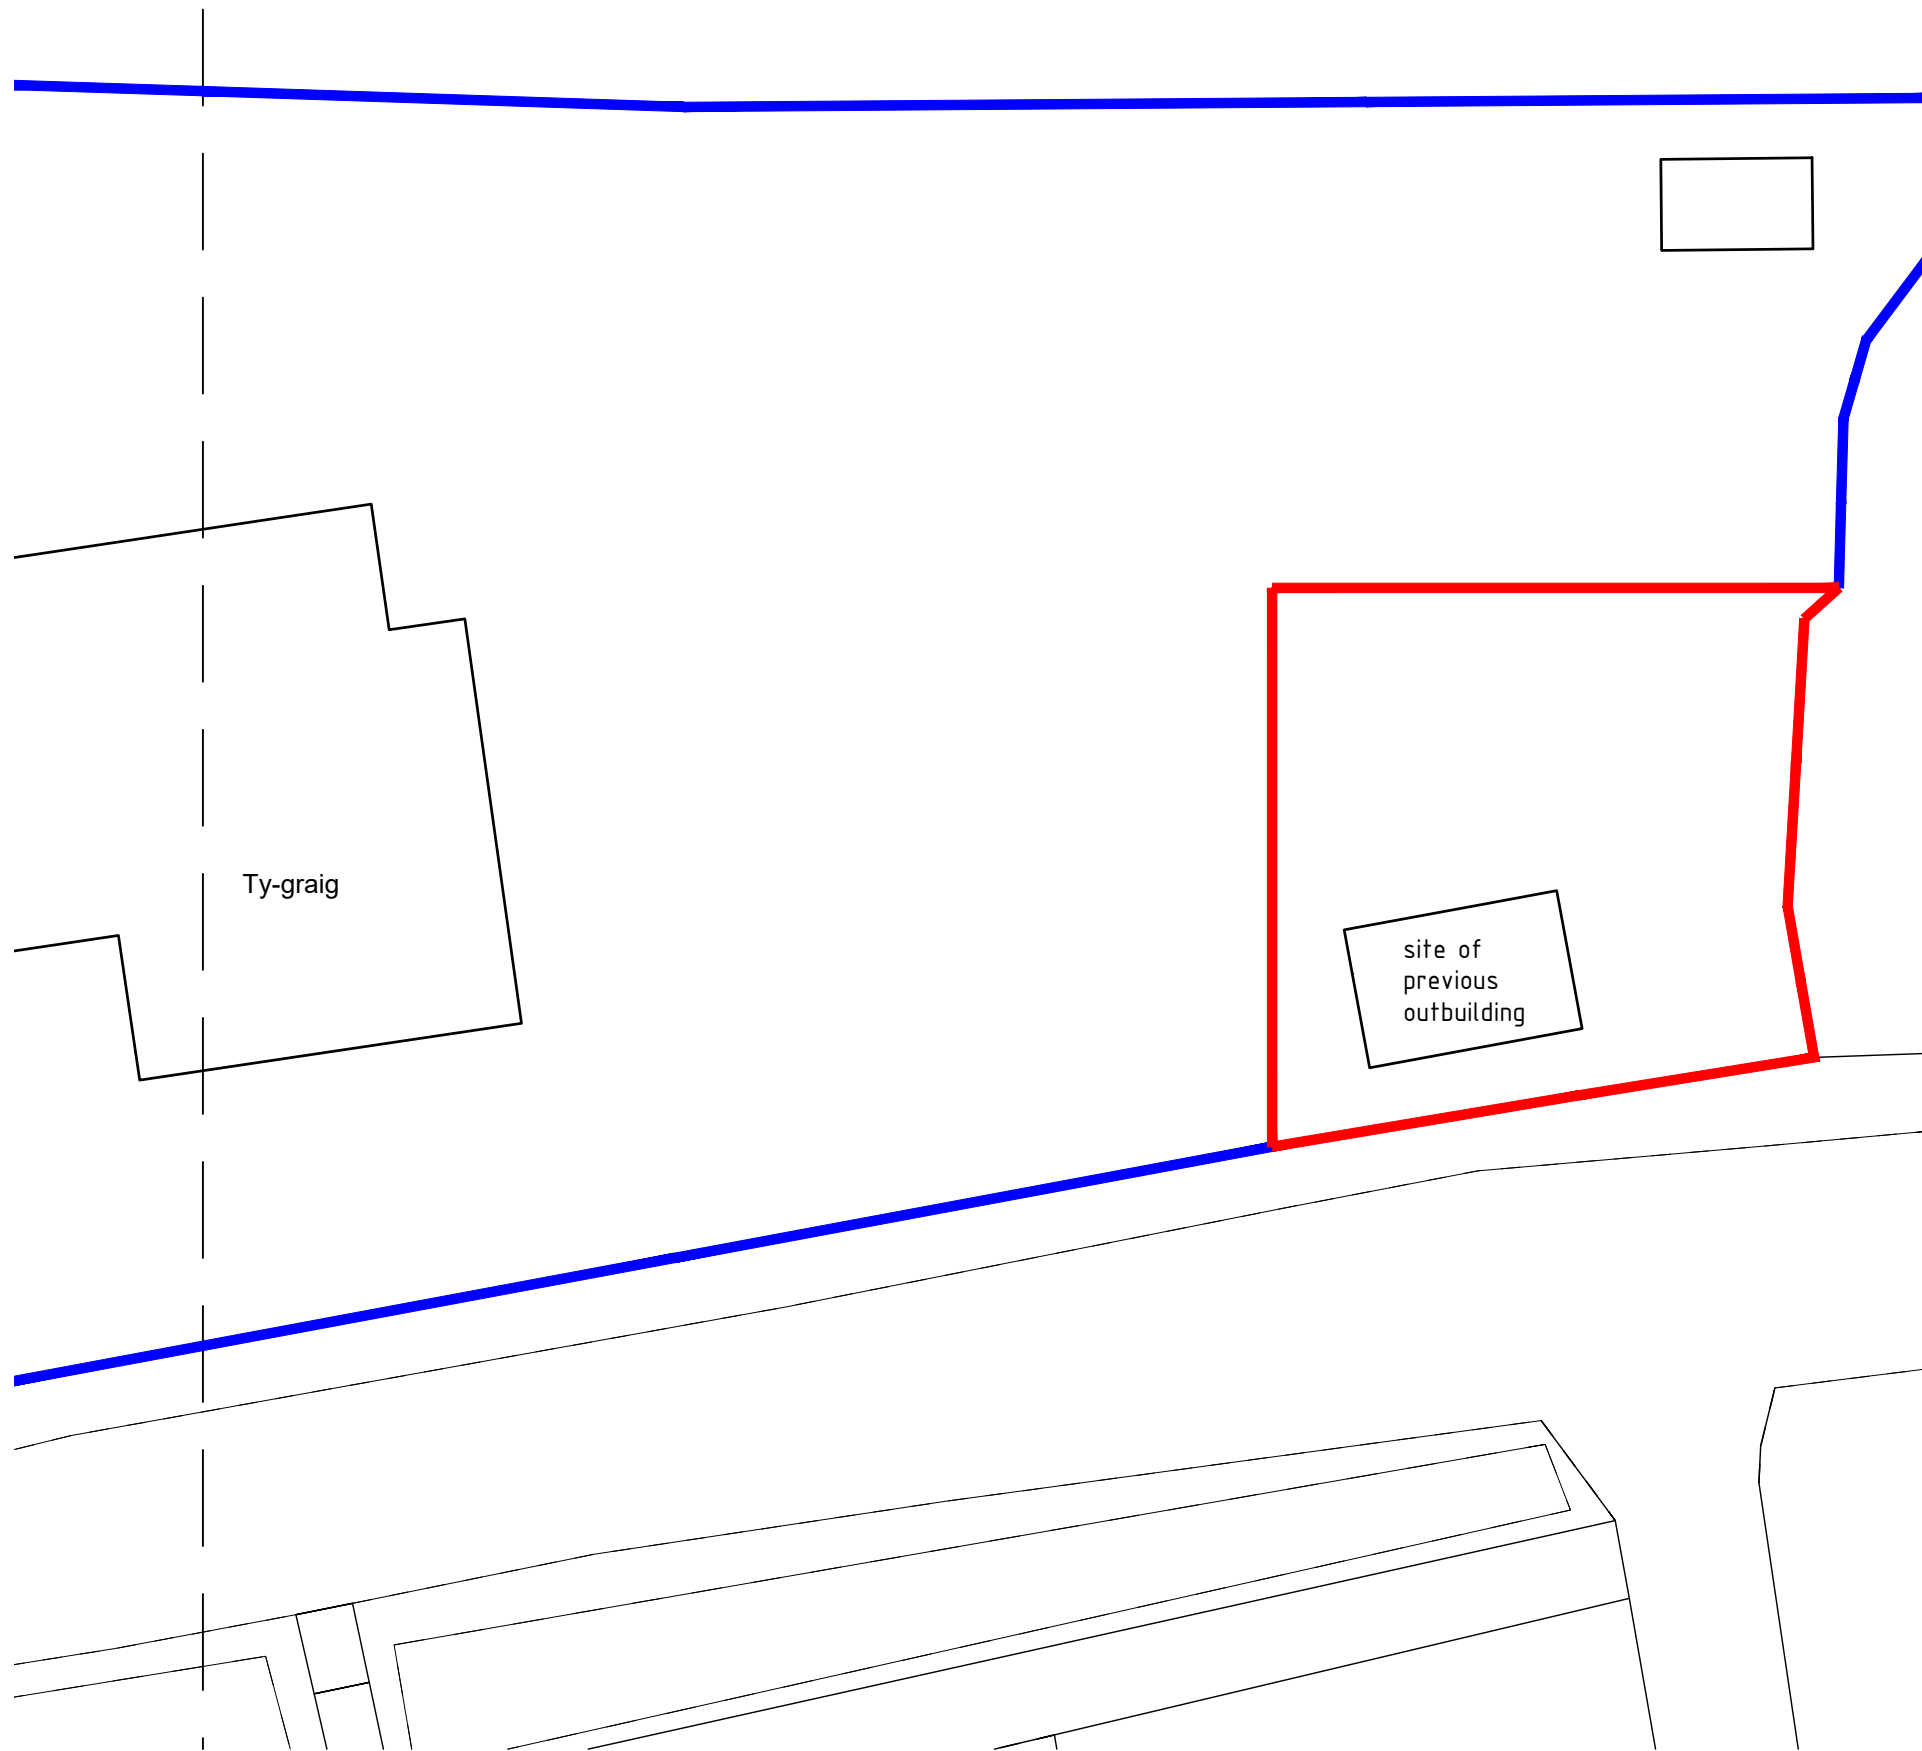
 


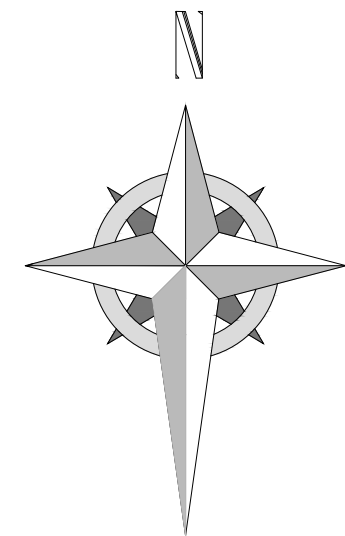

As Existing Site plan 1:200

 

©Crown Copyright and database rights 2021 OS 100047474

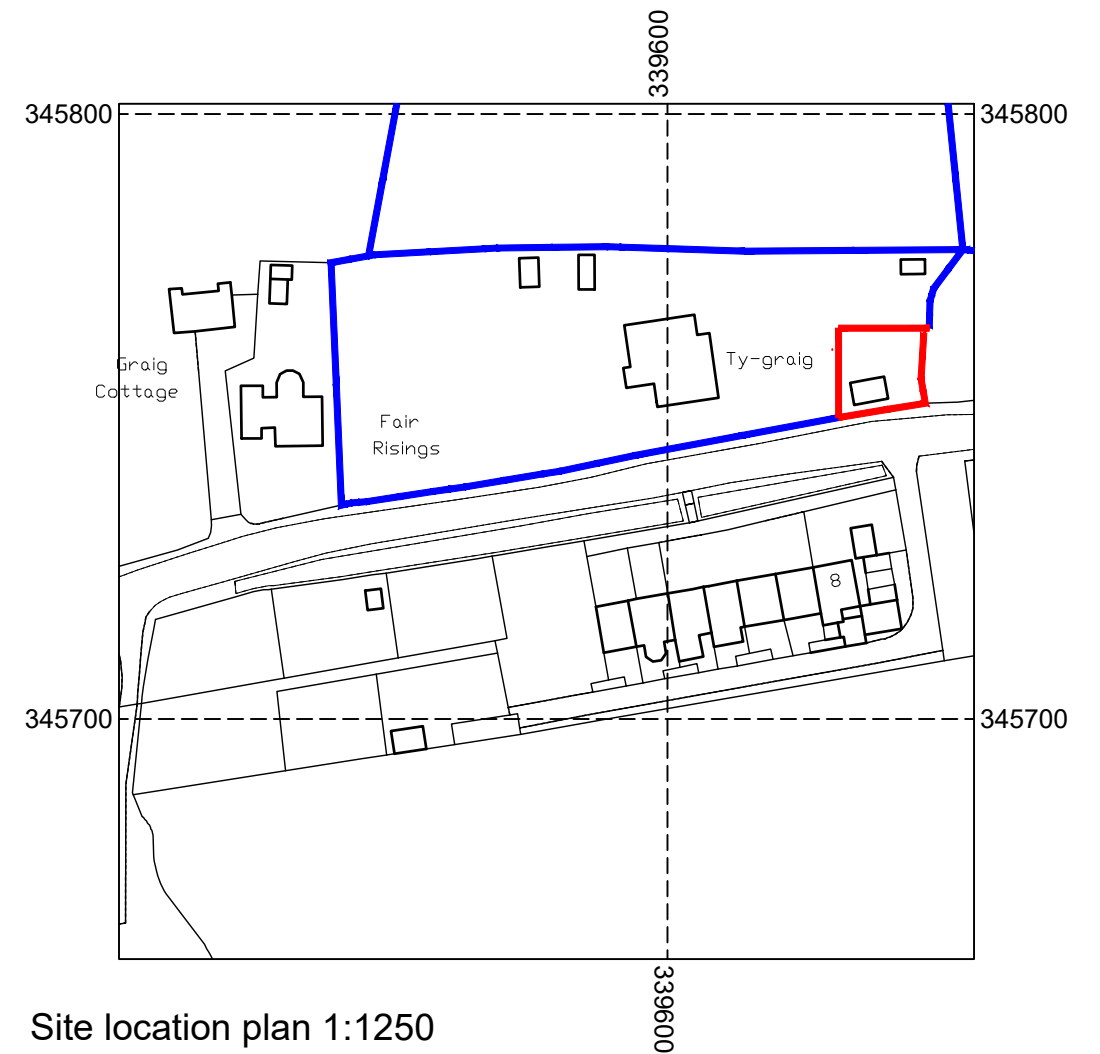

HDS ARCHITECTURAL SERVICES
 HDS Architectural Services, The Foundry,
 15 Yorke Street, Wrexham
 LL13 8LW
 Tel (01978) 345250
 www.hdsarchitectural.co.uk

Project; Ty Graig, Station Road, Bangor On Dee, Wrexham, LL13 0AB	
Title; Site location plan	Scale (A3); 1:200/1250
Dwg No; TC-02/PD/02	Date; 21.03.22
Revision;	