

Presentation for
Starbucks
Wrexham - Holt Rd

NIS SIGNS

NIS Signs (Leicester) Ltd


51 Marlow Rd, Leicester, LE3 2BQ

☎ 0116 270 6228

@ info@signs-nis.co.uk





🌐 www.signs-nis.co.uk

NIS SIGNS

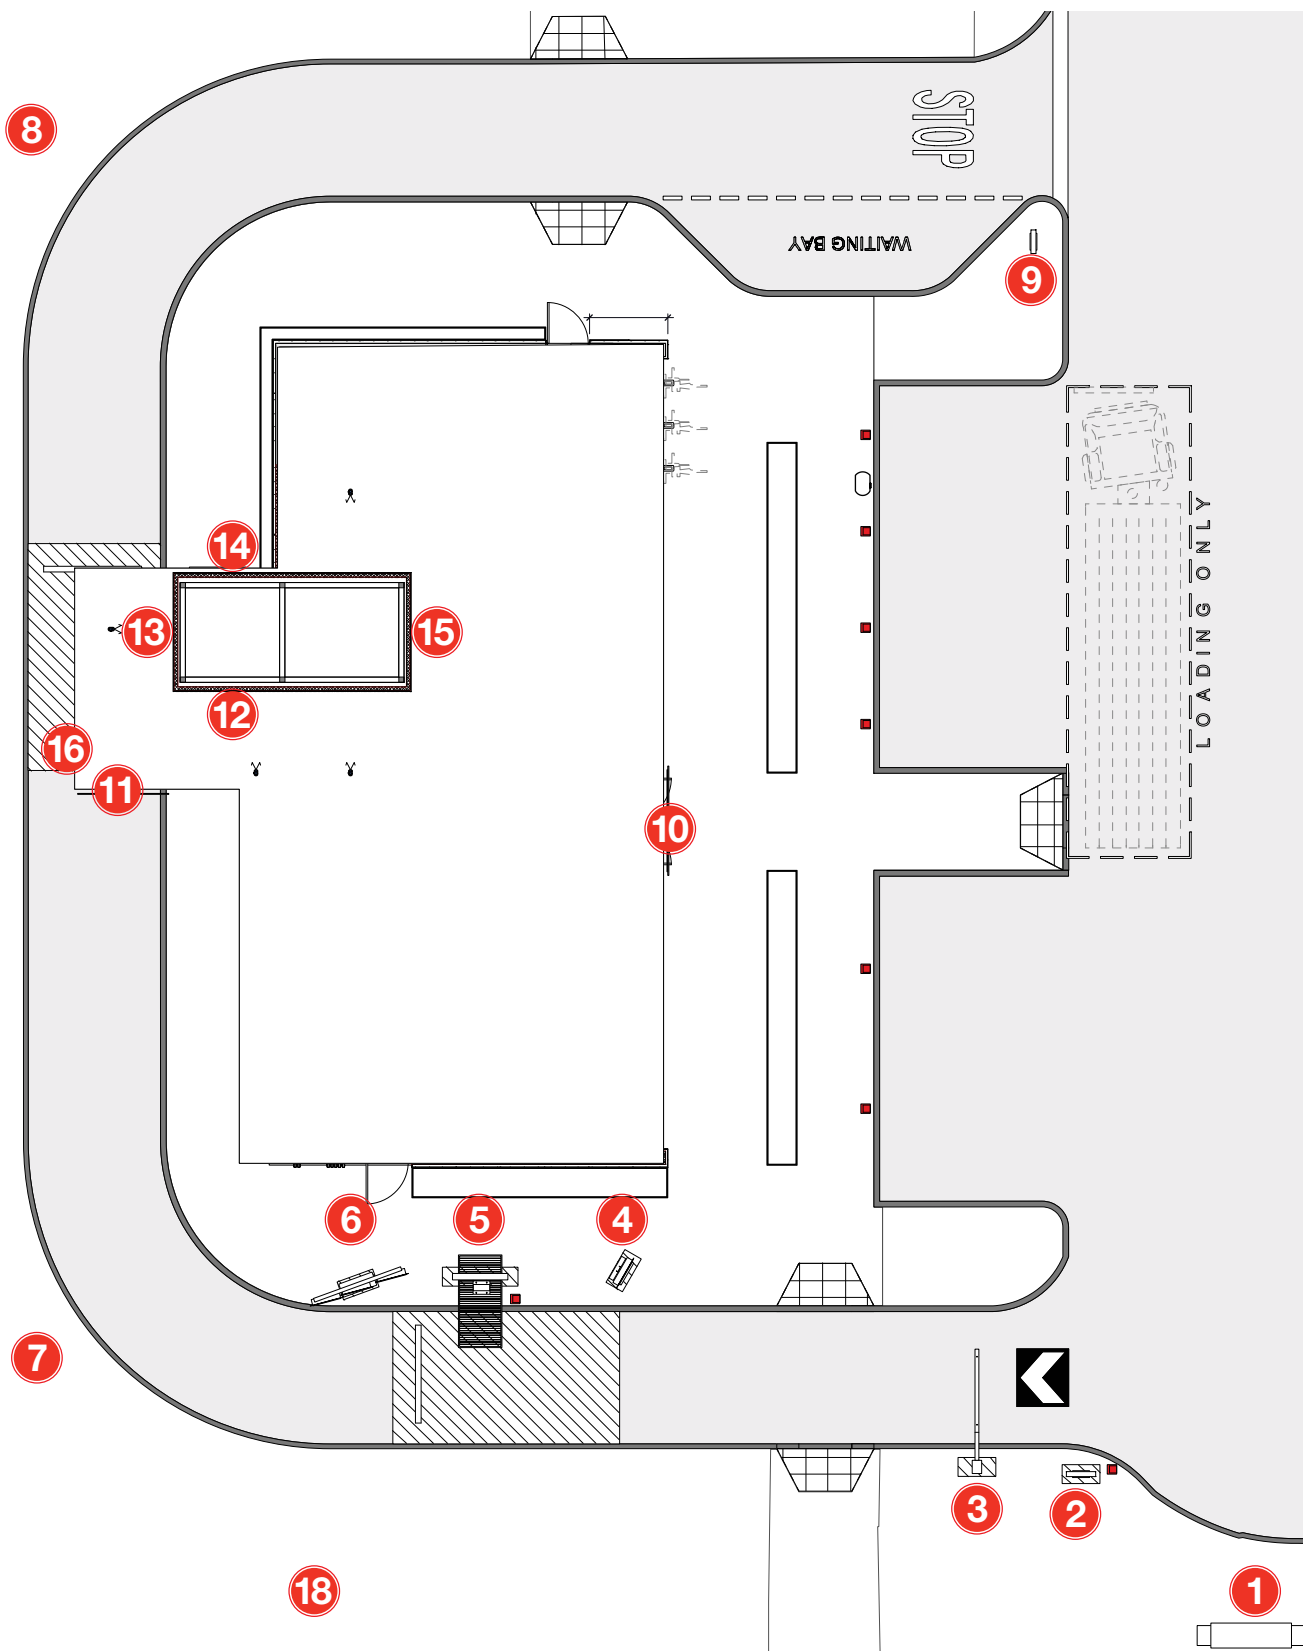

Key

1	9M Totem		11	250mm Wordmark	STARBUCKS
2	Drive thru Directional		12	1500mm roundel	
3	Height restrictor		13	Drive Thru Letters	DRIVE THRU
4	Preview Menu Board		14	1500mm roundel	
5	Speaker Canopy		15	Drive Thru Letters	DRIVE THRU
6	Triple Menu		16	Drive Thru Window Vinyl	
7	Welcome mesh directional		17	Window manifestations	
8	Thank you mesh directional		18	Banner Frame	
9	No Entry/ Thank You Directional				
10	300mm Wordmark	STARBUCKS			

 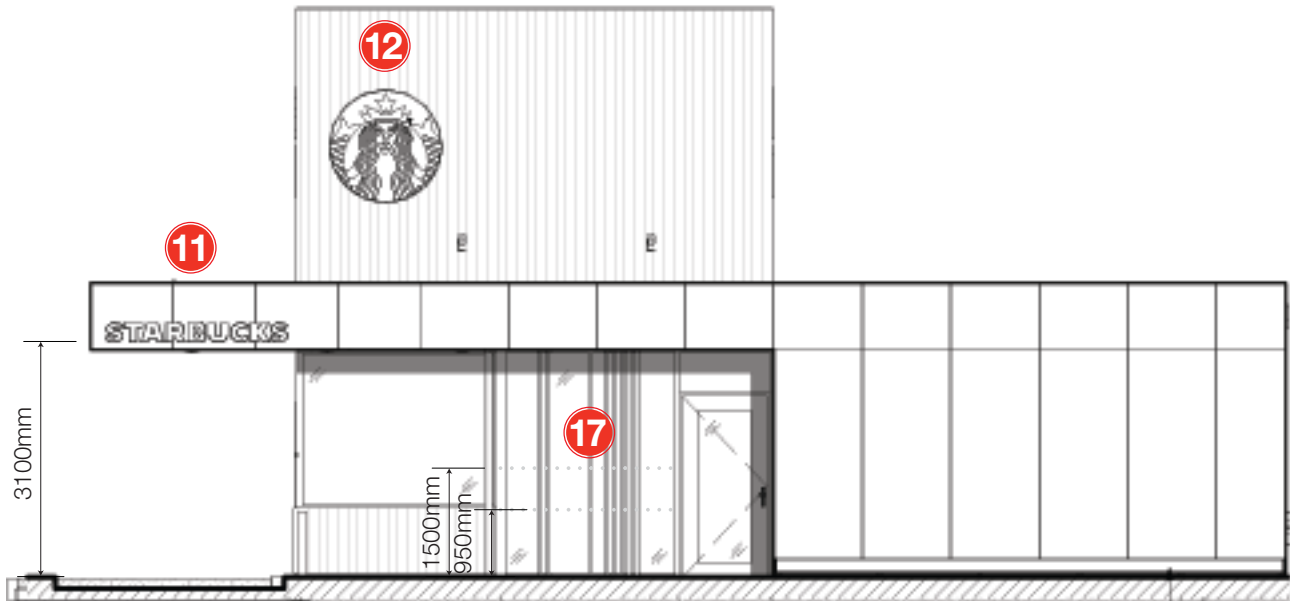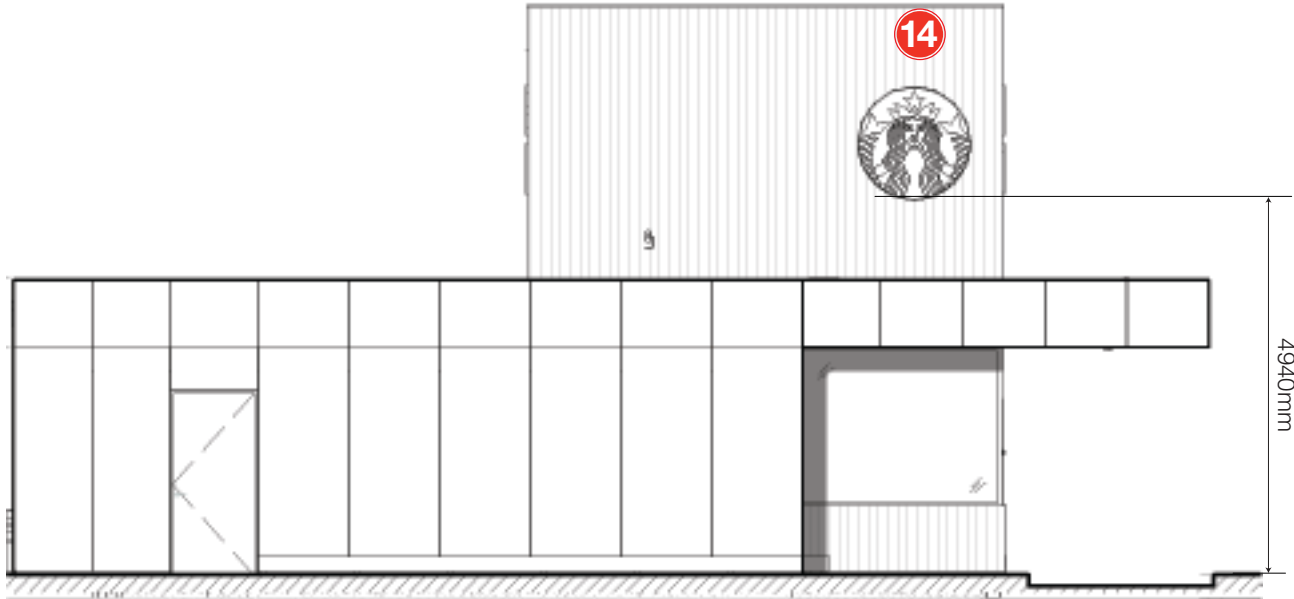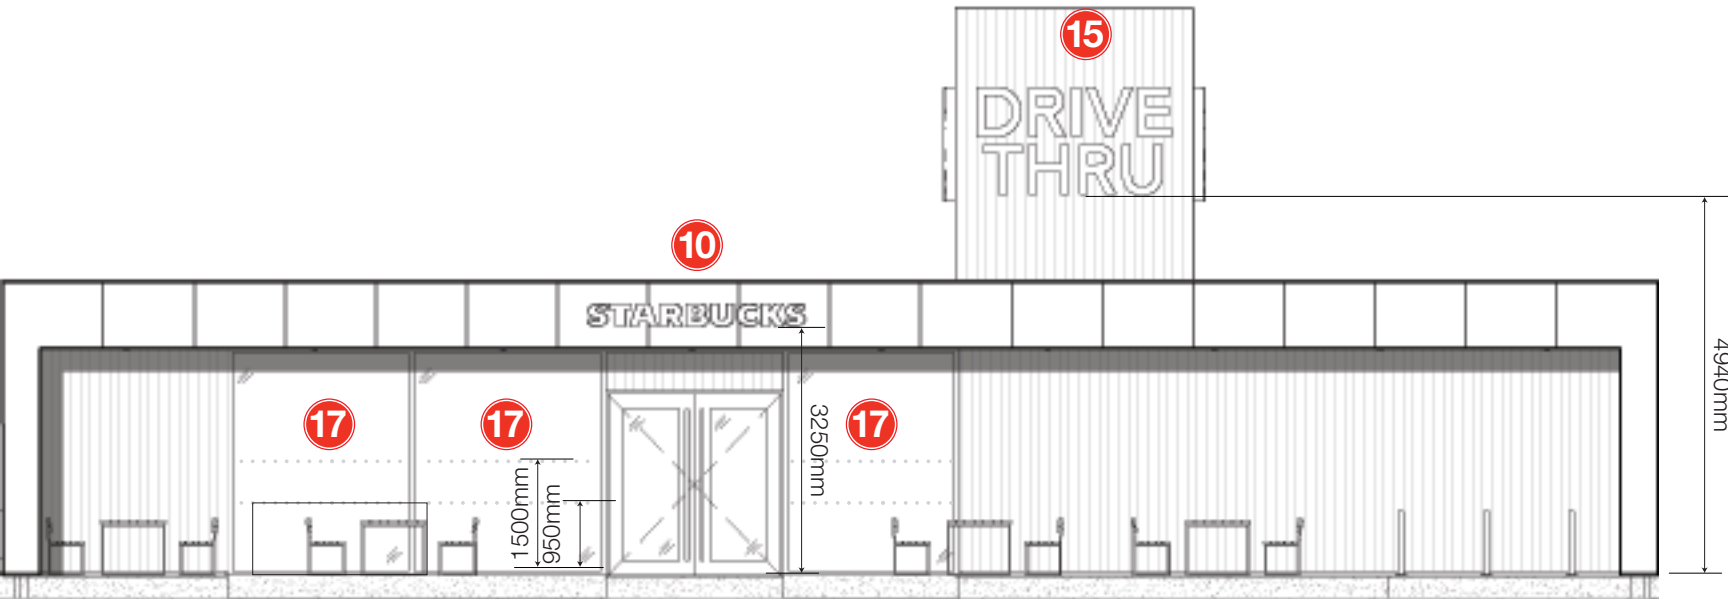

NIS SIGNS
NIS Signs (Leicester) Ltd
51 Marlow Rd, Leicester, LE3 2BQ

☎ 0116 270 6228
✉ info@signs-nis.co.uk
🌐 www.signs-nis.co.uk

Client: Starbucks
Address: Holt Rd
Wrexham
LL13 8HL

Drawing no: 21-511

Job location: Jobs\

Drawn by: DB





Rev: 0

Date: 23/08/21

Revision notes: 0) Initial issue


All site dimensions to be verified prior to manufacture.
Do not scale from this drawing Copyright 2021.
This document is the property of NIS Signs
and must not be used, reproduced or disclosed
to any persons without the written consent of NIS Signs.

1 9M Internally Illuminated Totem Pole Sign - 1:50

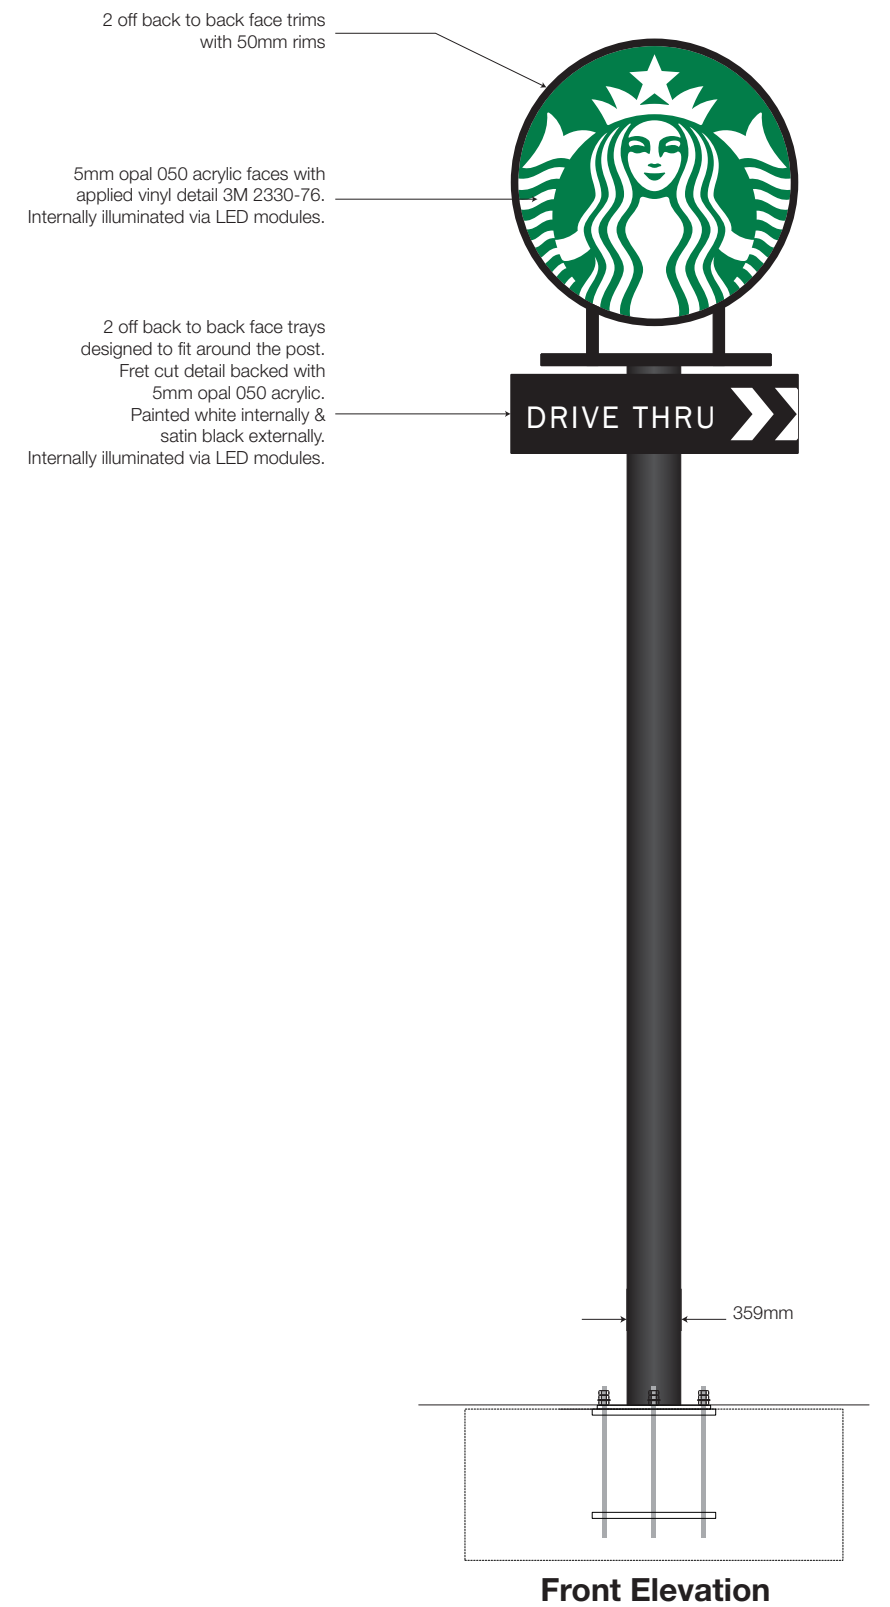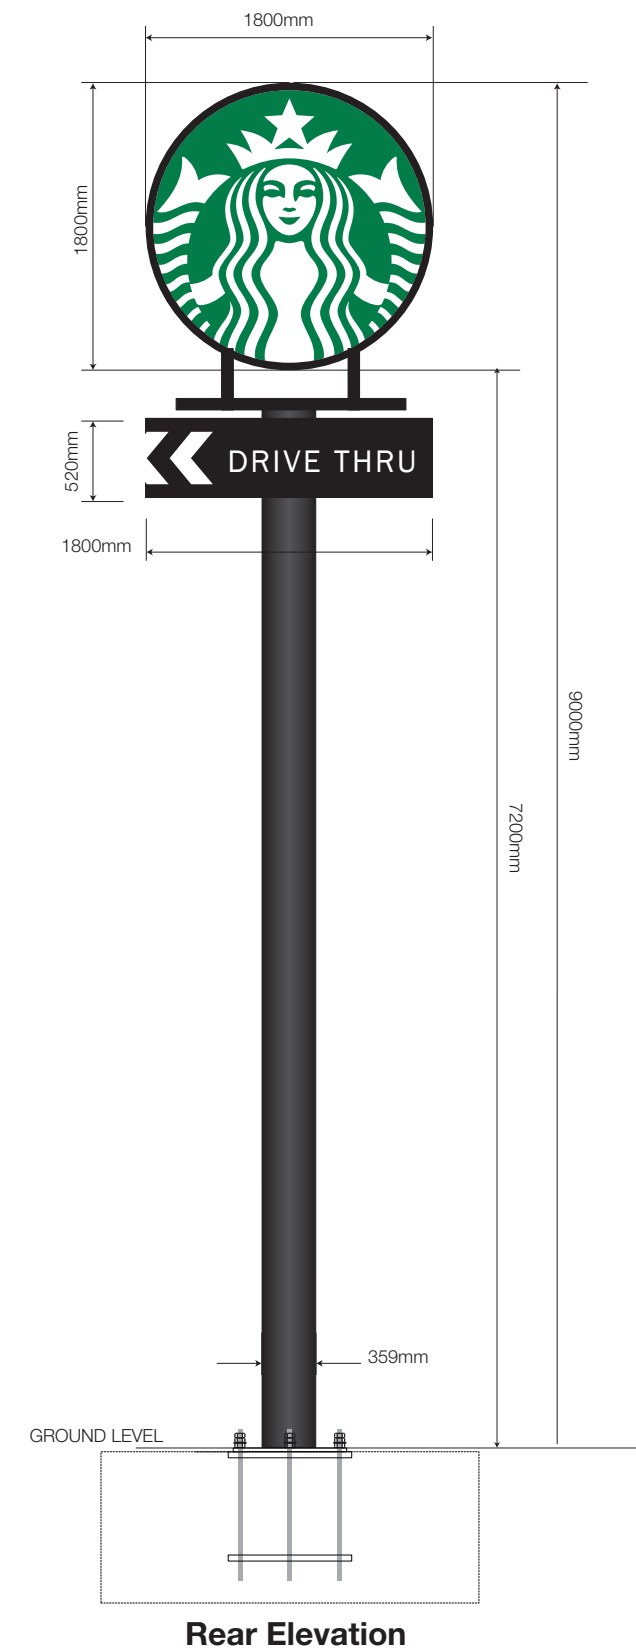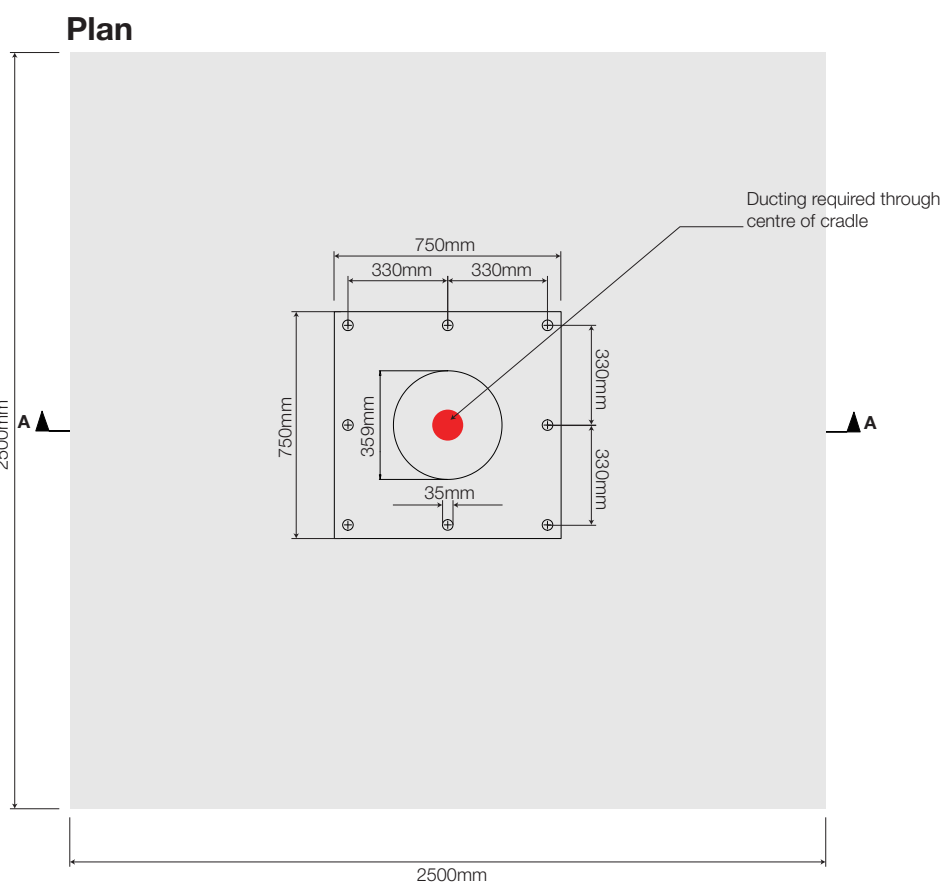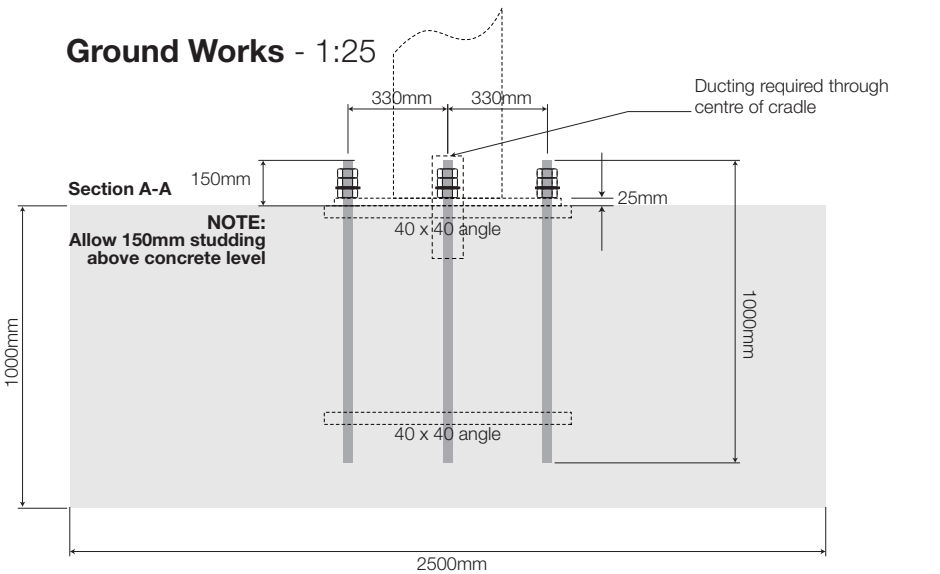

2

1 Off, Double sided directional sign.

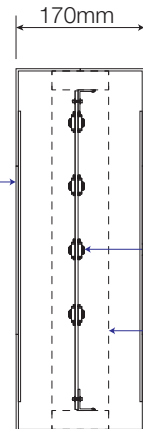

- 3mm opal 050 acrylic backer with inlaid flush opal 050 acrylic detail.

- 25mm x 75mm internal framework.

3mm opal 050 acrylic backer with
inlaid flush opal 050 acrylic detail.

6mm plates

Ducting required



Note: Hardcore/Groundworks by others


— Concrete by **MC**

— Ducting

Section DD

POWER

1:10 @ A3

 

All Final Surface finishing to be completed by Main contractor/Ground worker. Including any cutting in around signs at juncture points and adaptation of position if requested by Starbucks/Franchisee during inspection

@ info@signs-nis.co.uk

 www.signs-nis.co.uk

Address: Holt Rd
Wrexham
LL13 8HL

Job location: Jobs\



Rev: 0

Date: 23/08/21



Revision notes: 0) Initial issue

All site dimensions to be verified prior to manufacture.

Do not scale from this drawing Copyright 2021.
This document is the property of NIS Signs
and must not be used, reproduced or disclosed
to any persons without the written consent of NIS Signs.

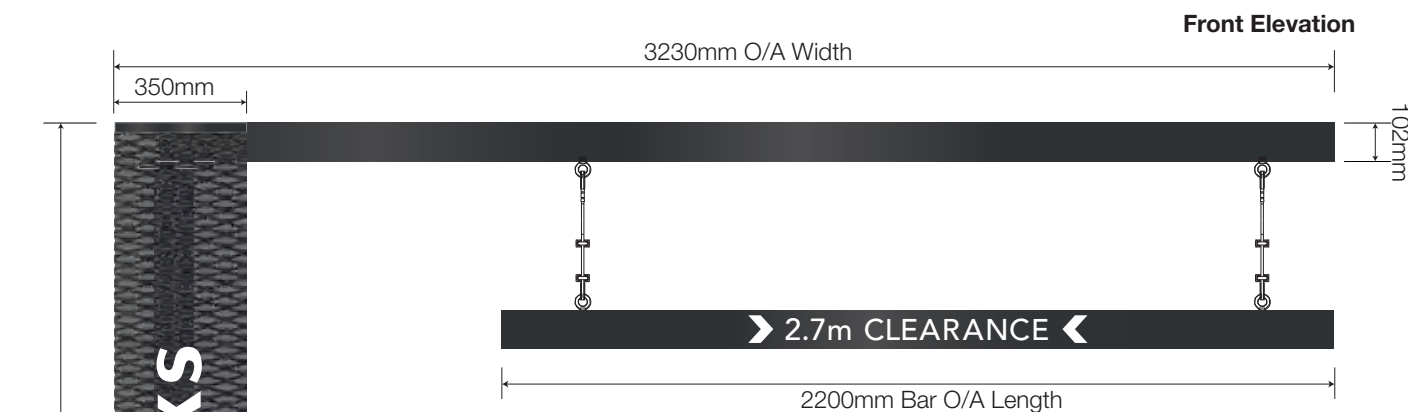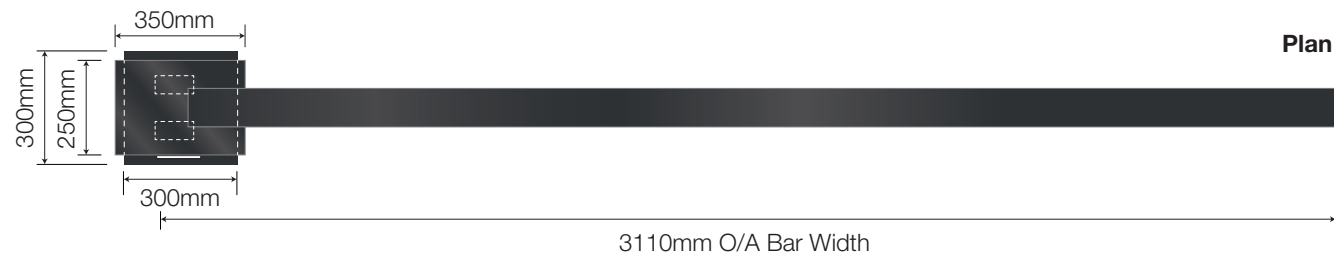

- 3 Clearance Bar - 1:20**
1 Off, Clearance Bar consisting of folded aluminium box section frame work c/w Ormiston wire and Height restriction bar finished Black Grey, RAL 7021 with reflective white vinyl.
Brera mesh all finished Black Grey, RAL 7021 cut and folded to and wrapped around frame c/w individual 33mm thick opal acrylic illuminated White letters with black edges to read 'Starbucks'.

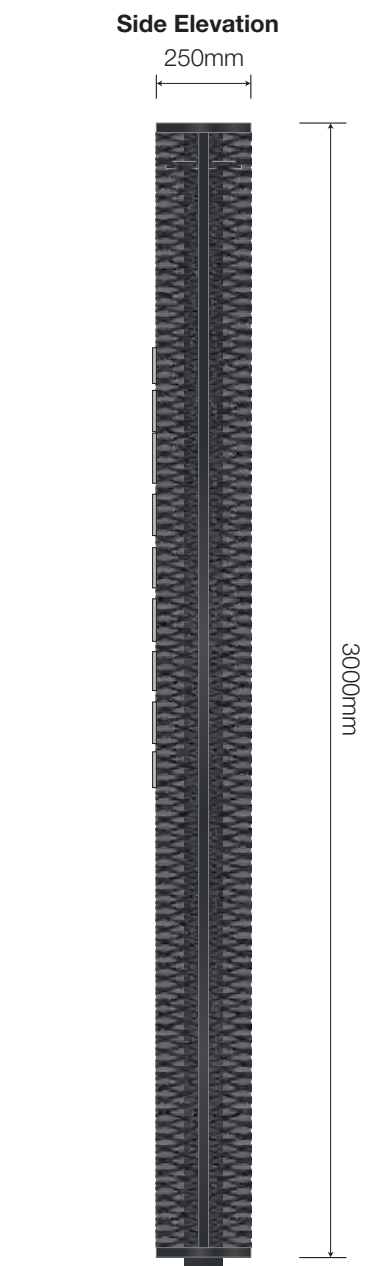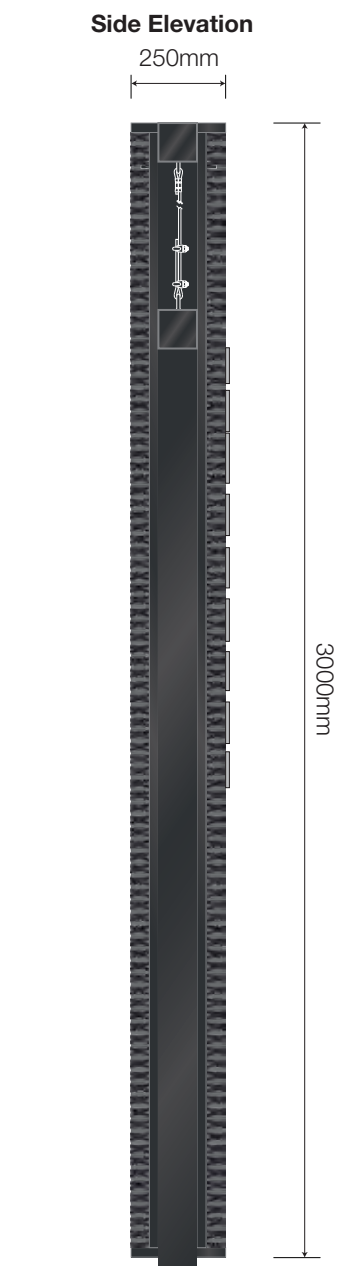

Note: Orientation to be confirmed on-site

NIS SIGNS
NIS Signs (Leicester) Ltd
51 Marlow Rd, Leicester, LE3 2BQ

☎ 0116 270 6228
✉ info@signs-nis.co.uk
🌐 www.signs-nis.co.uk

Client: Starbucks
Address: Holt Rd
Wrexham
LL13 8HL

Drawing no: 21-511

Job location: Jobs\



Drawn by: DB

Rev: 0

Date: 23/08/21



Revision notes: 0) Initial issue

All site dimensions to be verified prior to manufacture.
Do not scale from this drawing Copyright 2021.
This document is the property of NIS Signs
and must not be used, reproduced or disclosed
to any persons without the written consent of NIS Signs.

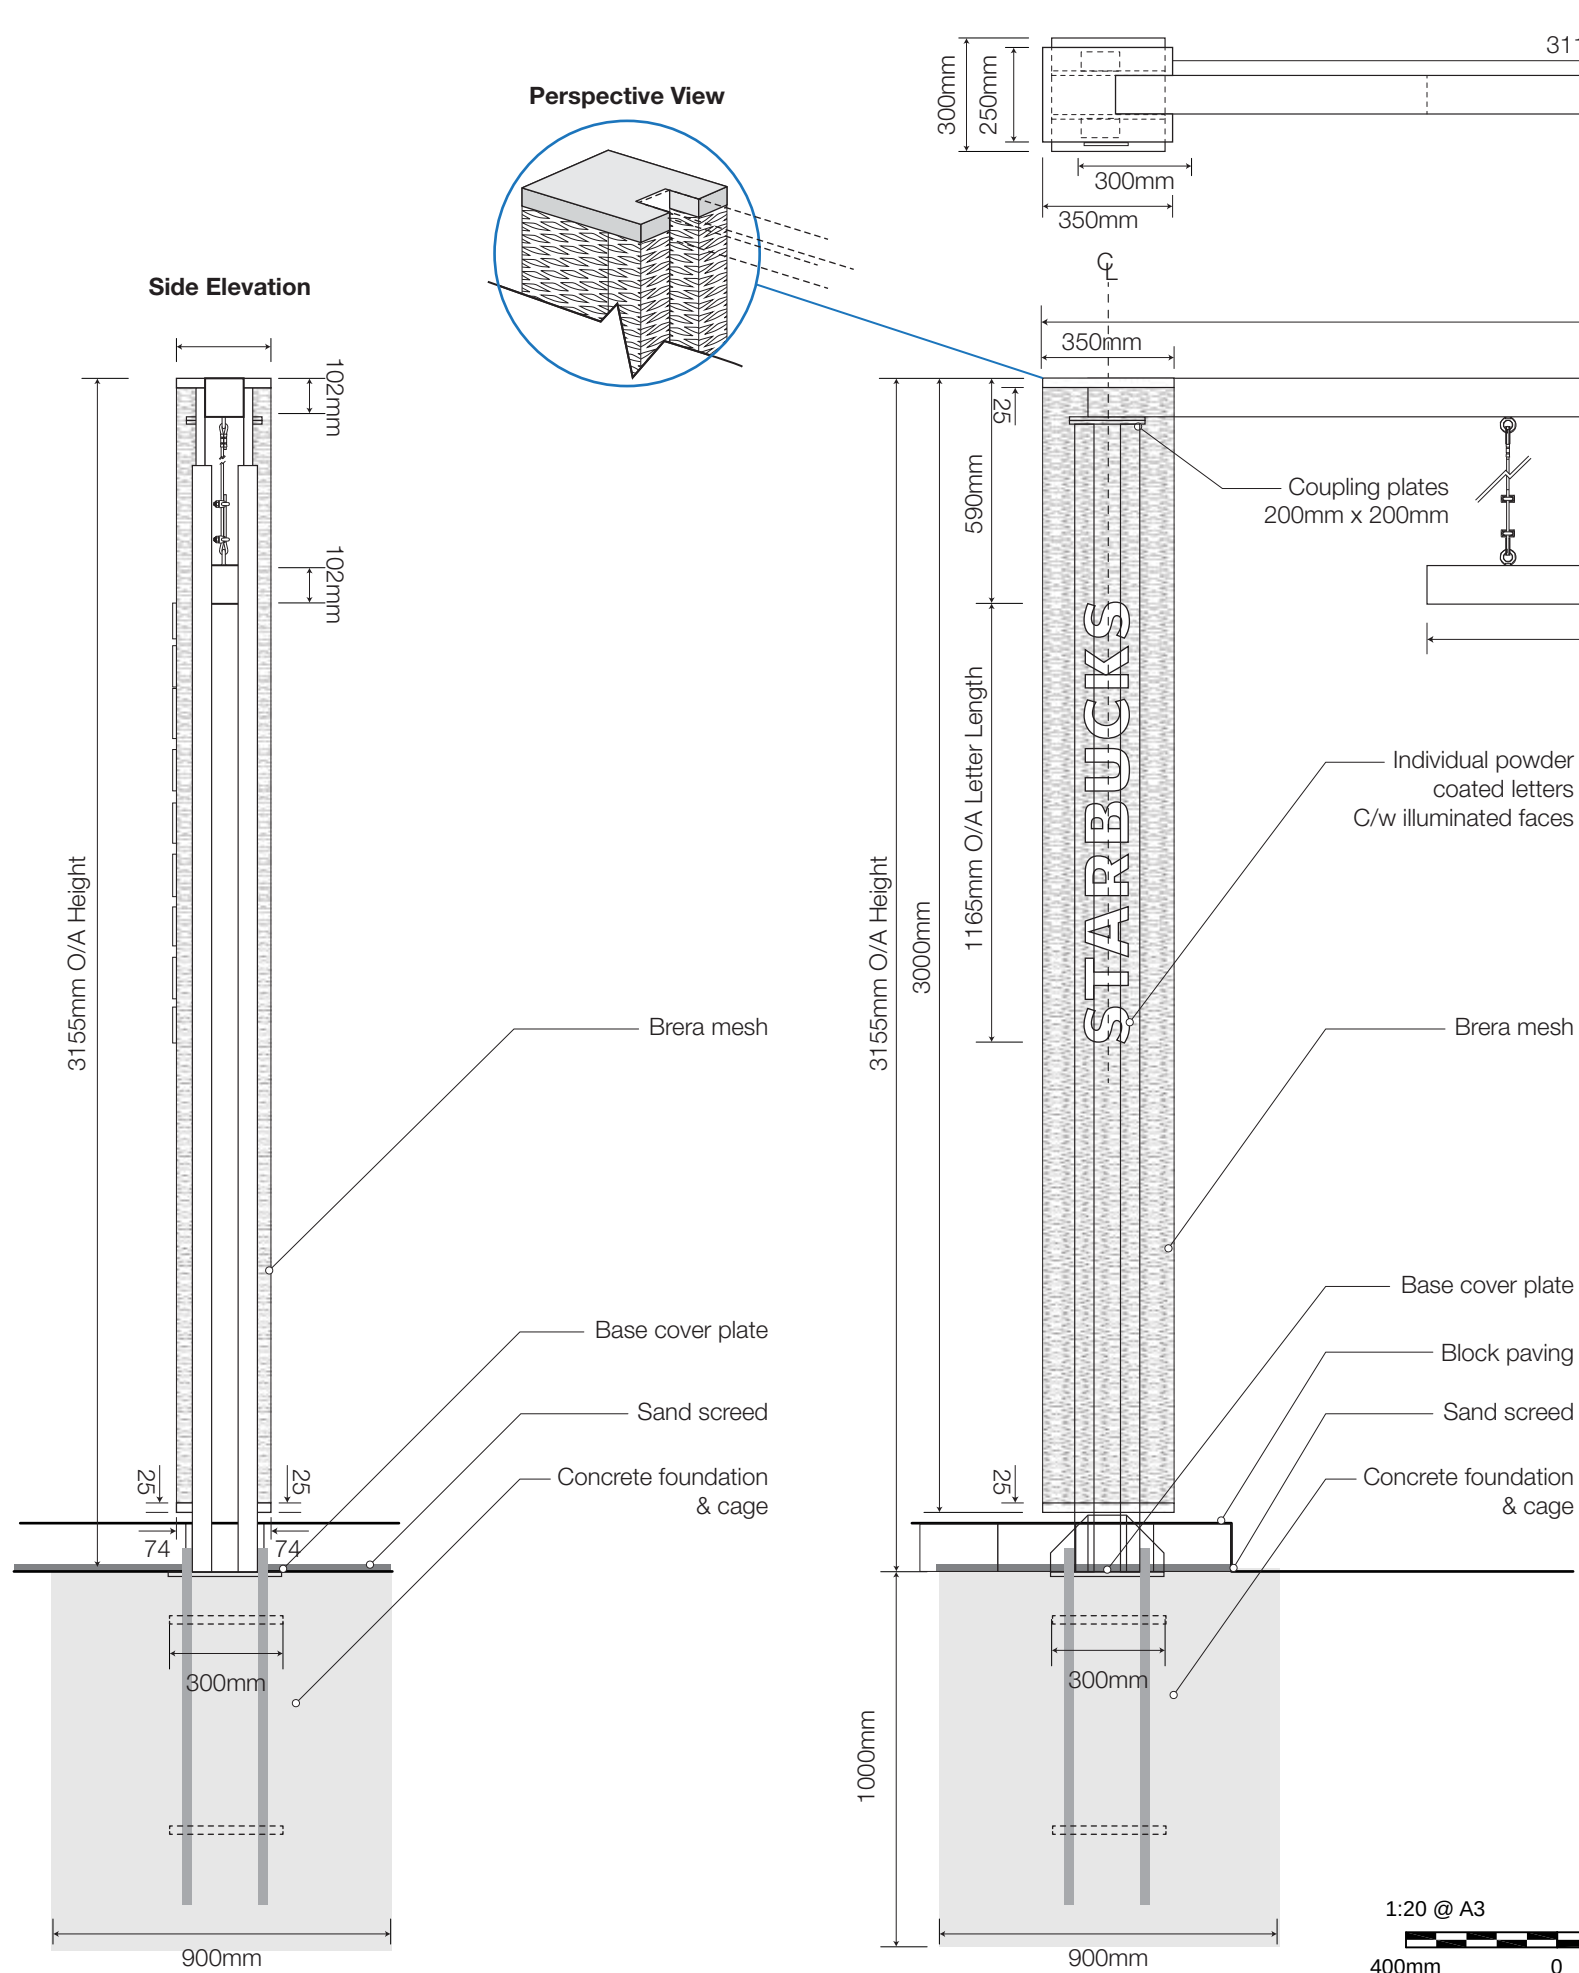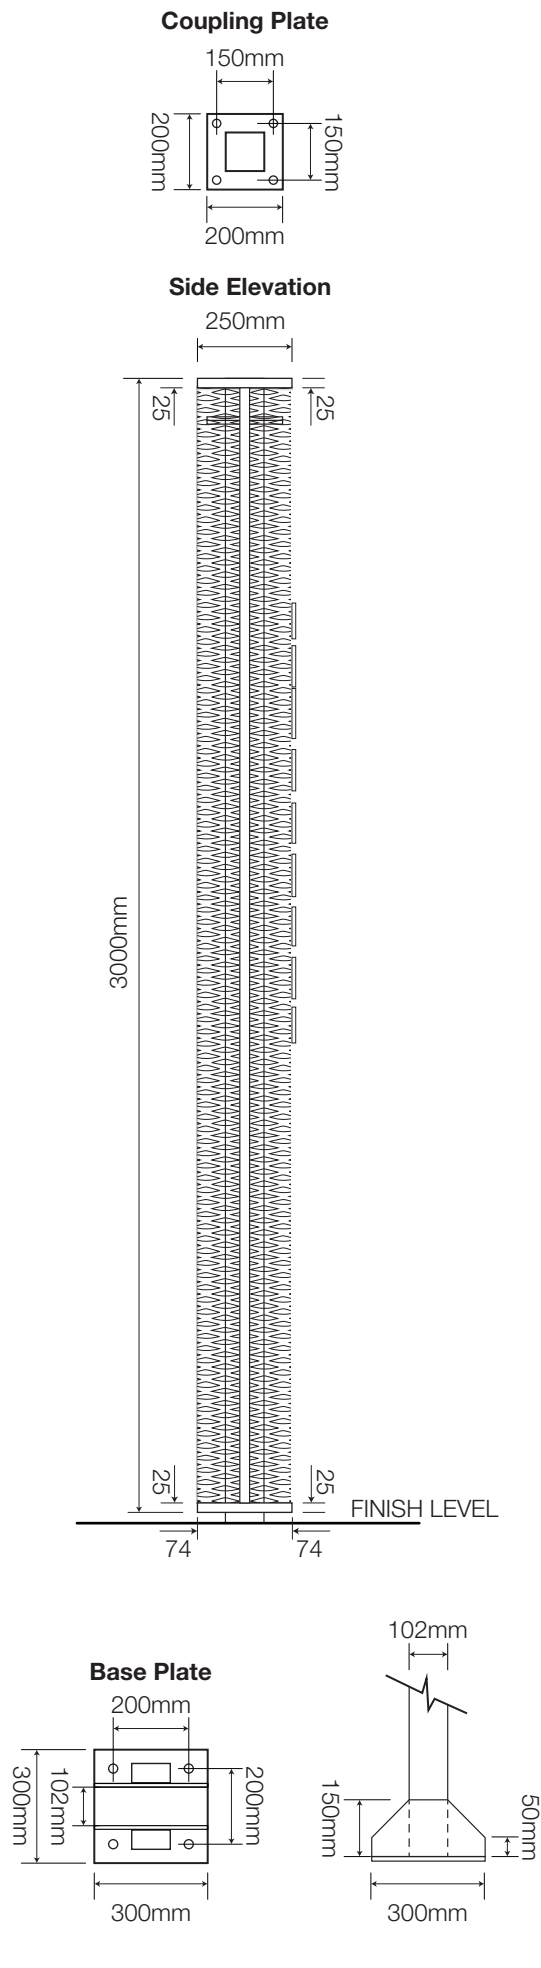


Note: Orientation to be confirmed on-site


Letter construction detail Clearance Bar & Order Canopy
REVISED 06/05/20

 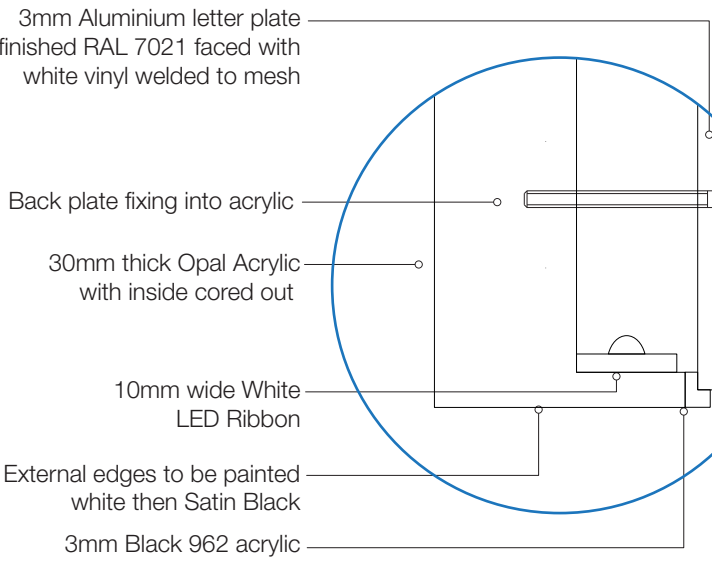


Clearance Bar Base/Cage Details 1:10

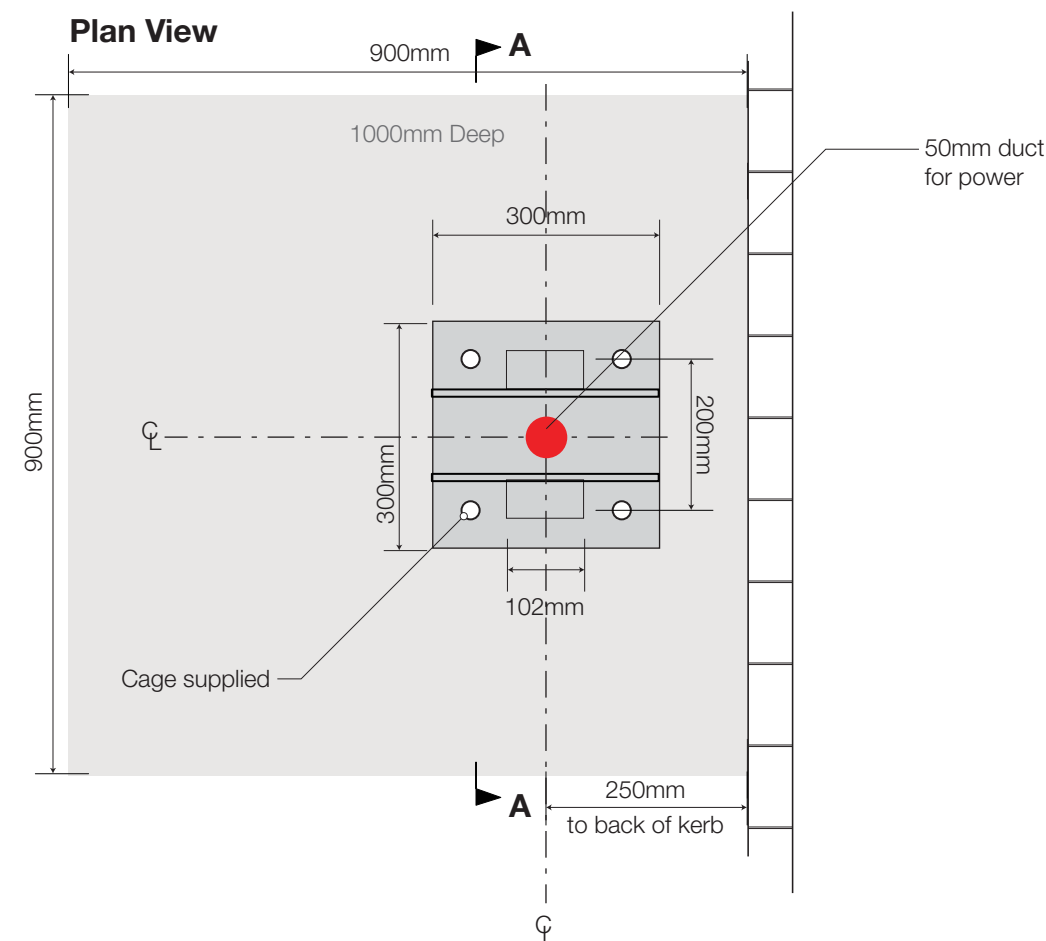

Sectional View AA 1:10

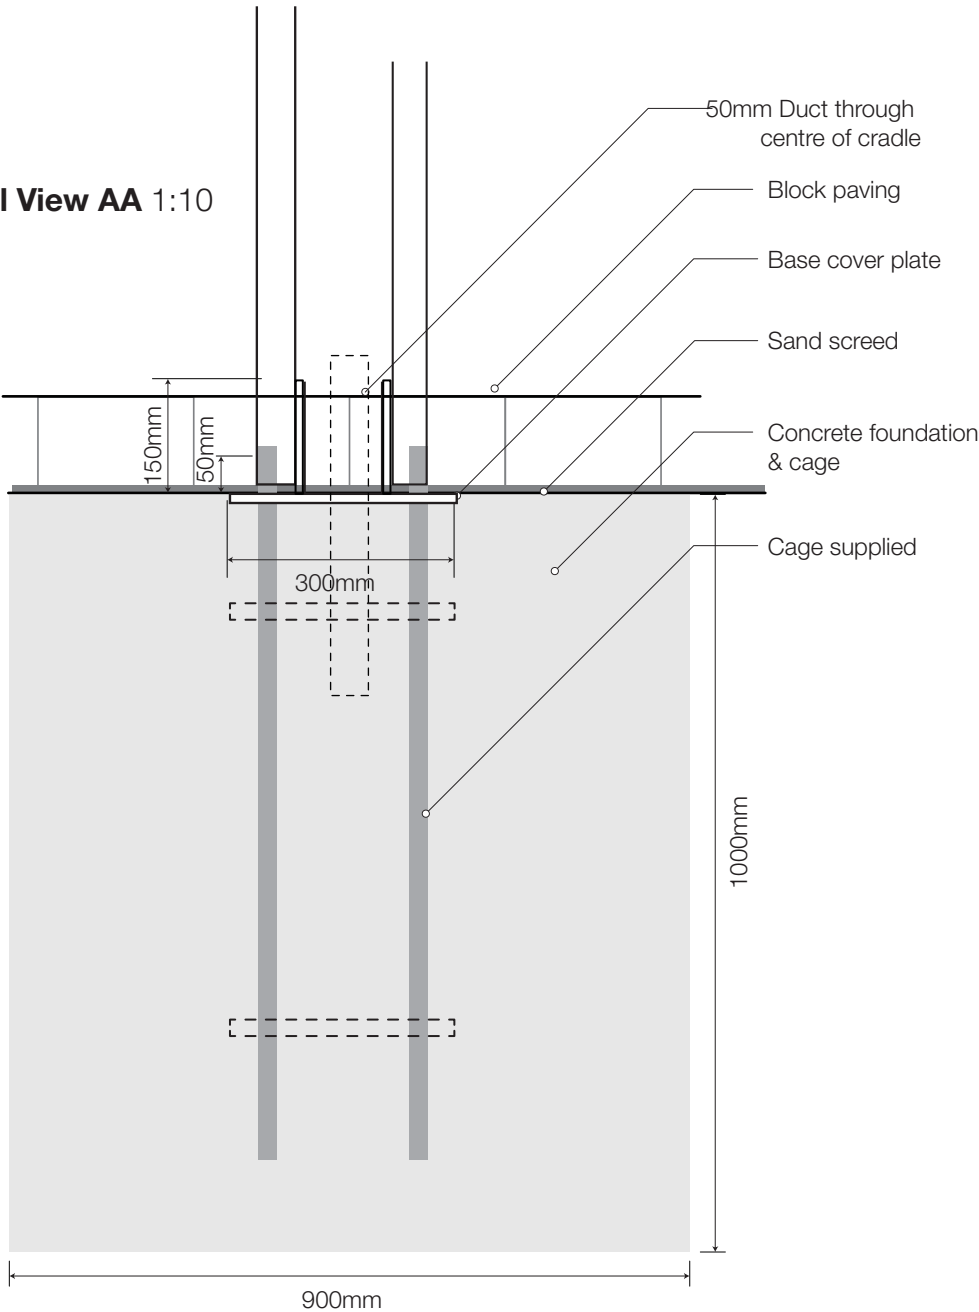



Note: Orientation to be confirmed on-site

 

4

Samsung OH55F Single Menu Case - 1:10

Mild steel frame, Base and cladding all finished RAL 7021 to Contain a 55" Samsung Screen

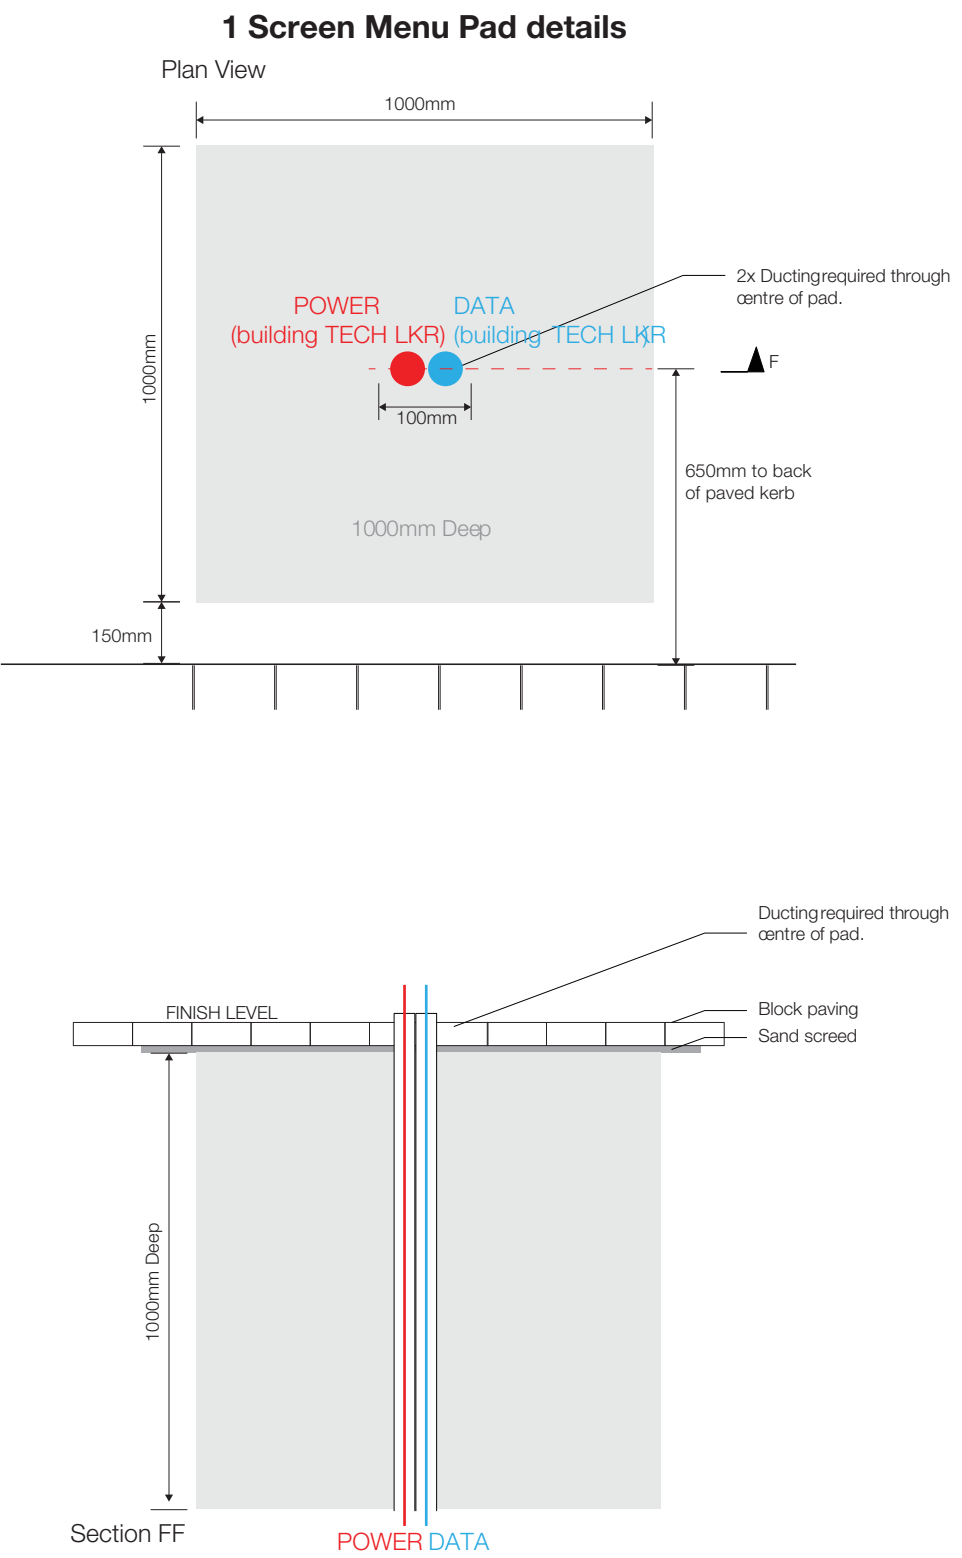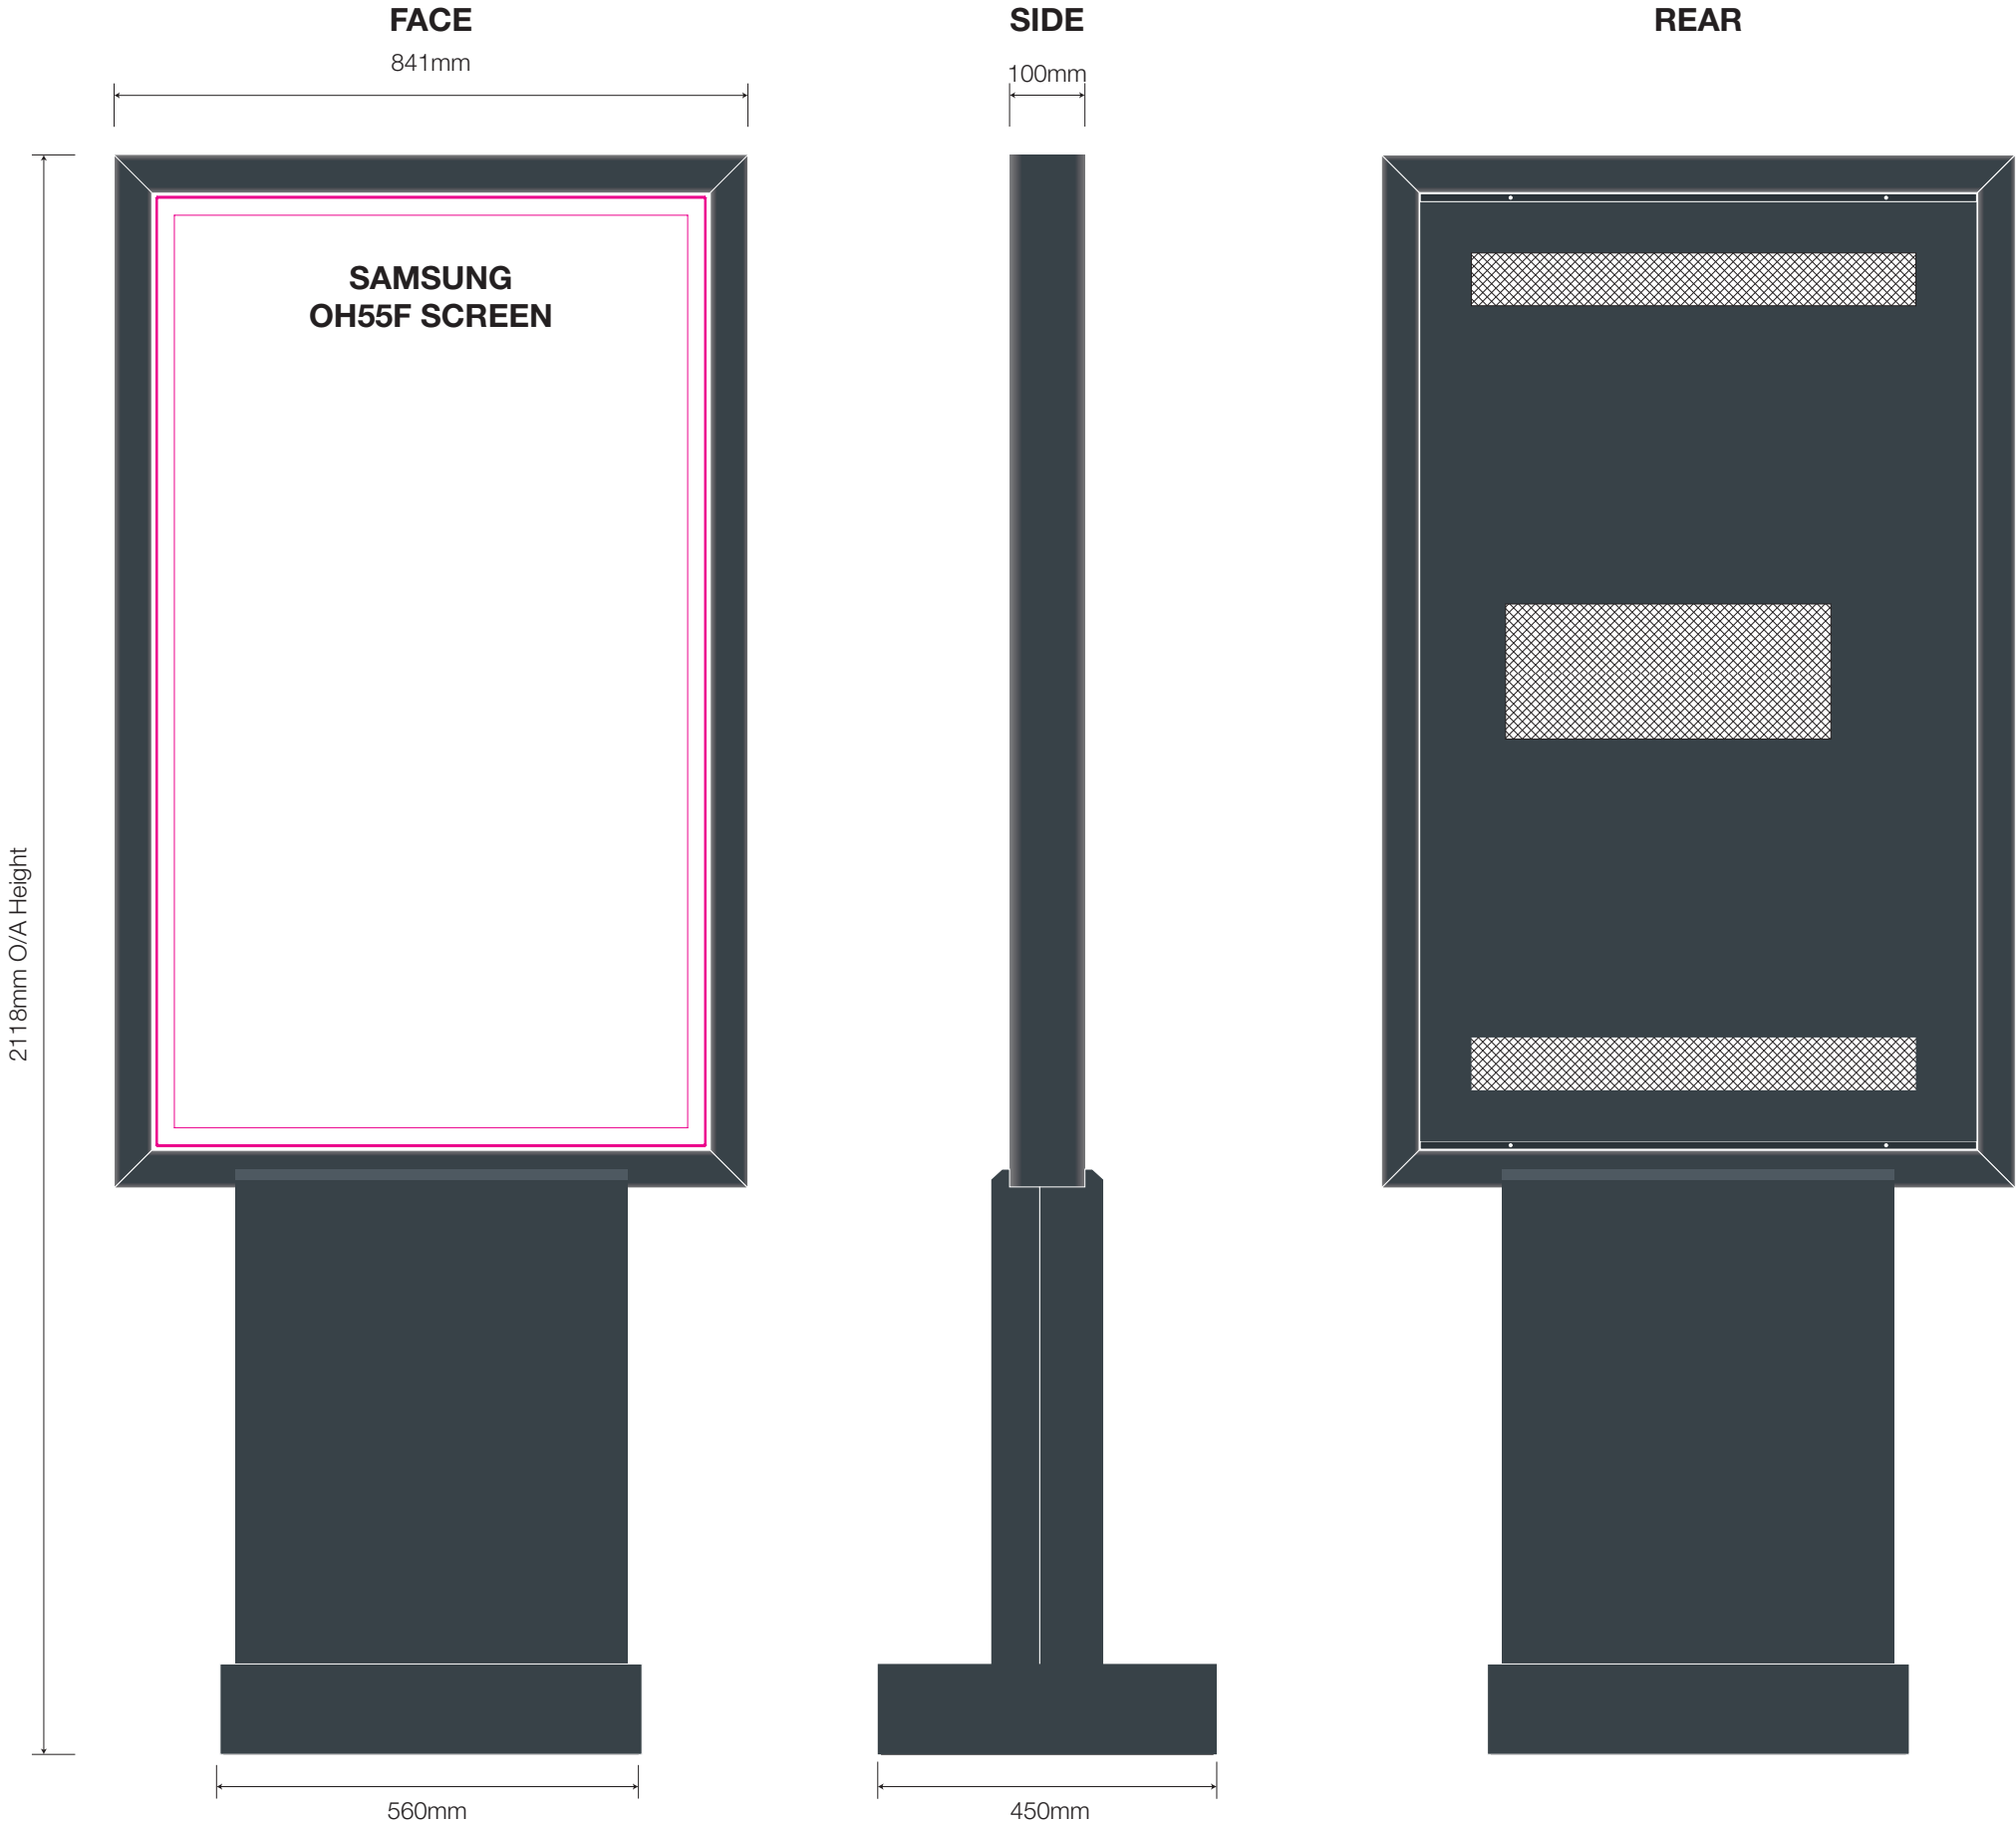

NIS SIGNS

NIS Signs (Leicester) Ltd
51 Marlow Rd, Leicester, LE3 2BQ

☎ 0116 270 6228
@ info@signs-nis.co.uk
🌐 www.signs-nis.co.uk

Client: Starbucks

Address: Holt Rd
Wrexham
LL13 8HL

Drawing no: 21-511

Job location: Jobs\

Drawn by: DB

Rev: 0

Date: 23/08/21

Revision notes: 0) Initial issue



All site dimensions to be verified prior to manufacture.
Do not scale from this drawing Copyright 2021.
This document is the property of NIS Signs
and must not be used, reproduced or disclosed
to any persons without the written consent of NIS Signs.

5


Starbucks EG Order Canopy - 1:20

1 Off, 3300mm High metal canopy with integrated LED lighting to roof, front and side mesh elements.

Consisting of folded aluminium frame work c/w Brera mesh all finished Black Grey, RAL 7021 cut and folded to house/ access the digital order screen (issued by others) and finished to match Black Grey, RAL 7021 c/w individual 30mm thick illuminated White faced acylic letters to read 'ORDER HERE' installed to leading edge.

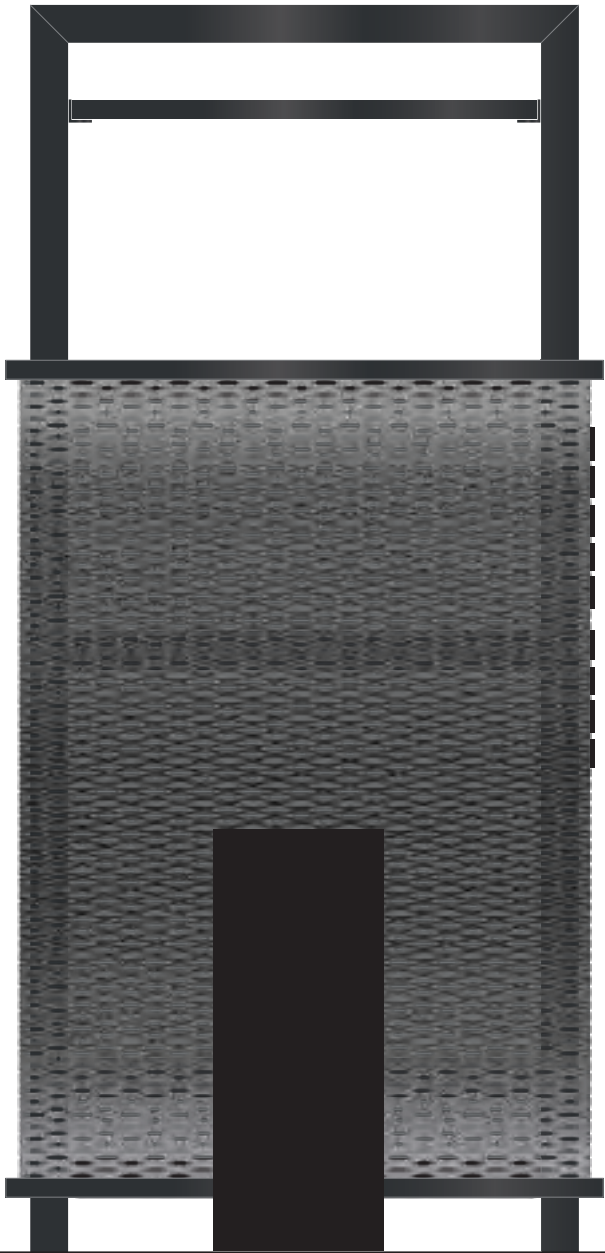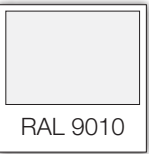

Front Elevation

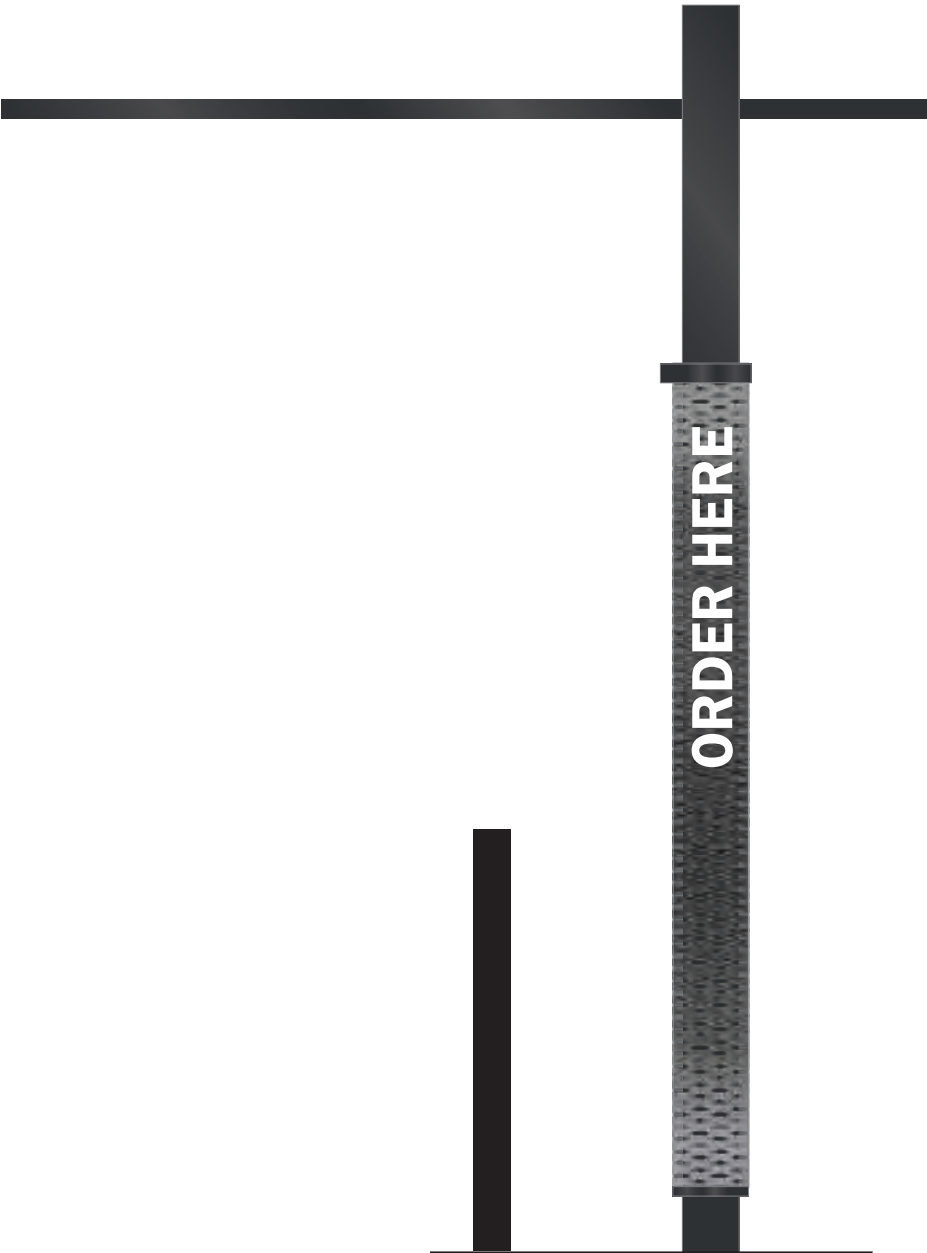

Side Elevation



Rear Elevation

removeable
rear mesh panel

NIS SIGNS

NIS Signs (Leicester) Ltd
51 Marlow Rd, Leicester, LE3 2BQ

☎ 0116 270 6228
@ info@signs-nis.co.uk
🌐 www.signs-nis.co.uk

Client: Starbucks
Address: Holt Rd
Wrexham
LL13 8HL

Drawing no: 21-511

Job location: Jobs\



Drawn by: DB

Rev: 0


Date: 23/08/21

Revision notes: 0) Initial issue


All site dimensions to be verified prior to manufacture.
Do not scale from this drawing Copyright 2021.
This document is the property of NIS Signs
and must not be used, reproduced or disclosed
to any persons without the written consent of NIS Signs.

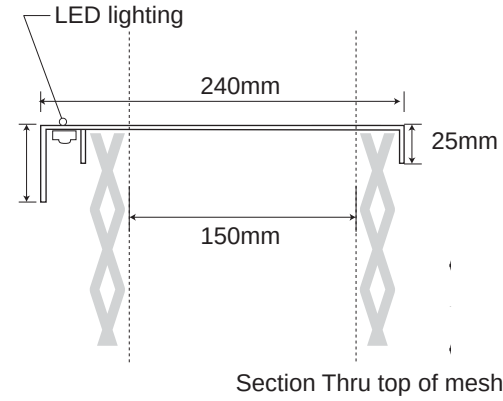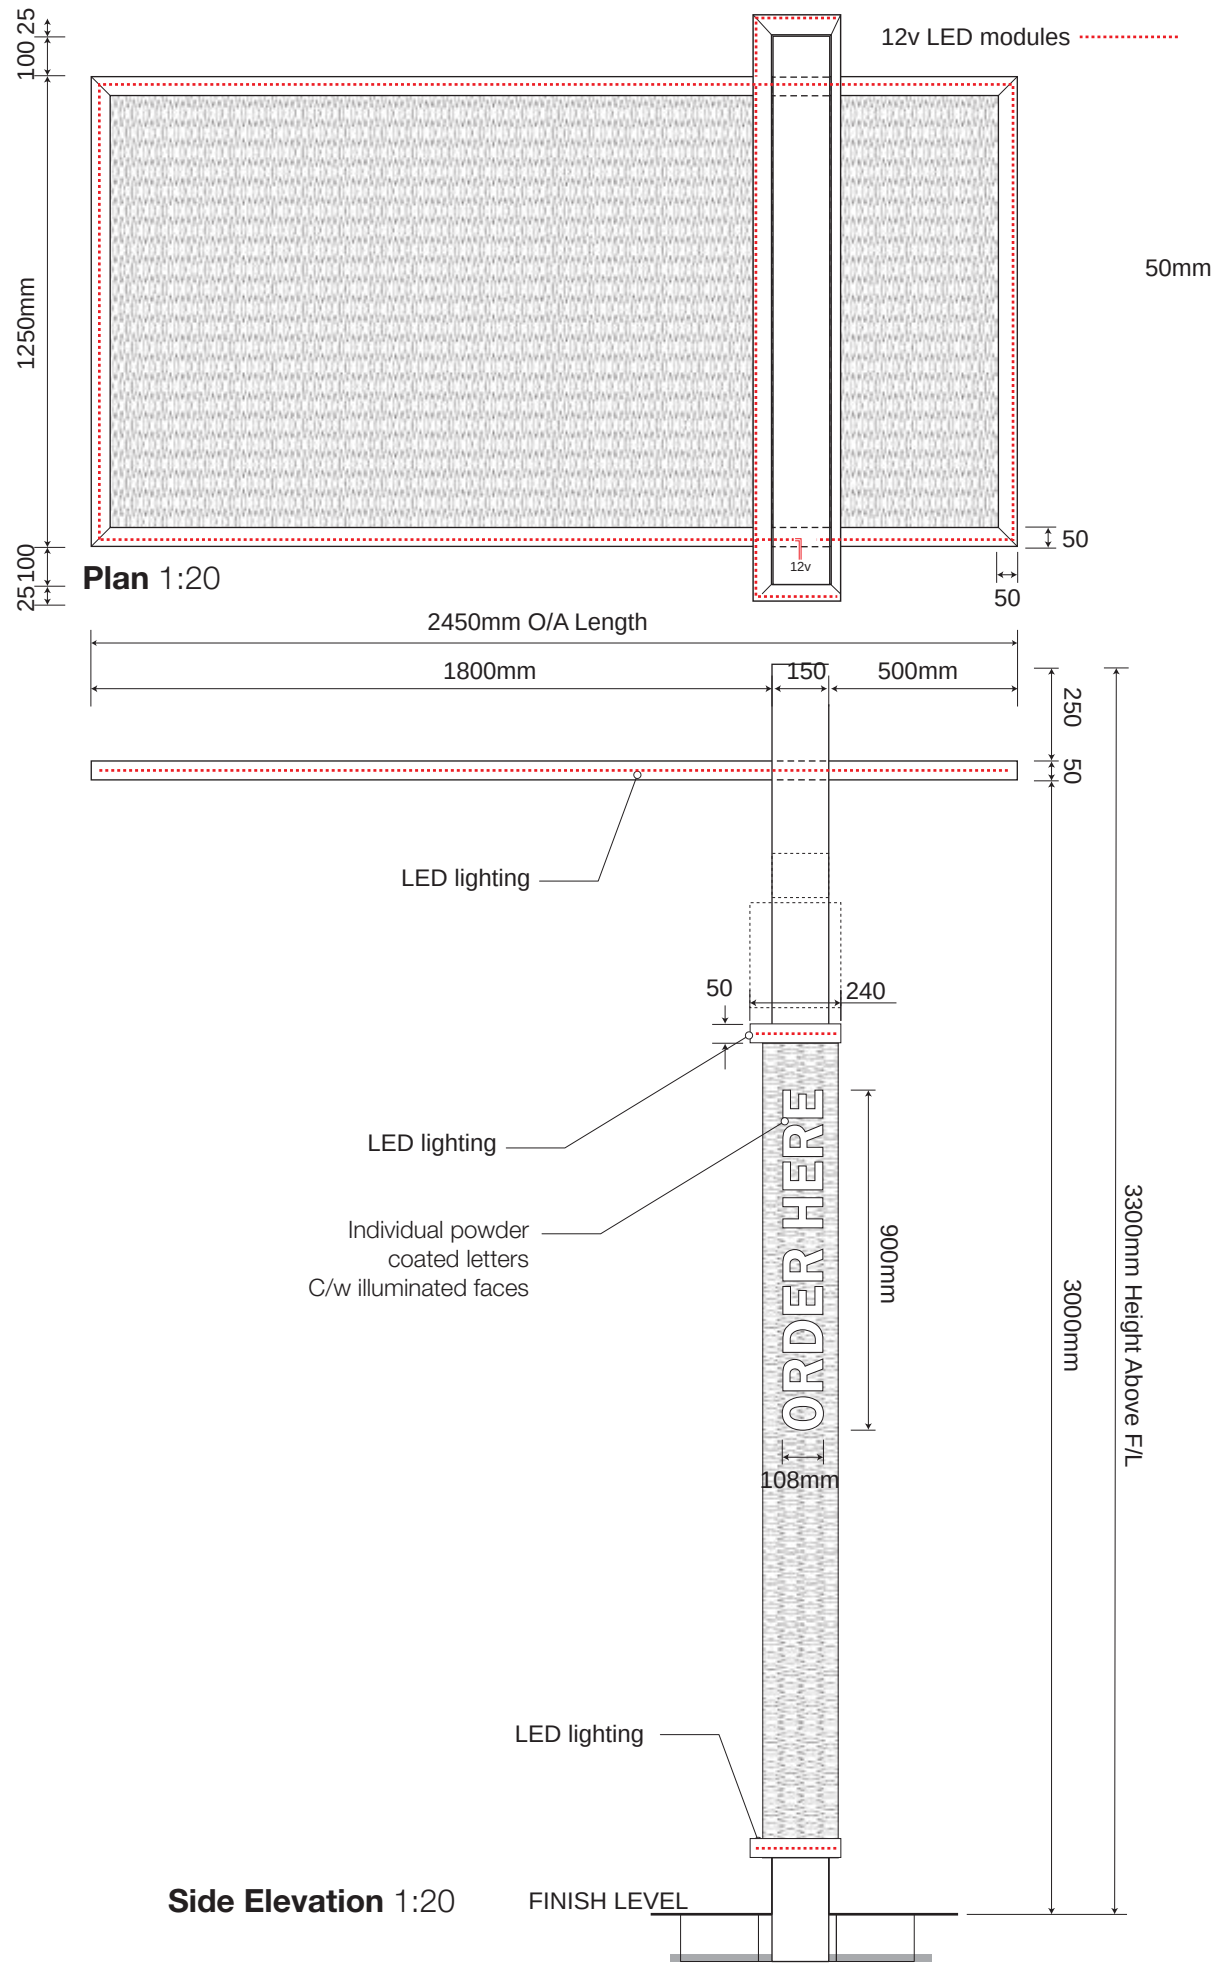


Letter construction detail Clearance Bar & Order Canopy
REVISED 06/05/20

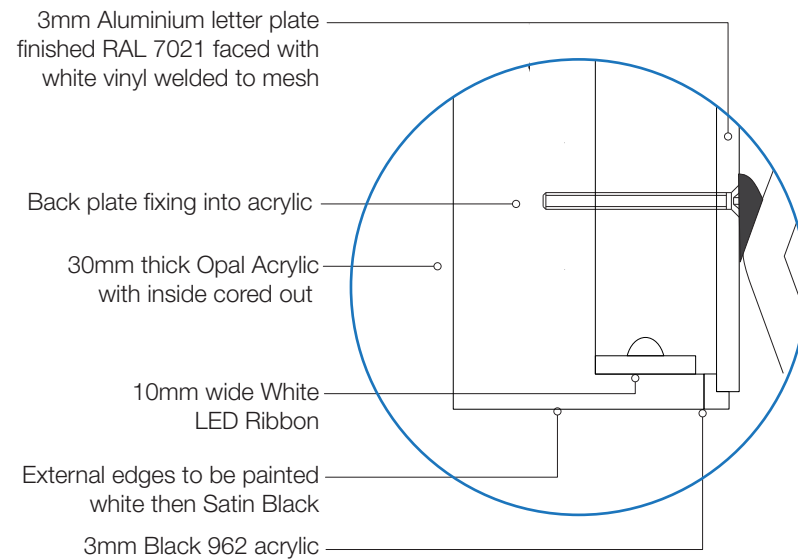

Section Thru A-A 1:20

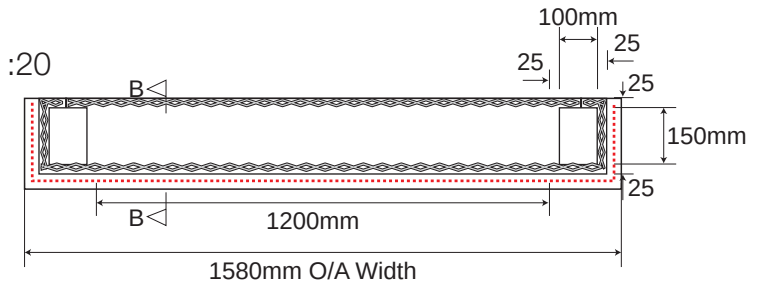

Front Elevation 1:20

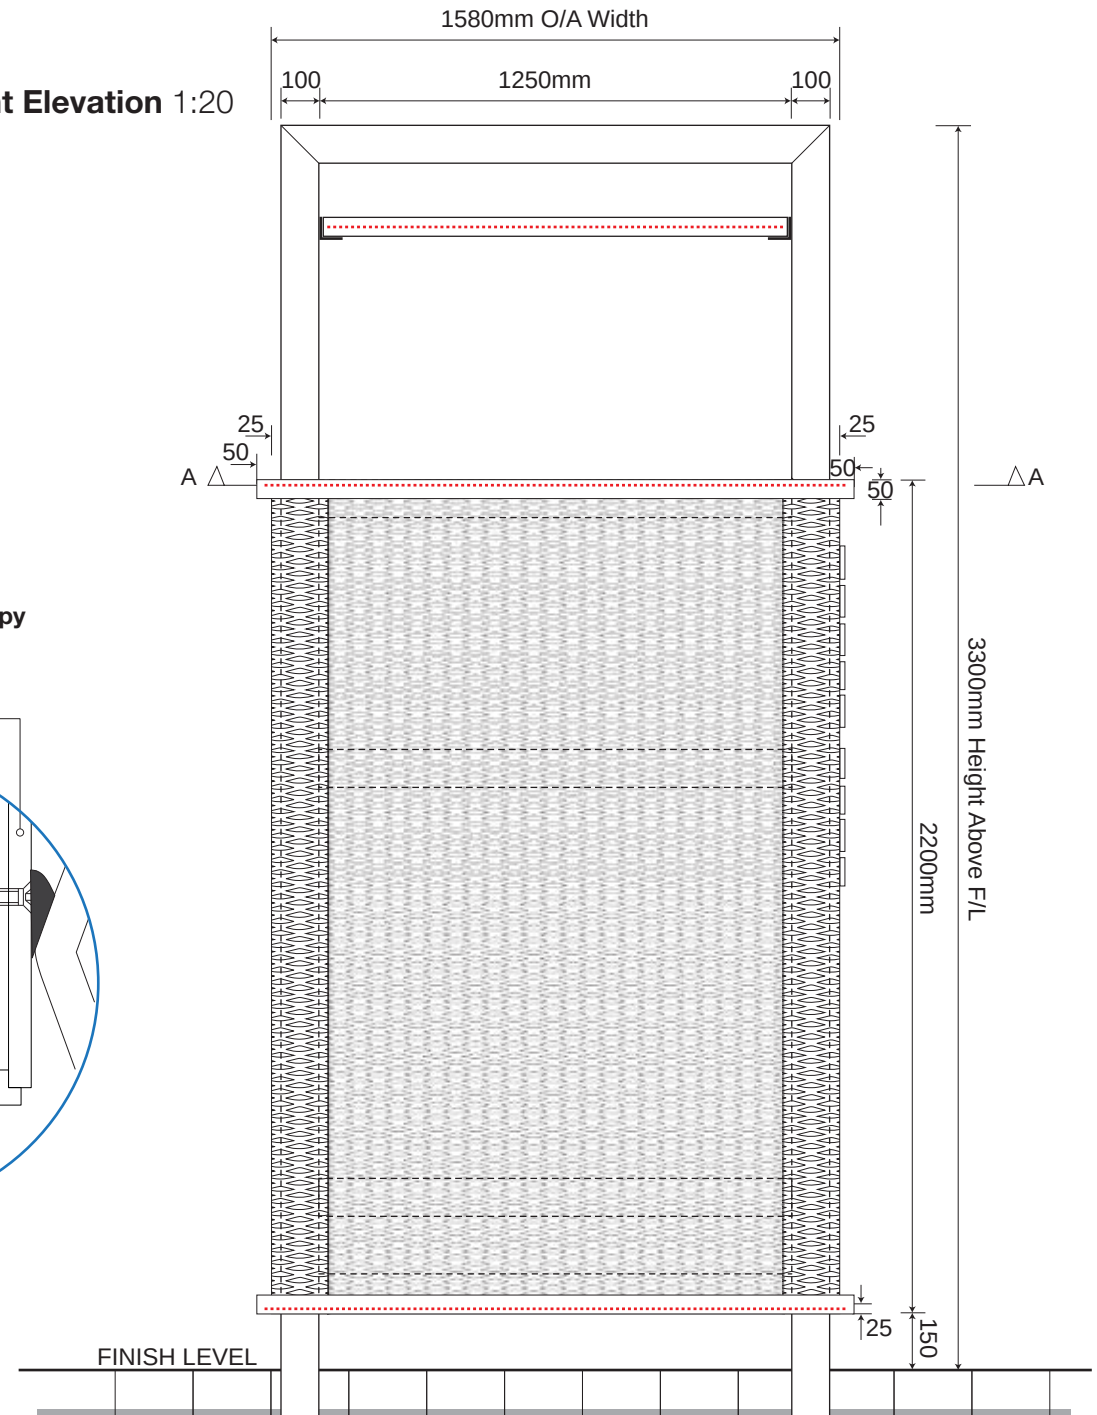

NIS SIGNS

NIS Signs (Leicester) Ltd
51 Marlow Rd, Leicester, LE3 2BQ

☎ 0116 270 6228
@ info@signs-nis.co.uk
🌐 www.signs-nis.co.uk

Client: Starbucks

Address: Holt Rd
Wrexham
LL13 8HL

Drawing no: 21-511

Job location: Jobs\

Drawn by: DB

Rev: 0

Date: 23/08/21



Revision notes: 0) Initial issue

All site dimensions to be verified prior to manufacture.
Do not scale from this drawing Copyright 2021.
This document is the property of NIS Signs
and must not be used, reproduced or disclosed
to any persons without the written consent of NIS Signs.

EG Layout Q2-2020 revision

Order Canopy Base/Cage Details 1:10

All ducting 50mm Diameter
with draw wires to be left
1200mm long above finished surface

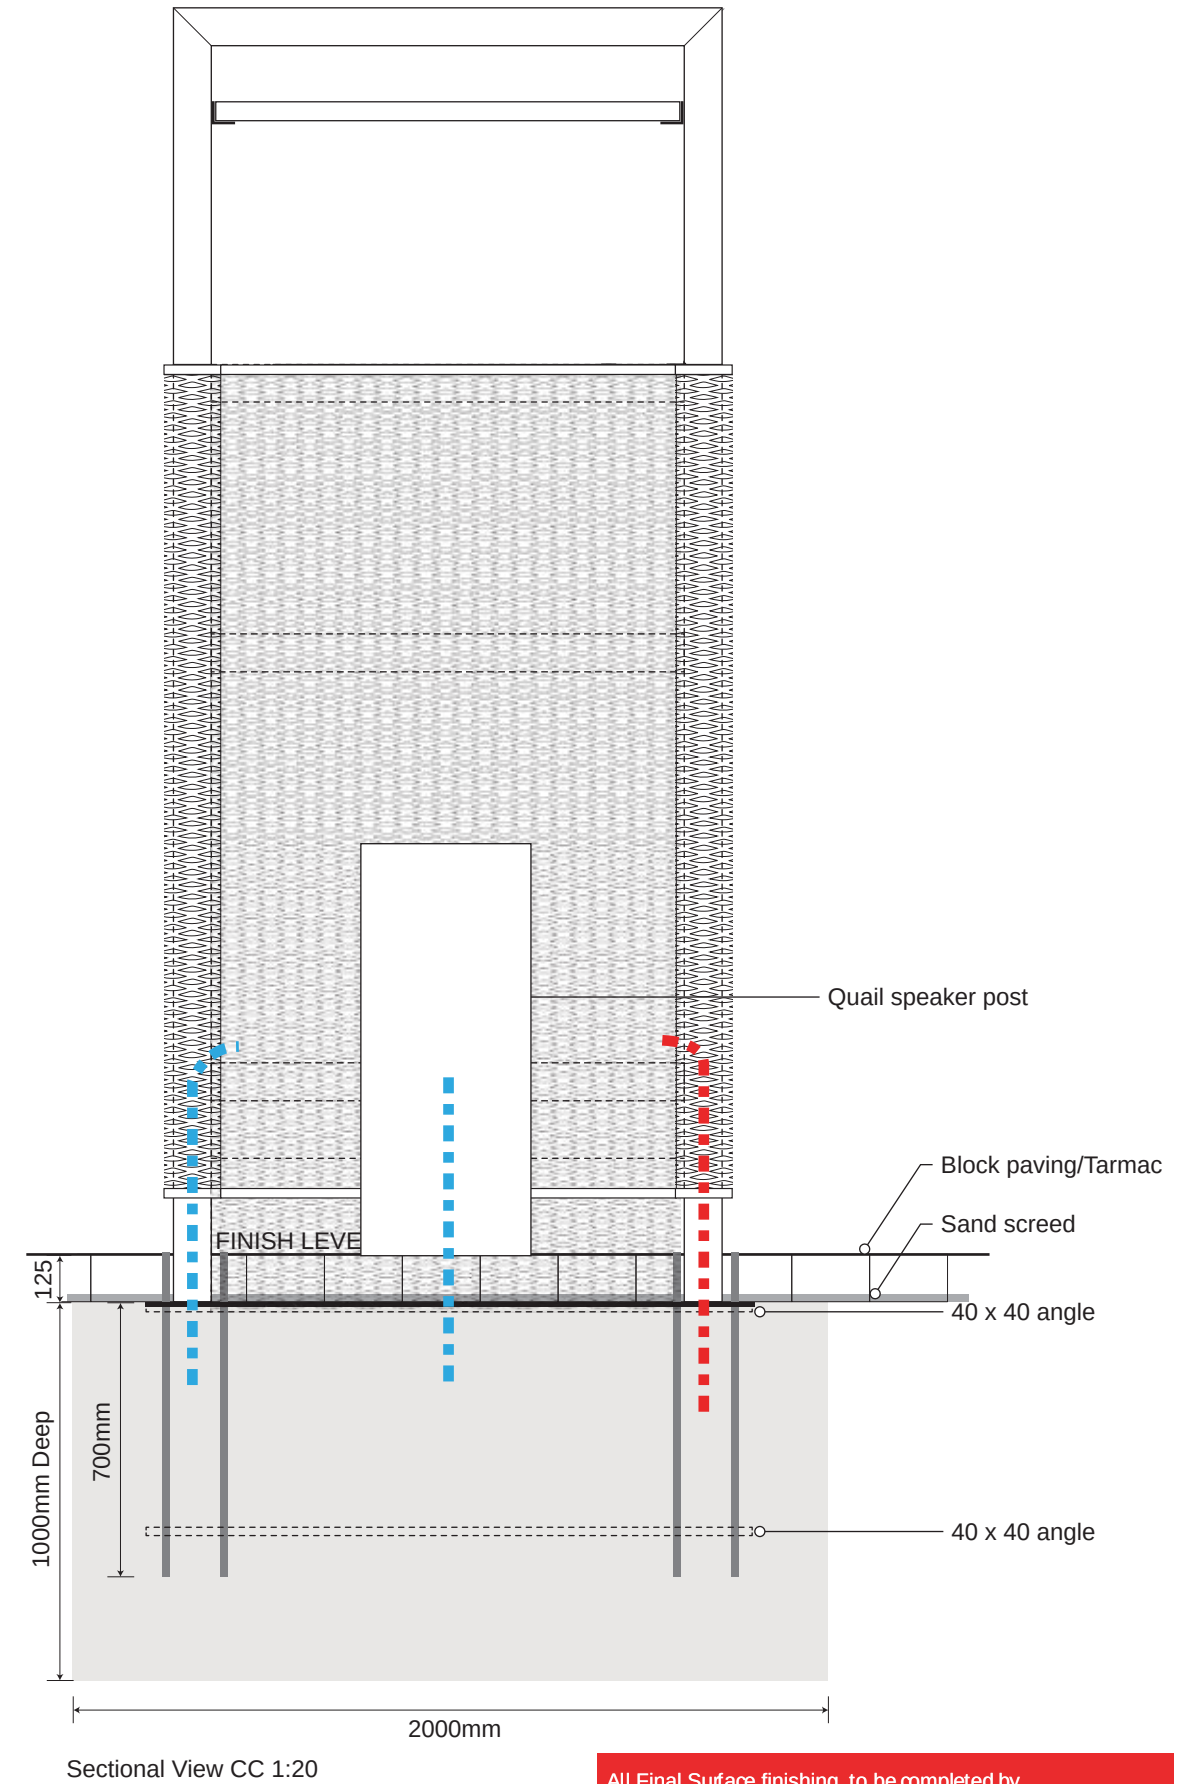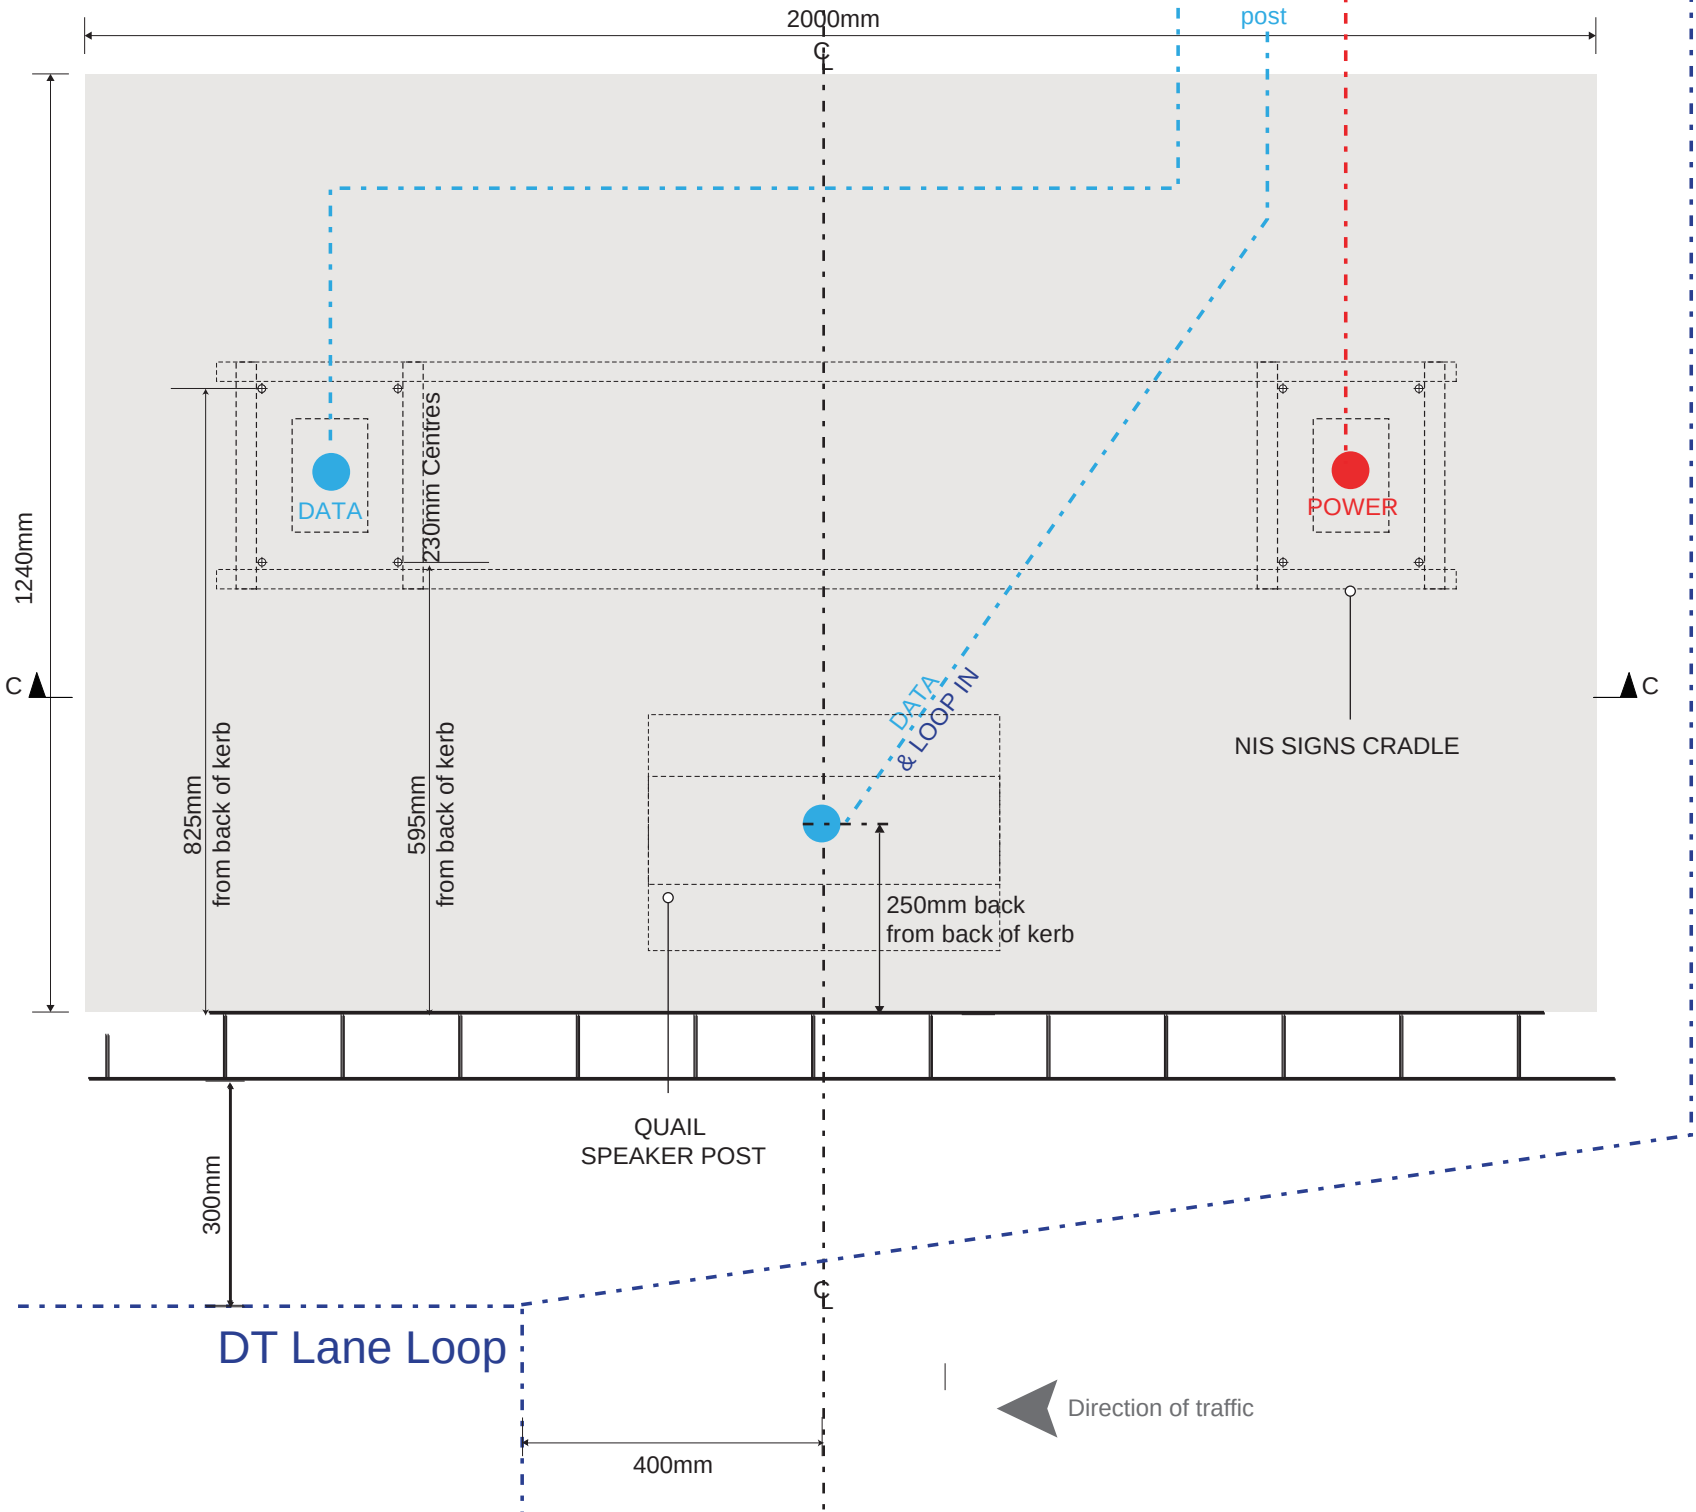

All Final Surface finishing to be completed by Main contractor / Ground worker. Including any cutting in around signat juncture points and adaptation of position if requested by Sarbucks/ Franchisee during inspection

NIS SIGNS

NIS Signs (Leicester) Ltd
51 Marlow Rd, Leicester, LE3 2BQ

0116 270 6228
info@signs-nis.co.uk
www.signs-nis.co.uk

Client: Starbucks
Address: Holt Rd
Wrexham
LL13 8HL

Drawing no: 21-511

Job location: Jobs\

Drawn by: DB

Rev: 0

Date: 23/08/21

Revision notes: 0) Initial issue

All site dimensions to be verified prior to manufacture.
Do not scale from this drawing Copyright 2021.
This document is the property of NIS Signs
and must not be used, reproduced or disclosed
to any persons without the written consent of NIS Signs.