



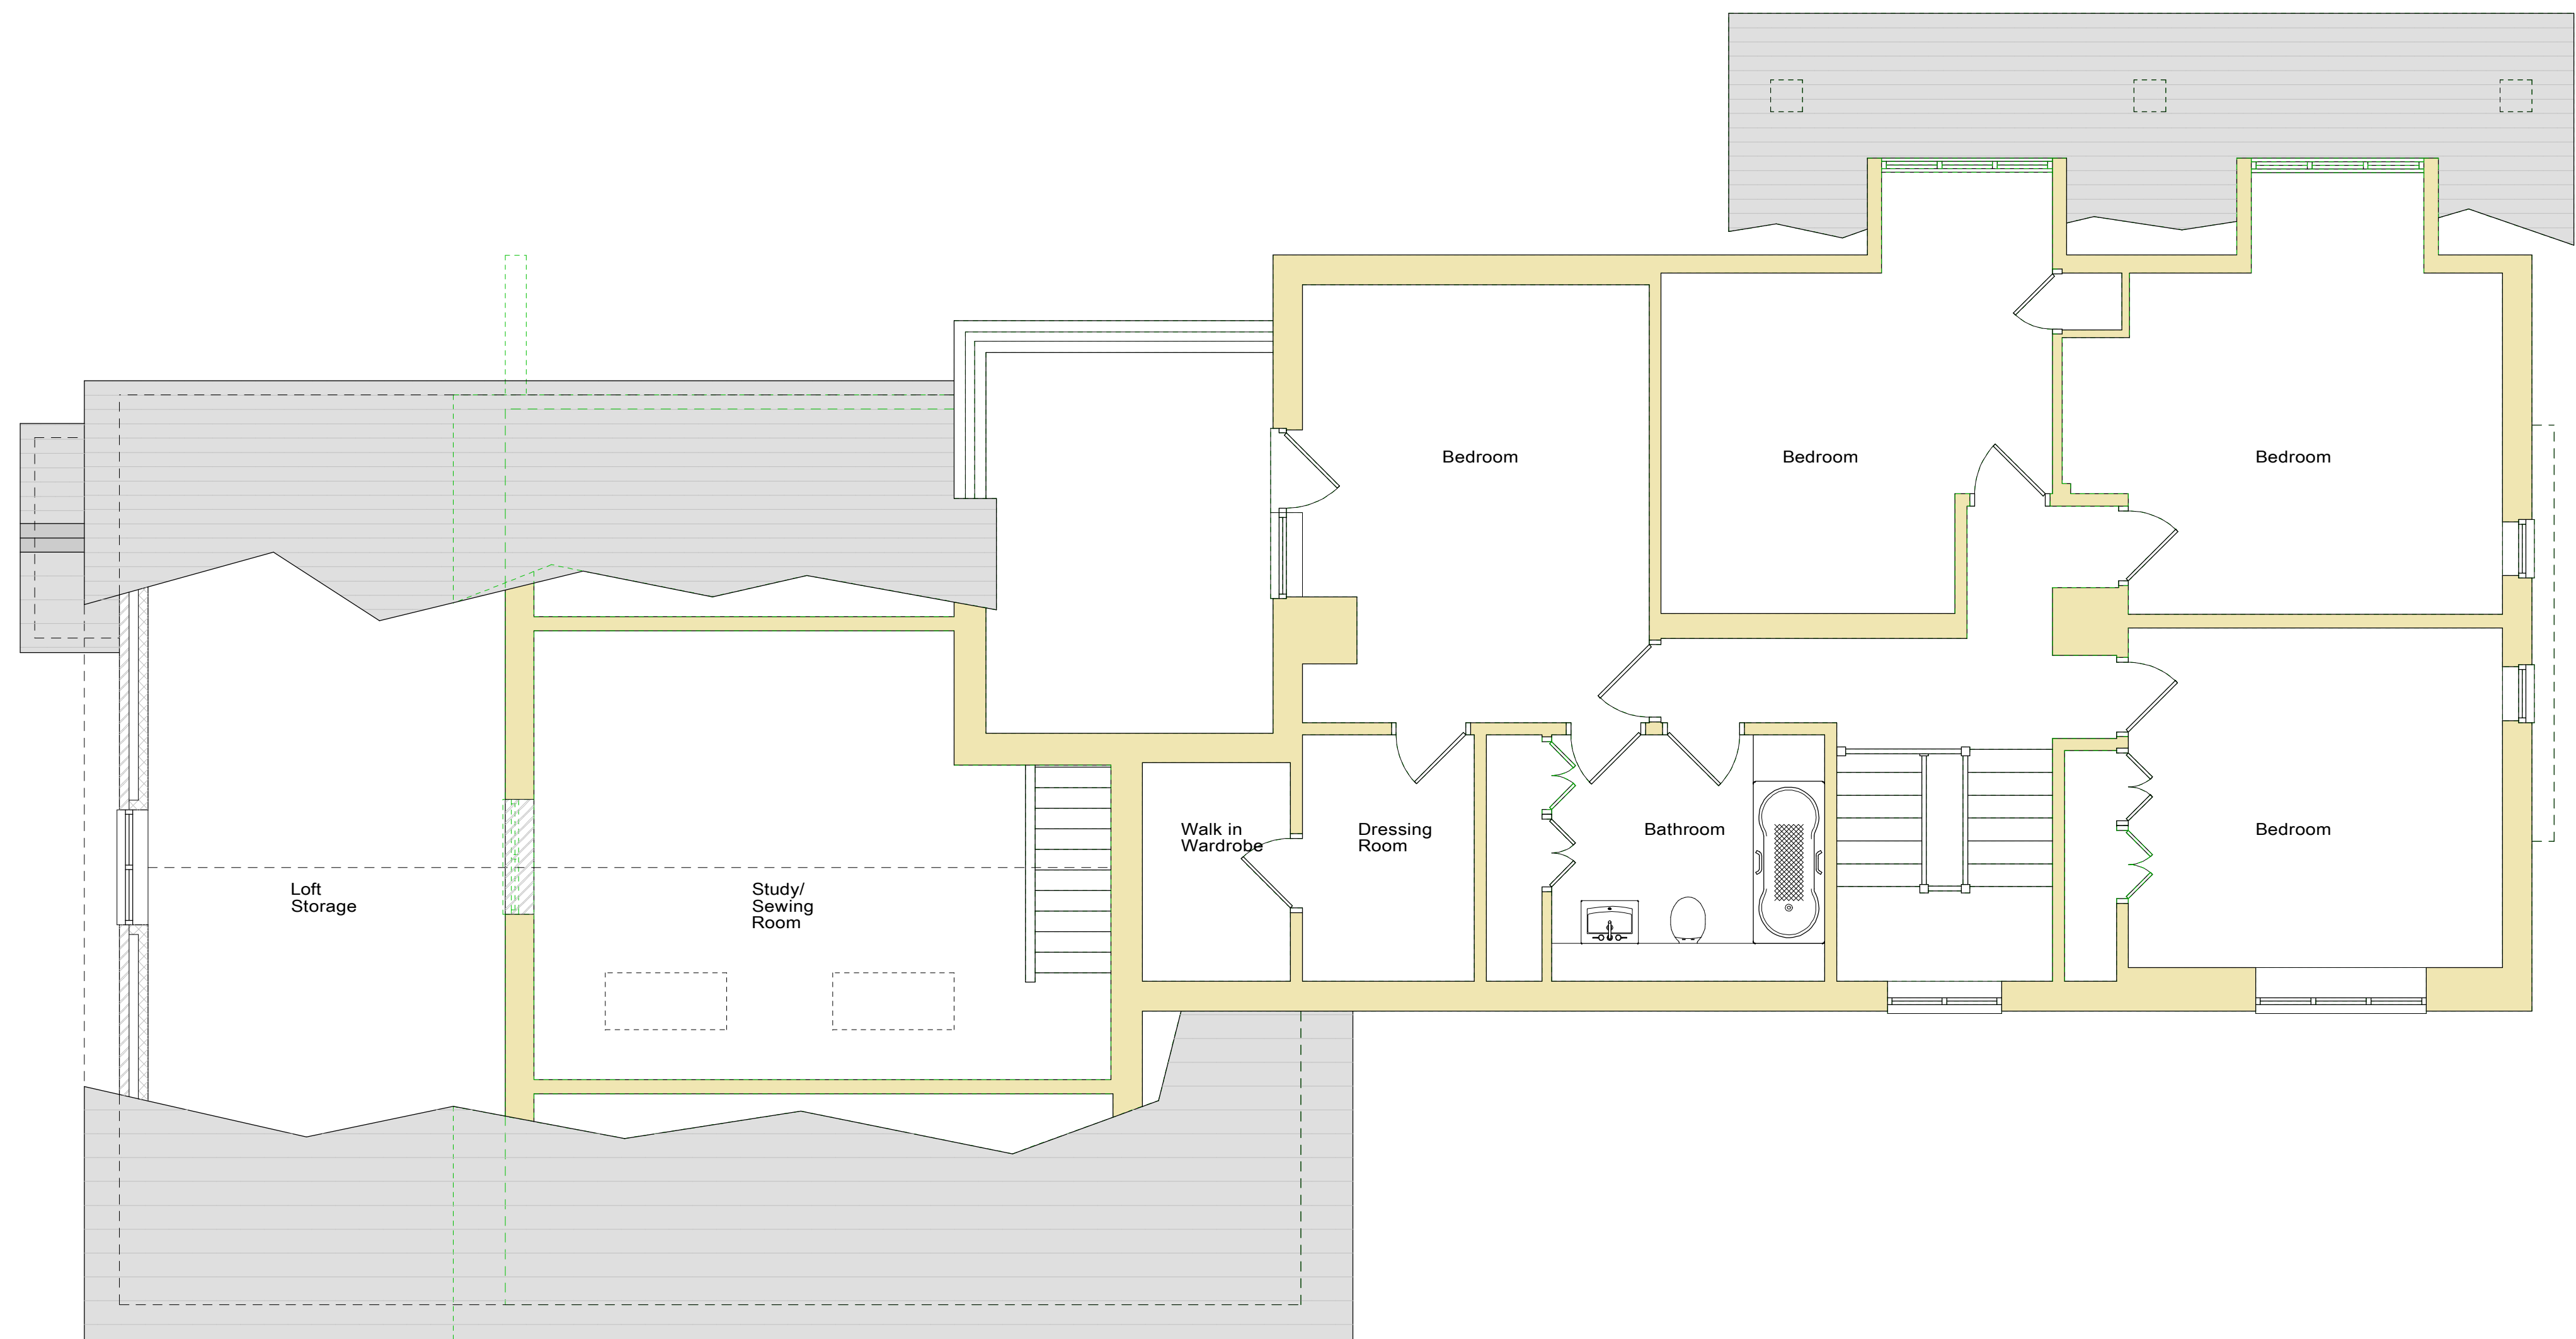

2 PROPOSED FIRST FLOOR PLAN 1 : 50

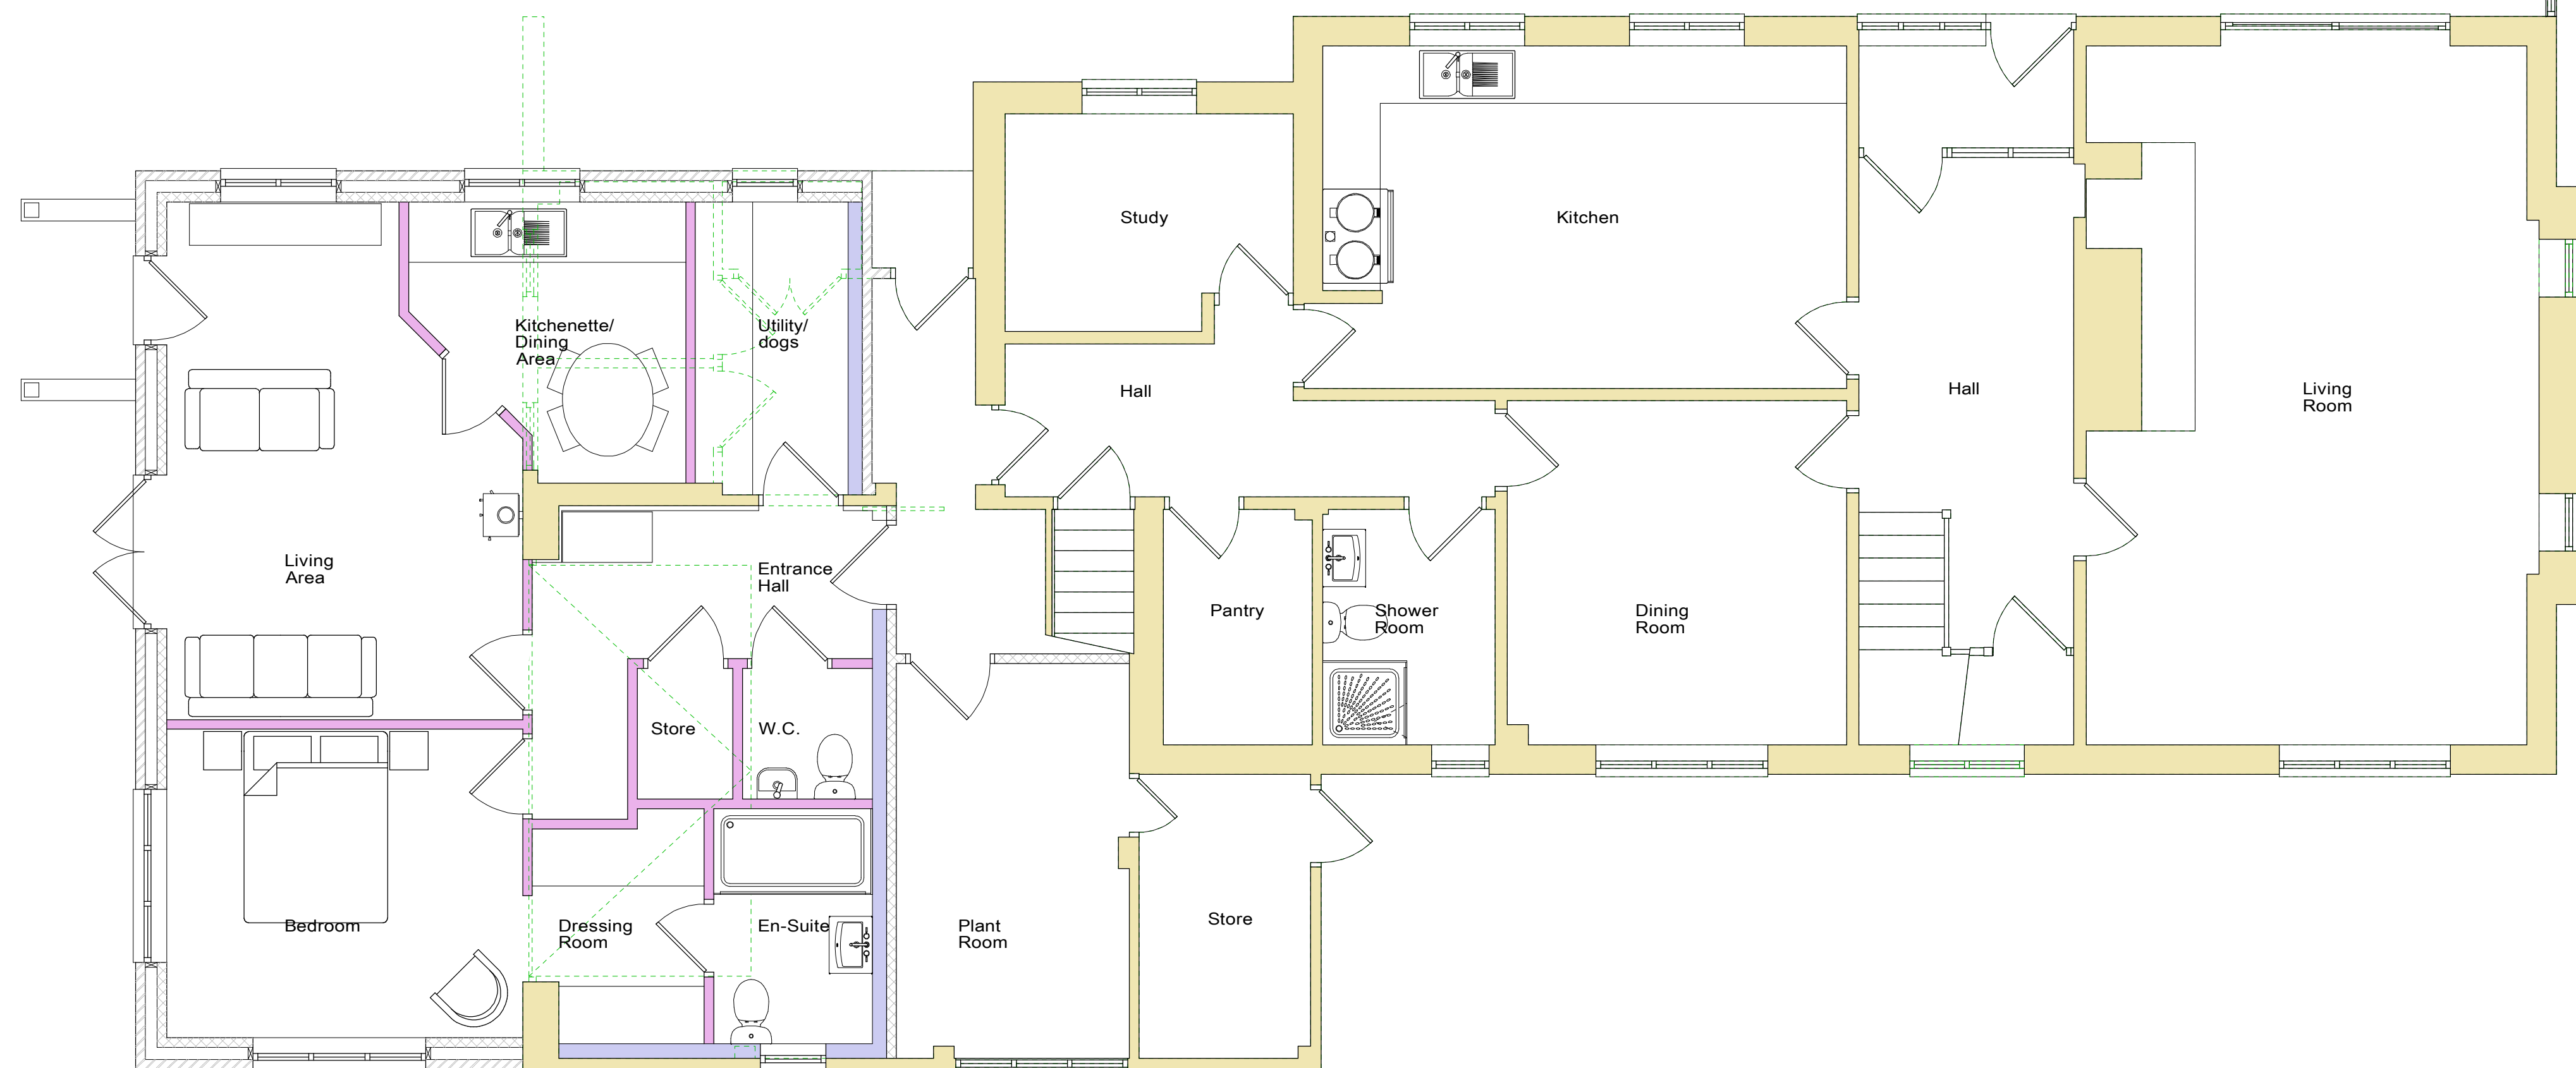

1 PROPOSED GROUND FLOOR PLAN 1 : 50



NOTES
All drawings and specifications contained in this document are the copyright of ARH Architectural Design.
All dimensions must be checked on site and not scaled from the drawings.
All discrepancies must be notified to the Agent immediately.

KEY :

--- Indicates the existing

Rev	Date	Revisions
1	10/10/21	1

Drawn by : A.R. HEWITT Date : OCTOBER 2021

ARH Architectural Design

206 Liverpool Road,
Whitchurch,
Shropshire,
SY13 1UT

Tel: 07891 147512
e-mail
arharchitecturaldesign@gmail.com

© copyright This drawing must not be reproduced without first obtaining written permission

Client :
Mr And Mrs J. Parker

Job Title :
PROPOSED EXTENSION AND ALTERATIONS TO
PROVIDE ANNEXE ACCOMMODATION AT
BETTISFIELD HALL FARM
LANE FROM AVENUE FARM TO
BETTISFIELD HALL FARM
BETTISFIELD
WHITCHURCH
SHROPSHIRE
SY13 2LB

Drawing Title :
PROPOSED FLOOR PLANS

Dwg No : SHA109/04 Scale : 1 : 50 @ A1 Rev : -