


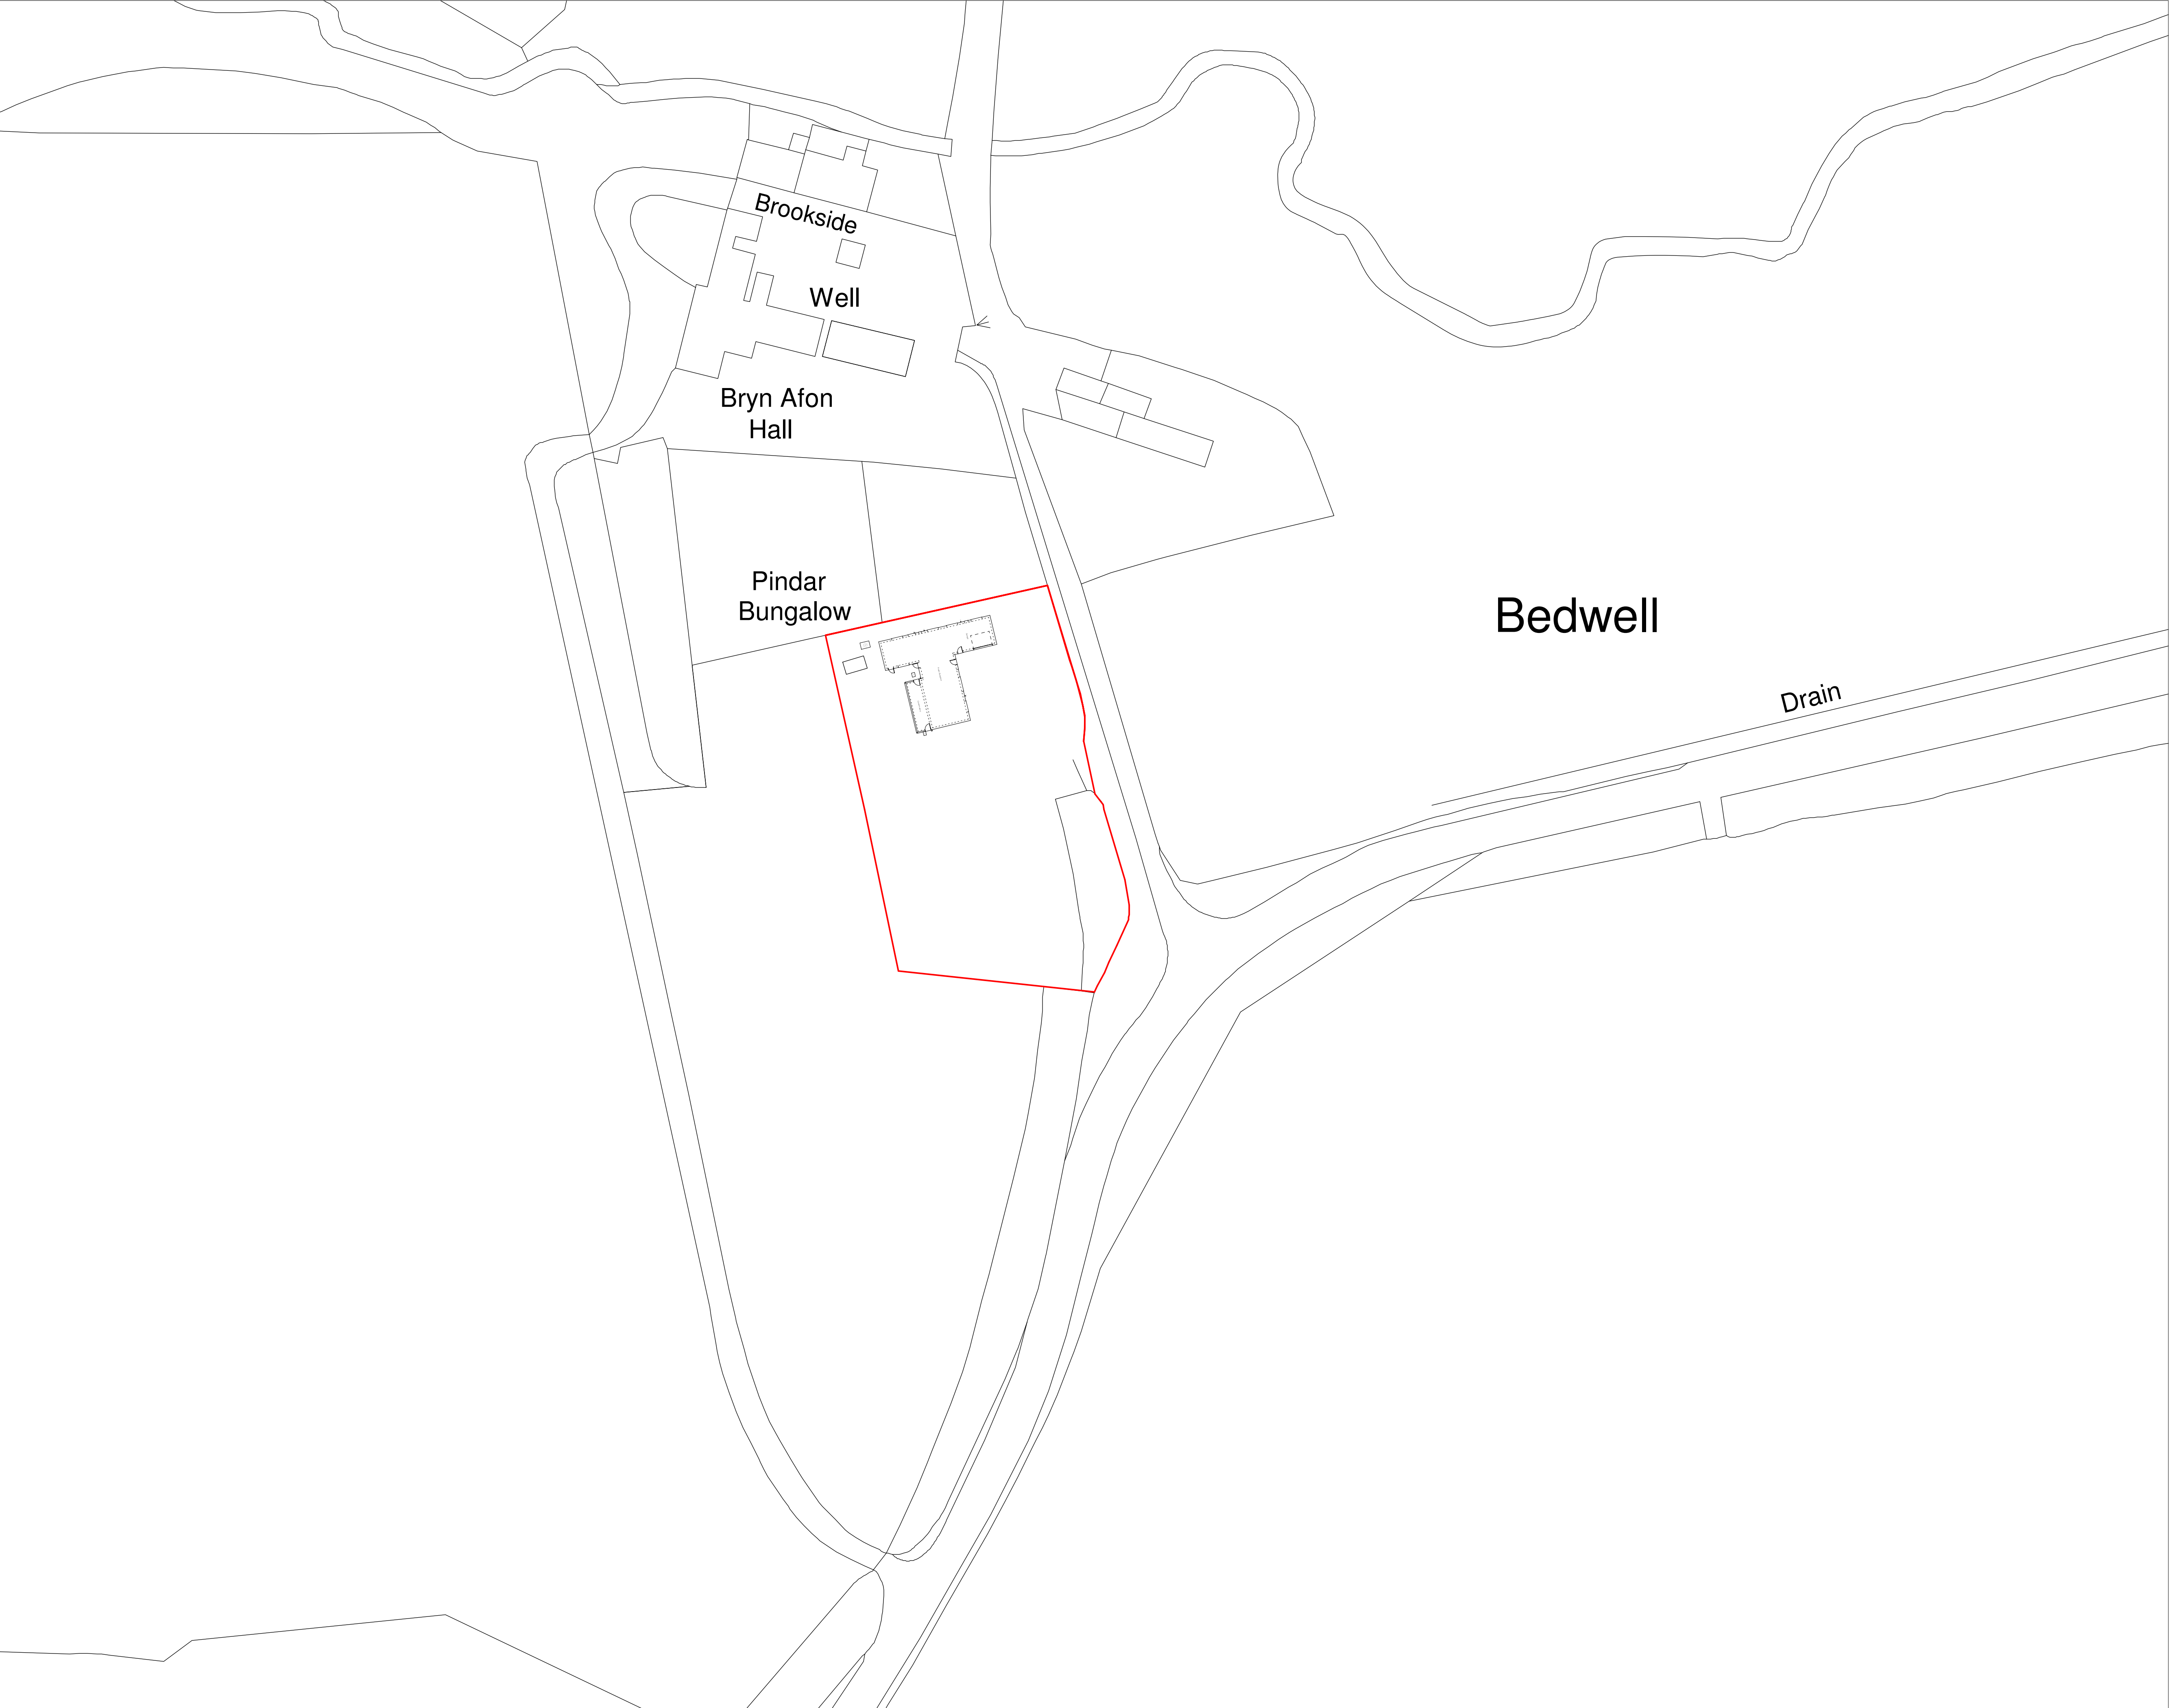

Site Plan 1:500

Rev	Date	Detail	Initial

Project: Proposed Alterations at, Pindar Bungalow, Kiln Lane, Cross Lanes, Wrexham	
Title: Existing: Site Plan	Scale: (A1) 1:500
Drawn By: D.J.Edwards	Date: July 2021
Drawing No: 5095/005	Sheet: 1 of 1



Office 3K4,
Redwither Business Tower,
Wrexham. LL13 9XT
Tel: 01978 356500
www.blueprintarchitectural.com
© copyright all rights reserved