



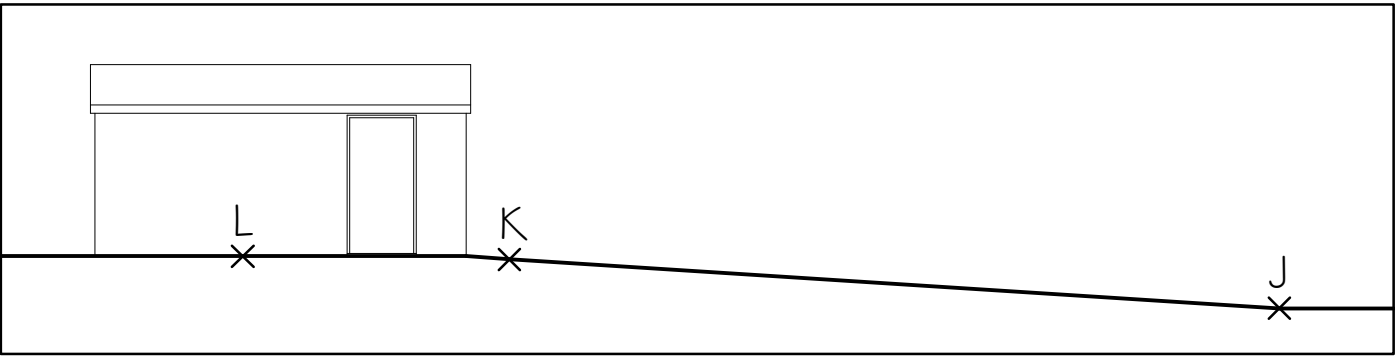


Section Z-Z 1:100

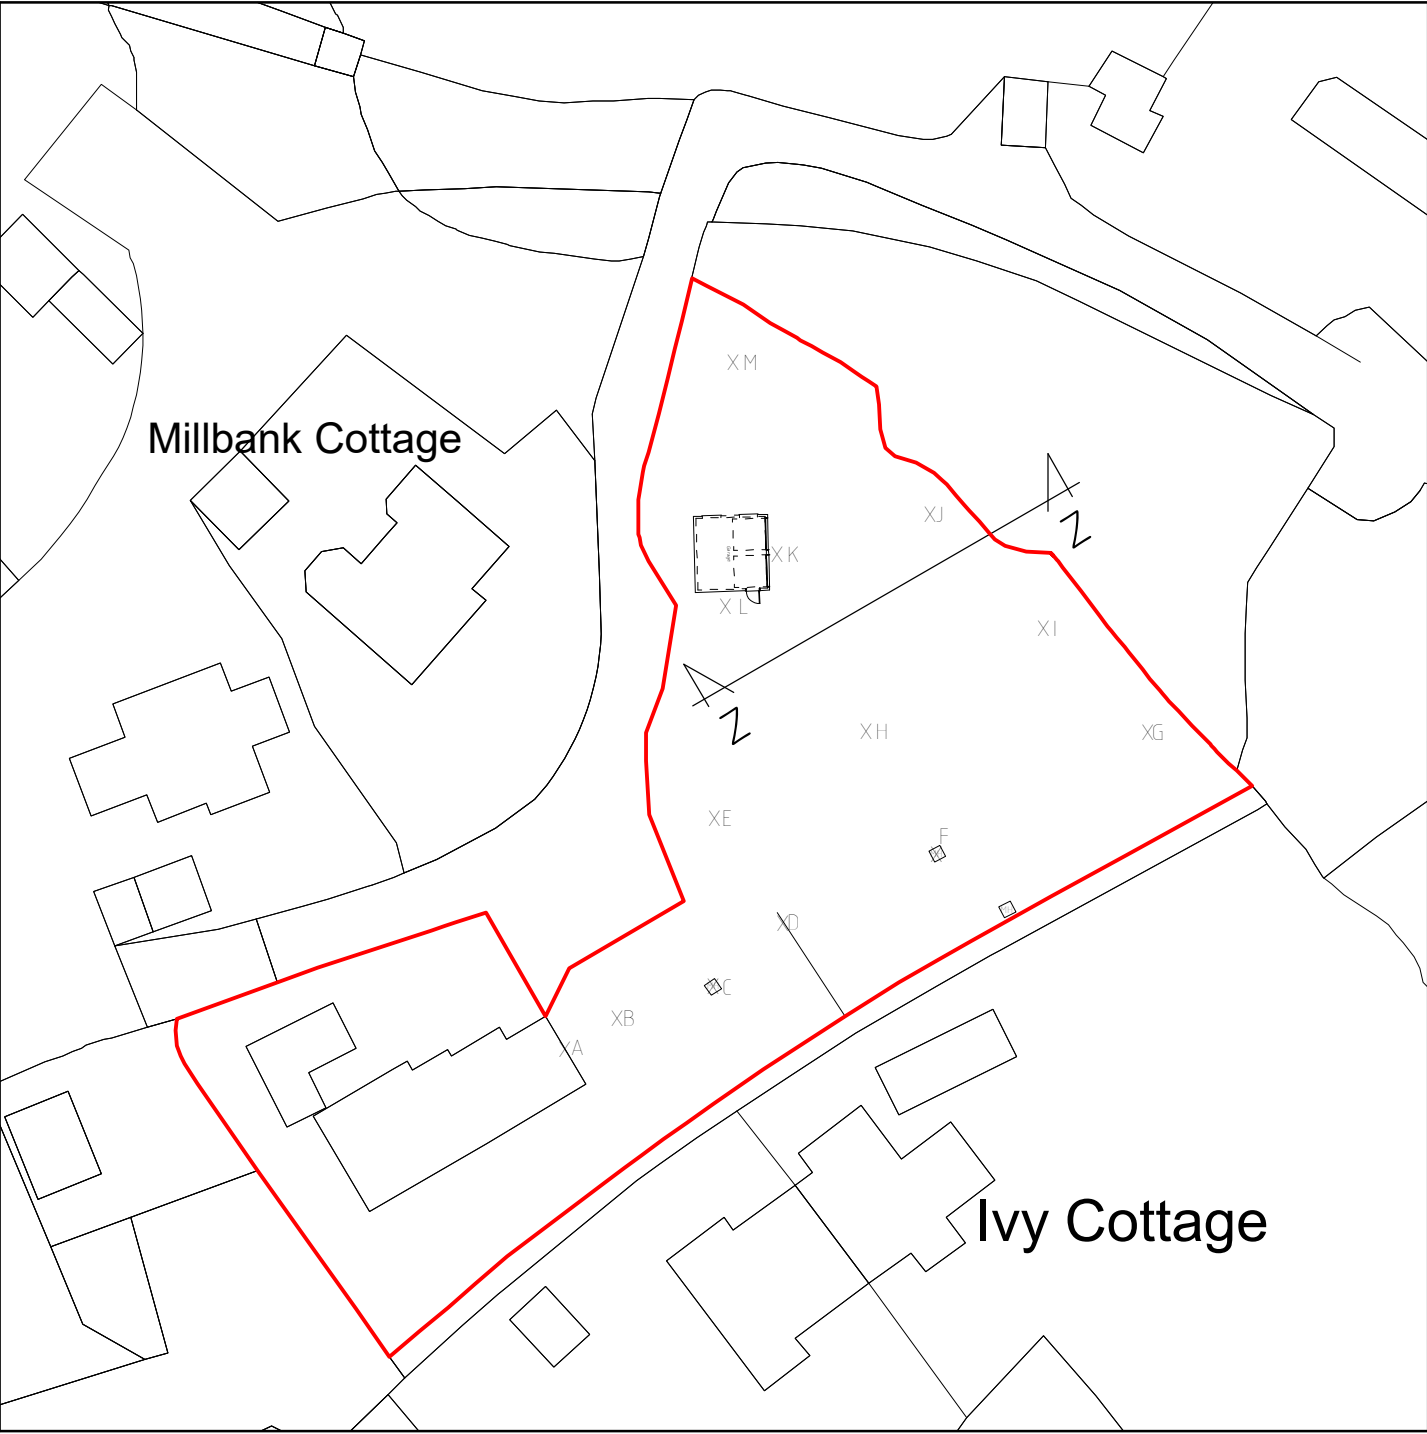

Site Plan 1:500

Point	Level
A	10.000
B	9.917
C	9.385
D	9.307
E	9.297
F	8.602
G	7.647
H	8.492
I	7.754
J	7.503
K	8.147
L	8.190
M	7.757

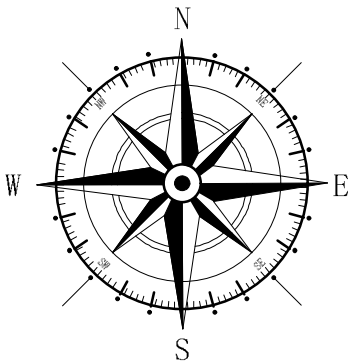

Key

Application Site

Rev	Date	Detail	Initial

Project:
Proposed Development at
land associated with,
Boreen Cam, Singrett Hill,
Llay, Wrexham,
LL12 0NS

Title: Existing:Site Plan & Section	Scale: (A3) 1:500 & 1:1250
---	----------------------------------

Drawn By: A. Valentne	Date: Nov 2021
--------------------------	-------------------


Drawing No: H144/002	Sheet: 1 of 1
-------------------------	------------------

blueprint
architectural services



Office 3K4,
Redwither Business Tower,
Wrexham. LL13 9XT
Tel: 01978 356500
www.blueprintarchitectural.com

© copyright all rights reserved

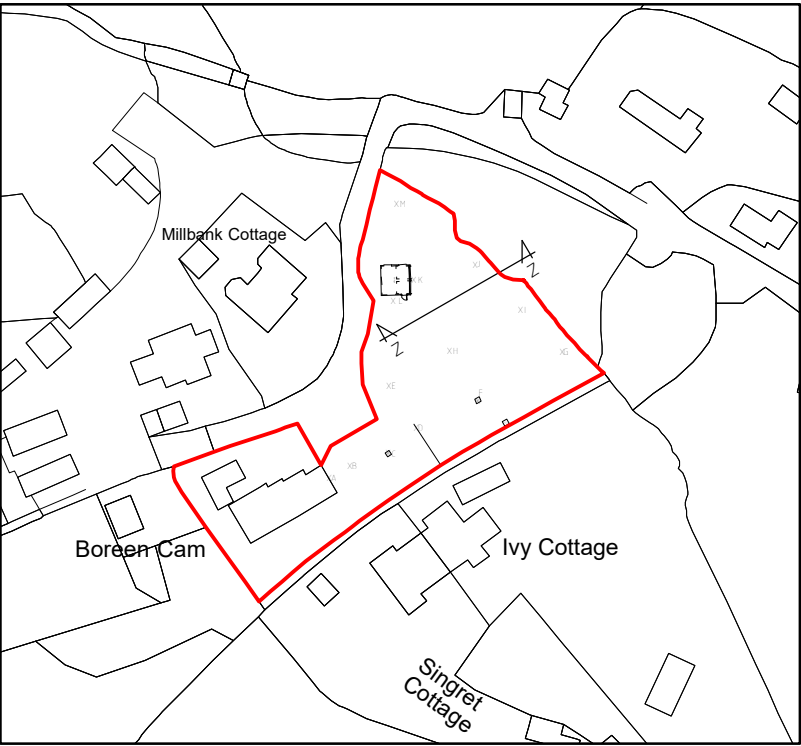

Location Plan 1:1250