




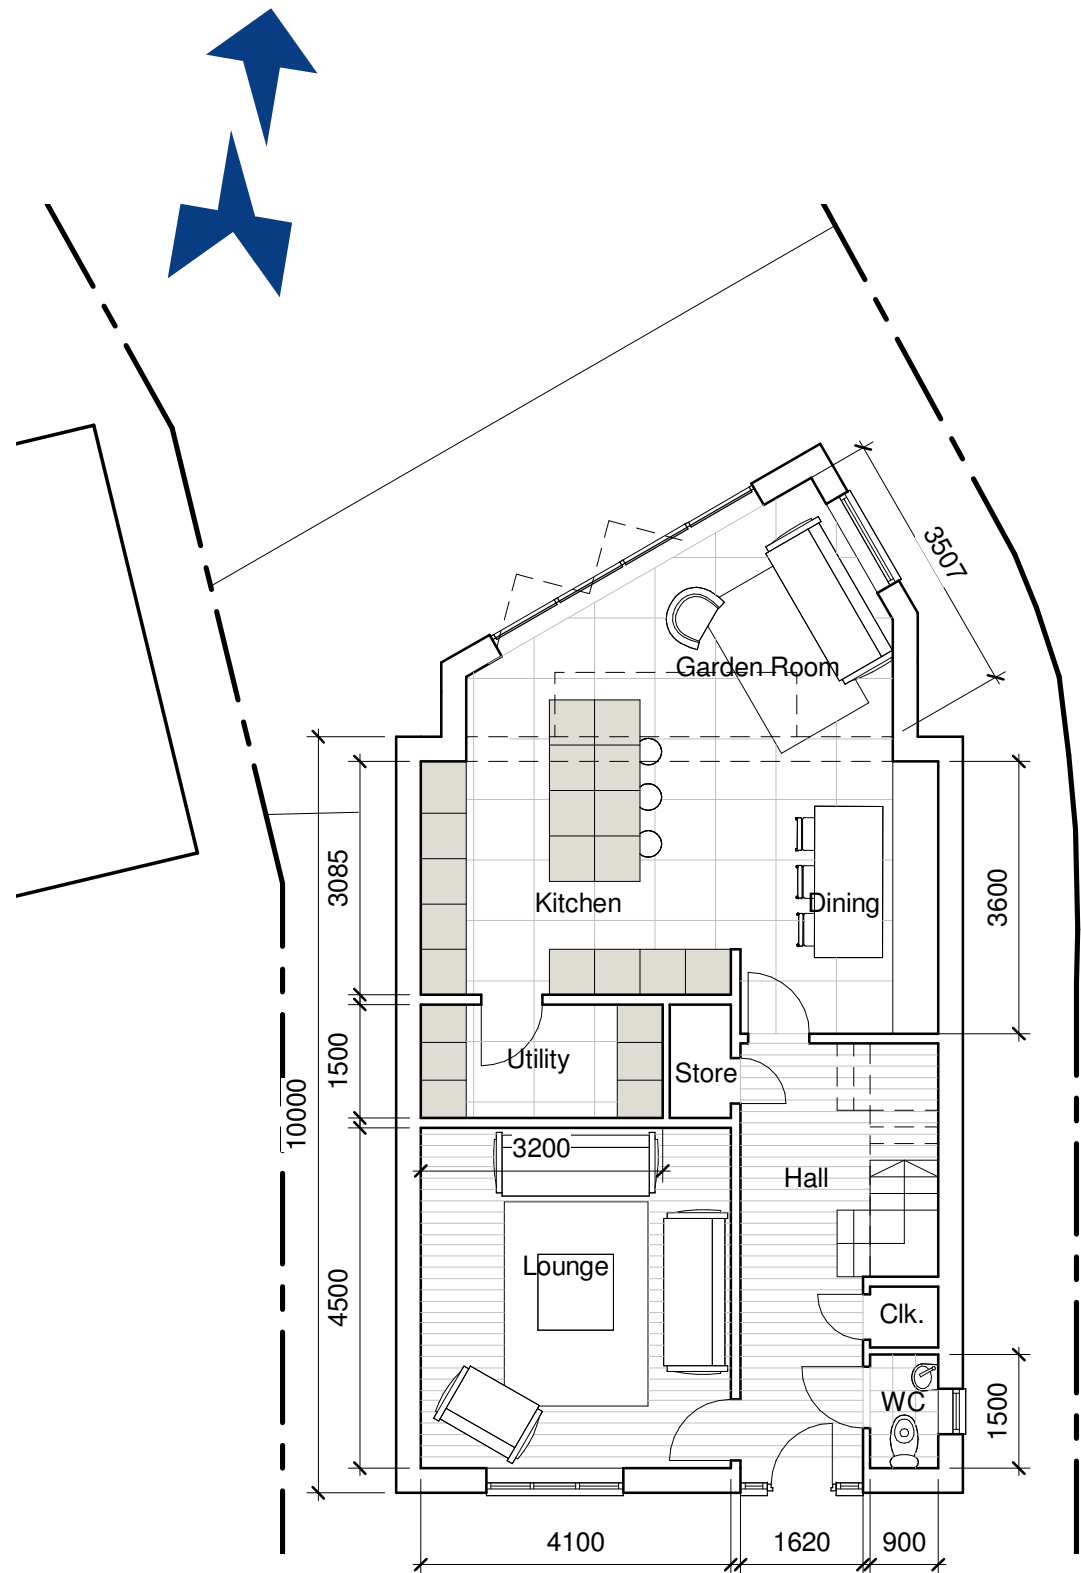

Ground Floor Plan
1 : 100

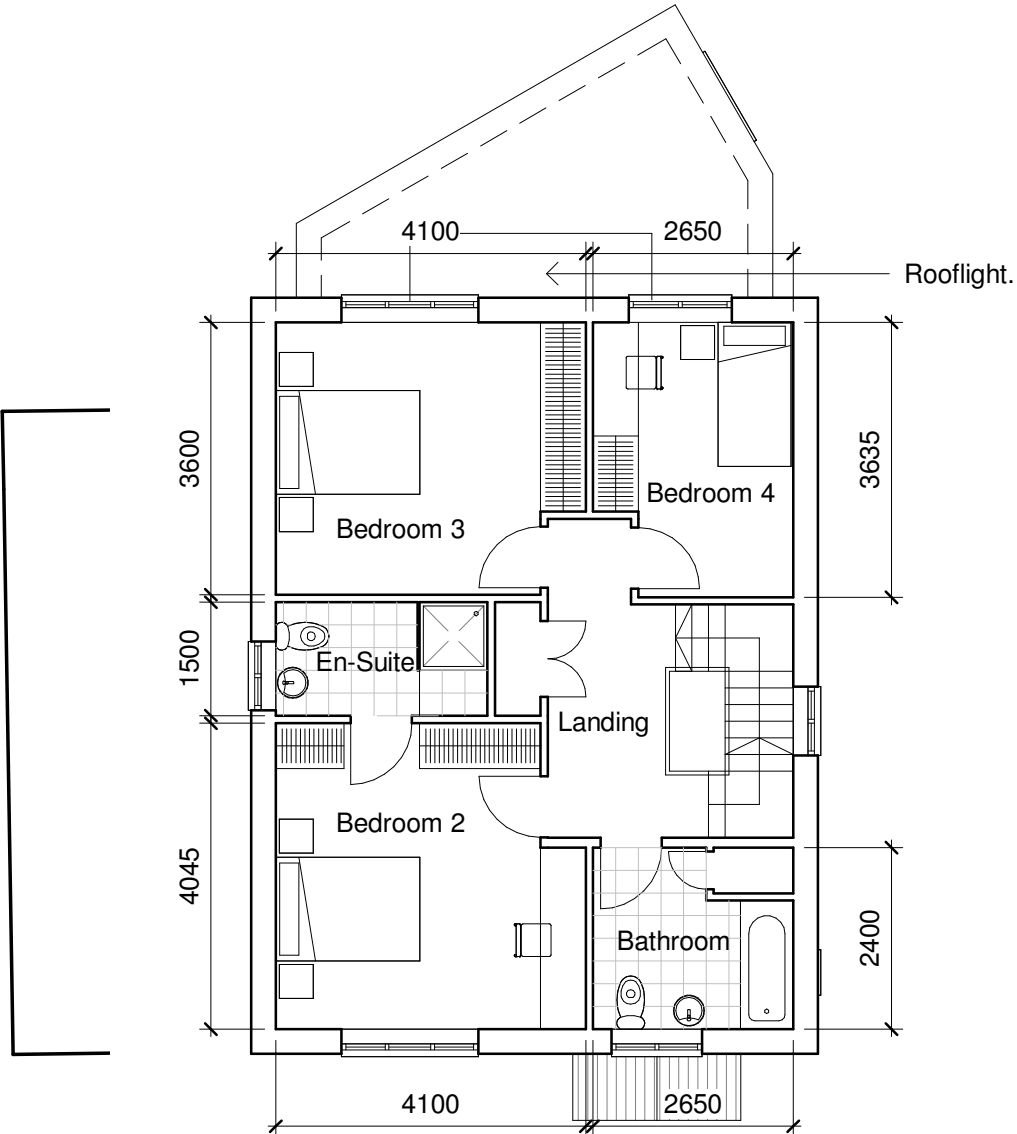

First Floor Plan
1 : 100

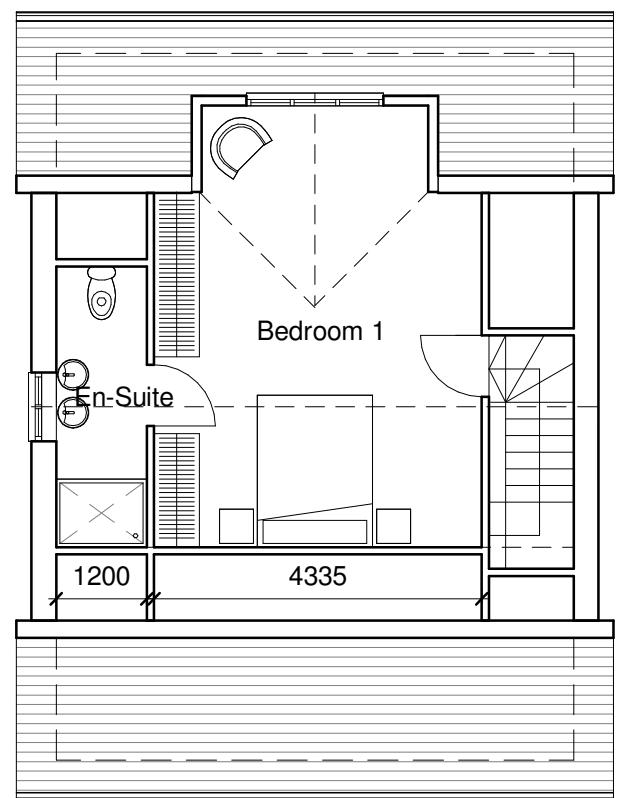

Loft Plan
1 : 100



ARKIFY LTD.
36 Plas Tirion, Nant Parc,
Johnstown, Wrexham LL14 1UR
07543968690
geraint@arkify.uk
www.arkify.uk

Project: Land at 224 Holt Road, Wrexham		
Title: Proposed Floor Plans		
Scale @ A3: 1 : 100	Author: GE	Date: 22.11.21
Project Ref: 21-66	Drawing No: A102	Rev. A