
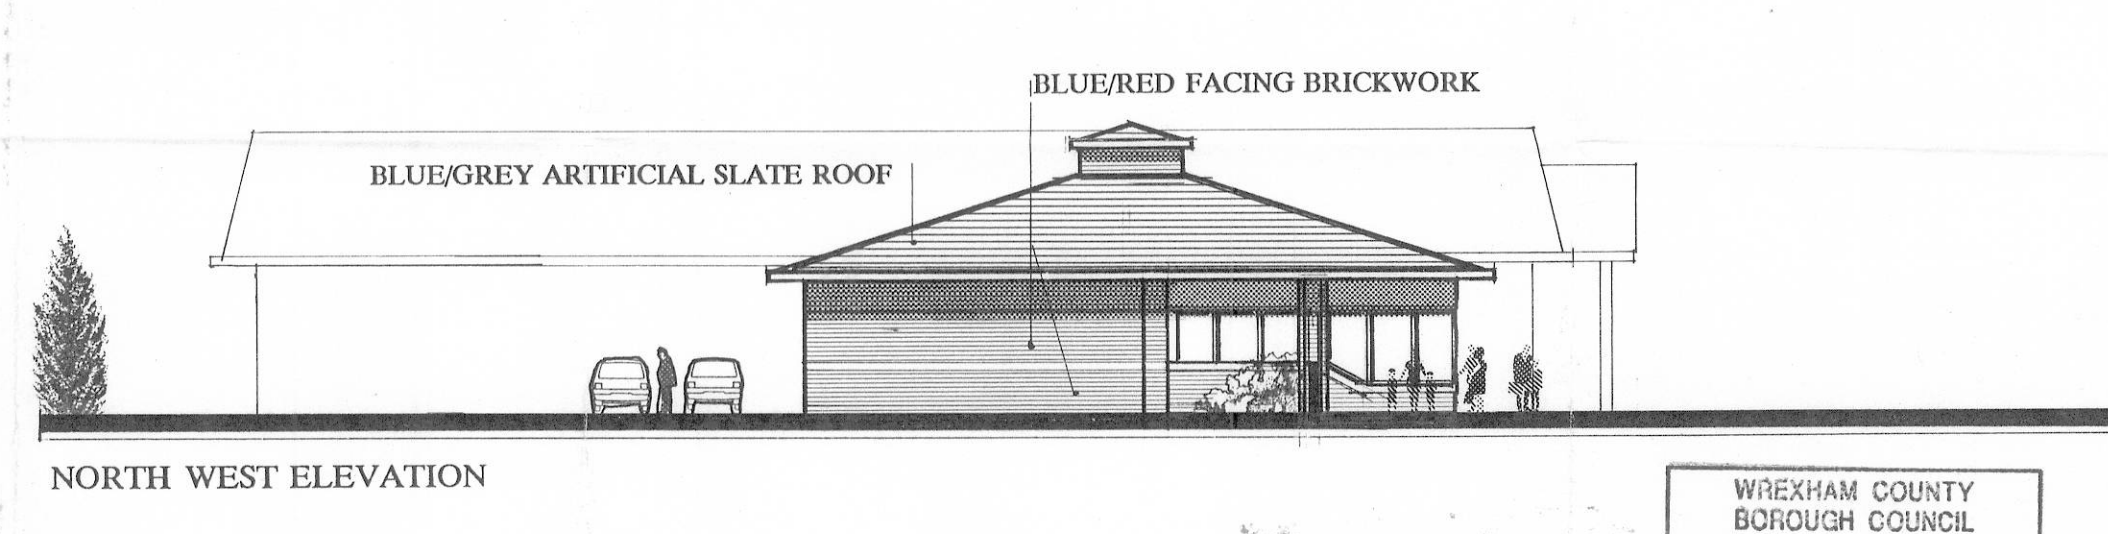
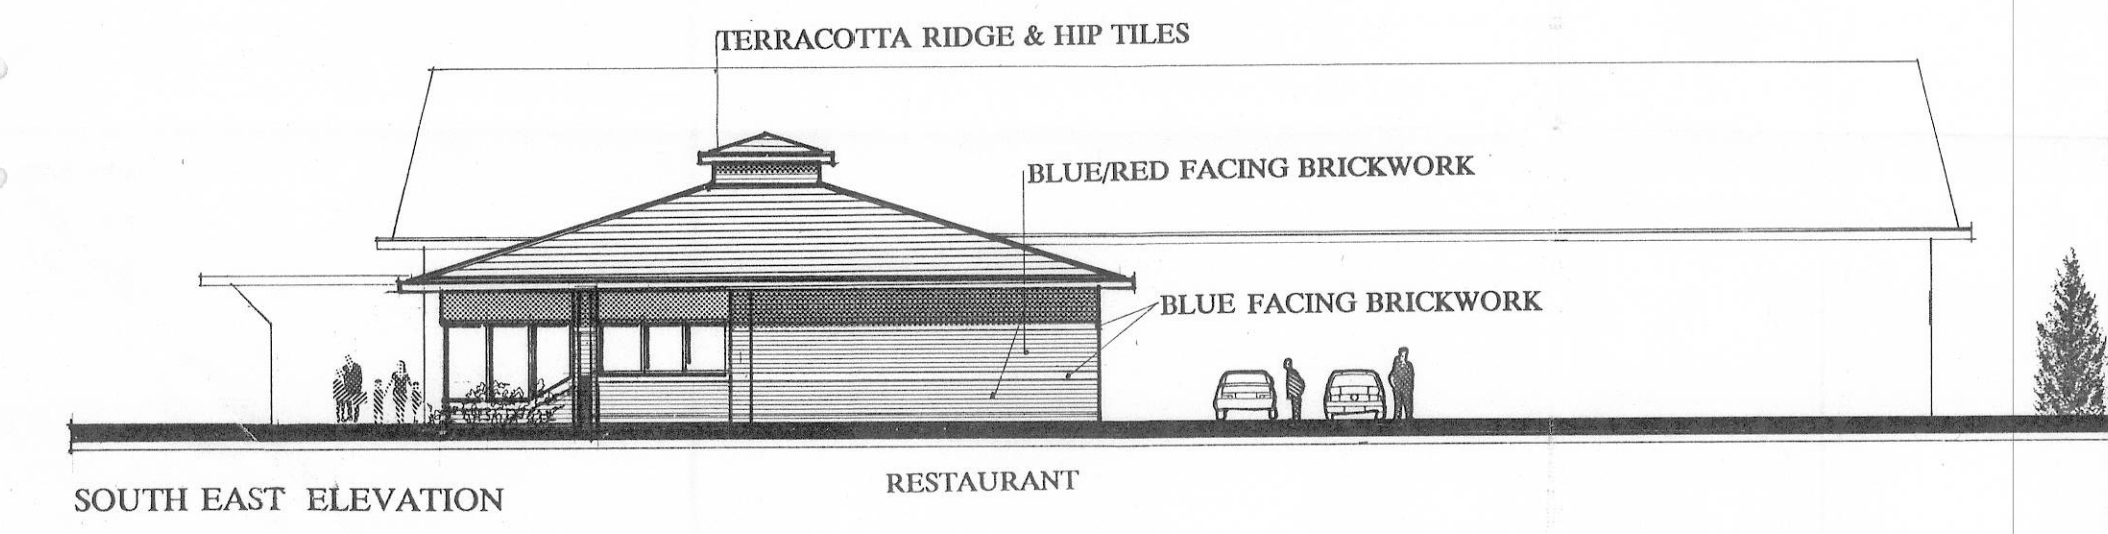
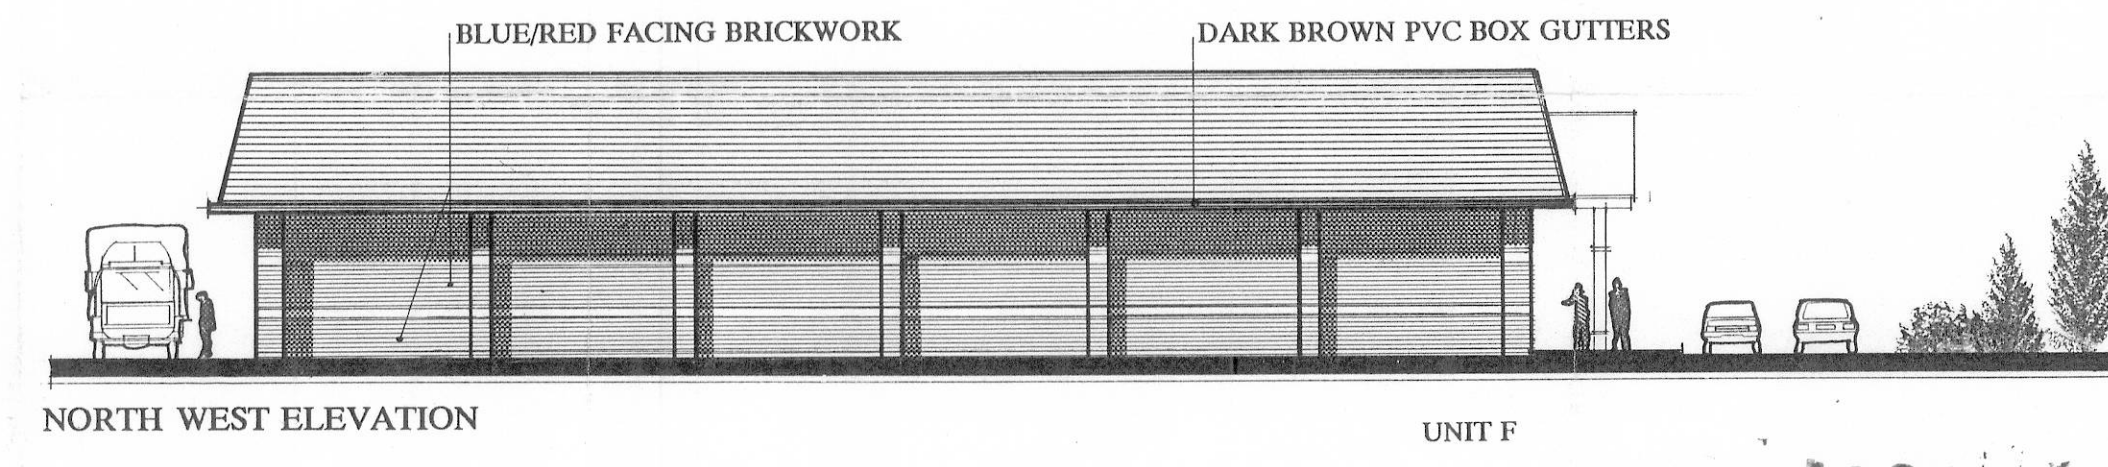
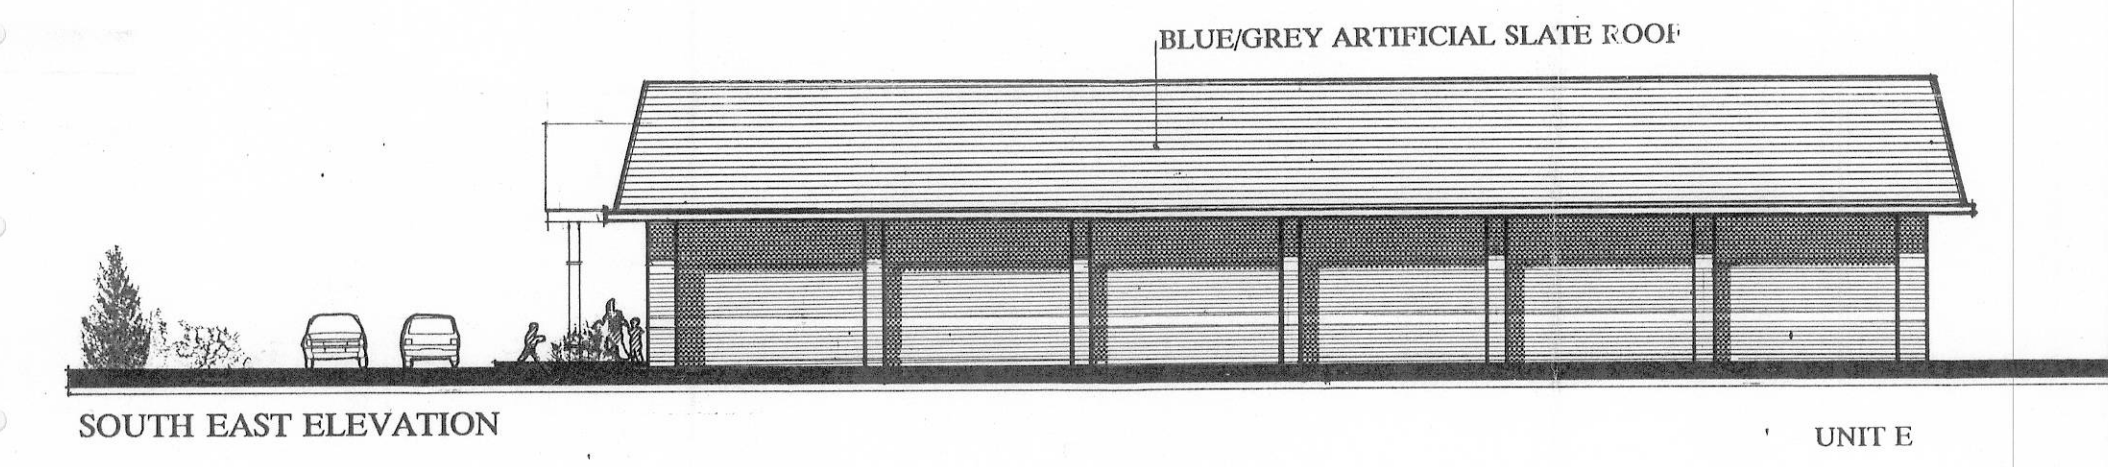
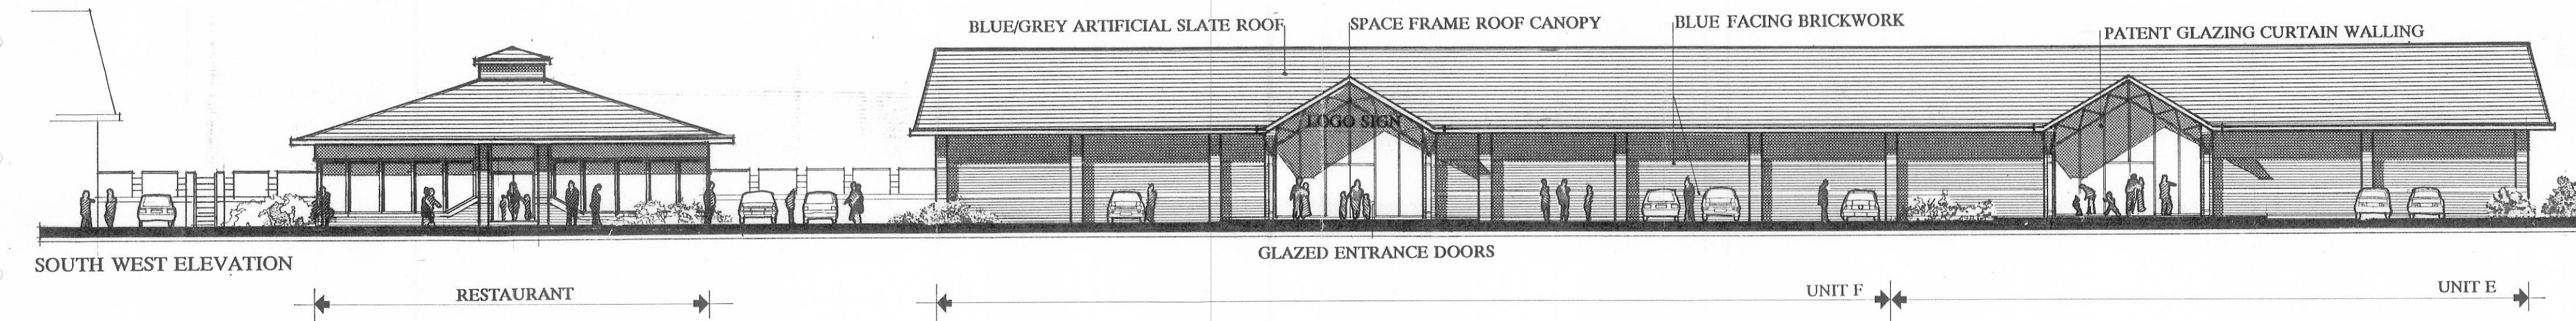


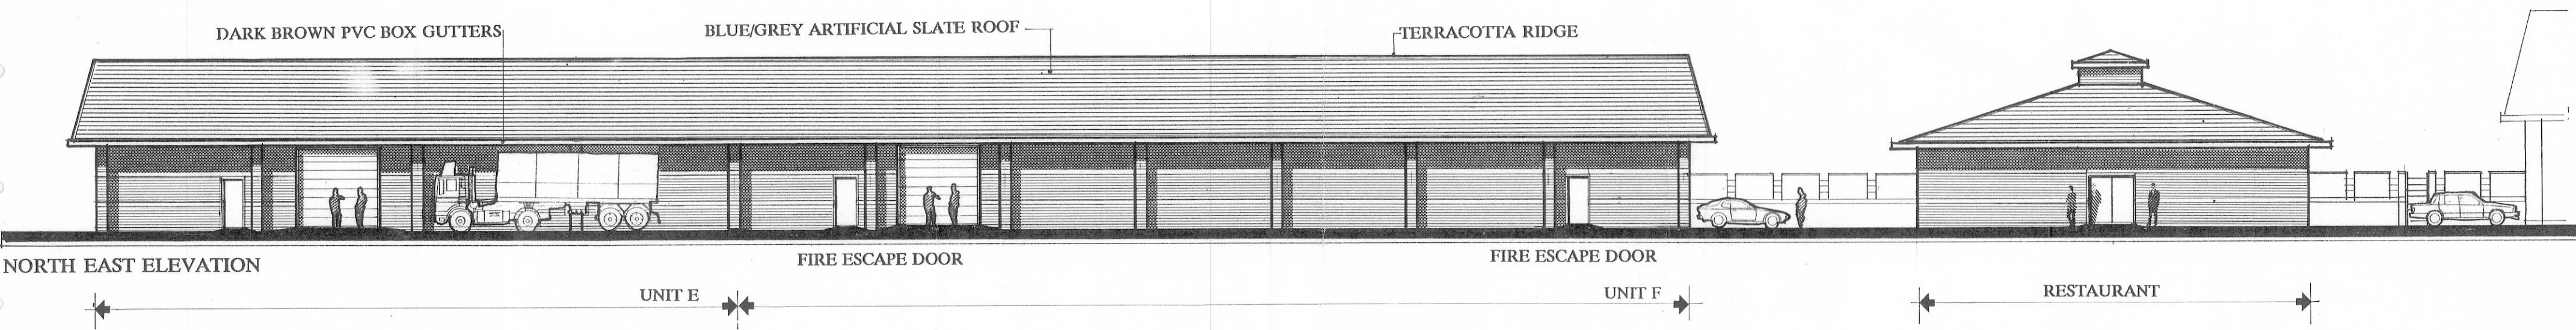

CB 1421

APPROVED
PLAN

WREXHAM COUNTY
BOROUGH COUNCIL
22 JUL 1996
PLANNING DEPARTMENT


Architects • Environmental Consultants • Landscape Architects • Project Managers
Planners • Urban Designers • Building Surveyors • Interior Designers • Quantity Surveyors

TACP


10 Park Grove Cardiff CF1 3BN 0222 228986 27/29 Grosvenor Road Wrexham LL11 1DH 0978 291161

Audley Developments Ltd
Plas Coch Wrexham

UNITS E F AND RESTAURANT PROPOSED ELEVATIONS

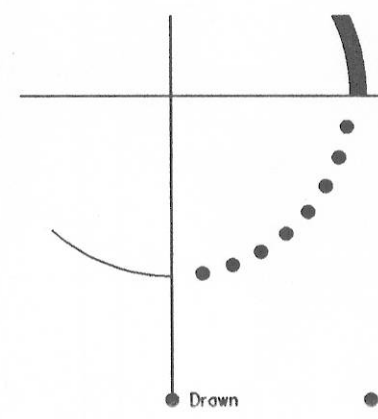


Drawn • Scale 1:200 • Date • Office • Drawn 4565- 202

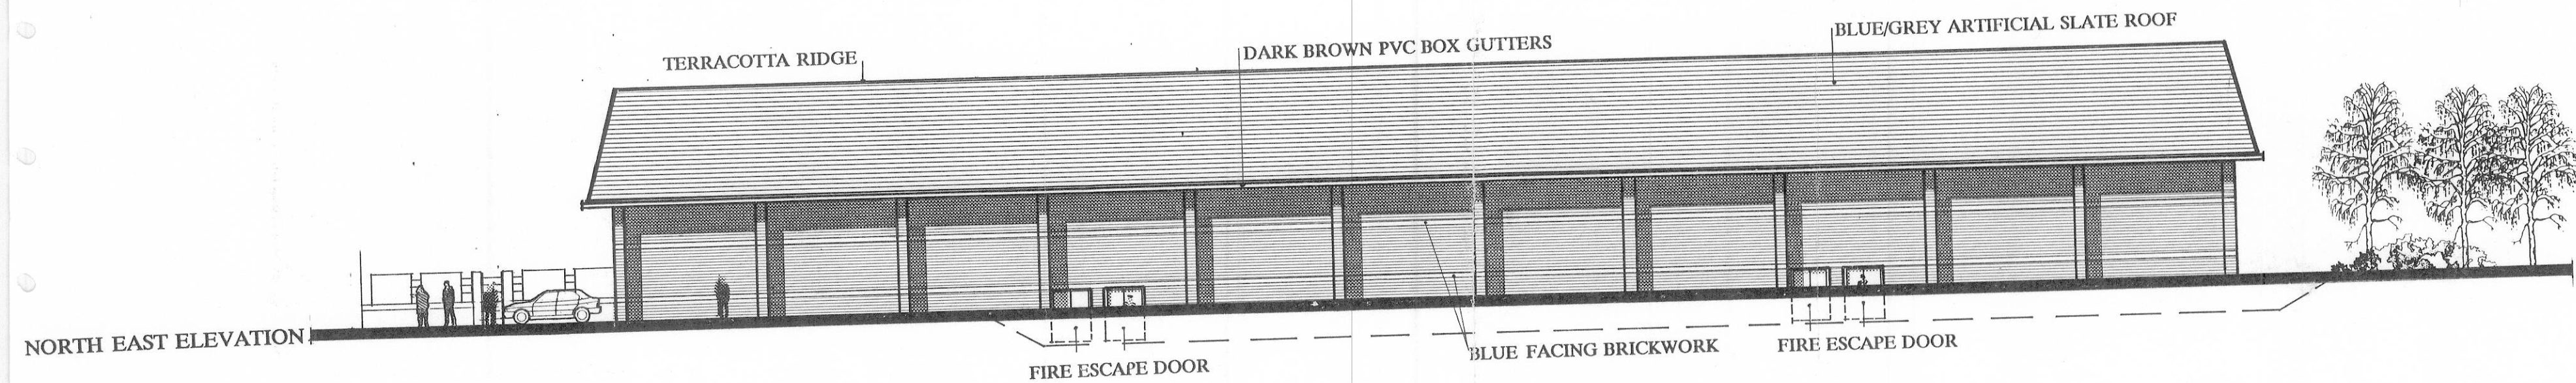


NORTH EAST ELEVATION



SOUTH WEST ELEVATION

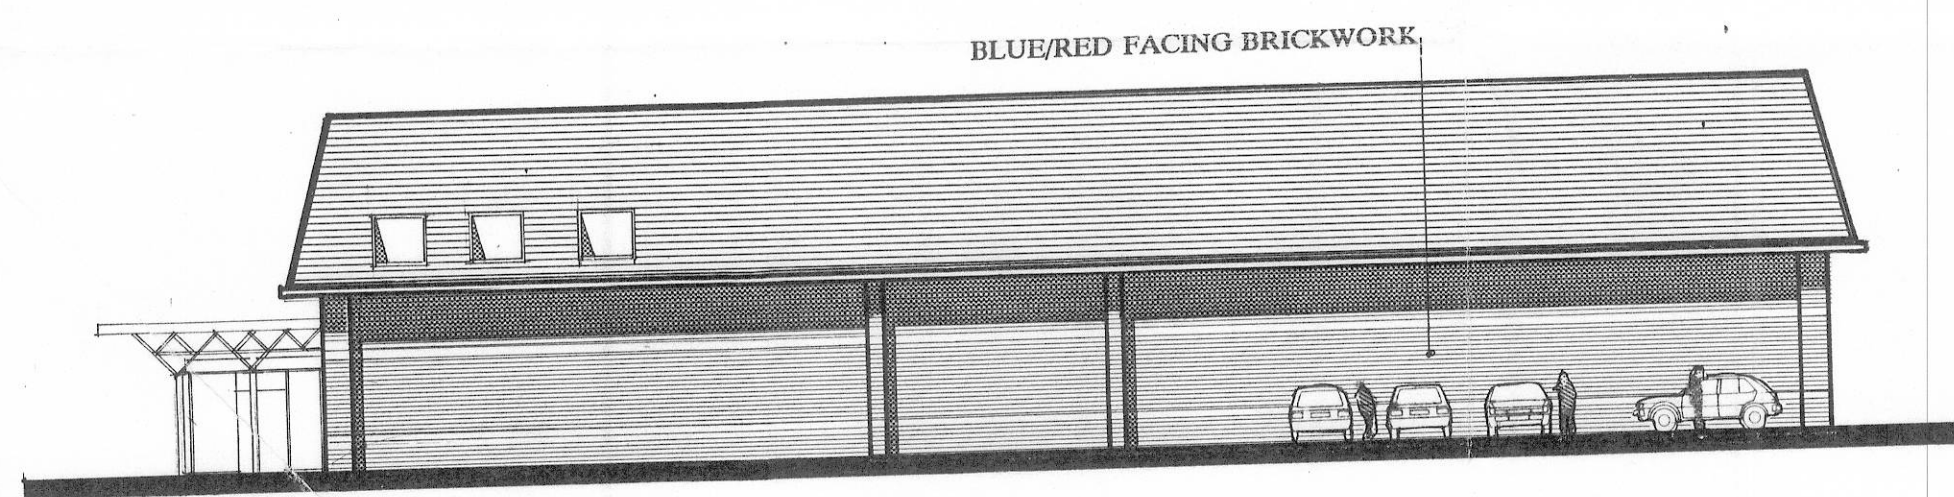


SOUTH EAST ELEVATION

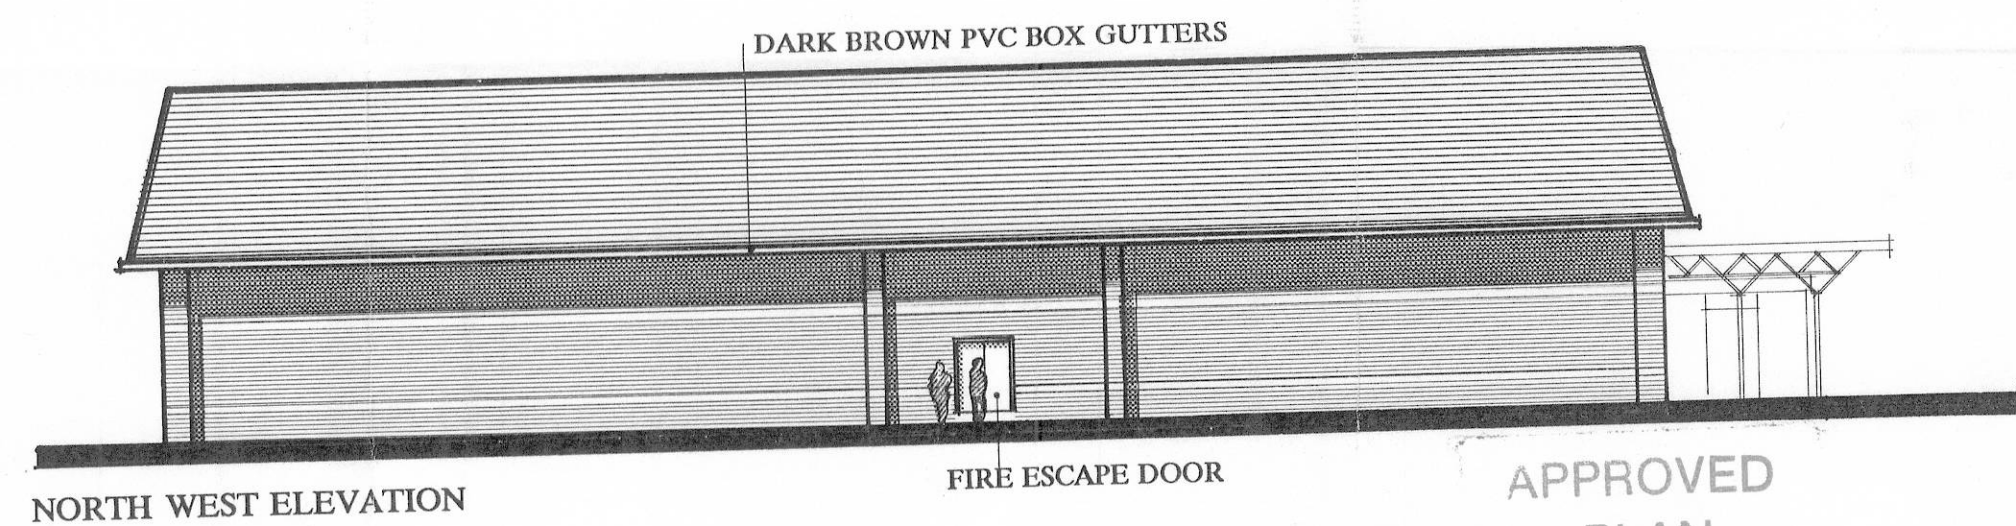

NORTH WEST ELEVATION

CB / 421
WREXHAM COUNTY
BOROUGH COUNCIL
22 JUL 1996
PLANNING DEPARTMENT

APPROVED
PLAN

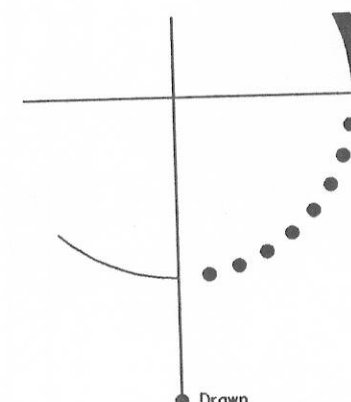

Architects • Environmental Consultants • Landscape Architects • Project Managers
Planners • Urban Designers • Building Surveyors • Interior Designers • Quantity Surveyors

10 Park Grove Cardiff CF1 3BH 0222 228966 27/29 Grosvenor Road Wrexham LL11 1DH 0978 291161
Audley Developments Ltd
Plas Coch Wrexham

CINEMA PROPOSED ELEVATIONS


Scale 1:200

Date


Office

Drawn 4565- 402

TACP

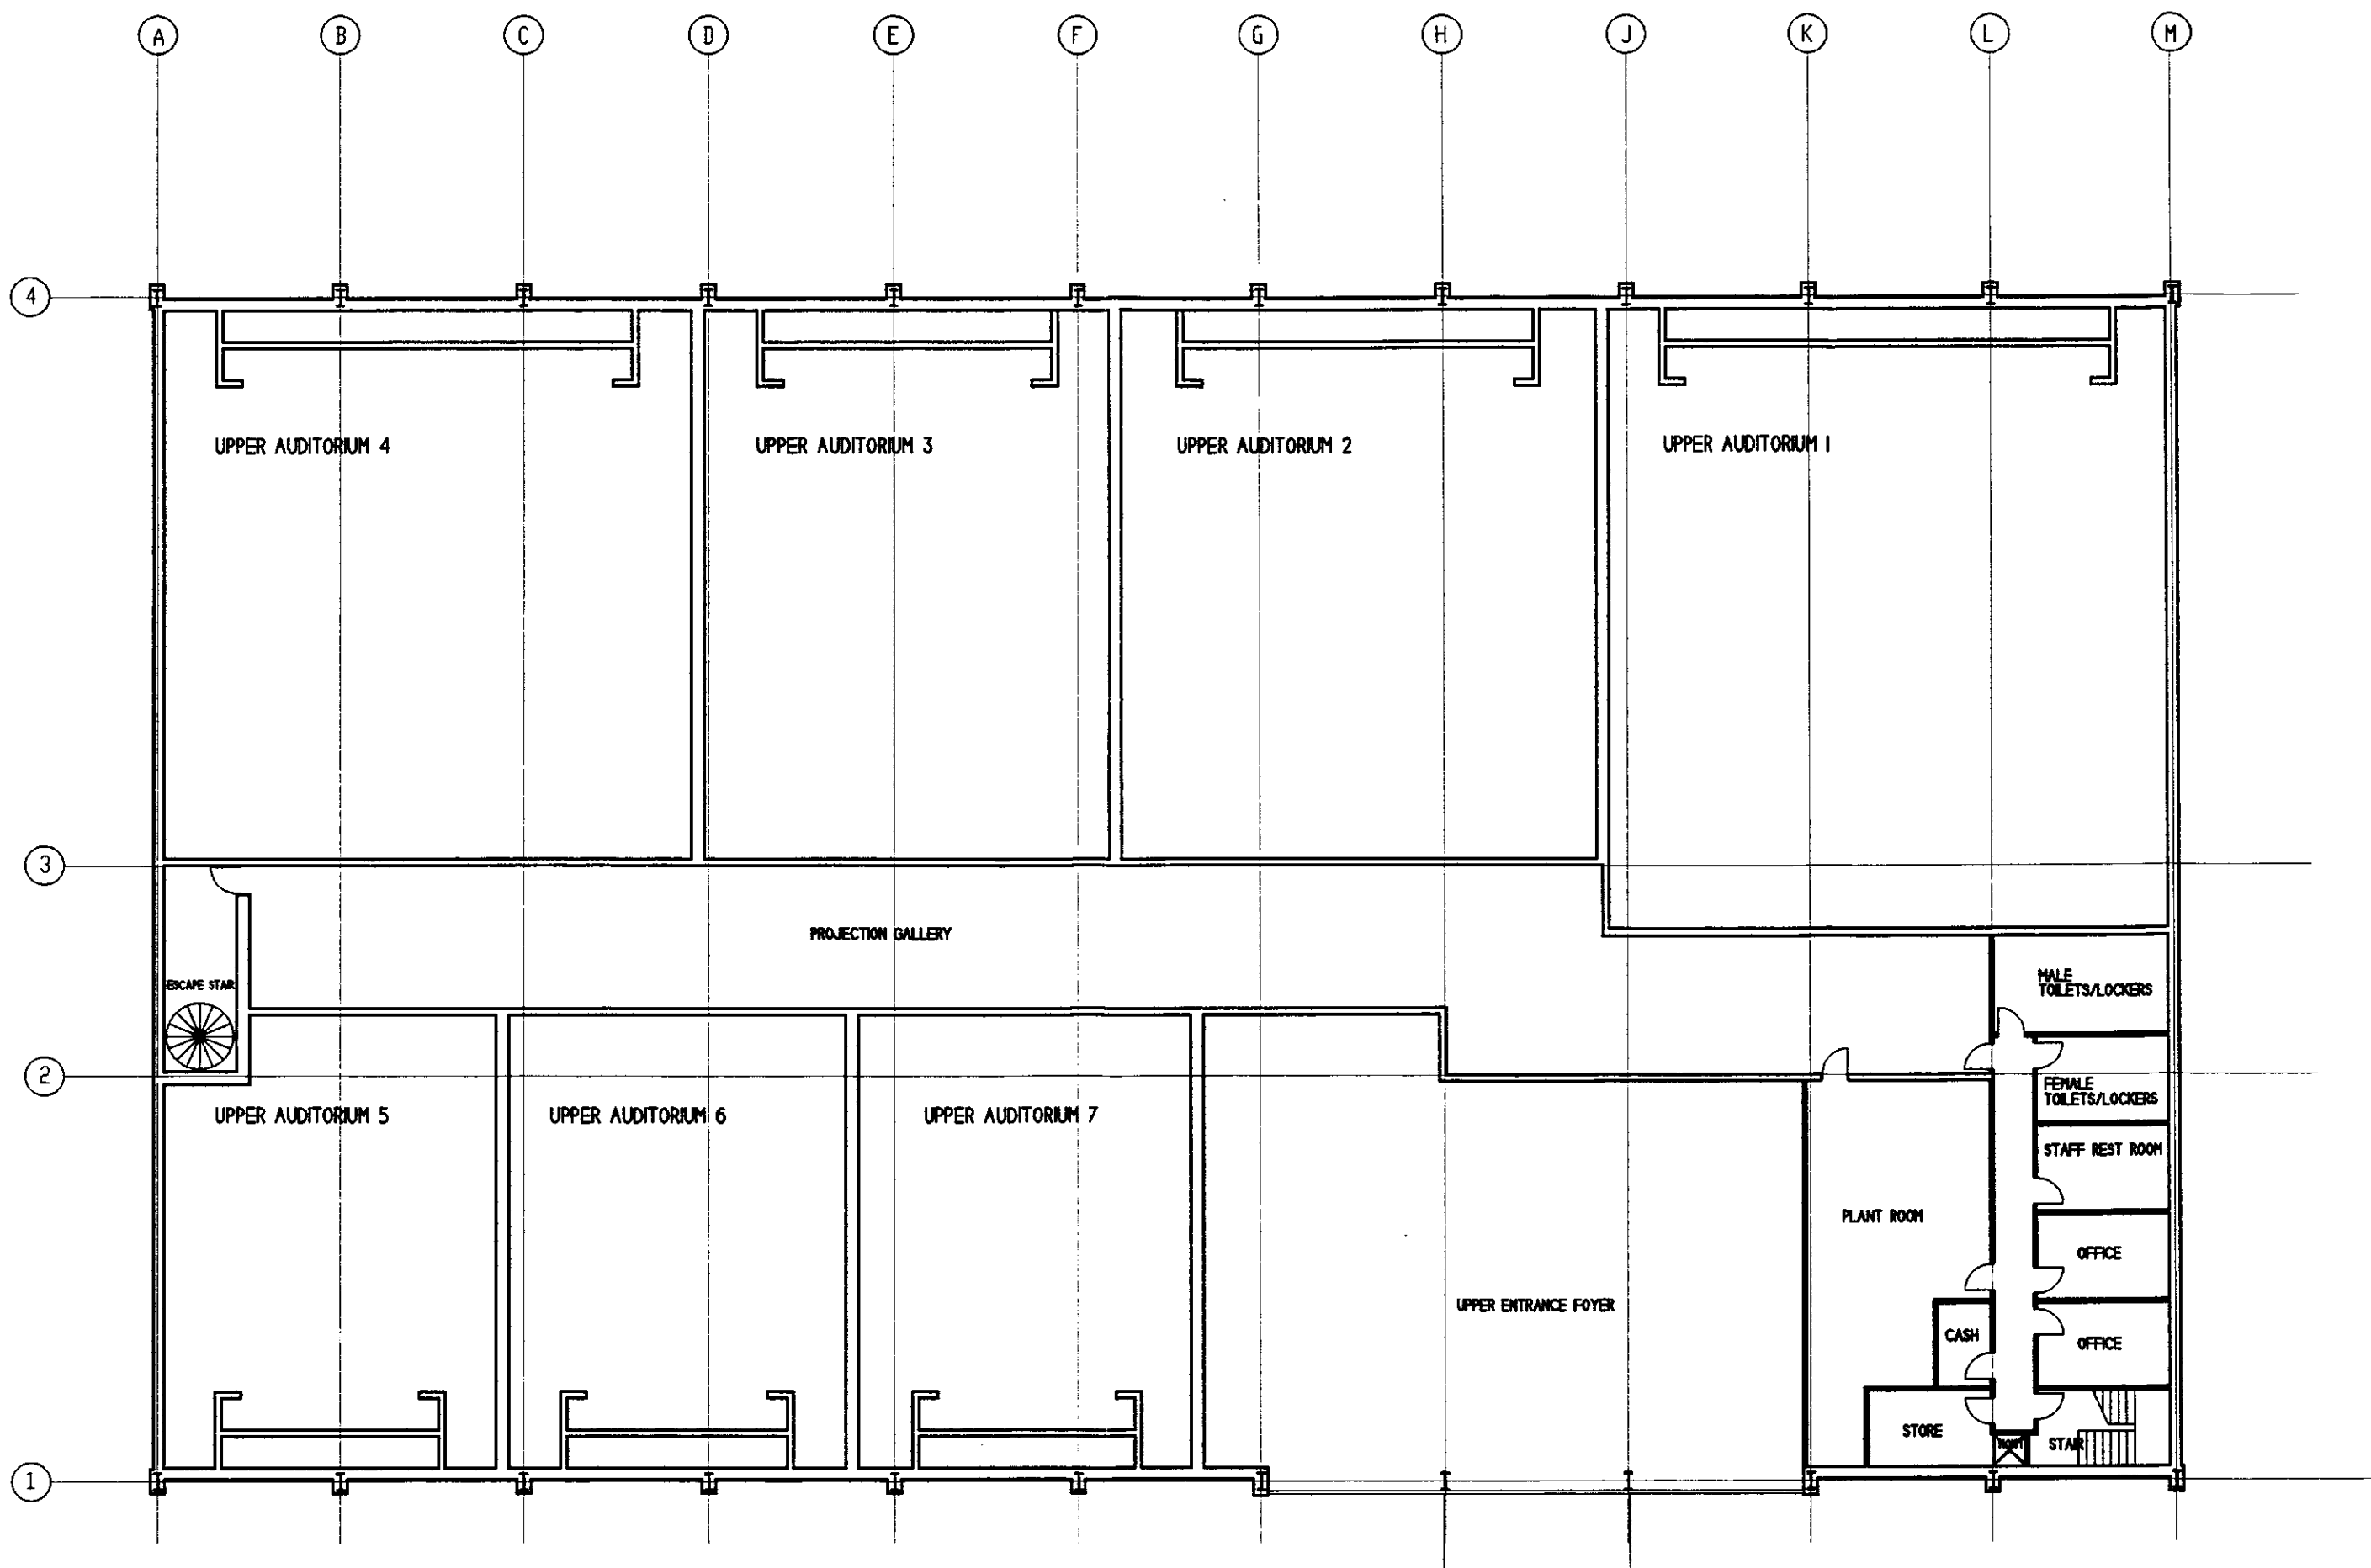

FIRST FLOOR PLAN

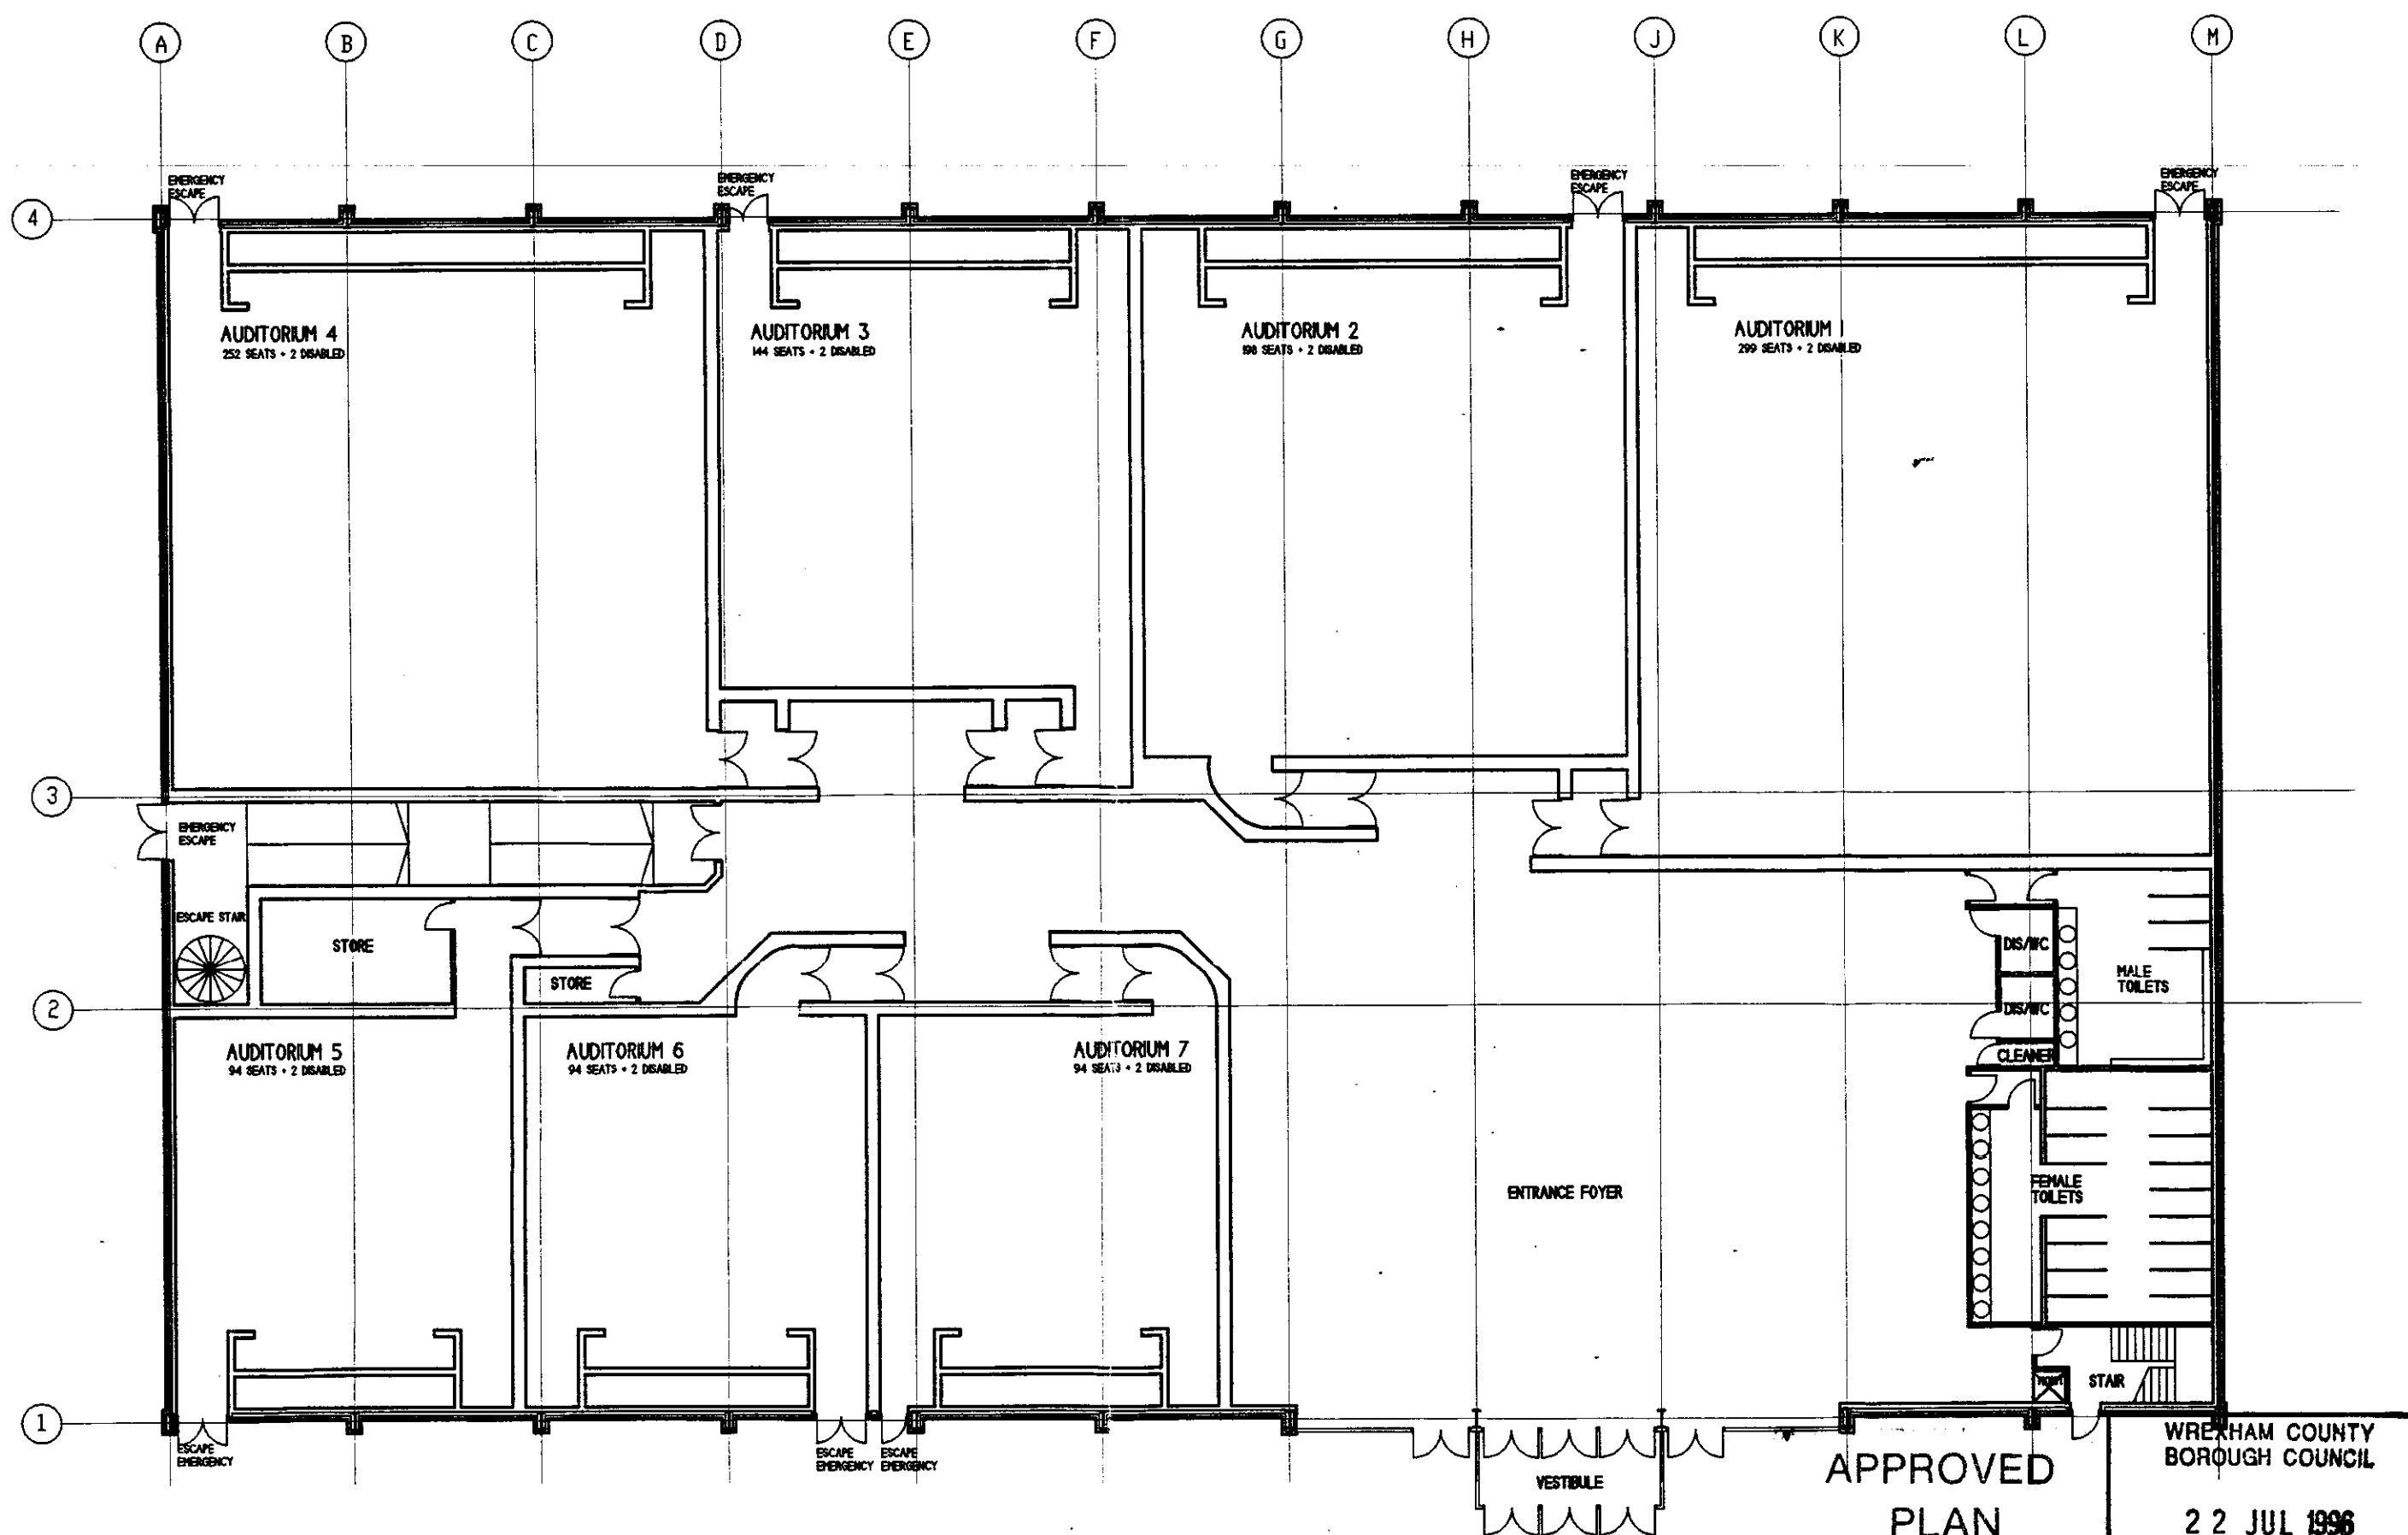

GROUND FLOOR PLAN

CB / 421

APPROVED
PLAN

WREXHAM COUNTY
BOROUGH COUNCIL
22 JUL 1996

REVISION B 14-05-95
REVISION A 27-02-95
FOOTPRINT AREA REDUCED TO 25,000 SQ FT.

Architects: Environmental Consultants, Landscape Architects, Project Managers, Planners, Urban Designers, Building Surveyors, Interior Designers, Quantity Surveyors

10 Park Grove Cardiff CF1 3BN 01222 228086 27/29 Grosvenor Road Wrexham LL11 3BN 01978 254151

AUDLEY DEVELOPMENTS LIMITED
PLAS COCH, WREXHAM
CINEMA - FLOOR PLANS

Drawn CAD-CE Scale 1:200 Date JAN-95 Office WREXHAM Draw No 4565-4016