


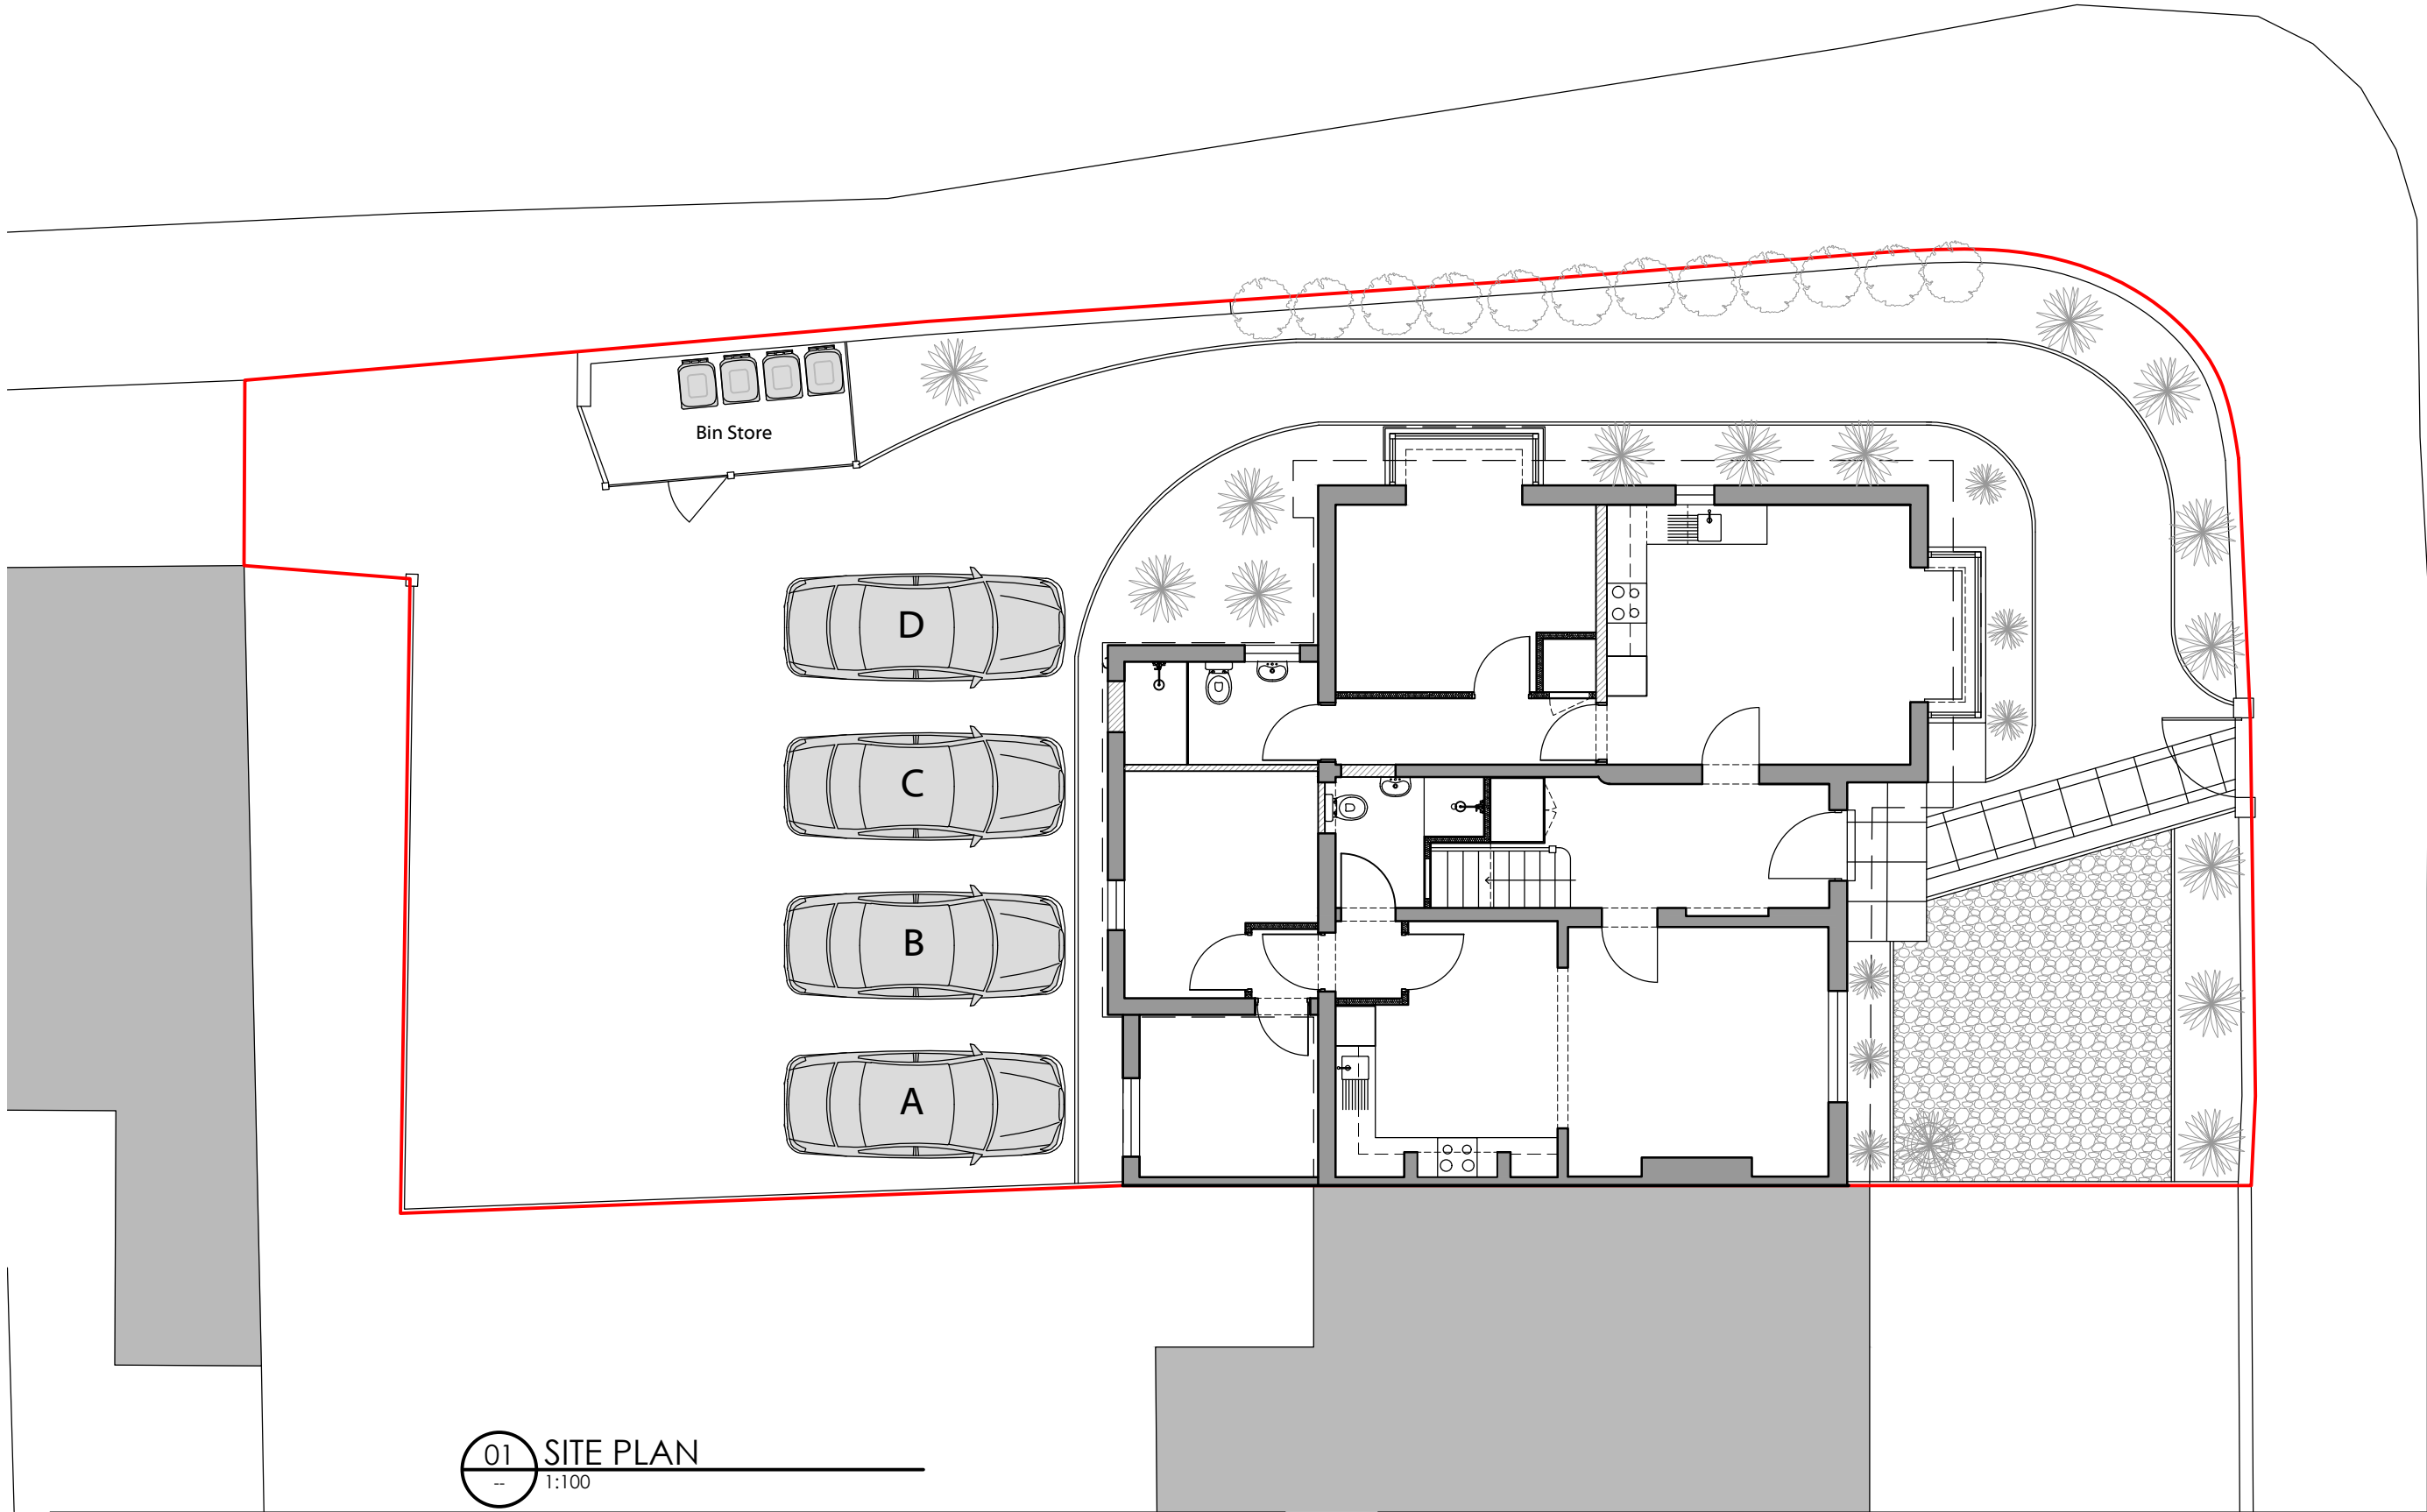

01 SITE PLAN
-- 1:100

Notes

Do not scale from drawings.
Errors to be reported immediately to the architect.
To be read in conjunction with all relevant Architects',
Services and Structural Engineers' drawings.
All existing site, tree and building information has been compiled from different sources.
All dimensions to be checked on site.



POINT PLANNING

The Mews, Bron-y-Garth, Oswestry, Shropshire, SY10 7LY
E adam.pierpoint@hotmail.co.uk
www.pointplanning.co.uk



Project

2 BERSHAM ROAD
WREXHAM
LL13 7UT

Project No.

2004

Revision

A

Date	20.10.2021	Sign off	Designed	AP	Scale/Format
------	------------	----------	----------	----	--------------

CAD File	PP / 2004 2 Bersham Road	Drawn	AP	1:100 / A3
----------	--------------------------	-------	----	------------

Drawing Name	Drawing No.
--------------	-------------

PROPOSED GROUND FLOOR SITE PLAN	WD.100
---------------------------------	--------

A	PLANNING - NON MATERIAL AMENDMENT	AP	20.10.21
Rev	Description	By	Date



Copyright - Adam Pierpoint