



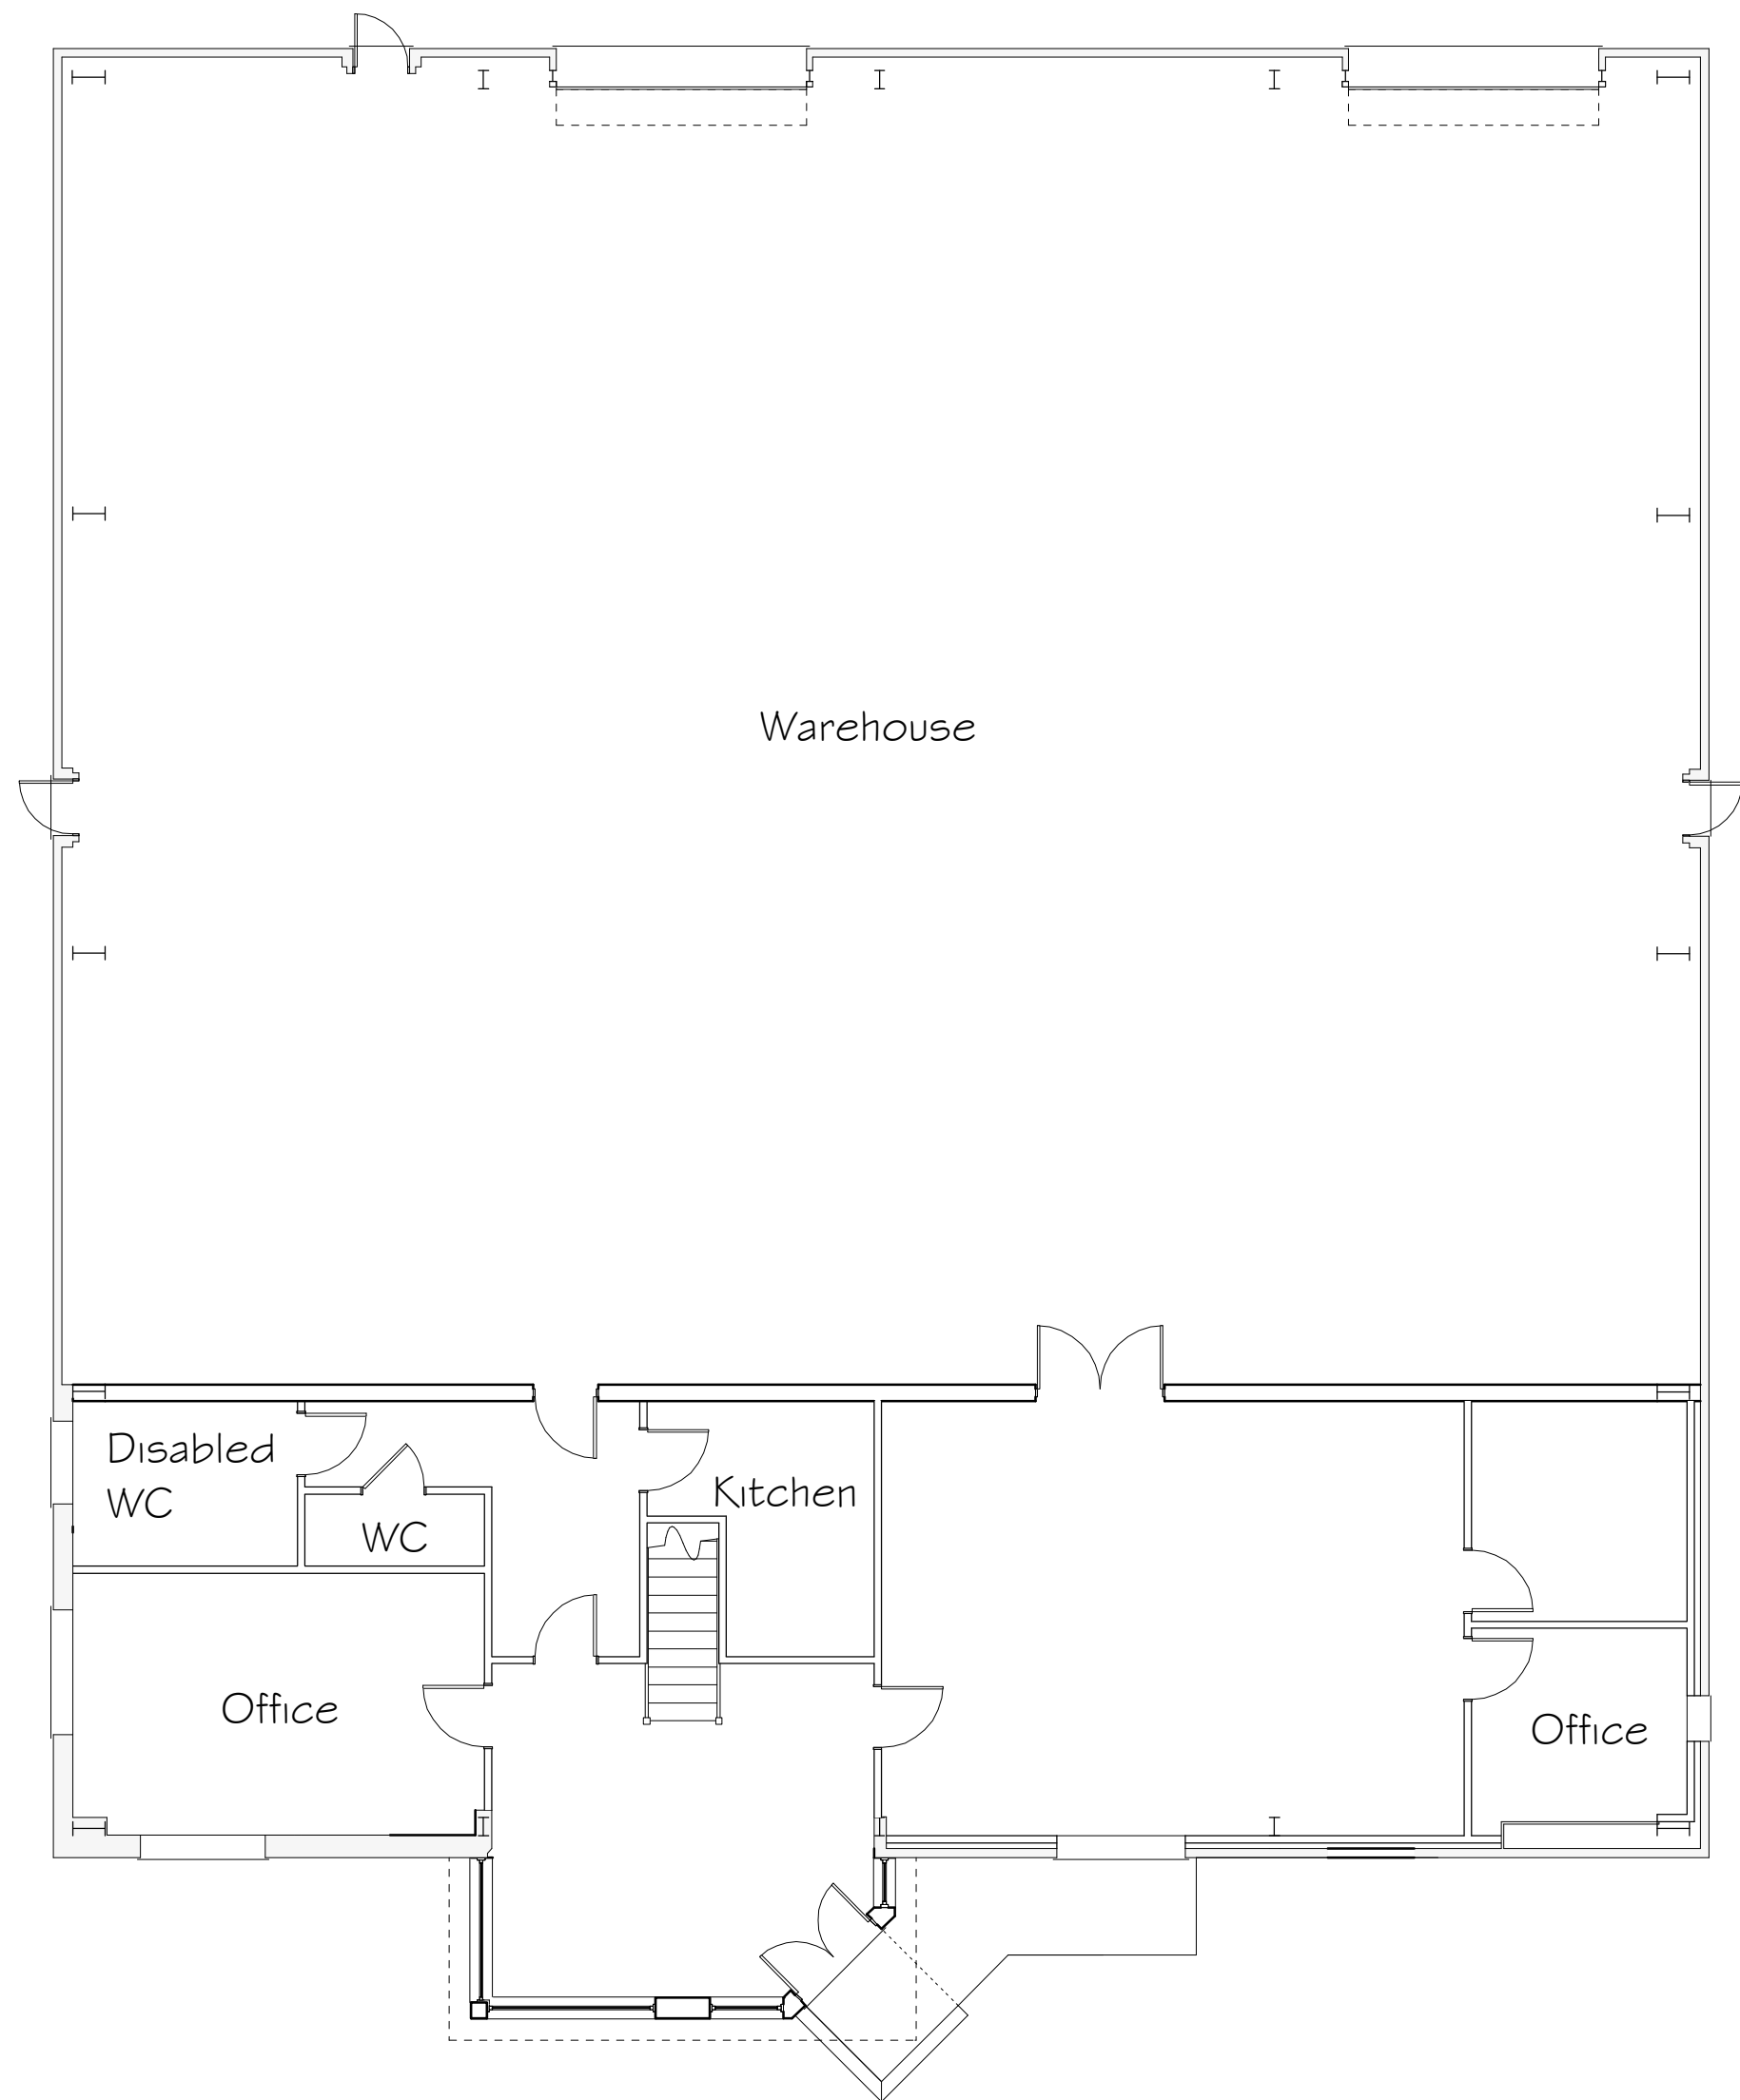

Ground Floor Plan

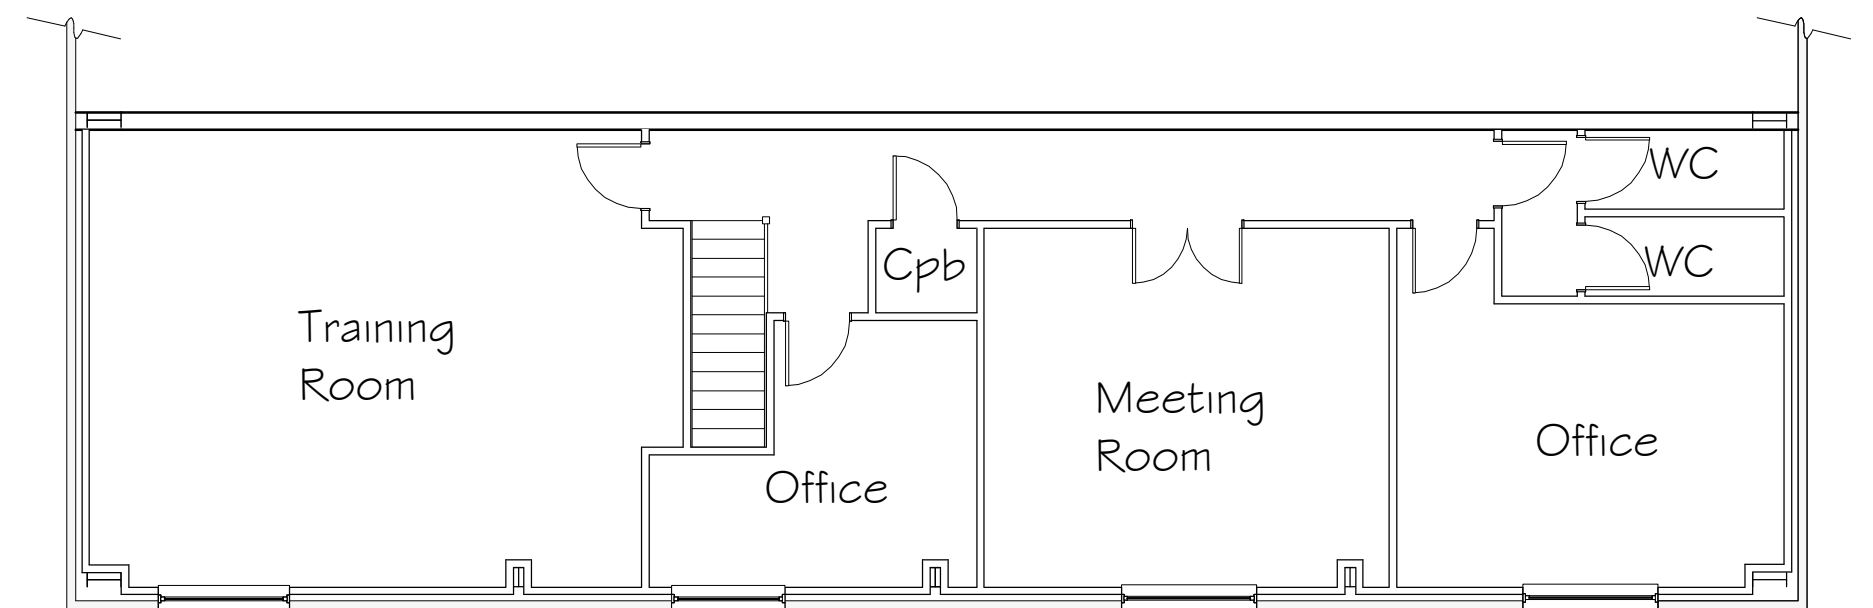


First Floor Plan

A	05/22	Existing WC's Indicated	D.J.E.
Rev	Date	Detail	Initial


Project: Proposed extension to facilities at Hayakawa, Davy Way, Llay Industrial Estate, Llay, Wrexham.	
Title: Existing Floor Plans	Scale: (A2) 1:100

Drawn By: S Hatherall	Date: June 2021
Drawing No: H137/001	Sheet: 1 of 2


Redwither Business Centre,
Redwither Business Park,
Wrexham. LL13 9XR
Tel: 01978 356500
www.blueprintarchitectural.com

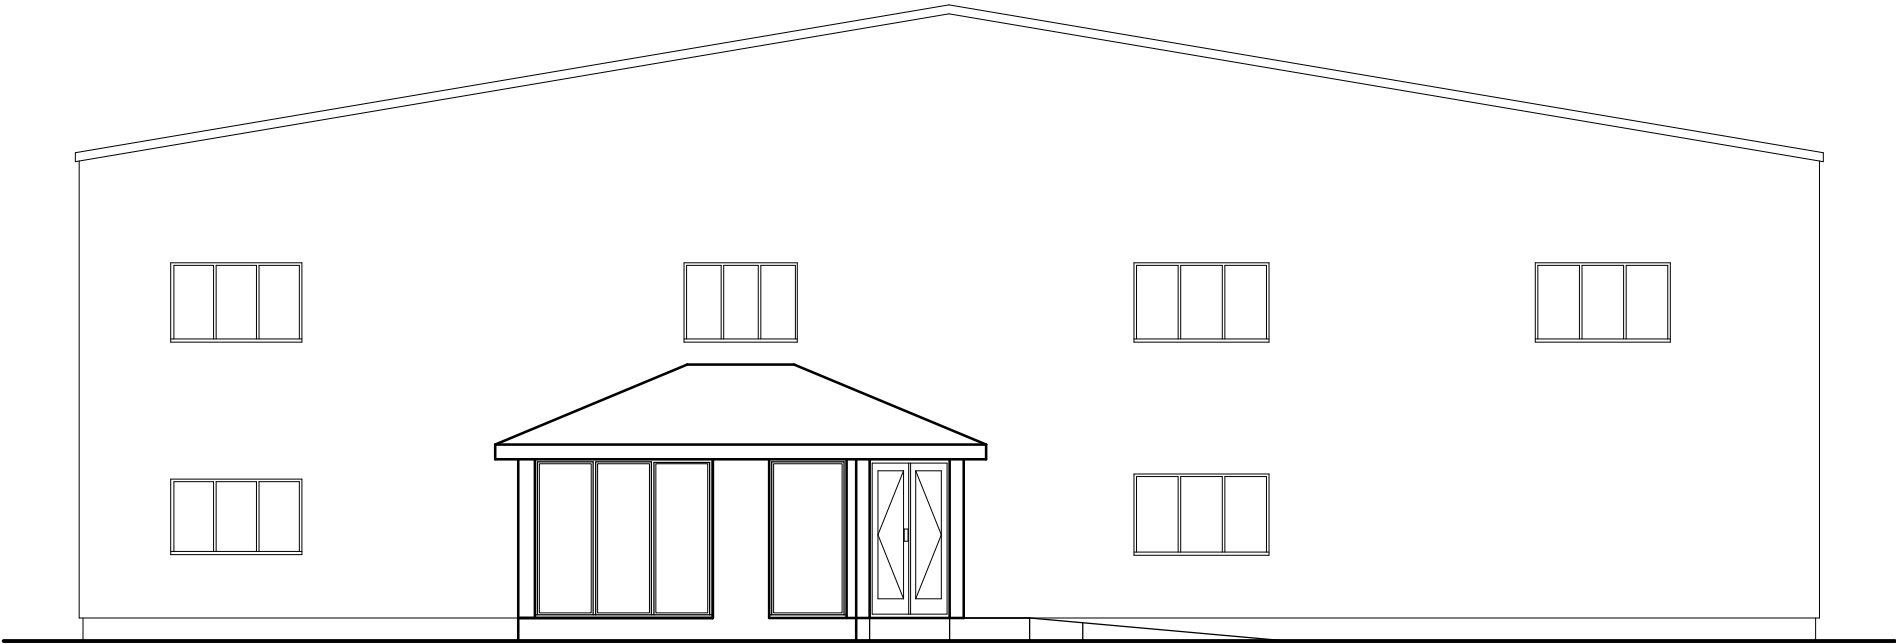


Front Elevation

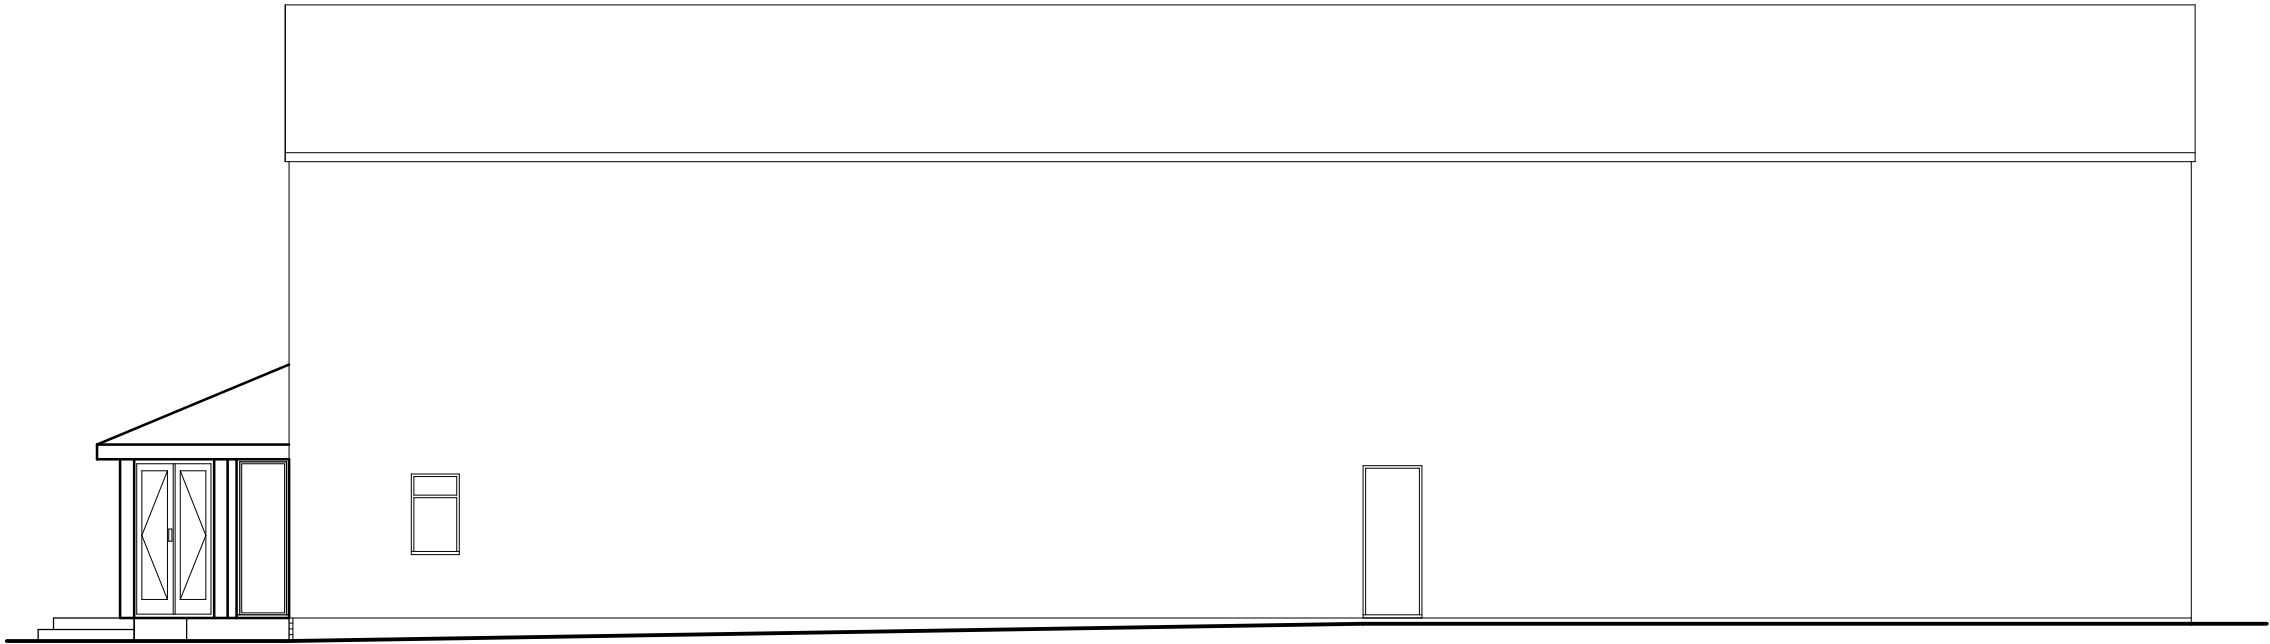

Side Elevation

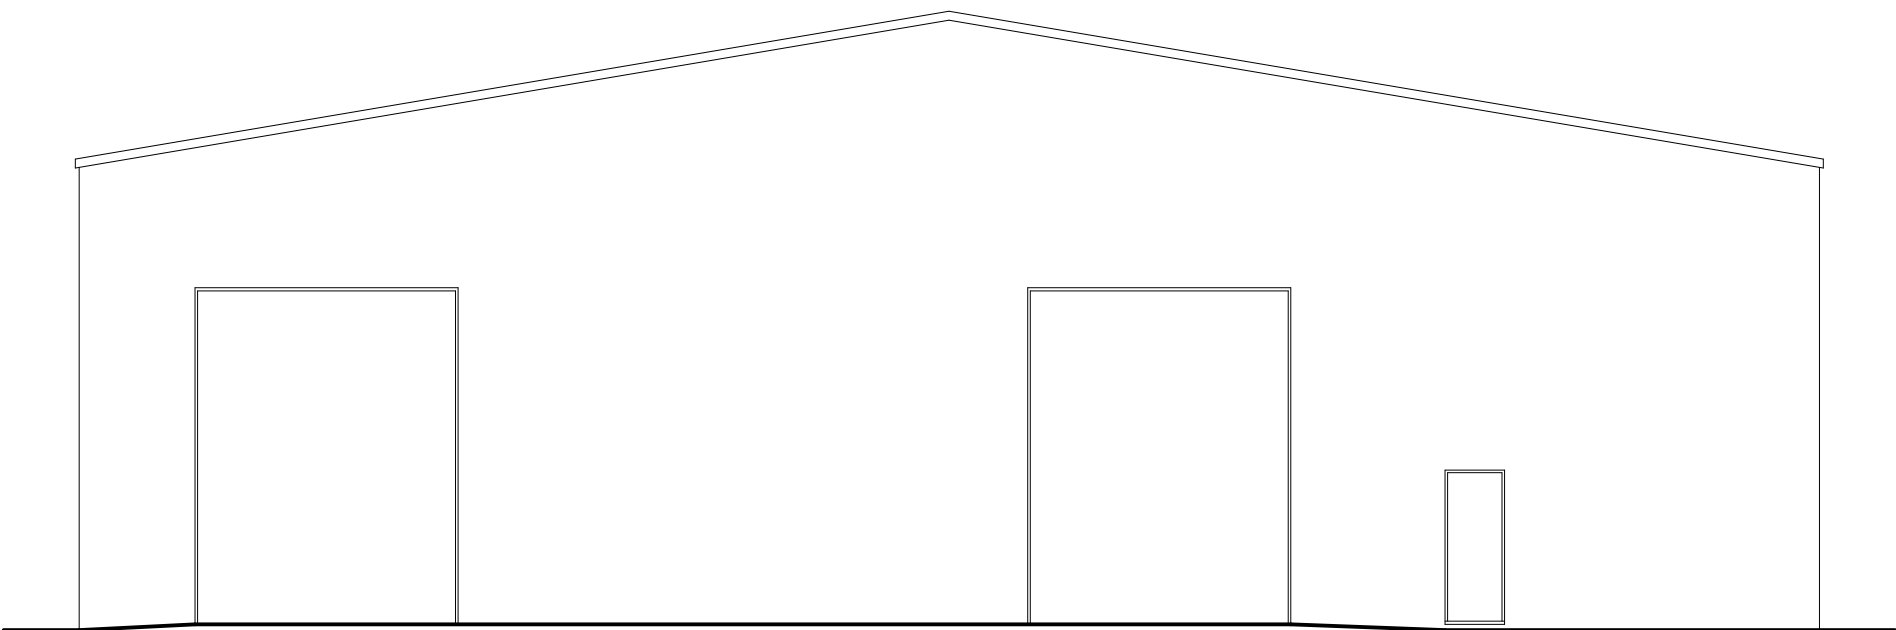

Rear Elevation

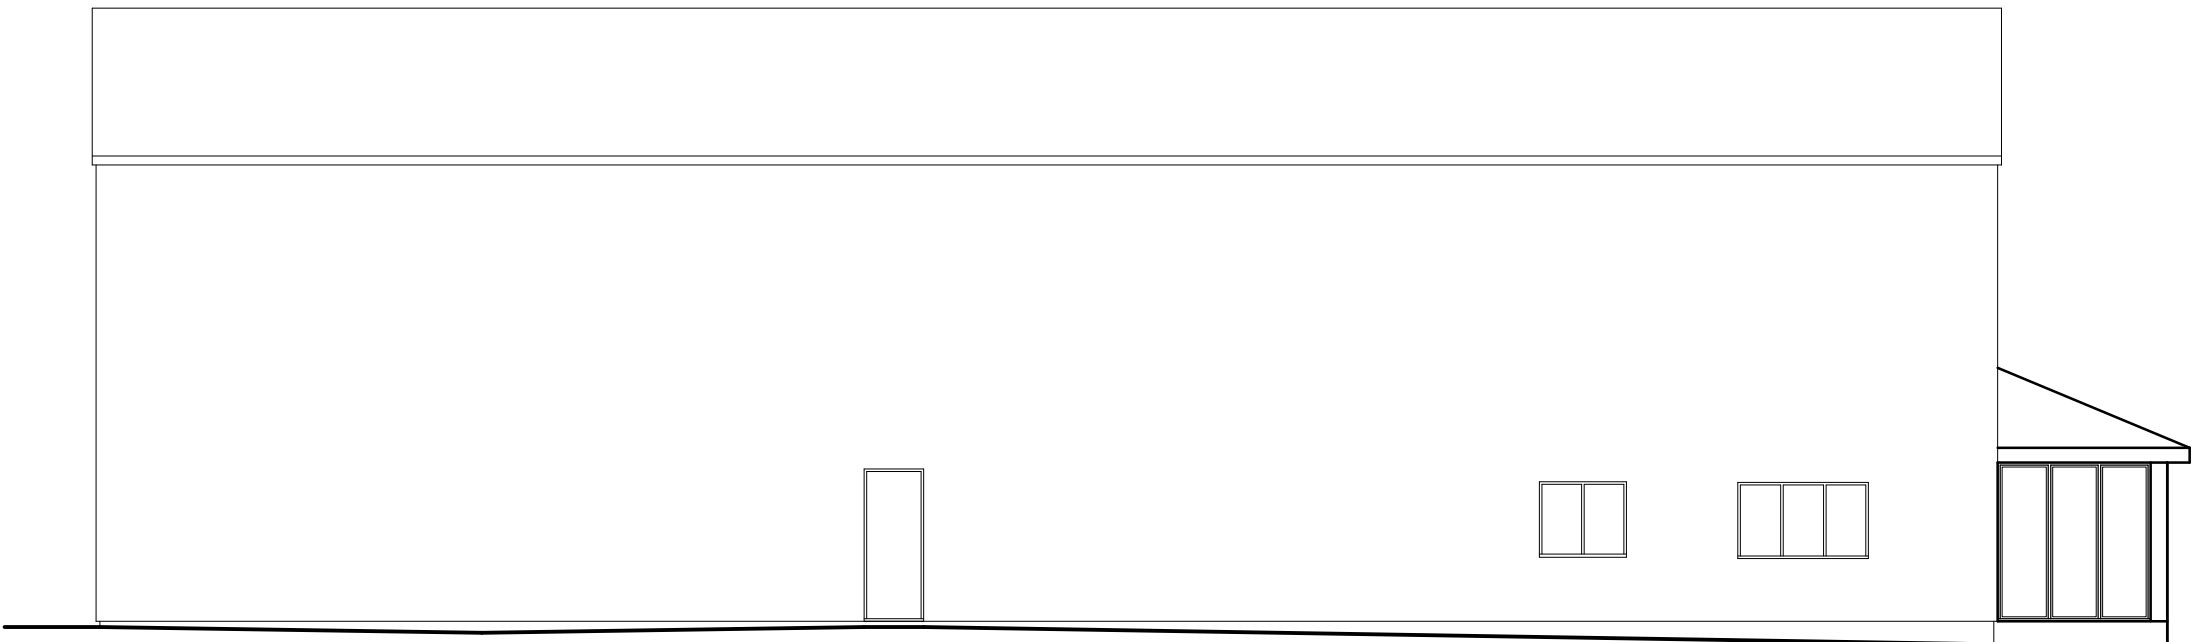

Side Elevation

A	08/22	Existing Elevations Indicated	MDJ
Rev	Date	Detail	Initial

Project: Proposed Alterations at Industrial Unit, Davy Way, Llay Industrial Estate, Llay, Wrexham.

Title: Existing Elevations	Scale: (A2) 1 : 100
-------------------------------	------------------------

Drawn By: S Hatherall	Date: June 2021
--------------------------	--------------------

Drawing No: H137/001	Sheet: 2 of 2
-------------------------	------------------

blueprint
architectural services



Redwither Business Centre,
Redwither Business Park,
Wrexham. LL13 9XR
Tel: 01978 356500
www.blueprintarchitectural.com