



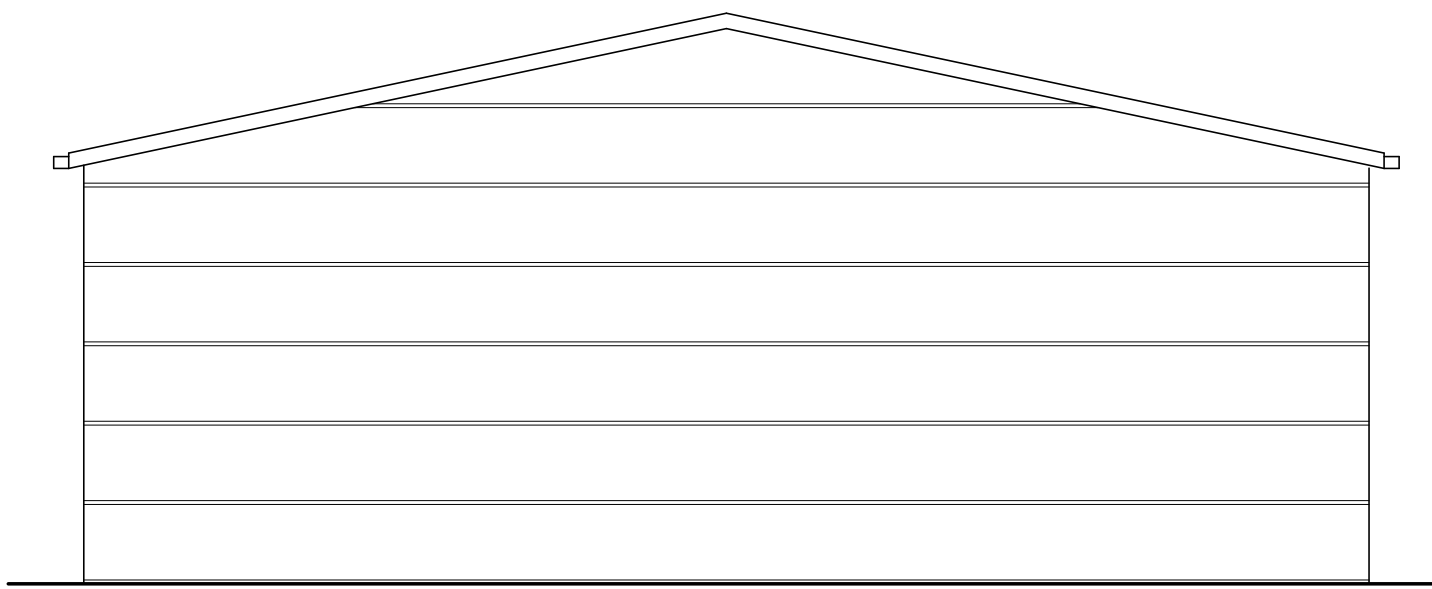

East Elevation

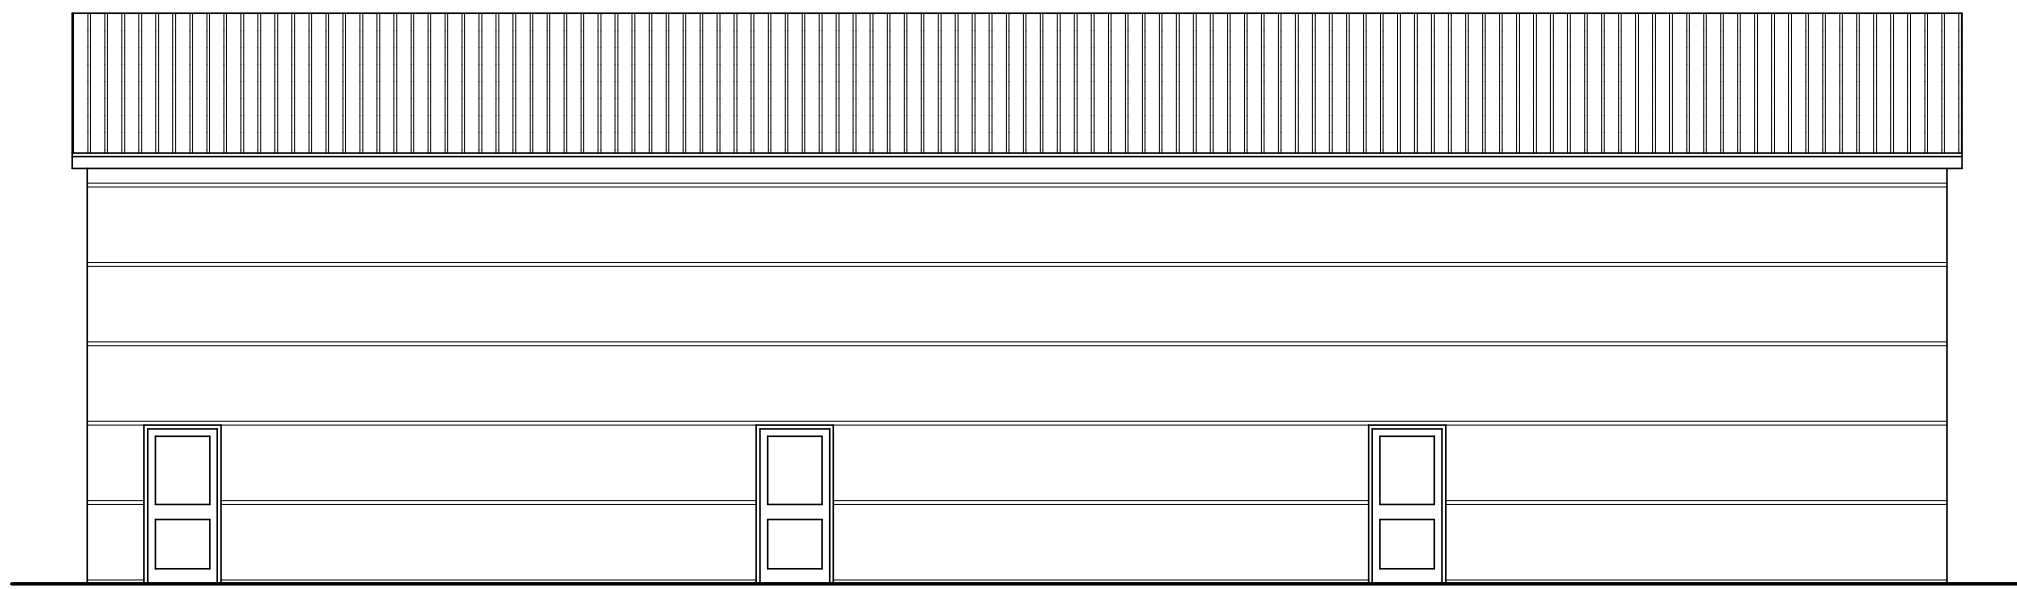


South Elevation




West Elevation

Elevations Scale 1:100

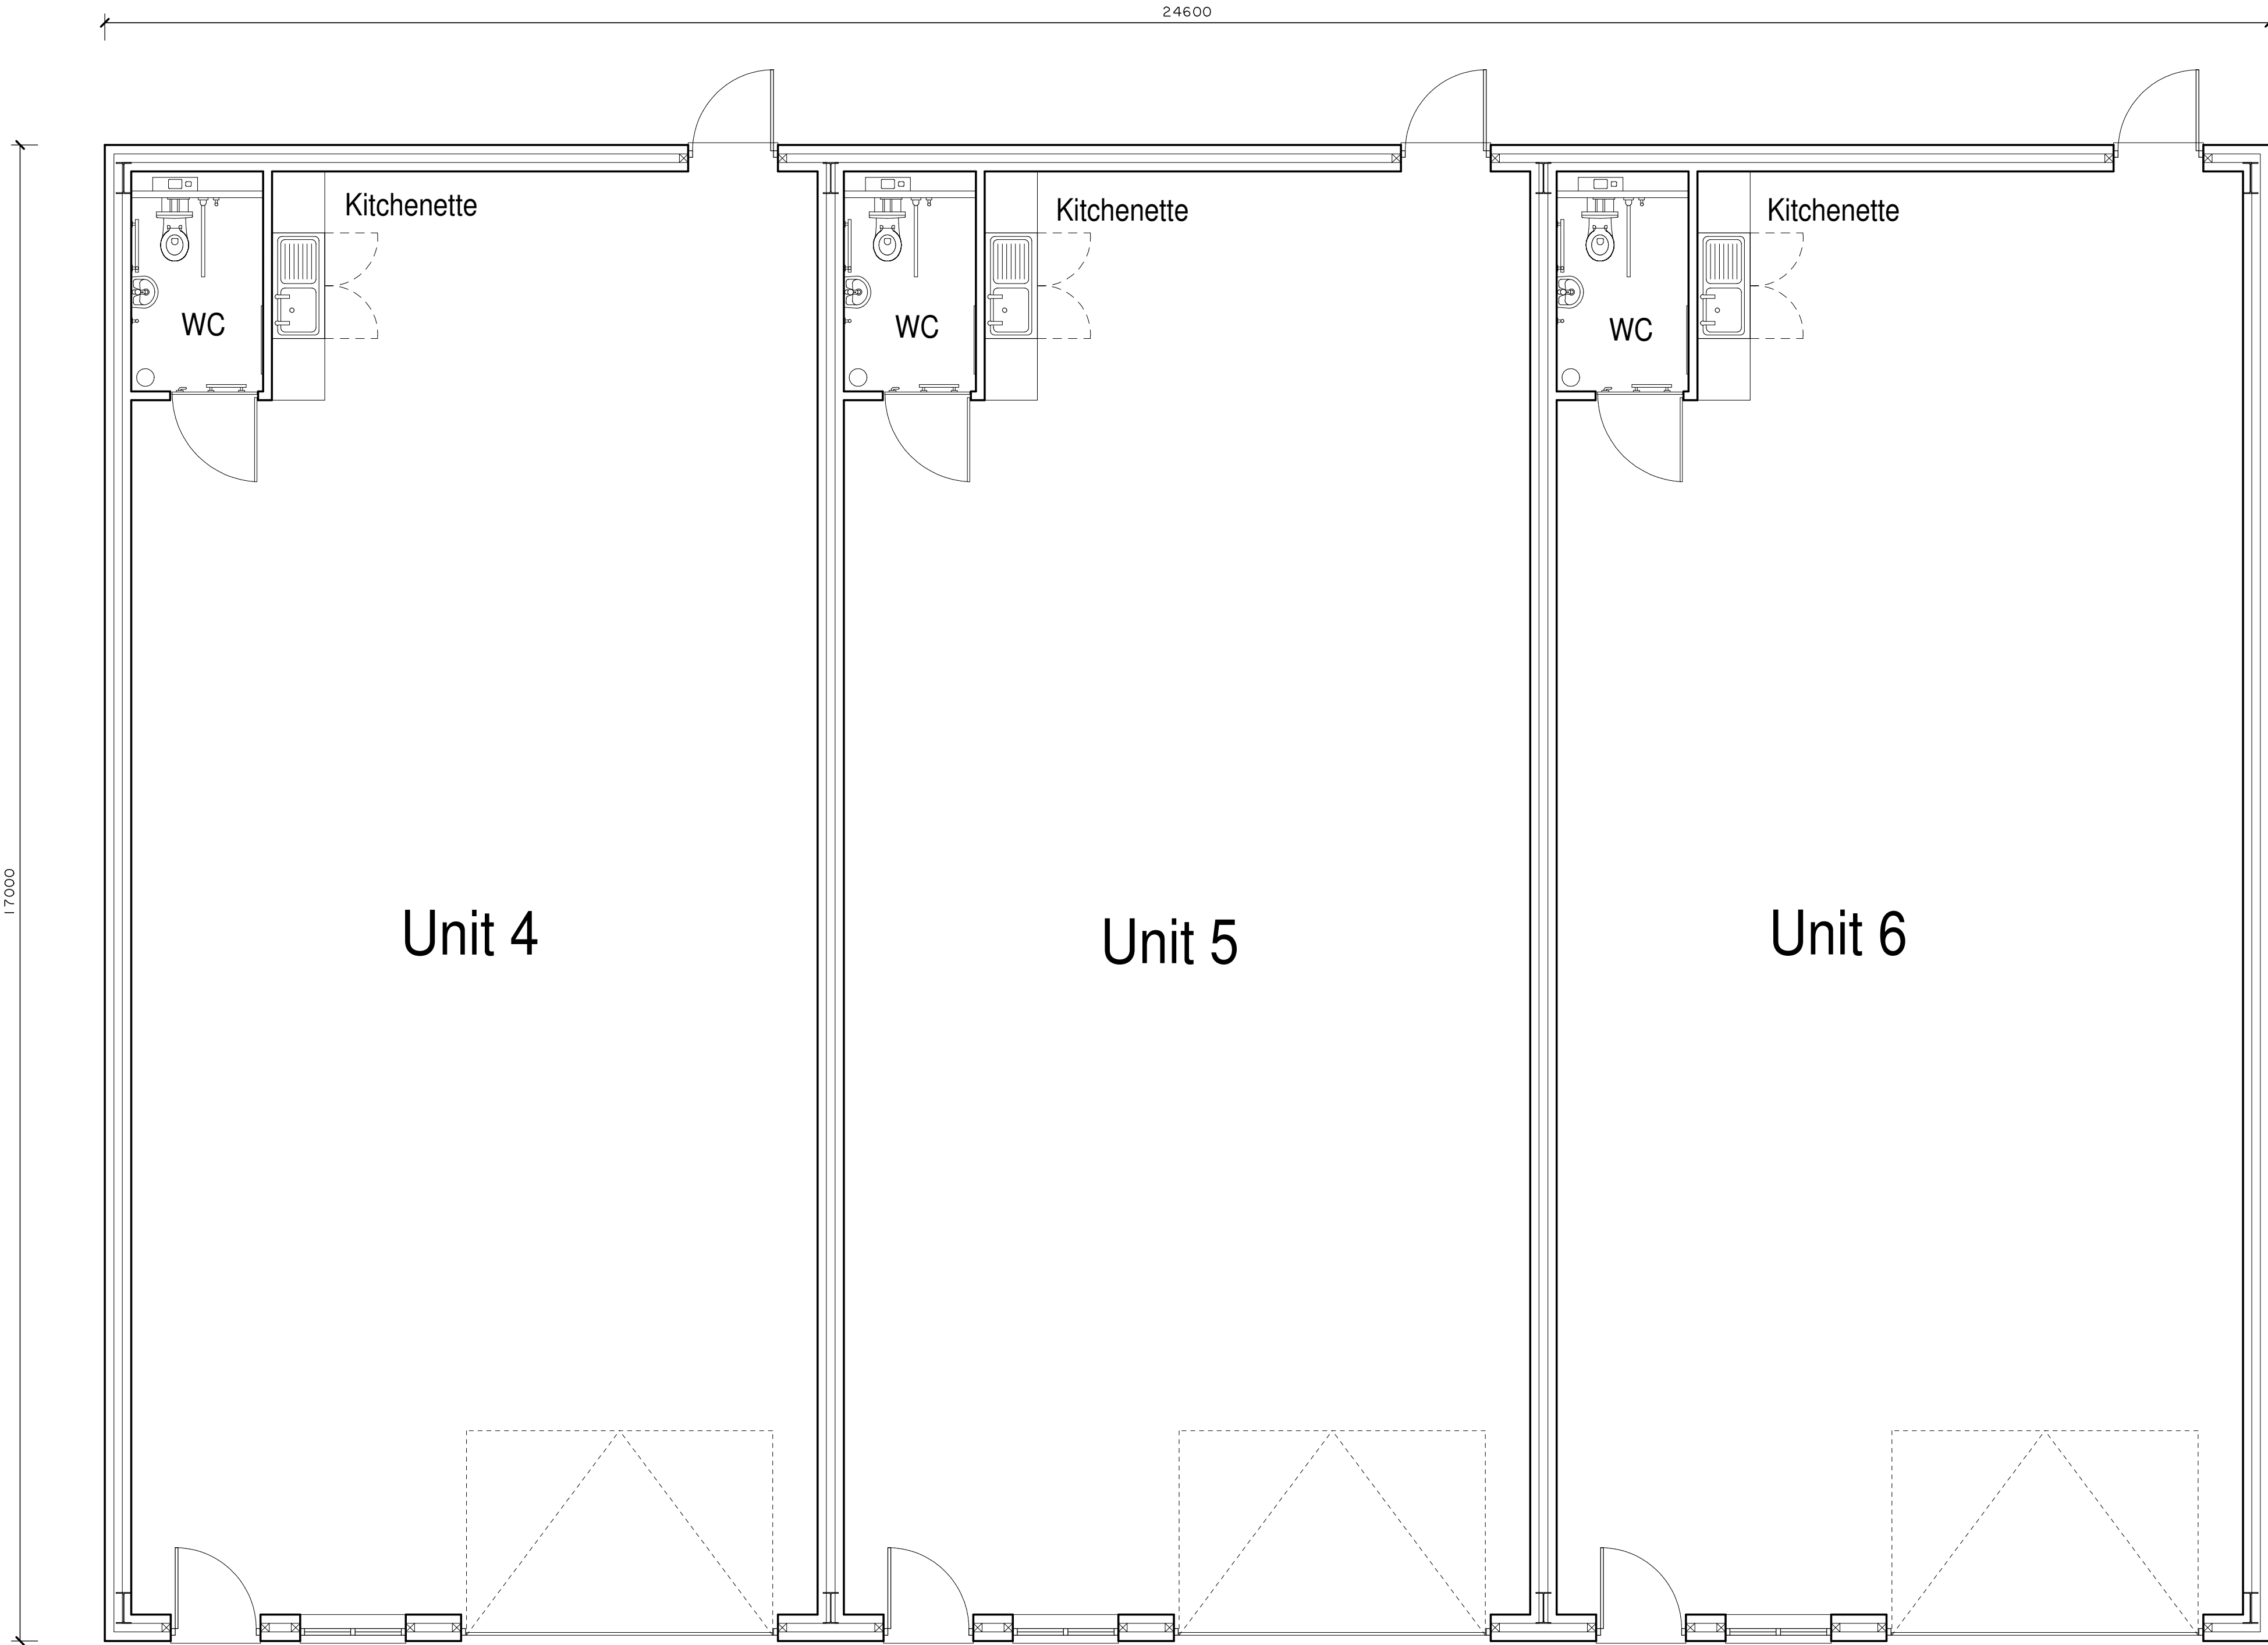

Floor Plan

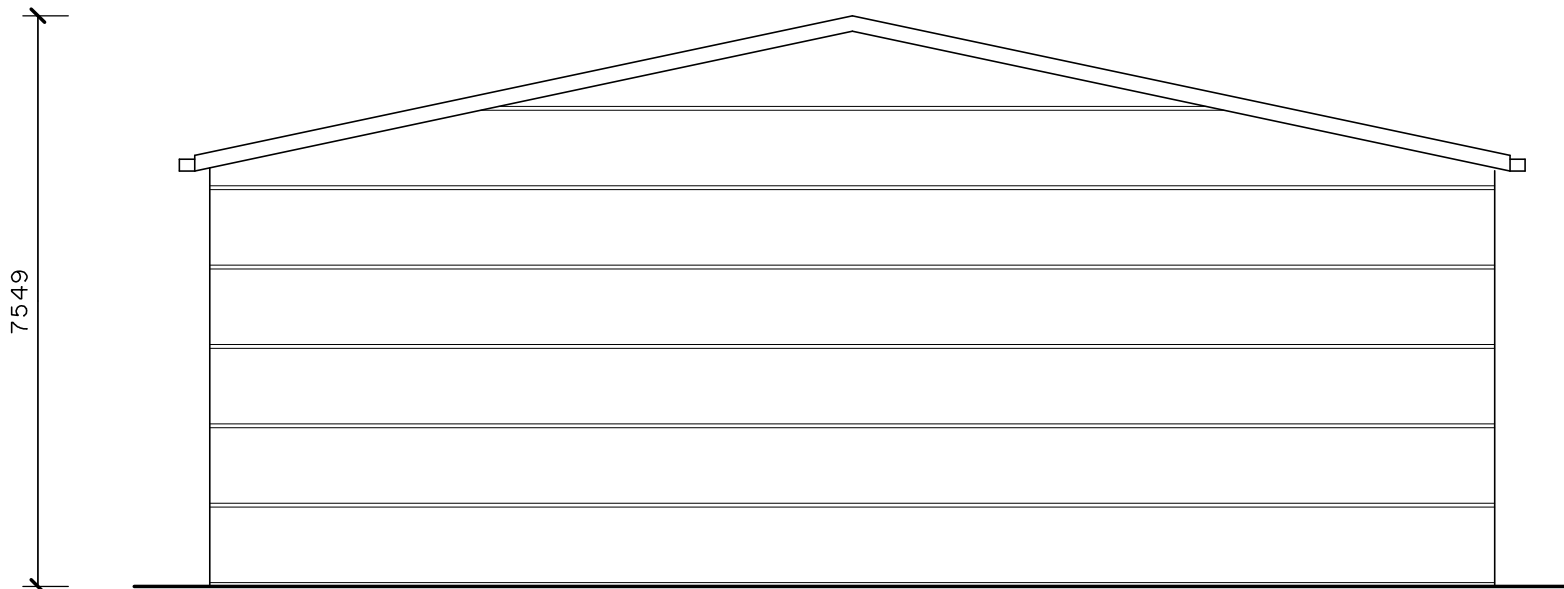

North Elevation

Revision: A Dimensions added. 21/04/22	
Sean Caddick Architectural 13 Belvidere Walk Shrewsbury SY2 5LT email: seancaddick@live.co.uk Tel: 07971 166529	
Client: Cartell GO Ltd	
Project: Commercial Development Wynnstay Park Ruabon Wrexham	
Drawing title: Proposed Floor Plan and Elevations Units 4 - 6	
Scale: 1:50 @ A1	Date: November 2021
Drawing number: 21/2210/05	Revision: A