




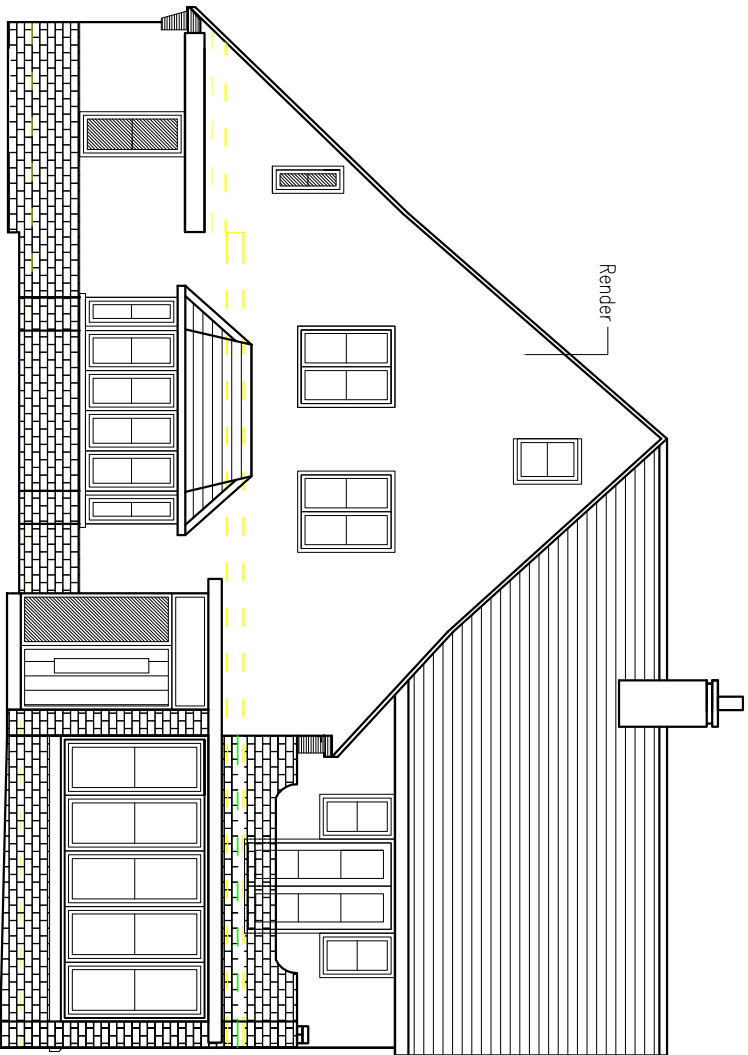


Proposed Front Elevation

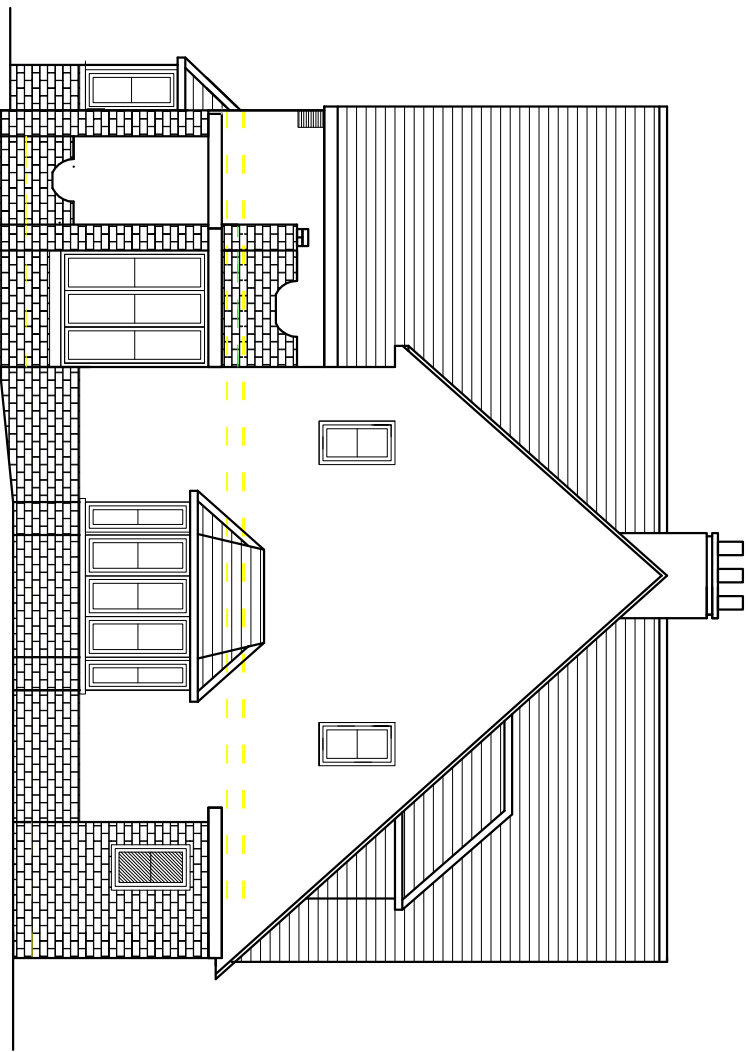


Proposed Side Elevation

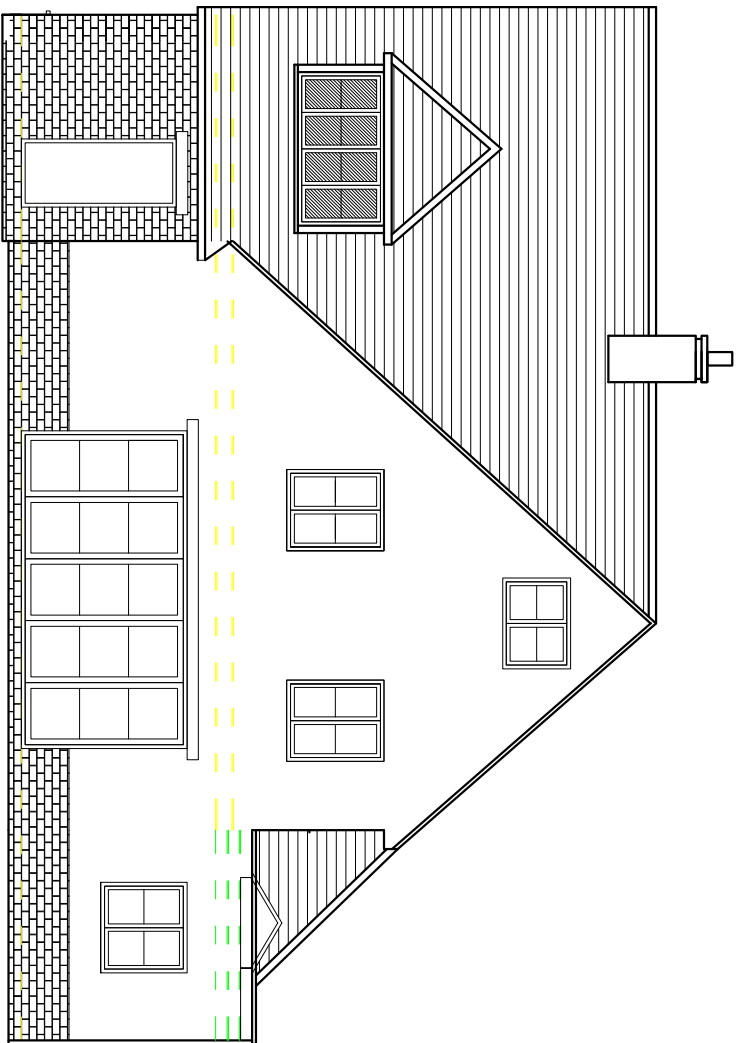

Proposed Rear Elevation

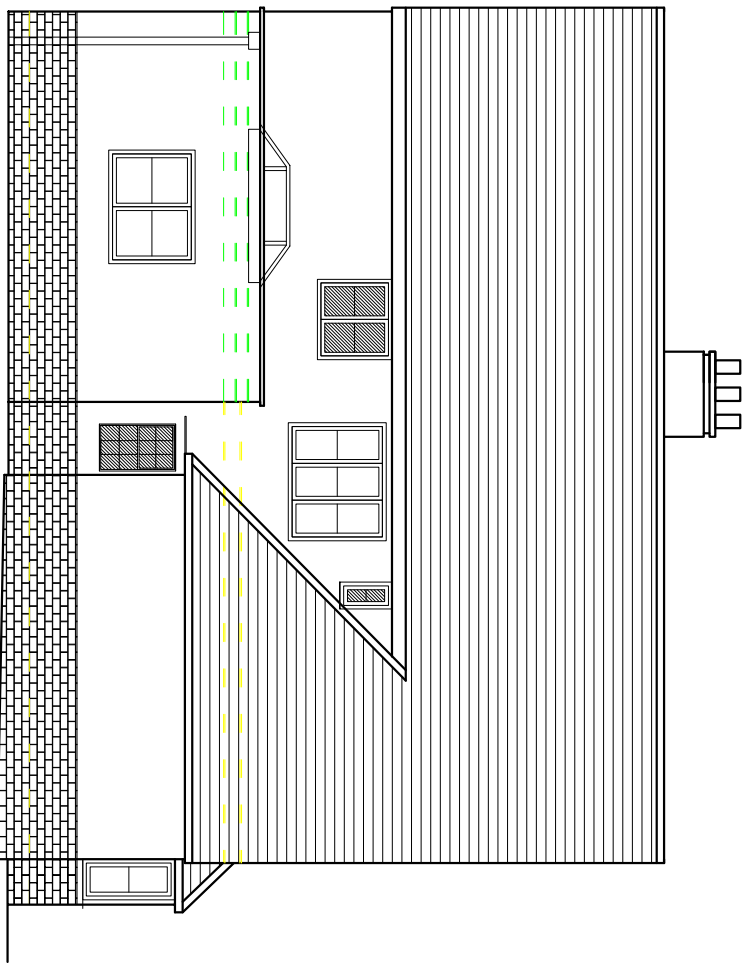

Proposed Side Elevation

 

DRAW No.: DWG 12 REV A – PROPOSED ELEVATIONS –  
MARFORD GATE – CHESTER ROAD.DWG

Builders are to work to dimensions only. If setting out points or dimensions are required, call the number below rather than scaling off the drawing.

DRAWING IS ACCURATE TO  
THE SCALE BELOW

SCALE: 1 : 100 @ A3

DATE: April 2022

L.A. Wrexham

DRAWN BY: Clair Hughes

CHK'D BY:

© Copyright Chdesign

Ch DESIGN

Athenia – The Green – Northop – Mold  
CH7 6BD.

07871 002925 OR 01352 840 264

PLAN AHEAD, before starting any section of work or ordering materials check for discrepancies or lack of information. Please ask for help.