


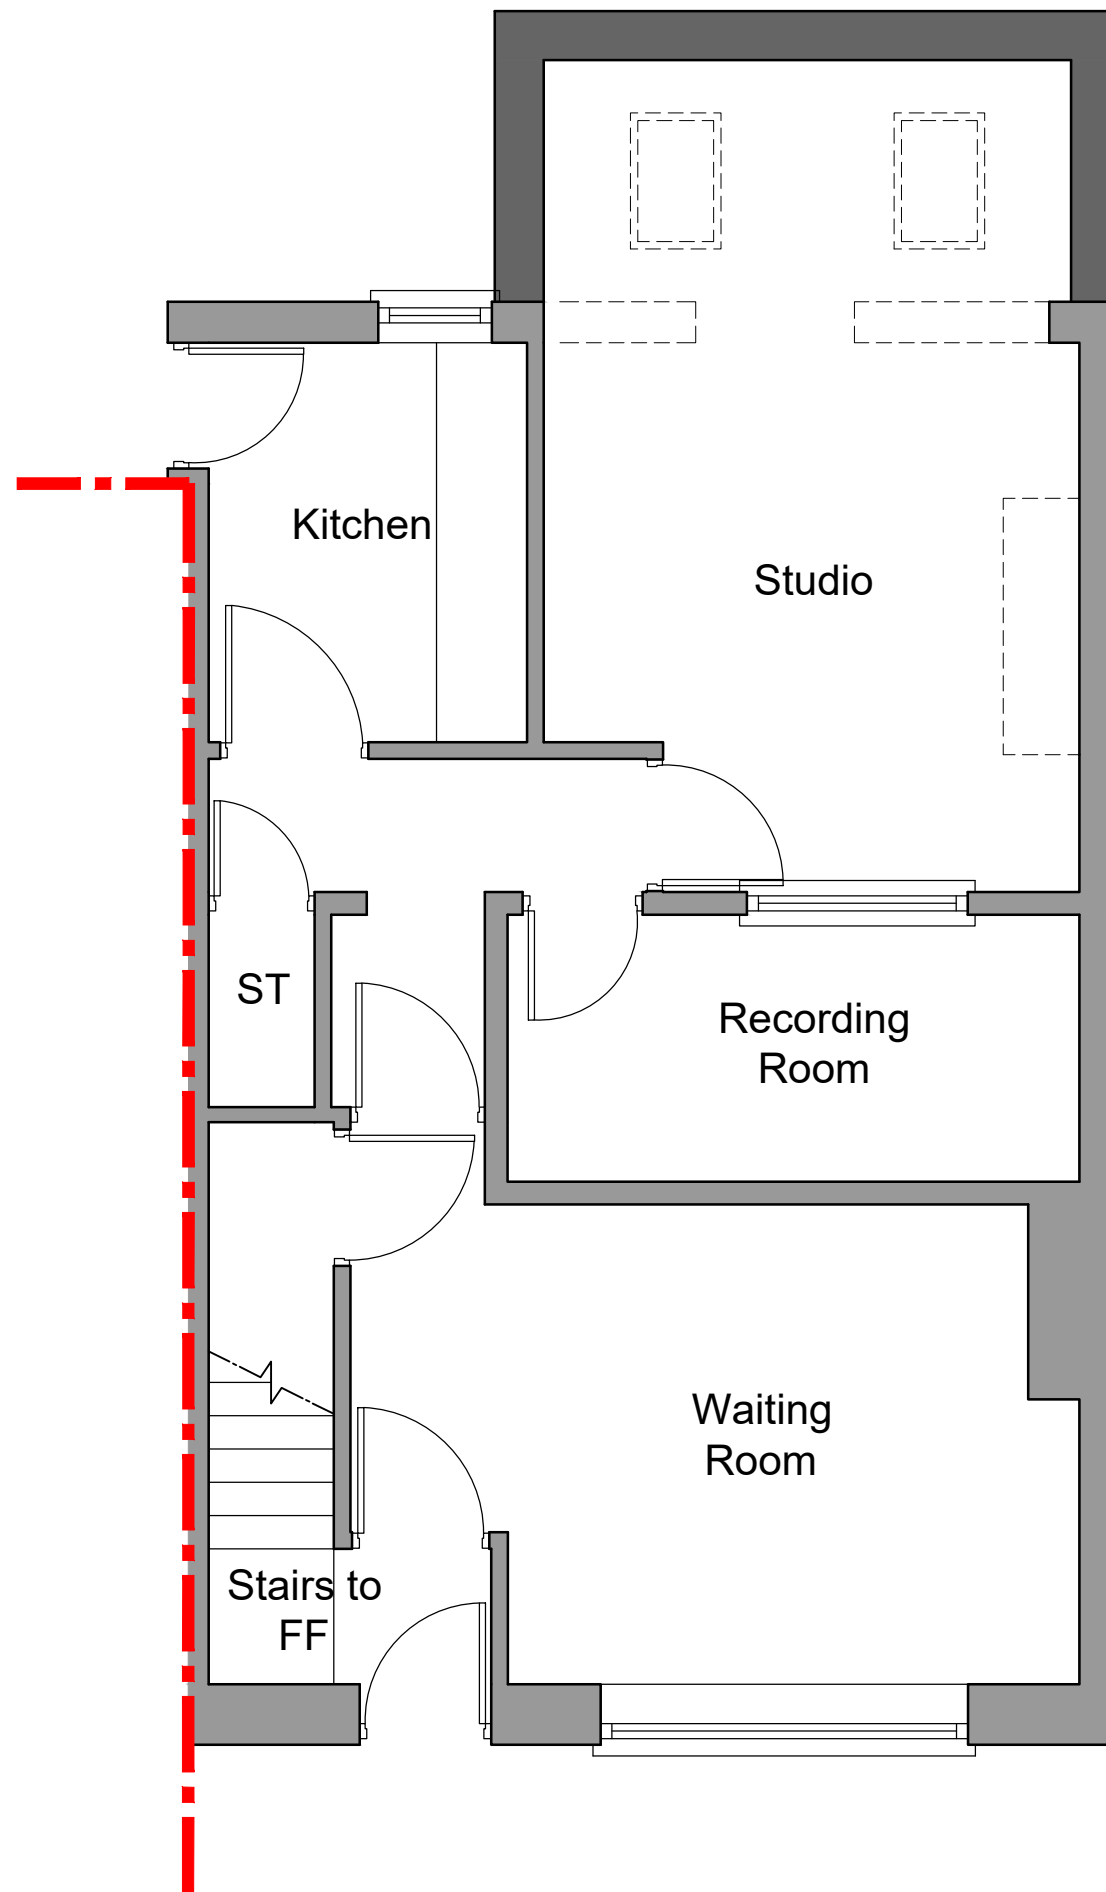

Ground floor plan 1:50



HDS ARCHITECTURAL SERVICES
 HDS Architectural Services, The Foundry,
 15 Yorke Street, Wrexham
 LL13 8LW
 Tel (01978) 345250
www.hdsarchitectural.co.uk

Project; The Audio Café, 19 High Street, Coedpoeth, Wrexham, LL11 3RY	
Title; Proposed Floor Plans	Scale (A3); 1:50
Dwg No; AC/PD/03	Date; September 2021
Revision; REV A - drawing amended to suit clients comments (22-09-21). REV B - drawing amended to suit clients comments (28-09-21).	