




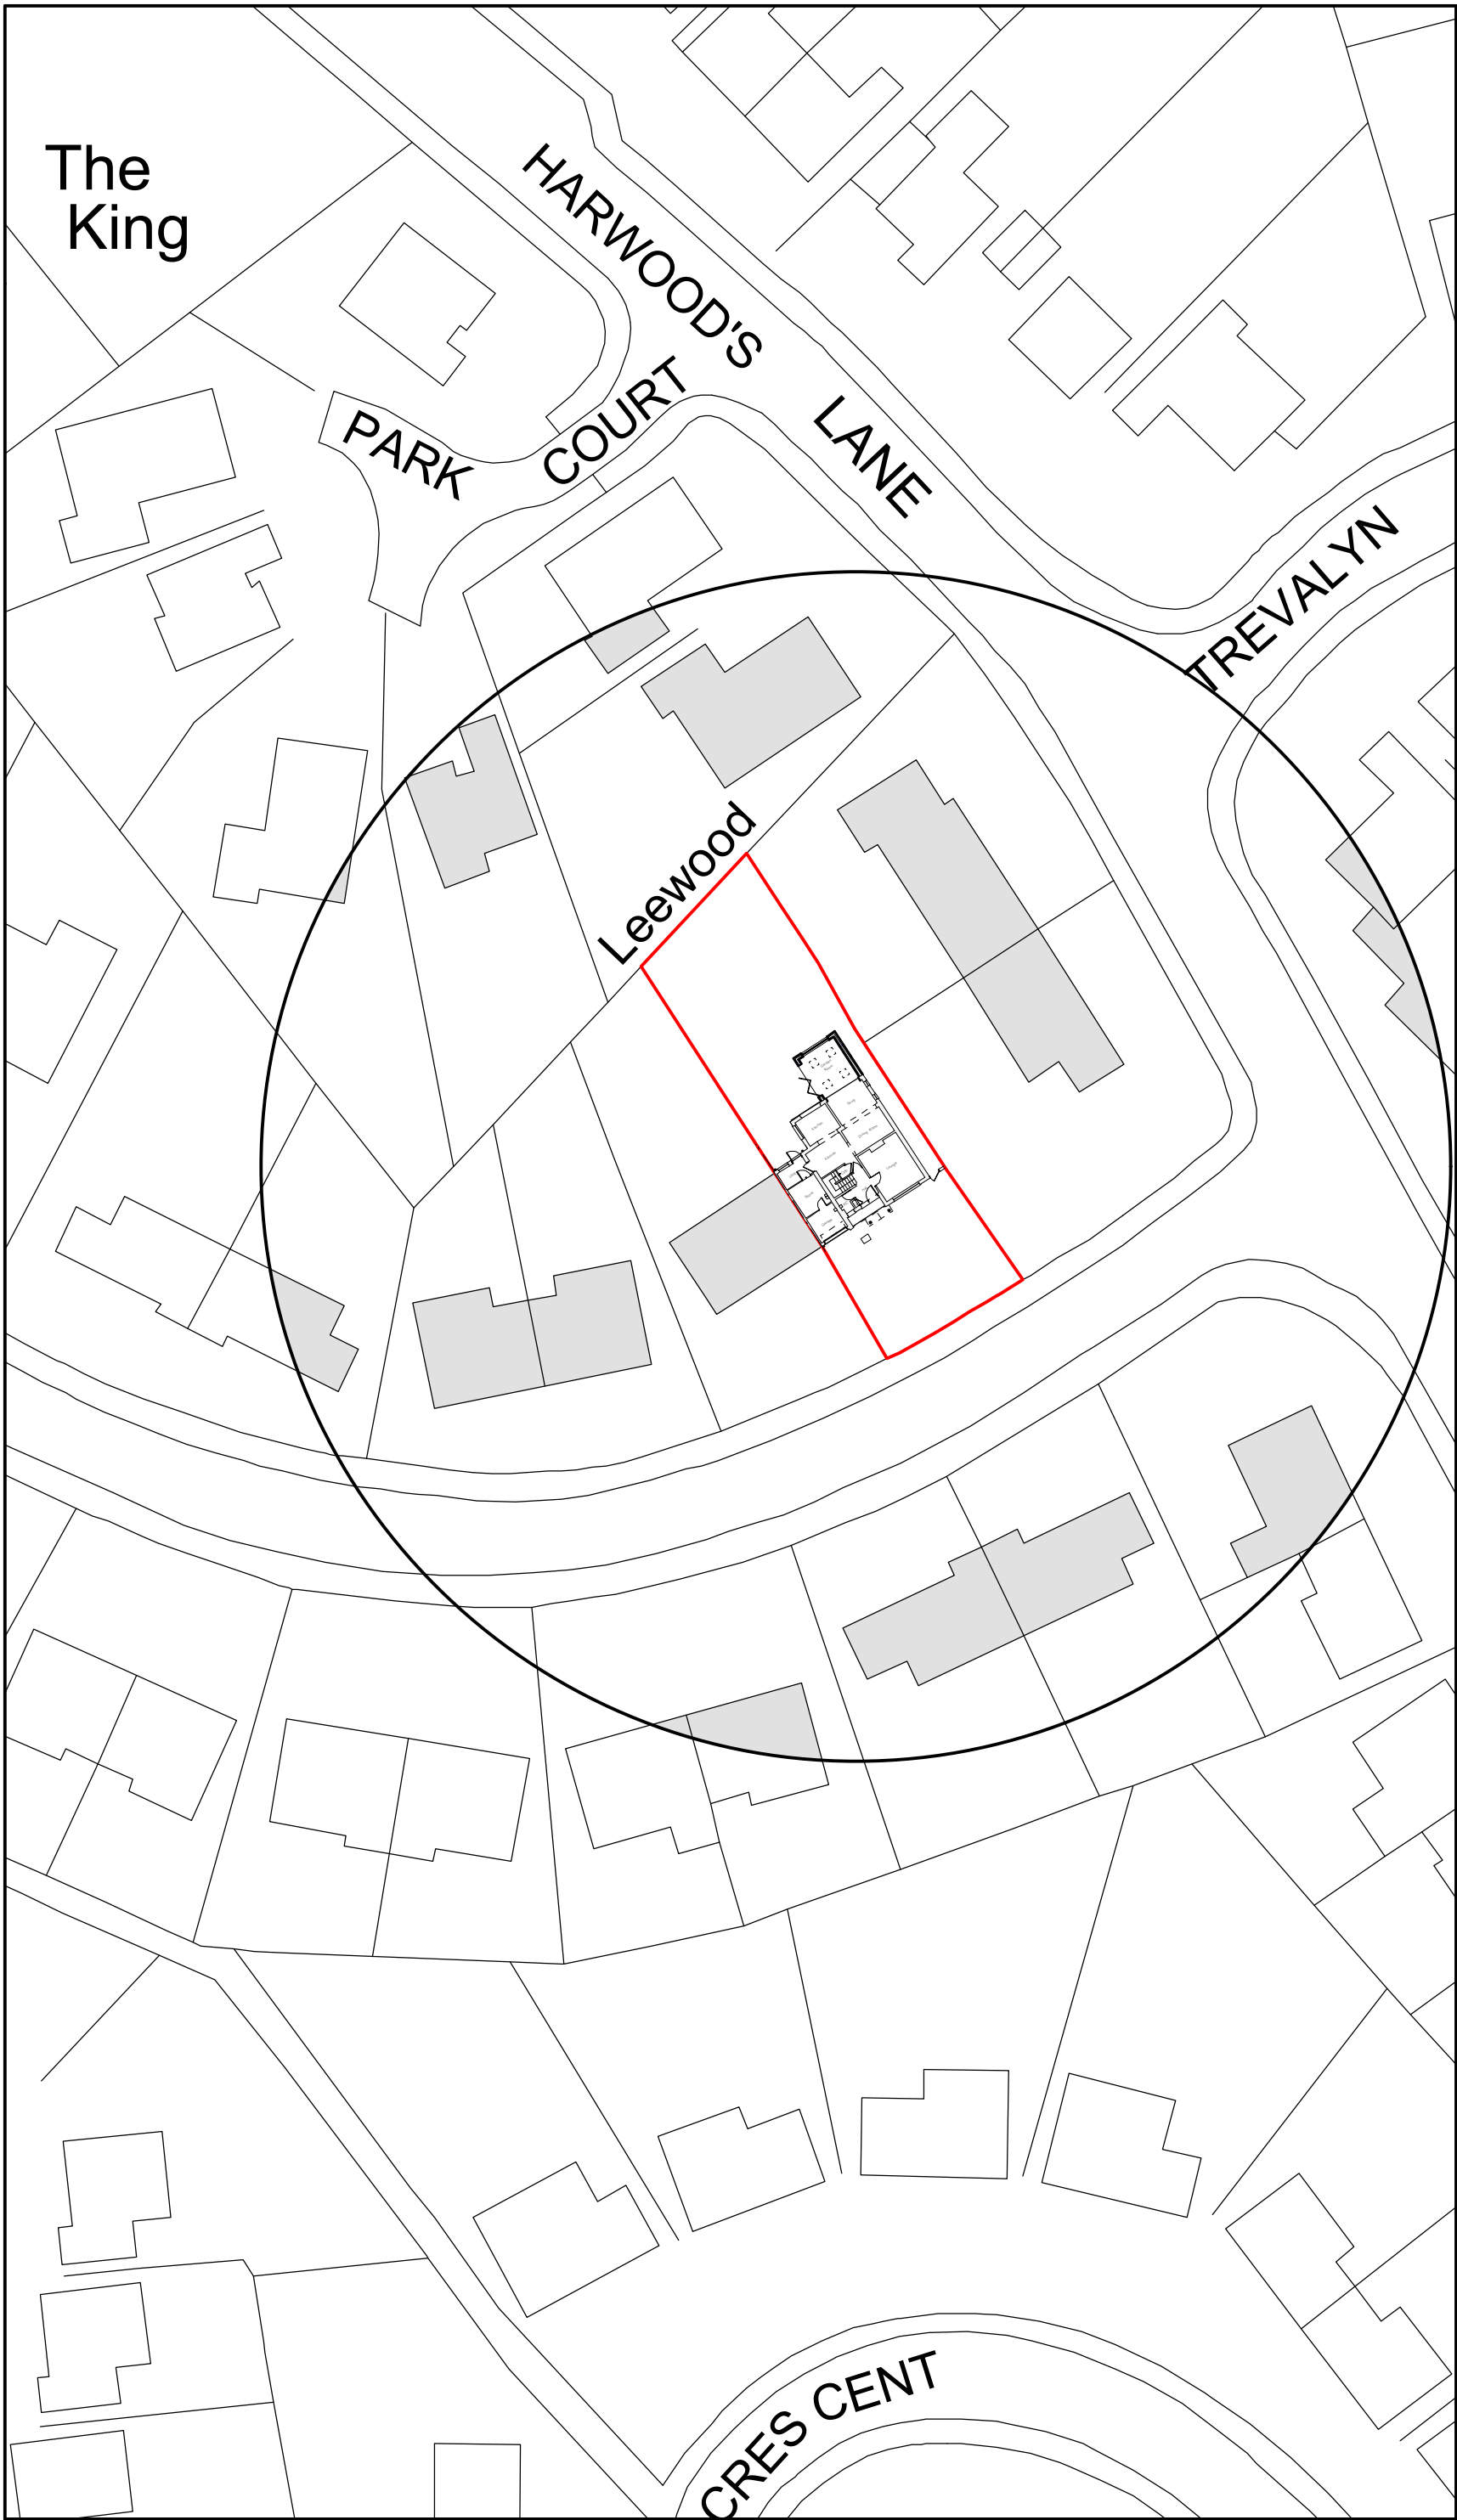

Site Plan 1:500

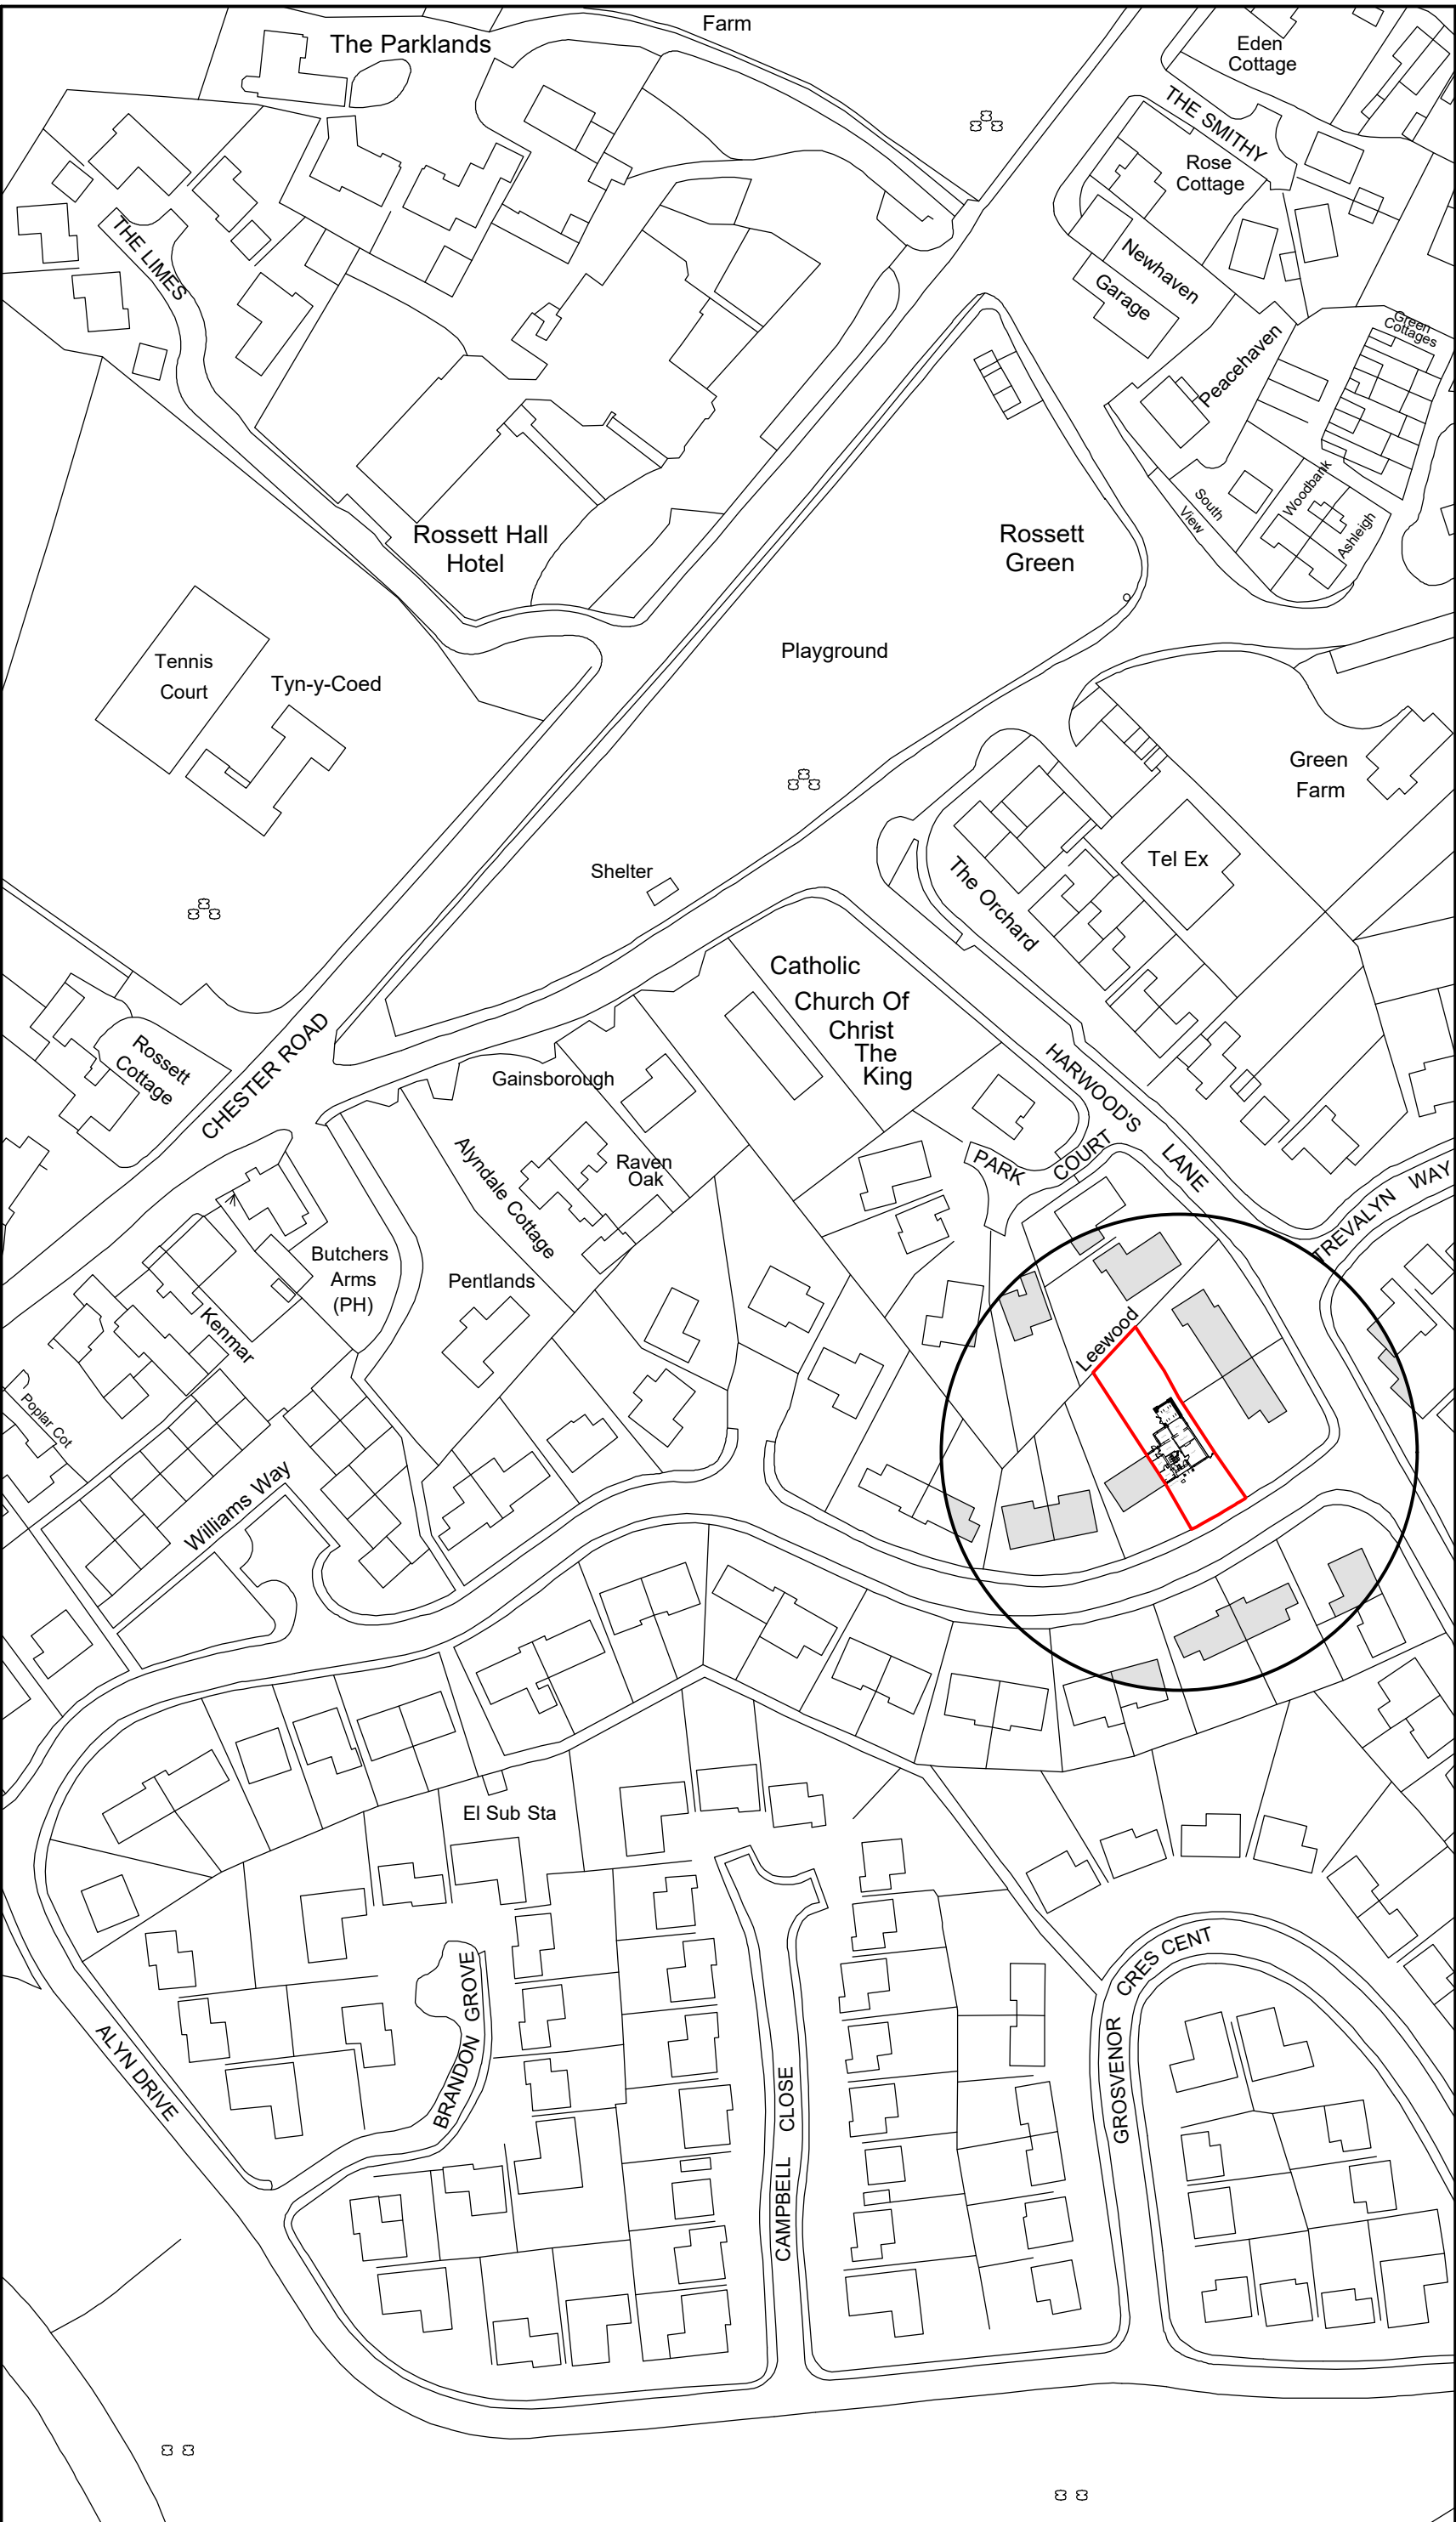

Location Plan 1:1250

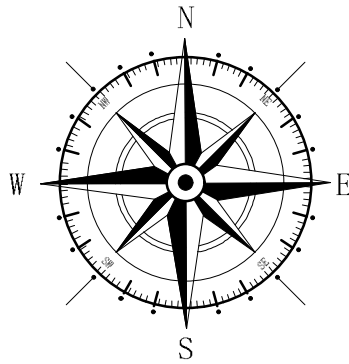

Key	
	Surrounding Buildings
	Application Site

A	01/22	Design Amends	DJE
Rev	Date	Detail	Initial

Project: Proposed Alterations to, 1 Aln Drive, Rossett, Wrexham, LL12 0HQ.	
Title: Site & Location Plan	Scale: (A2) 1:500 & 1:1250

Drawn By: A. Valentne	Date: Sept 2021
Drawing No: R110/004	Sheet: 1 of 1

Office 3K4,
Redwither Business Tower,
Wrexham. LL13 9XT
Tel: 01978 356500
www.blueprintarchitectural.com
© copyright all rights reserved