




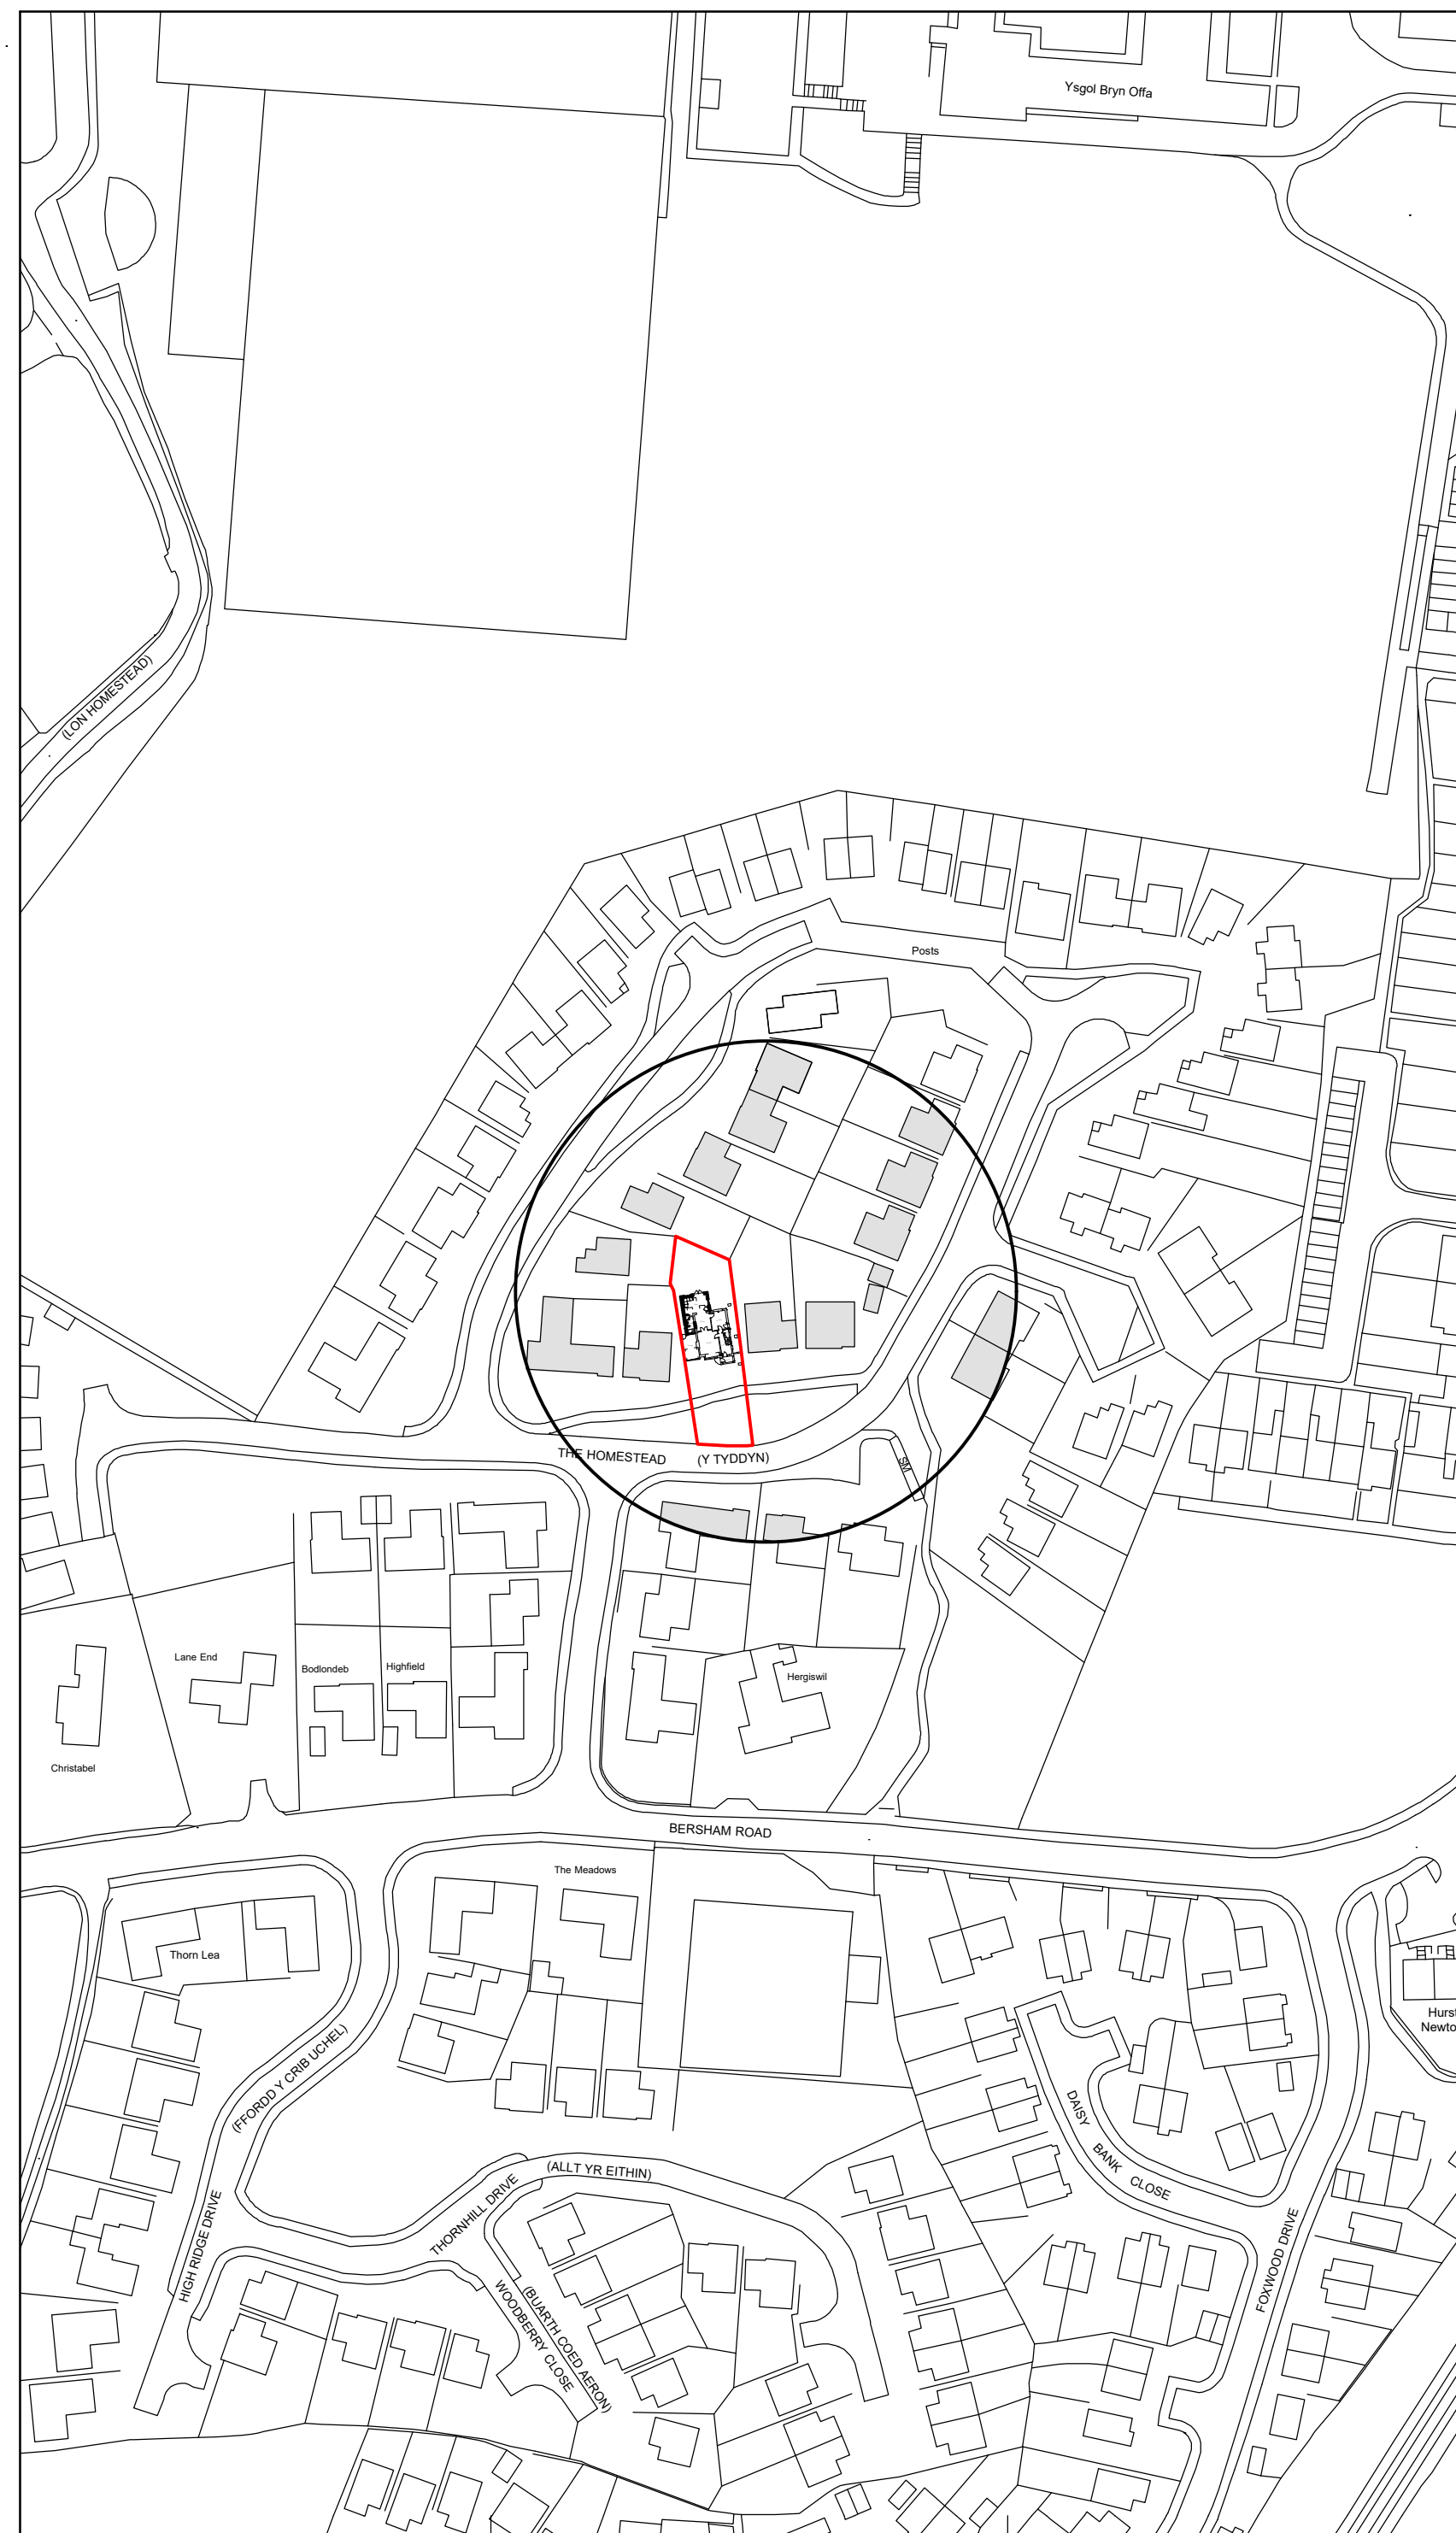

Site Plan 1:500

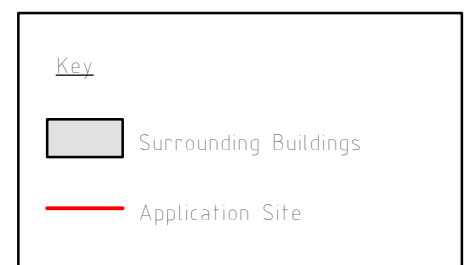

Location Plan 1:1250

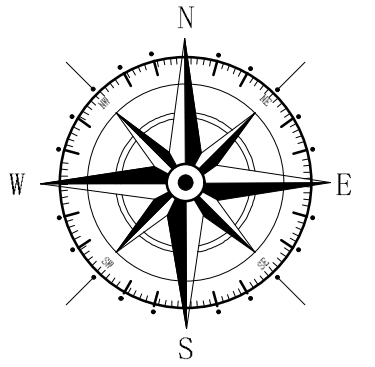

Rev	Date	Detail	Initial

Project:
Proposed Alterations to,
39 The Homestead,
Wrexham,
LL14 4HQ

Title:	Scale: (A2)
Planning: Site &	1:500 &
Location Plan	1:1250

Drawn By: D.J.Edwards	Date: Oct 2021
--------------------------	-------------------

Drawing No: M123/005	Sheet: 1 of 1
-------------------------	------------------

blueprint
architectural services



Office 3K4,
Redwither Business Tower,
Wrexham. LL13 9XT
Tel: 01978 356500
www.blueprintarchitectural.com
 copyright all rights reserved