



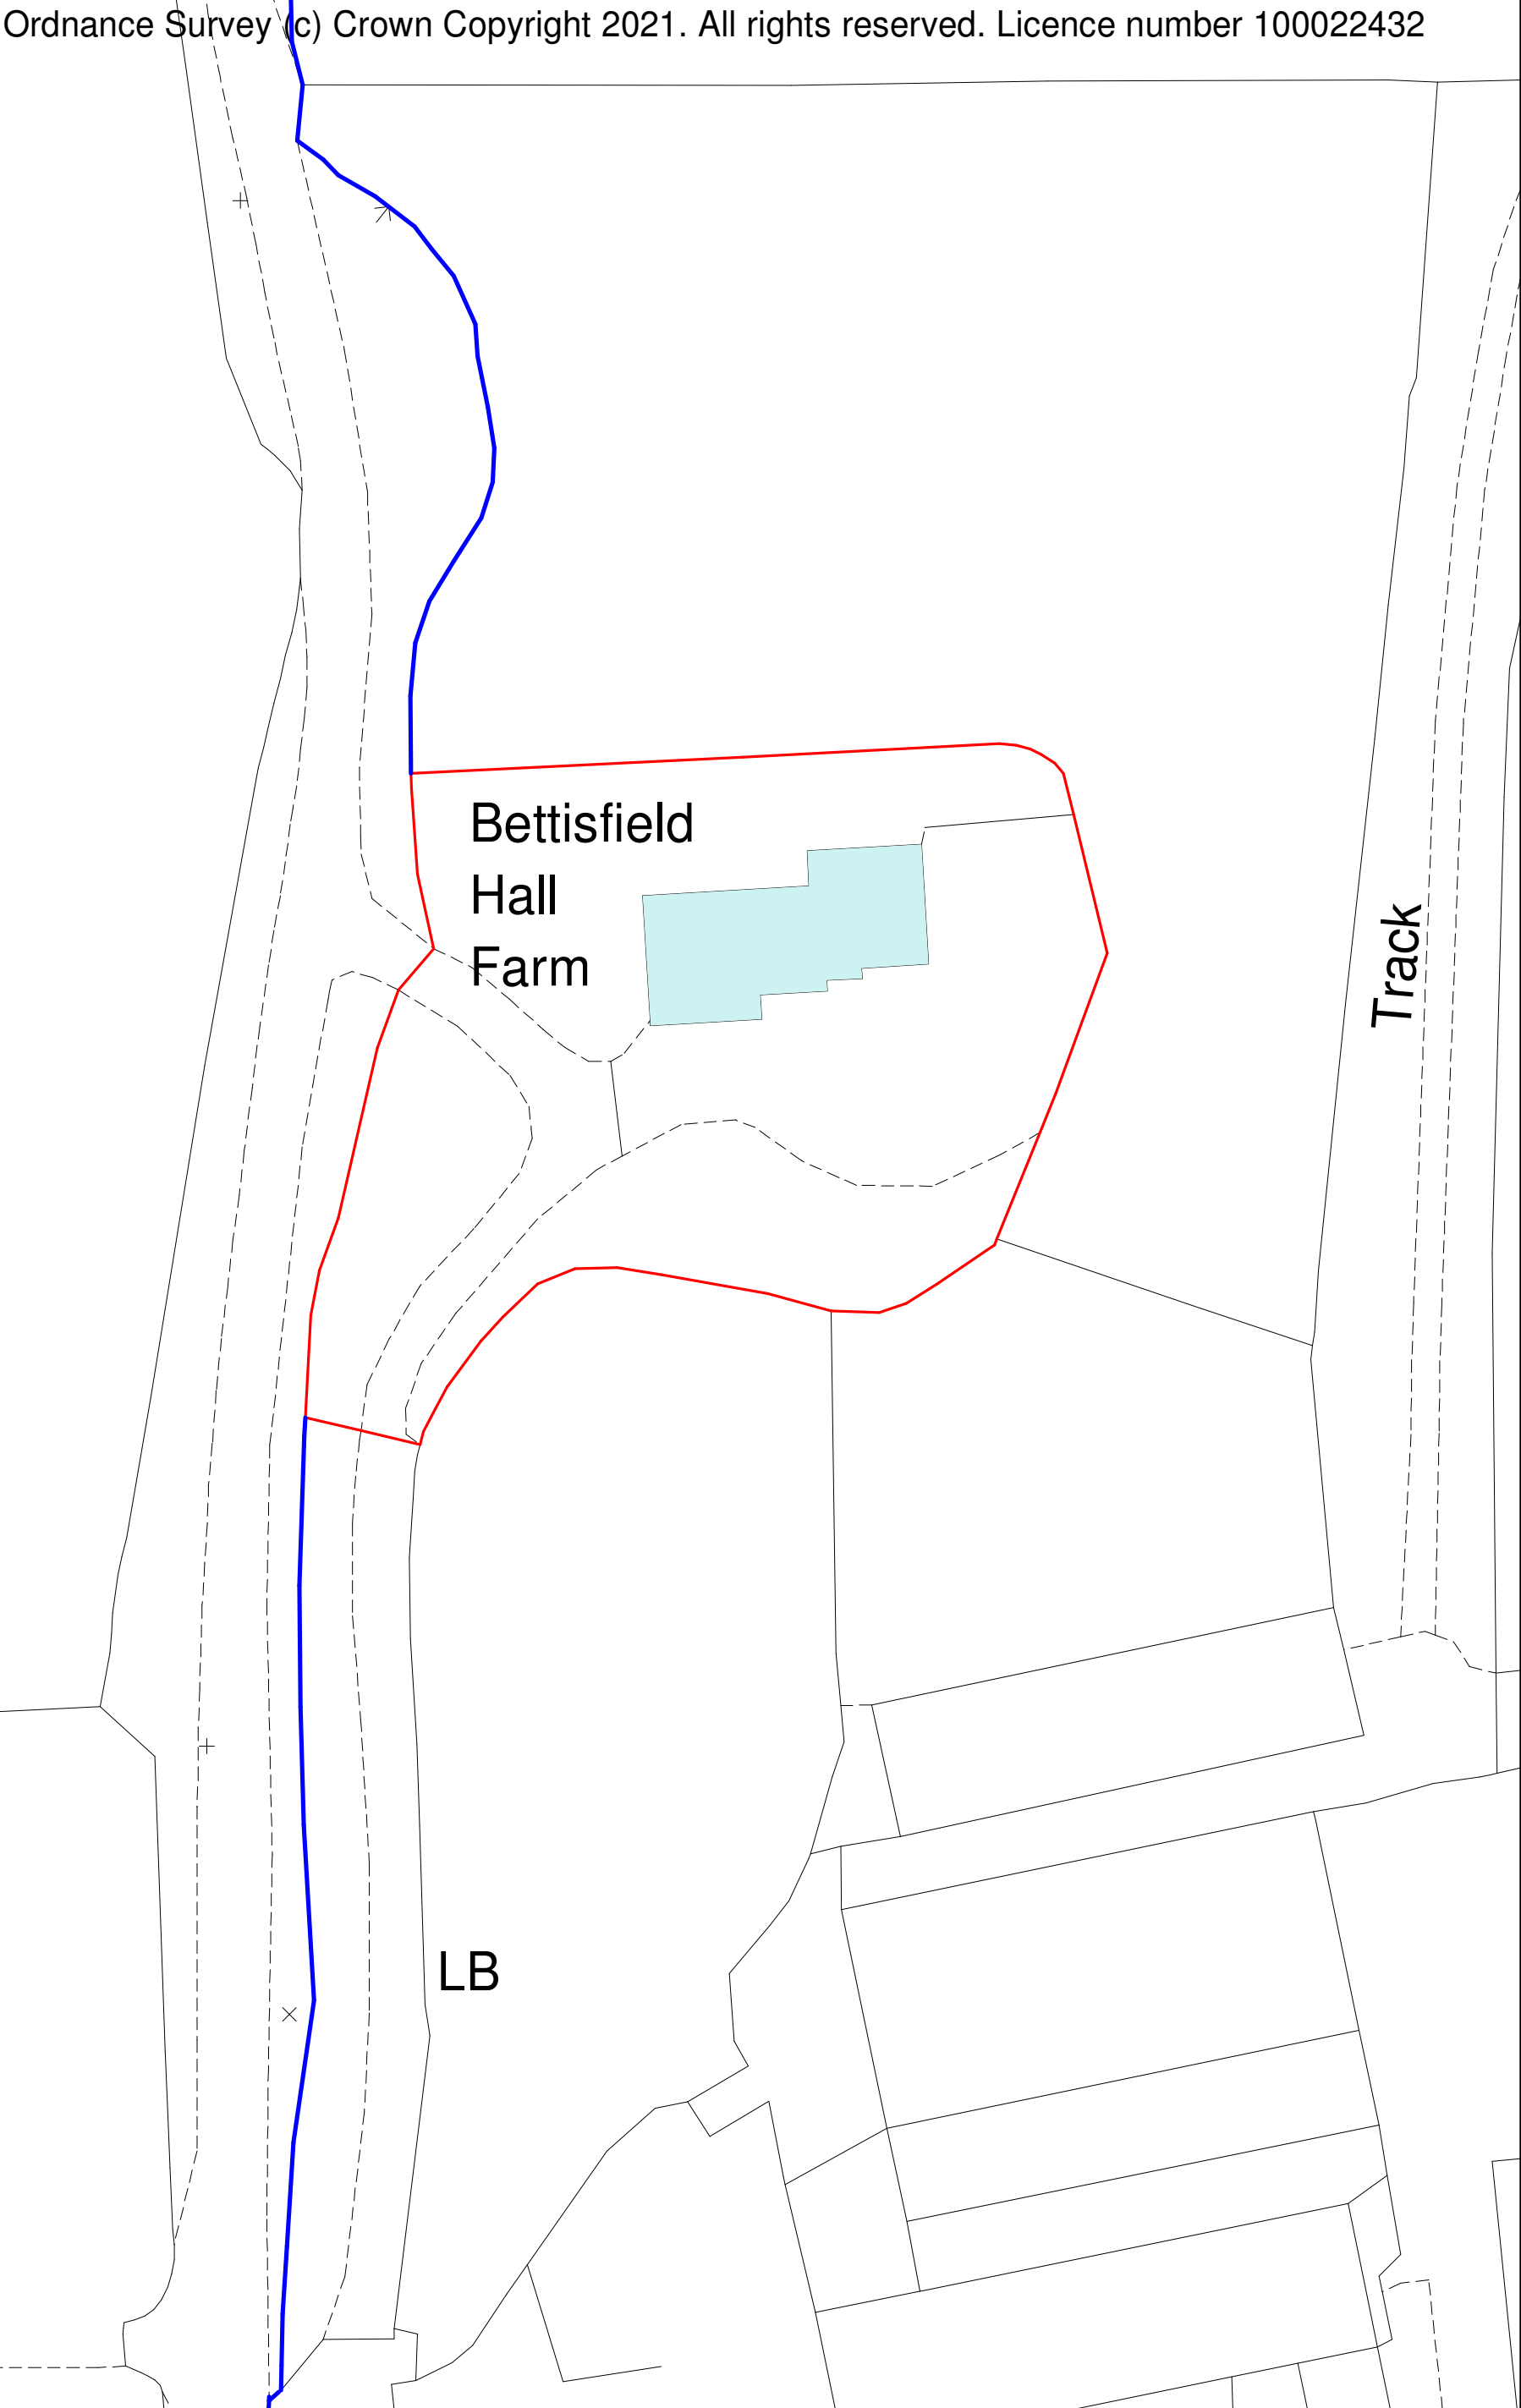


1 EXISTING SITE PLAN 1 : 500

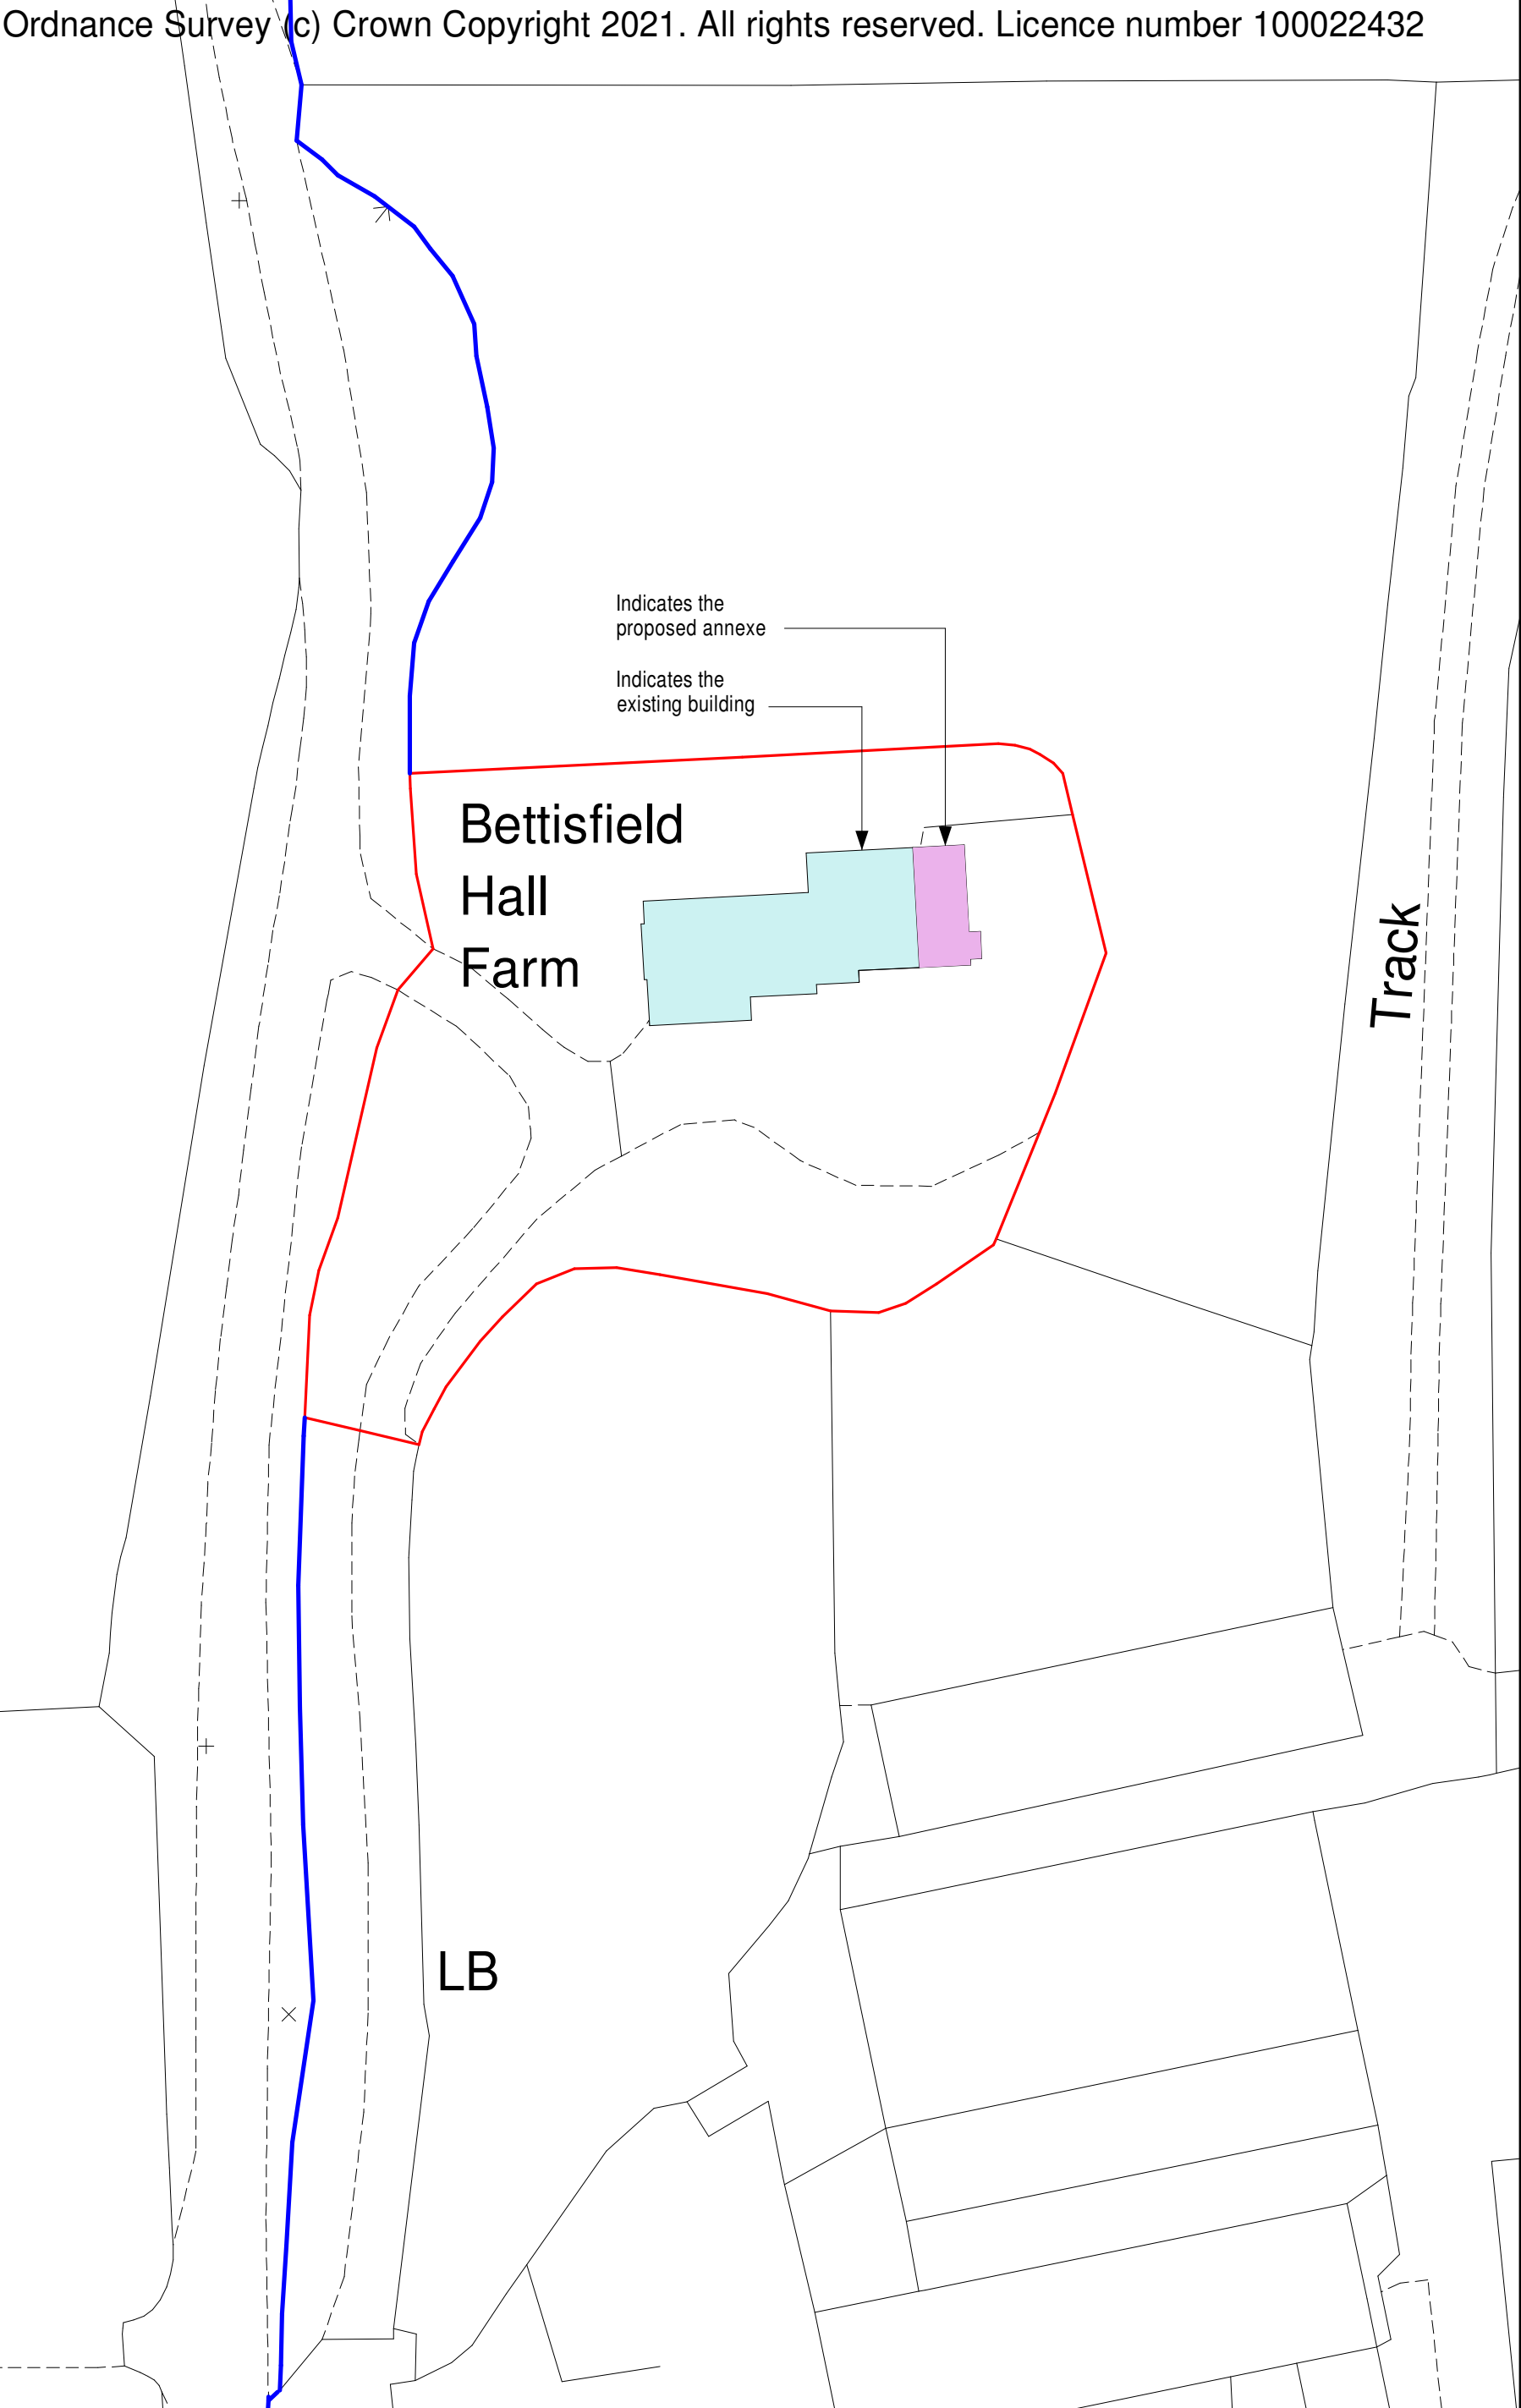

2 PROPOSED SITE PLAN 1 : 500

NOTES:
All dimensions must be checked on site and not scaled from the drawings. All discrepancies must be notified to the Agent immediately.

KEY :

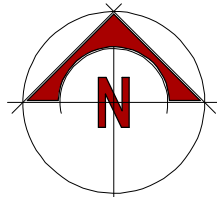

Rev	Date	Revisions

Drawn by : A.R. HEWITT Date : OCTOBER 2021

ARH Architectural Design
206 Liverpool Road,
Whitchurch,
Shropshire,
SY13 1UT

Tel: 07891 147512
e-mail
arharchitecturaldesign@gmail.com

ARH Architectural Design is the trading name of Sarly Hewitt & Associates Ltd.
Company Registered in England and Wales No: 12330458

© copyright This drawing must not be reproduced without first obtaining written permission

Client :
Mr And Mrs J. Parker

Job Title :
PROPOSED EXTENSION AND ALTERATIONS TO
PROVIDE ANNEXE ACCOMMODATION AT
BETTISFIELD HALL FARM
LANE FROM AVENUE FARM TO
BETTISFIELD HALL FARM
BETTISFIELD
WHITCHURCH
SHROPSHIRE
SY13 2LB

Drawing Title :
EXISTING AND PROPOSED SITE PLAN

Dwg No : SHA109/01	Scale : As Shown @ A2	Rev : -
-----------------------	--------------------------	------------