




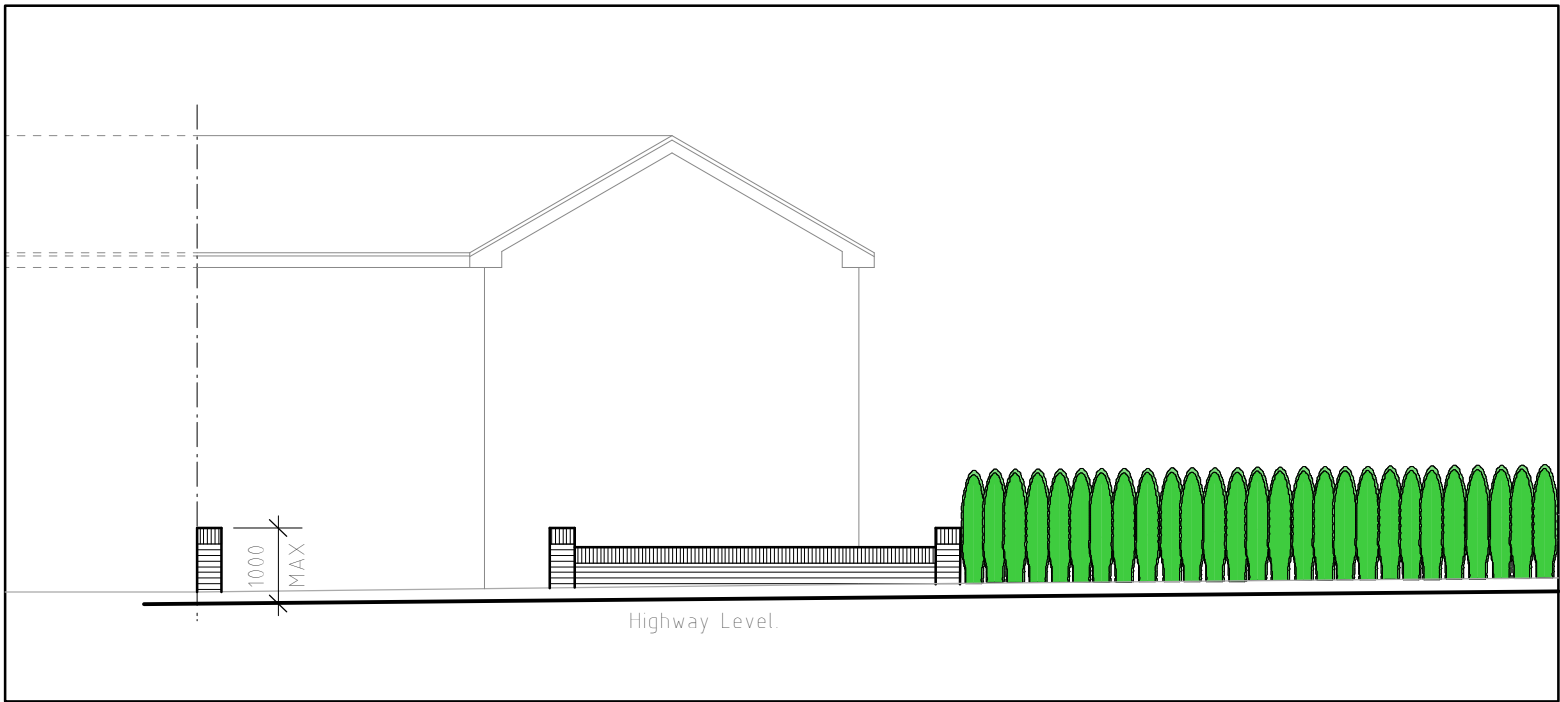


Section Z-Z 1:100

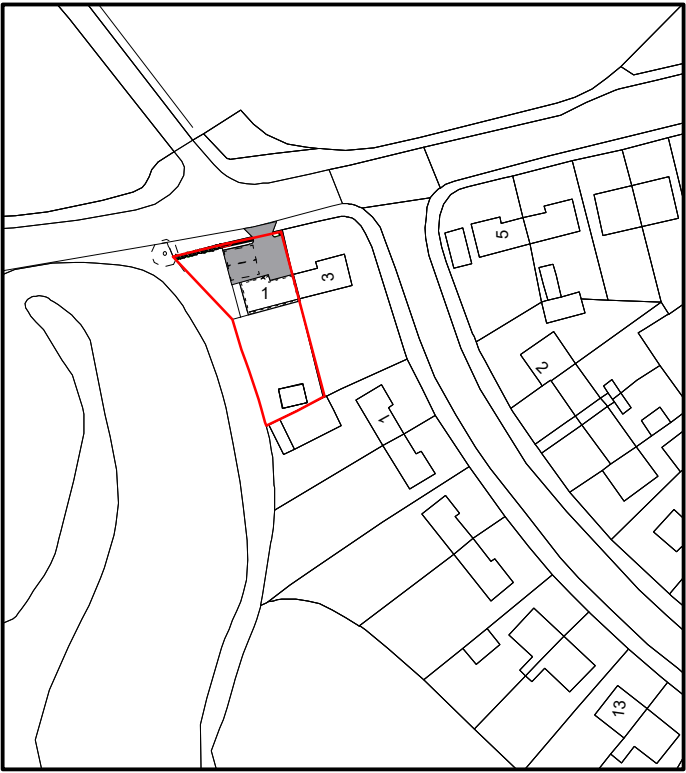

Location Plan 1:1250

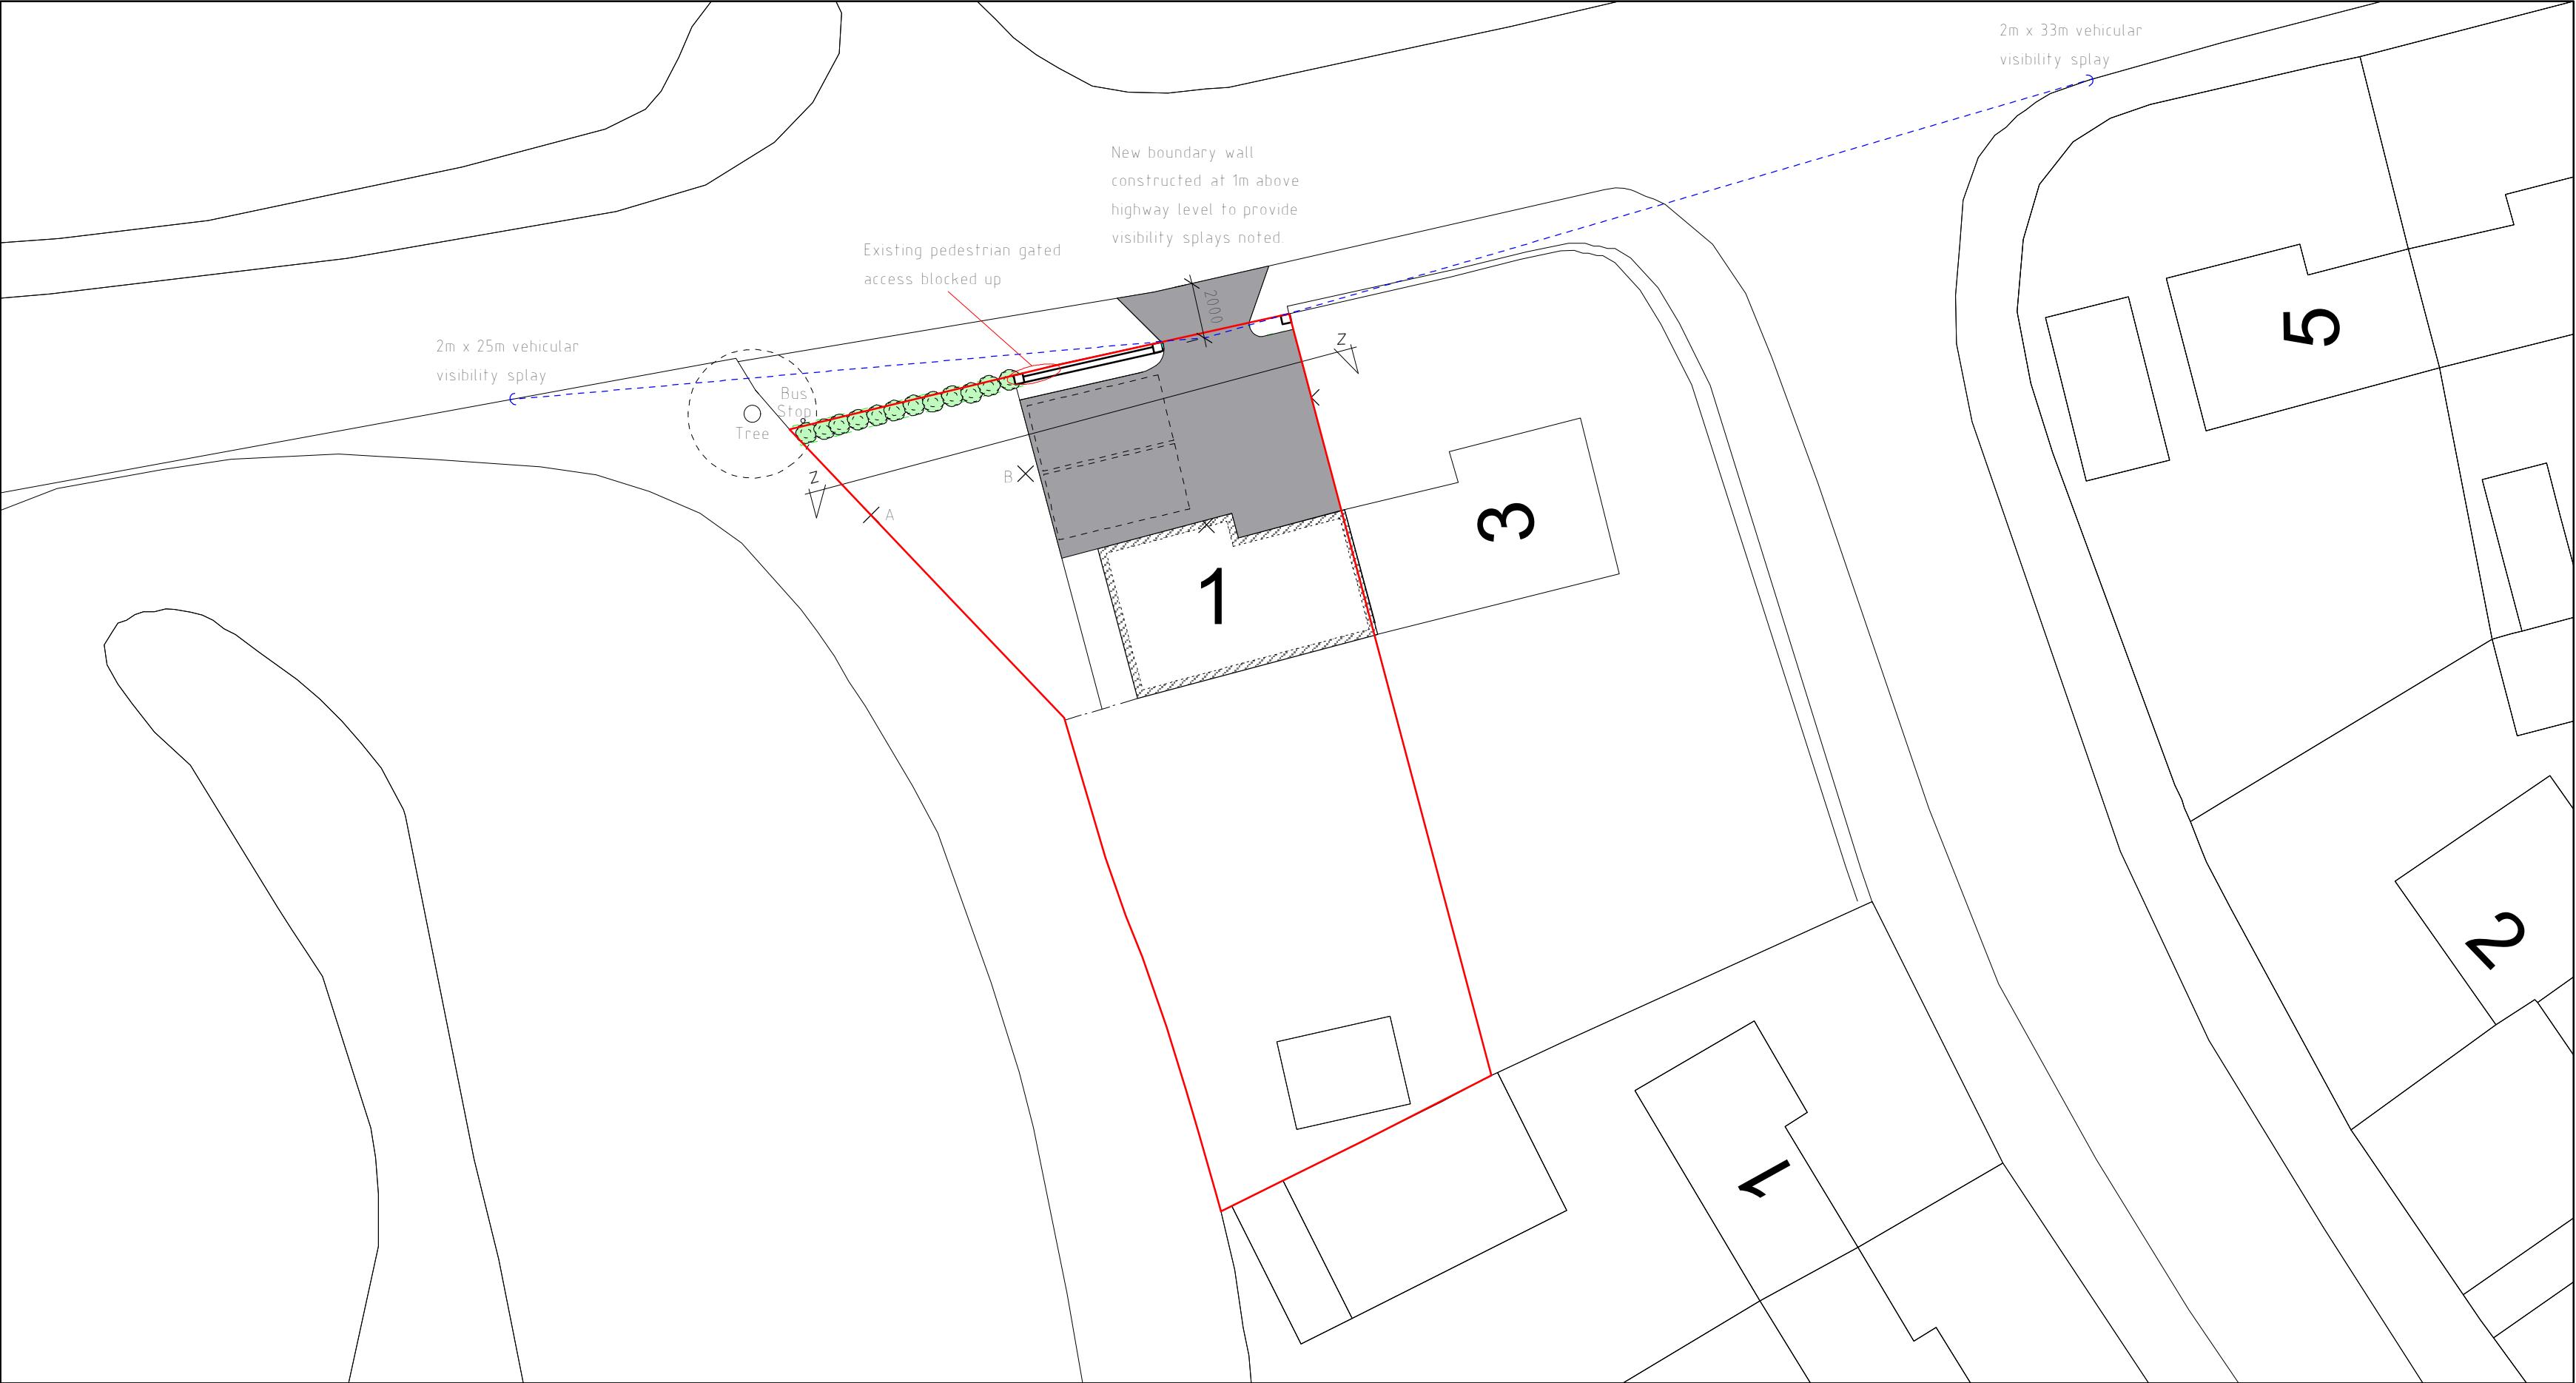

Site Plan 1:200

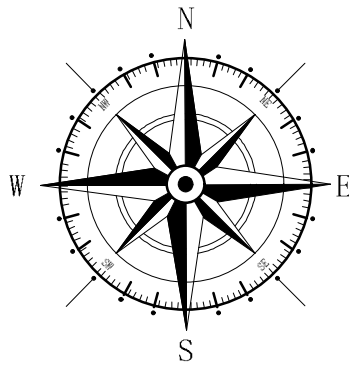

Rev	Date	Detail	Initial

Project:
Proposed Alterations to
access at,
1 Heol Y Parc, Bradley,
Wrexham, LL11 4BS

Title: Planning: Site Plan & Section	Scale: (A2) 1:200 & 1:100 & 1:1250
---	--

Drawn By: D.J.Edwards	Date: May 2022
--------------------------	-------------------

Drawing No: D128/003	Sheet: 1 of 1
-------------------------	------------------

blueprint
architectural services

 Office 3K4,
Redwither Business Tower,
Wrexham. LL13 9XT
Tel: 01978 356500
www.blueprintarchitectural.com
© copyright all rights reserved