

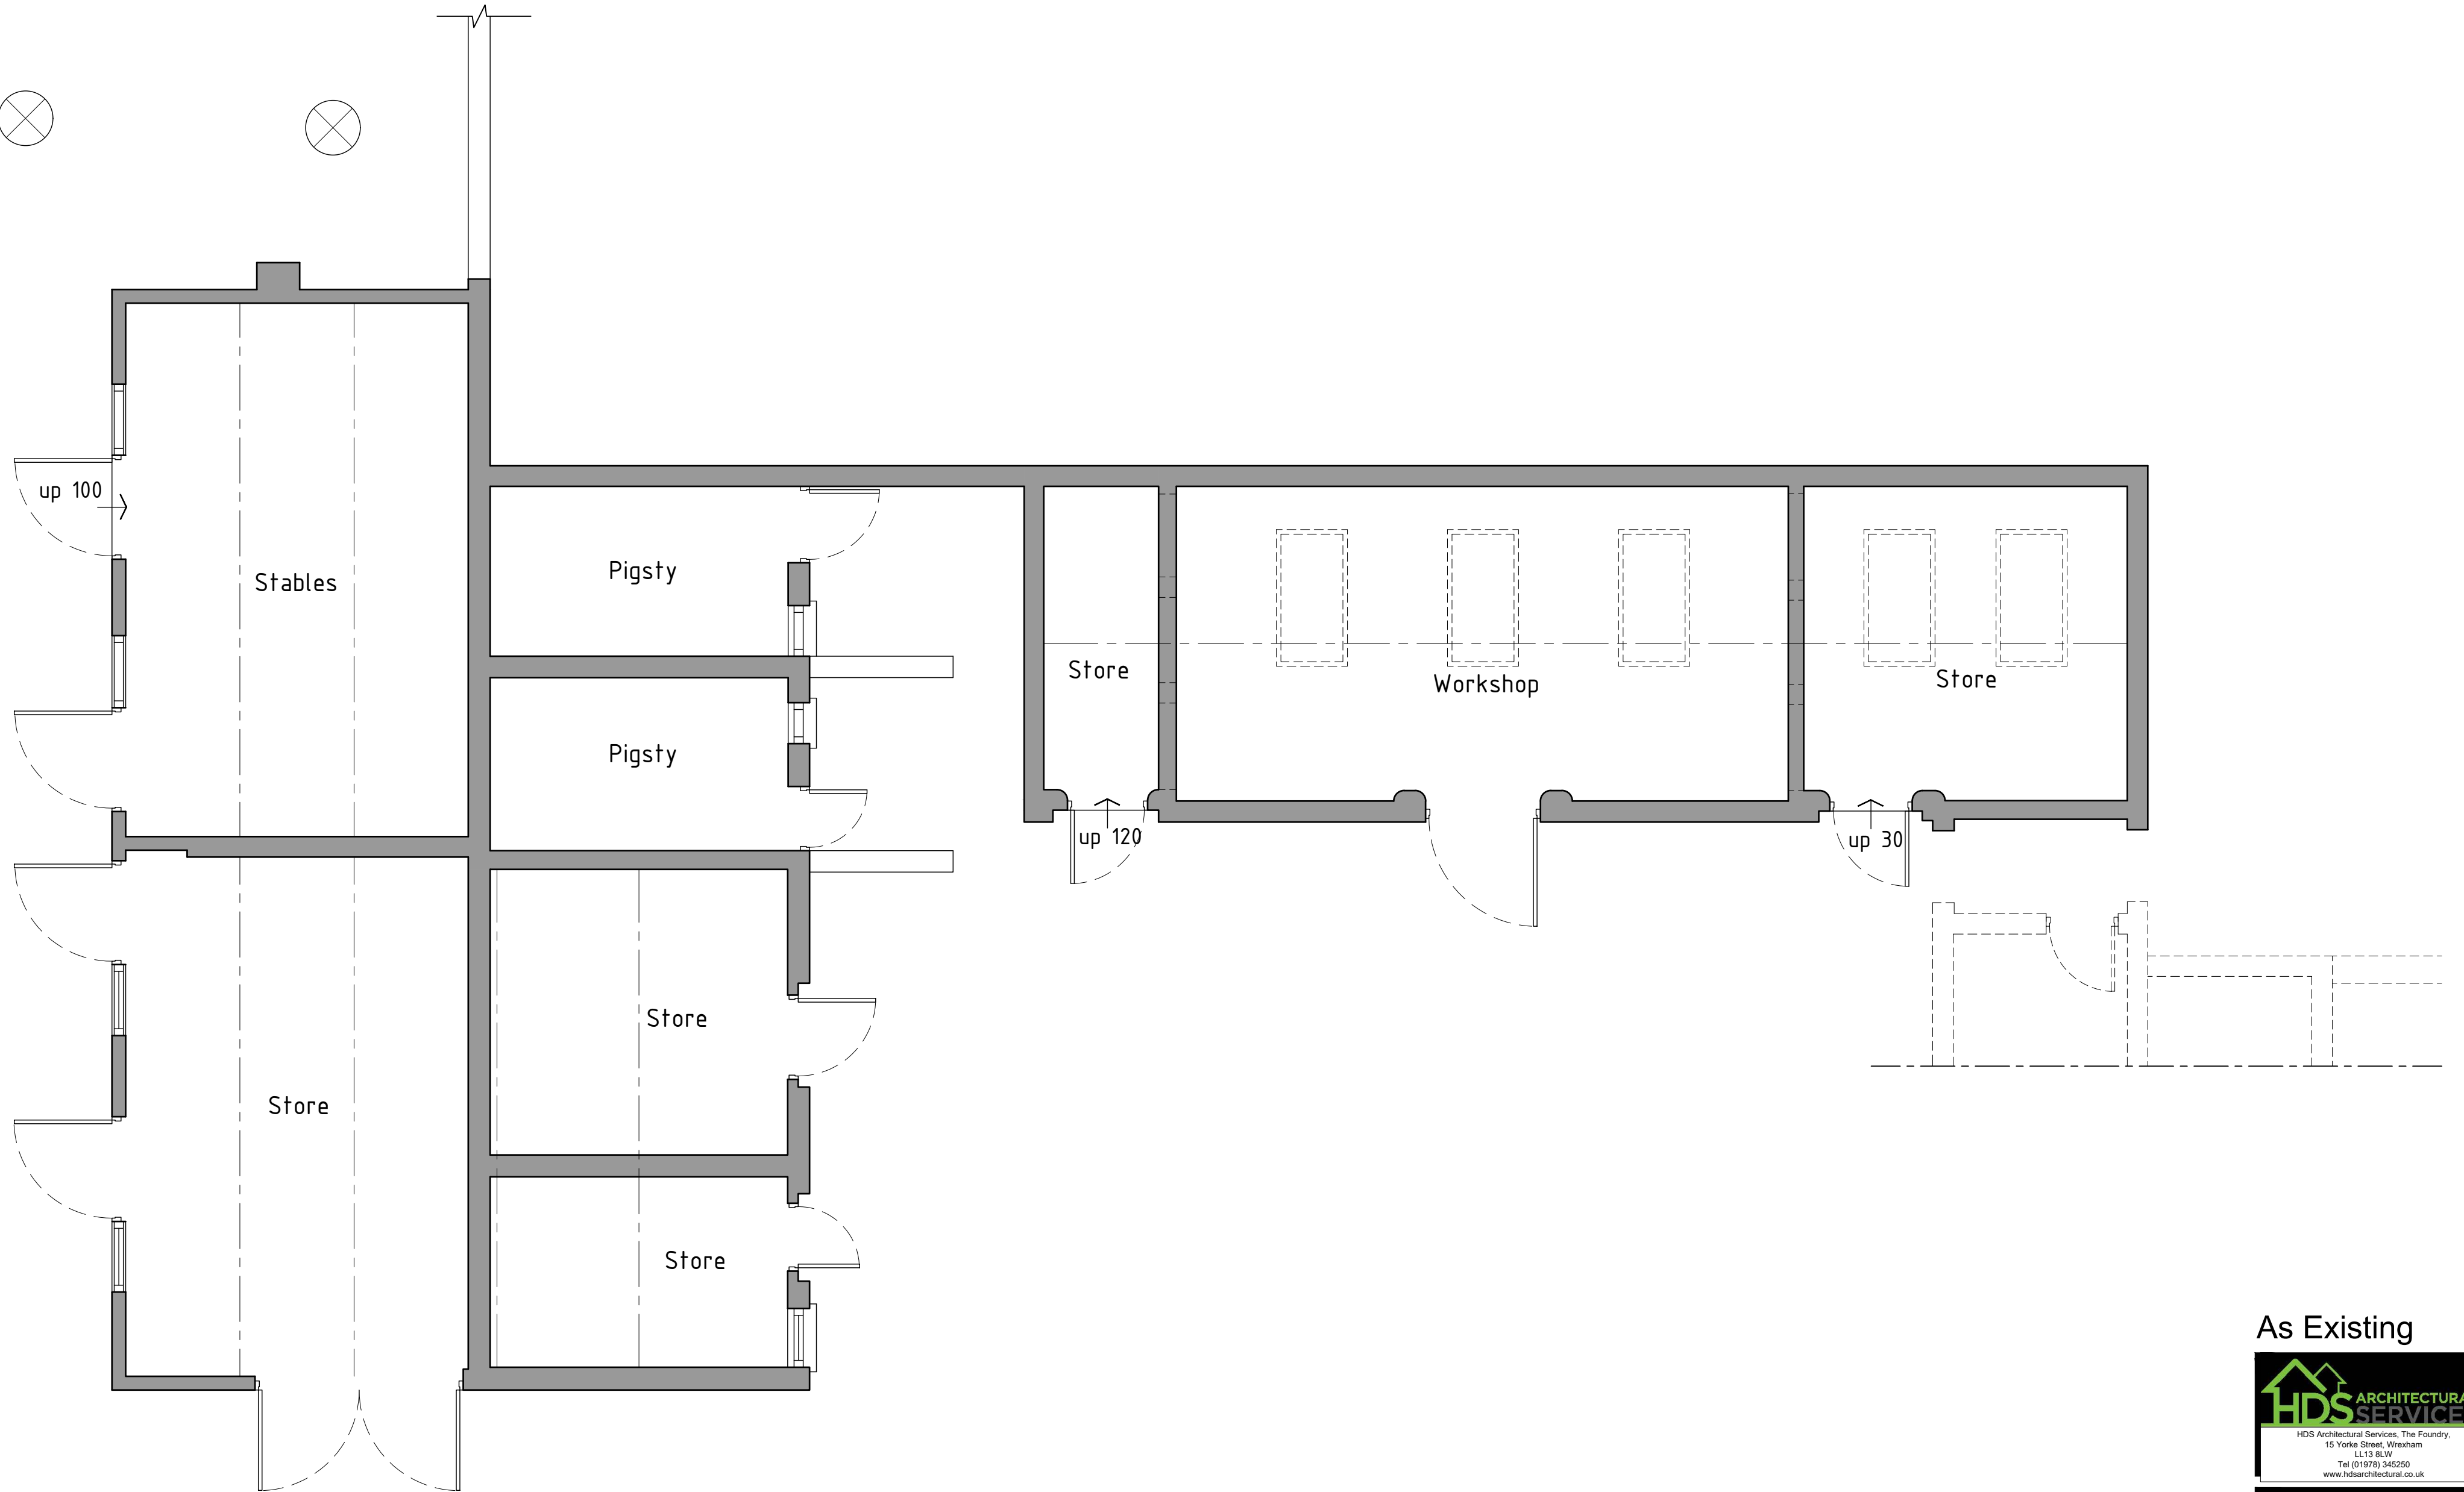
 


 

Ground floor plan 1:50

As Existing

 

Project; Proposed Annex at Plas Eyton, Eyton, Wrexham, LL13 0YD	
Title; As Existing Ground floor plan	Scale (A2); 1:50
Dwg No; OBPE/PD/01	Date; 20.04.22
Revision;	