



Construction (Design and Management) Regulations

Design risk assessments are carried out throughout the design stage of this project in accordance with company procedures and manuals. Where reasonably possible all areas of risk applicable to design and end use of the construction have been identified and then eliminated, mitigated or recorded as a residual risk. Note that general risks of which a competent designer or contractor should be aware are not included. This drawing is to be read in conjunction with the Pre-construction Information and all related documents prepared in accordance with the current Construction (Design and Management) Regulations 2015 and all applicable Health and Safety legislation as currently amended.

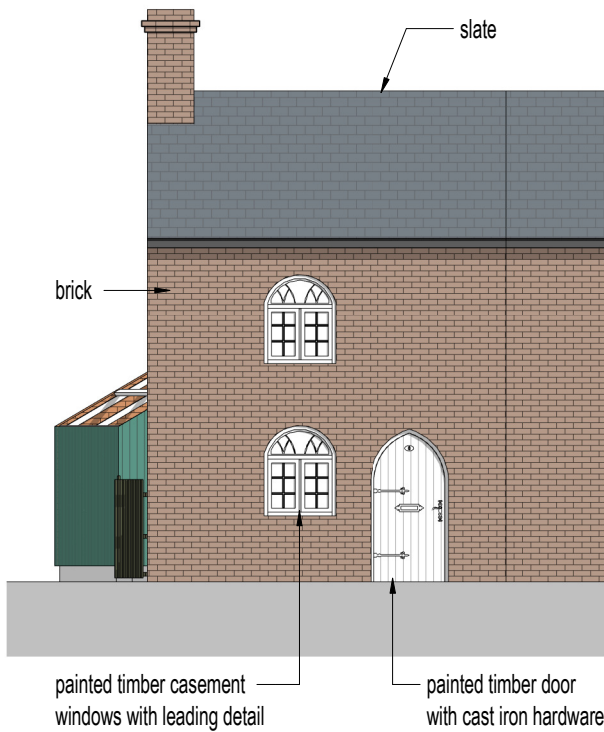


1 Existing - South Elevation
1 : 100

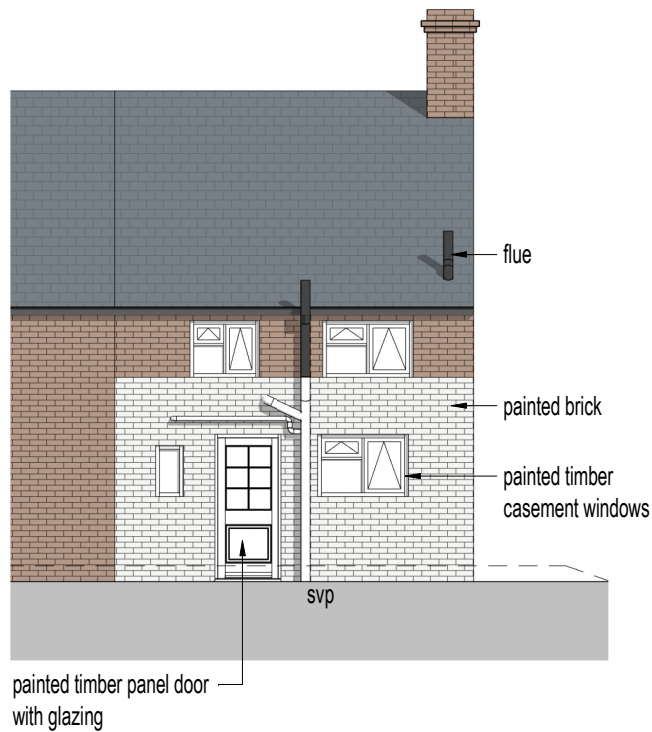

2 Existing - North Elevation
1 : 100



3 Existing - North Elevation (garden)
1 : 100

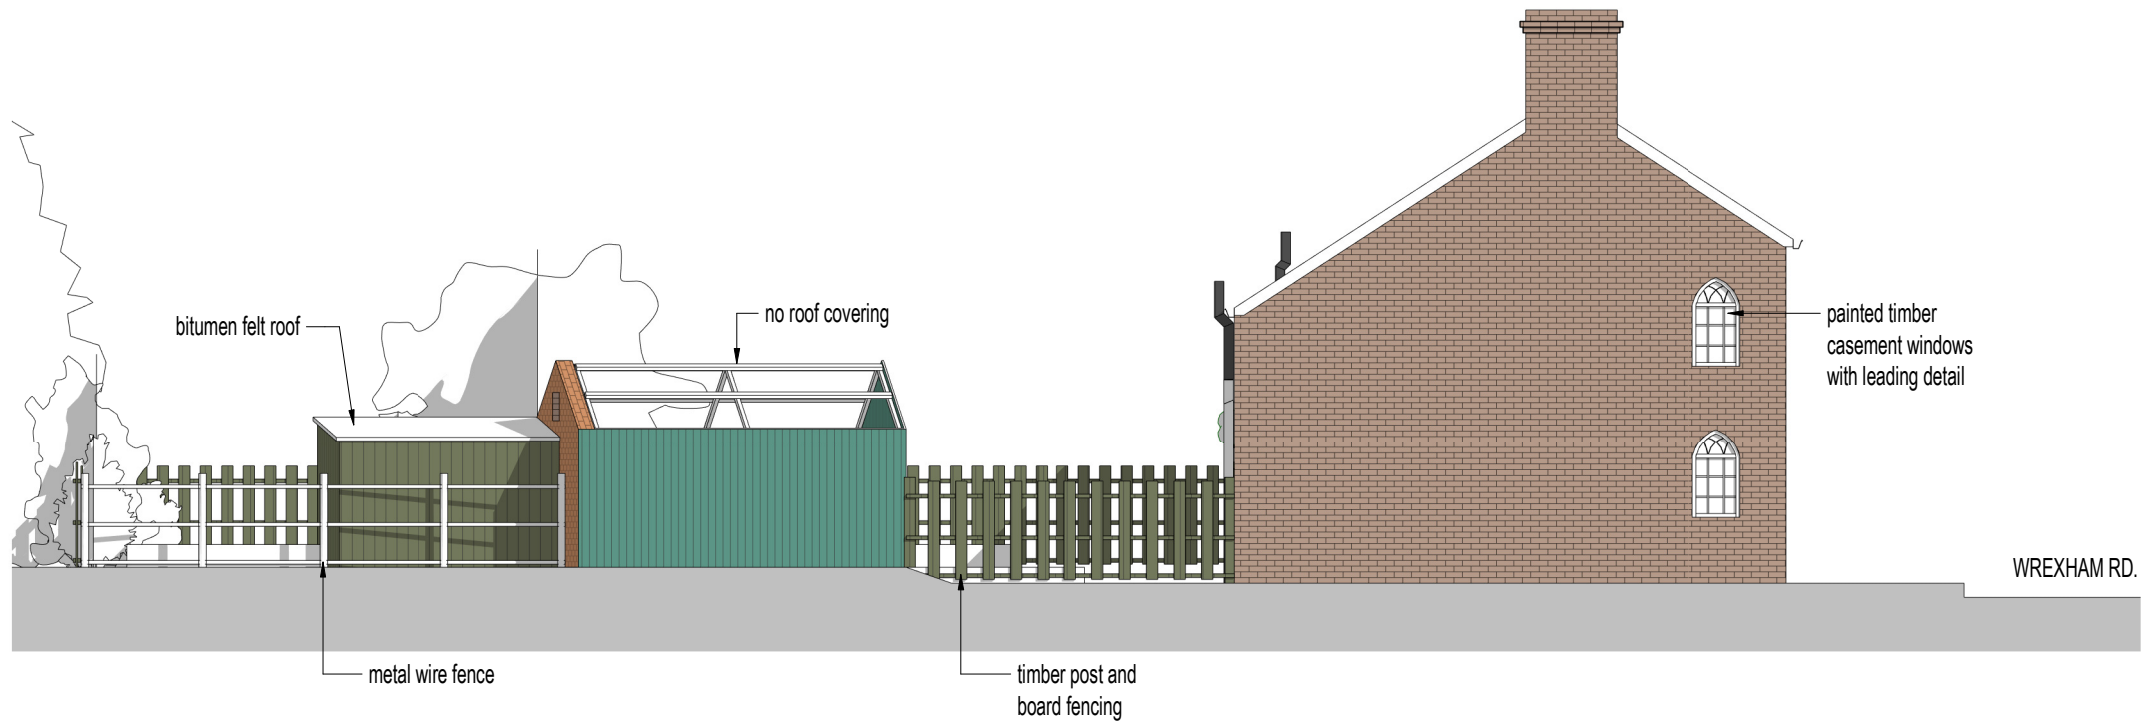

4 Existing - West Elevation
1 : 100

P0 Initial Issue | JW | DGH | 10/01/2022
REV DESCRIPTION | DRAWN BY | CHECKED BY | APPROVED BY DATE
RIBA PLAN OF WORK 2013 WORKSTAGE LEVEL OF MODEL DEFINITION (LoD)

PURPOSE OF ISSUE - SUITABLE FOR ... BS1192 STATUS

lawray architects
penseiri

CARDIFF 029 2052 8140
LONDON 0207 138 3560
WREXHAM 01978 357 887
www.lawray.co.uk
CLIENT
Wrexham County Borough Council - Voids and Decants

PROJECT TITLE
Dispensary Row

DRAWING TITLE
EXISTING ELEVATIONS

PROJECT No 19624 SCALE @ A3 1 : 100
DRAWING No 1192: Project-Originate-Volume-Level-Type-Role-Number REVISION
BS1192:2007 19650:Project-Originate-Functional-Spatial-Form-Discipline-Number
+A2(2016) & Breakdown Breakdown
BS EN ISO19650 DRO-LAW-X-X-DR- A-032001 P0
DO NOT SCALE Any discrepancy or query concerning this drawing should be referred to the Architect
Copyright © LAWRAY LIMITED
Registered Office: Greenmeadow Springs, 1 Cae Gwrydd, Tongerwylais, CARDIFF CF15 7AB
Reg. Co. No. 2724178, VAT Reg. No. 134 2146 06