



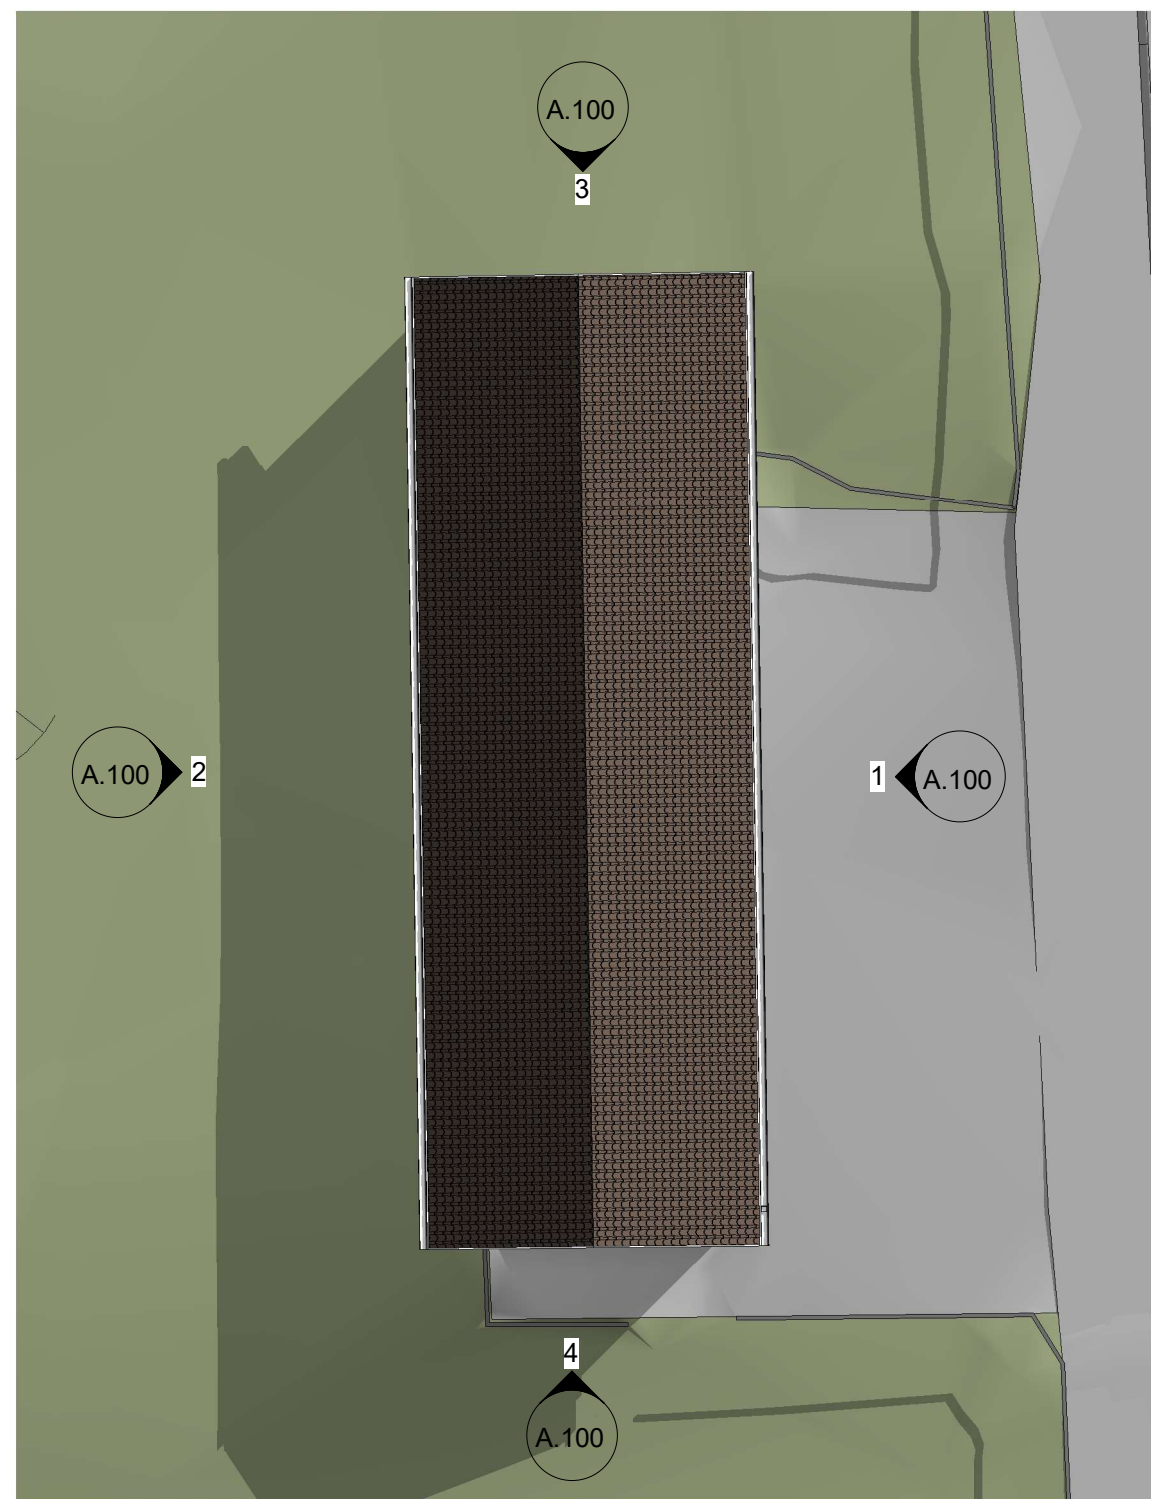


(5) Existing Roof Plan
1 : 100

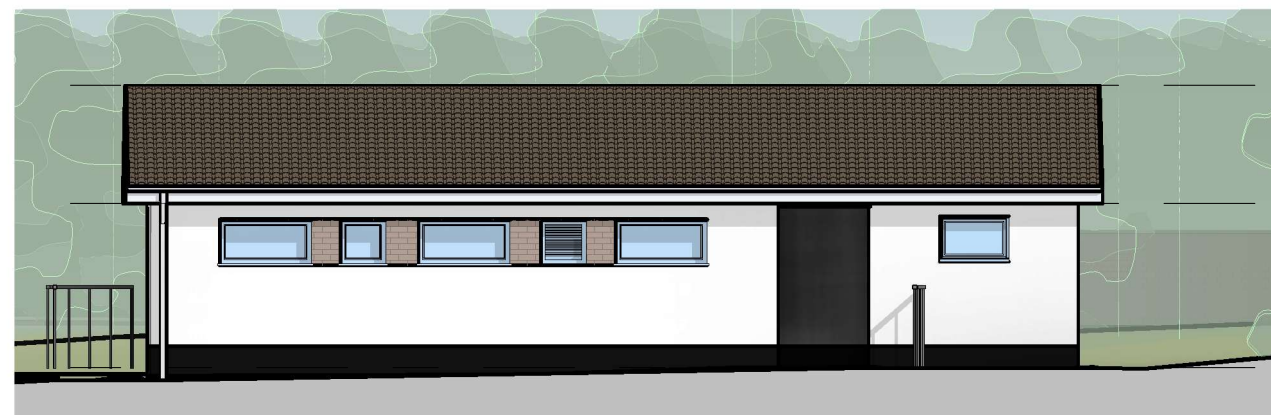


(1) Existing East Elevation
1 : 100

Existing Ridge Level 18830
Existing Eaves Level 17270
Ground Floor 15100

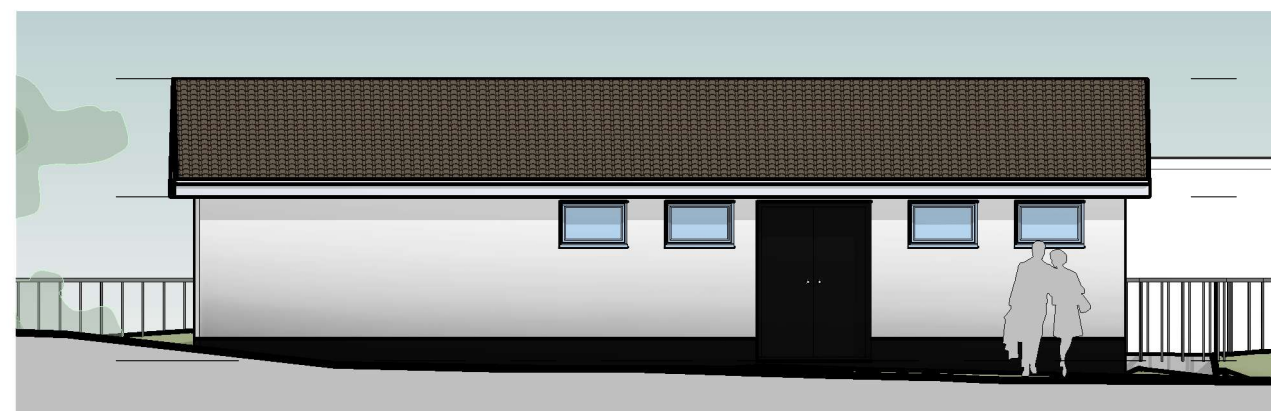


(2) Existing West Elevation
1 : 100

Existing Ridge Level 18830
Existing Eaves Level 17270
Ground Floor 15100

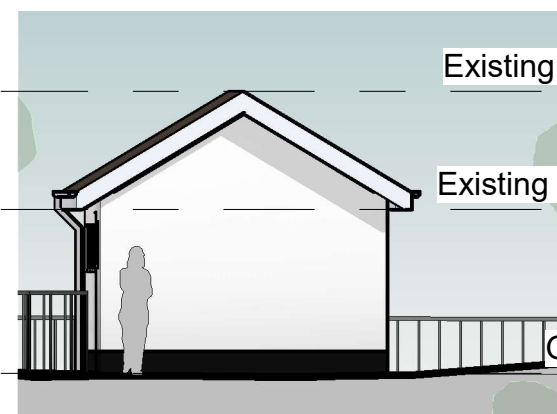


(3) Existing North Elevation
1 : 100

Existing Ridge Level 18830
Existing Eaves Level 17270
Ground Floor 15100

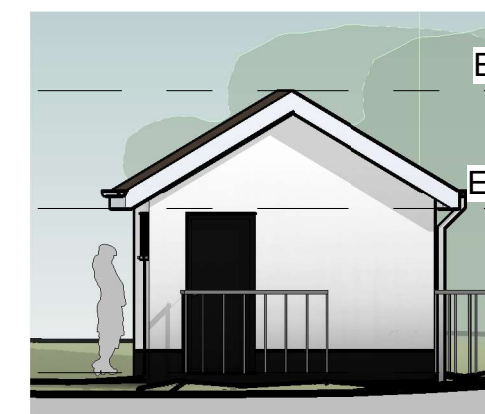

(4) Existing South Elevation
1 : 100

Existing Ridge Level 18830
Existing Eaves Level 17270
Ground Floor 15100

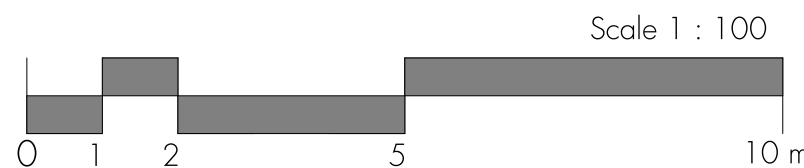

Revision Schedule

Revision Number	Revision Description	Revision Date	Issued by
-----------------	----------------------	---------------	-----------



JAR Architecture & Design Ltd, Design Loft, 9 Castle Street,
Conwy, LL32 8AY
www.jararchitecture.co.uk

PROJECT ADDRESS

Rossett Community Hub, Rossett, LL12 0EY

STATUS

PLANNING

PURPOSE OF ISSUE

ISSUE

PROJECT

Proposed Community Hub

SHEET

Existing Building

CLIENT

HWB YR ORSEDD

Date 21.12.2021	Project number 2119	Scale (@ A3) 1 : 100
--------------------	------------------------	-------------------------

Drawn by RS	DRAWING NUMBER A.100	REV
Checked by JR		