
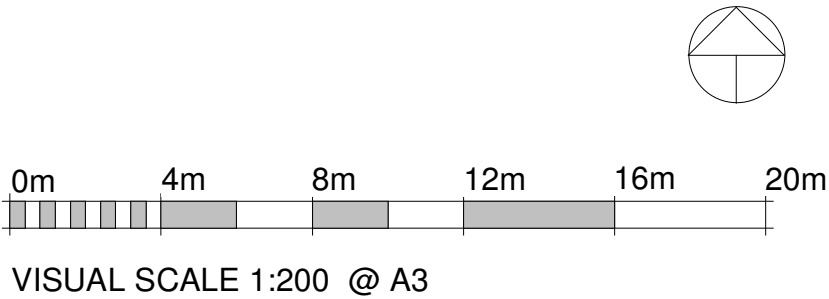


N.B. Please do not scale from these drawings.
All dimensions to be taken on-site. If in doubt - ask.

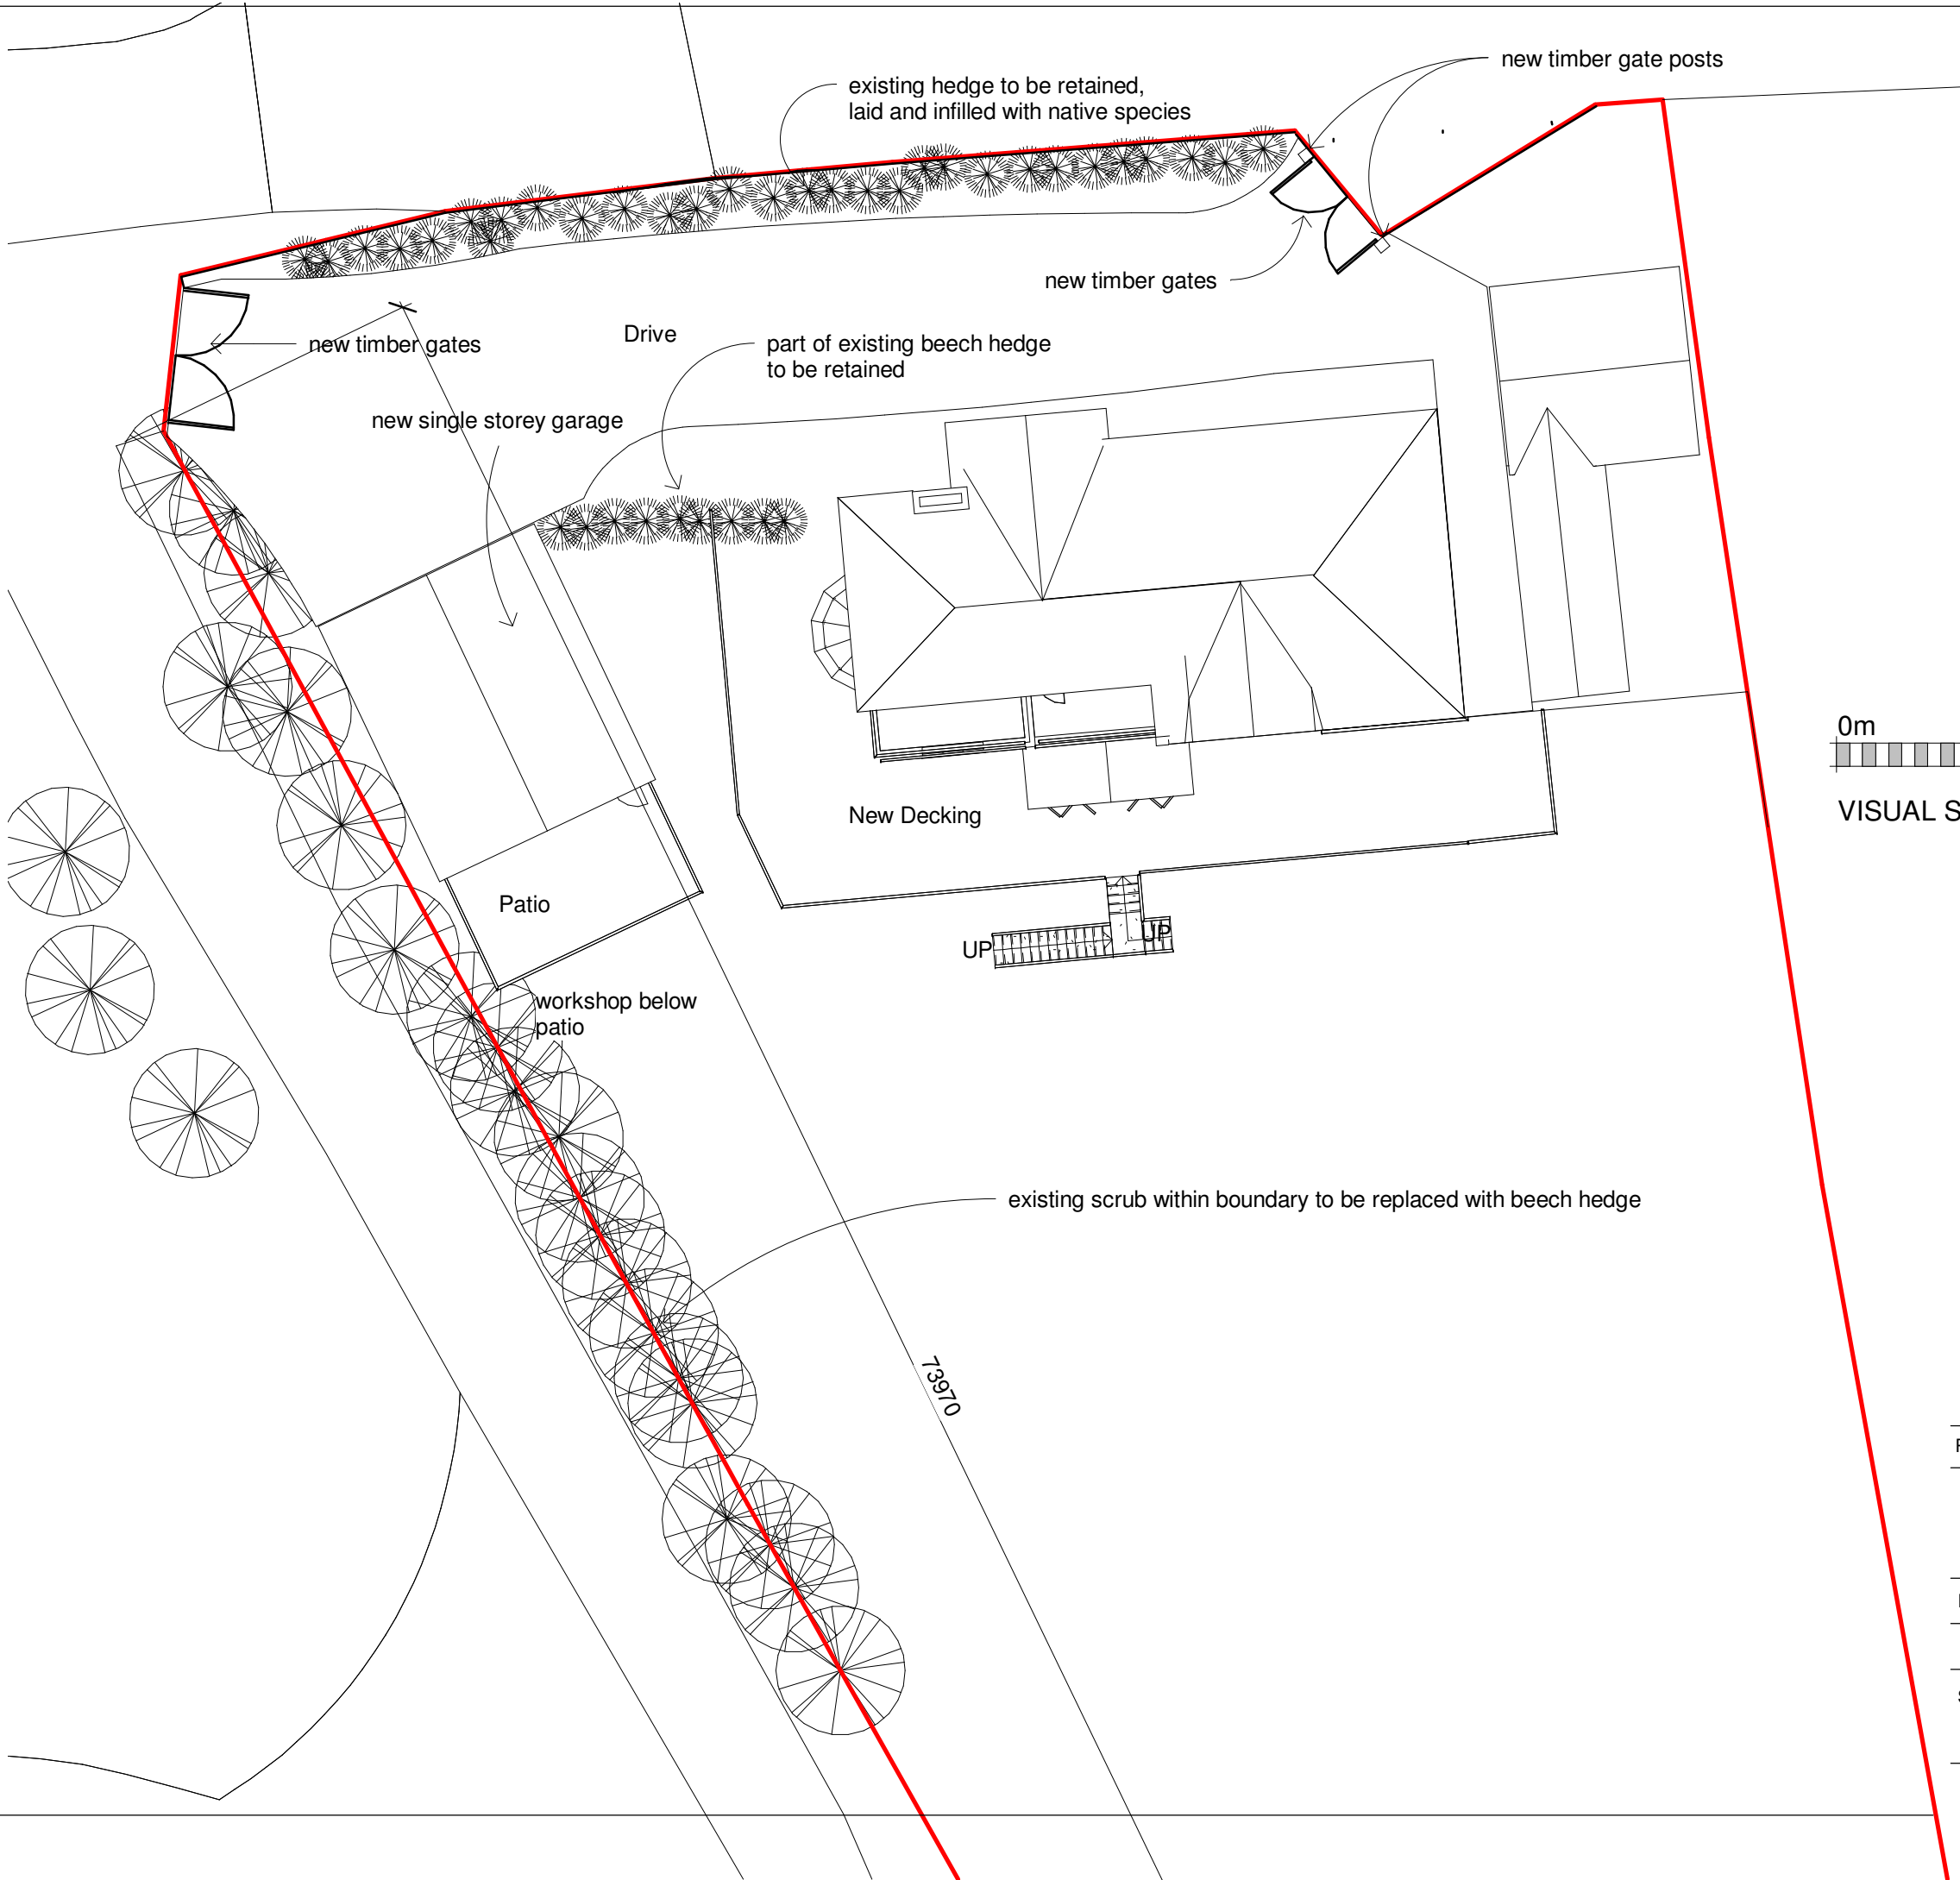

B	Boundary hedge retained	3/2/22
A	Boundary wall and gates added	28/10/21

Rev.	Revision Description	Date
------	----------------------	------

Anne Netherwood Chartered Architect
11 Cottage Fields, St Martins, Osewestry, Shropshire SY11 3EJ
Tel 44(0)1691 778 495
44(0)7580 162 344
e-mail: anne@annenetherwood.co.uk
web: www.annenetherwood.co.uk

Project	Chain Bank Chirk
---------	------------------

Title	Proposed Site Plan
-------	--------------------

Scale @ A3	Drawn By	Checked By	Date
1 : 200	HJ	AN	05/10/2021

Job No.	21-12	Sheet No.	A104	Rev.	B
---------	-------	-----------	------	------	---