




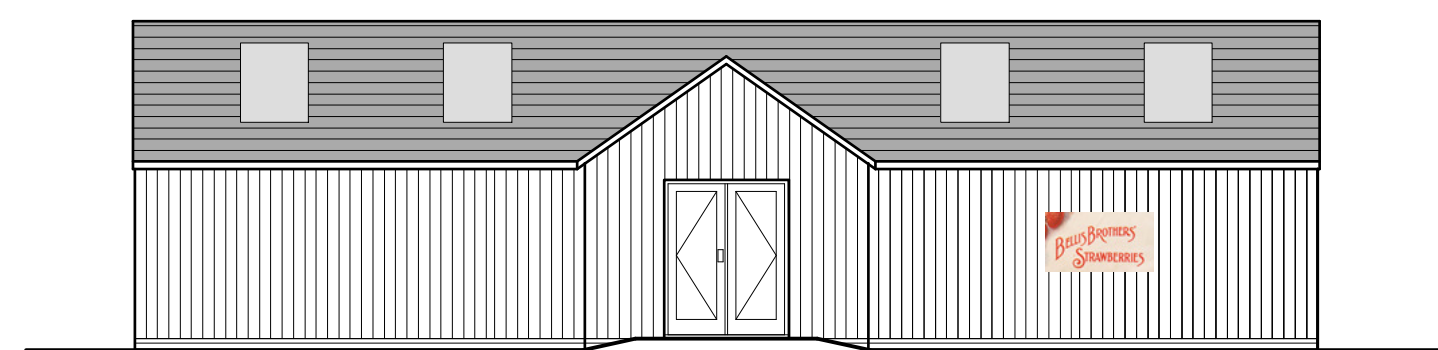


Front Elevation

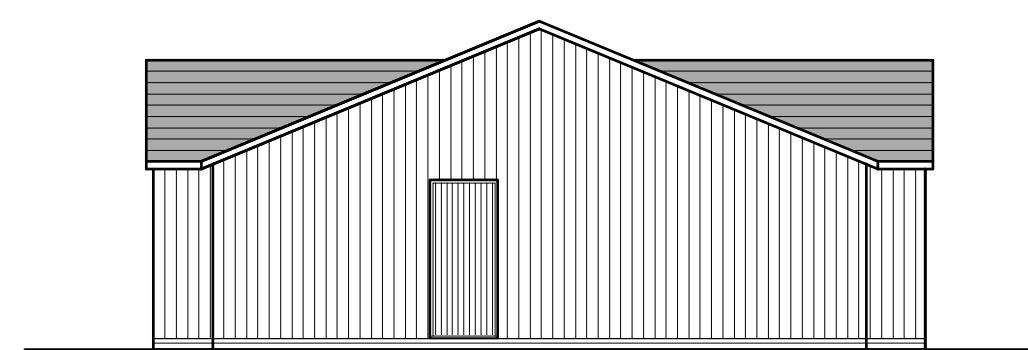

Side Elevation

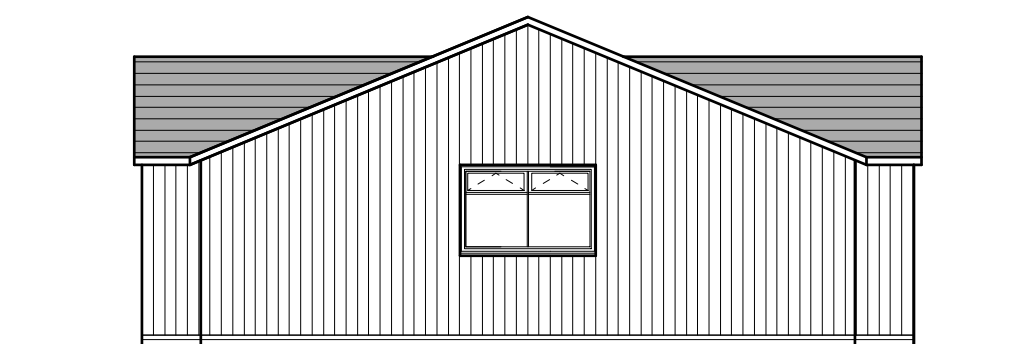

Side Elevation

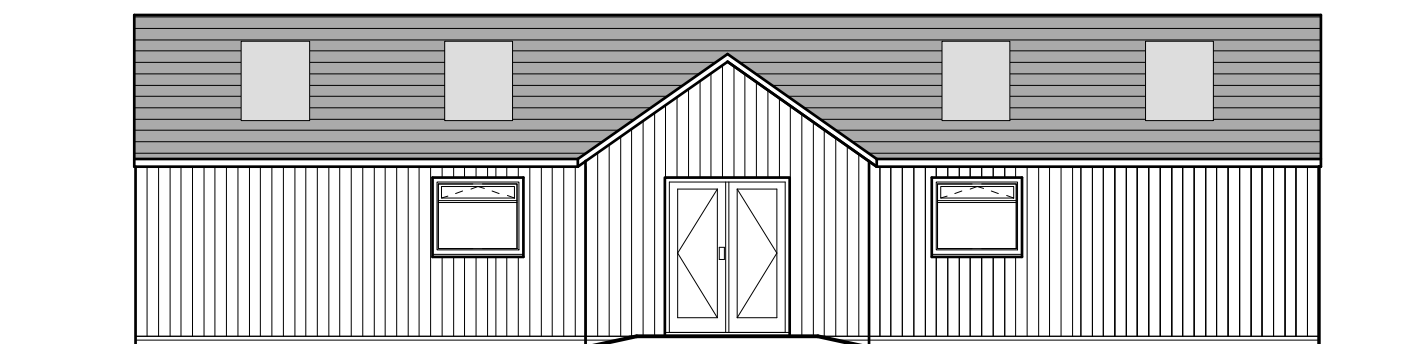

Rear Elevation

External Facing Materials


External walls are to comprise vertical timber cladding with a stained finish.
Brickwork plinth to base to be pointed to give a weather struck finish.

Roofing Materials

Roof coverings are to be Slate grey trapizoidal profile roofing sheets with matching edging and trims.

All windows are to comprise sealed double glazed units set in coloured uPVC frames.

Rainwater to be collected in 100mm diameter half round uPVC guttering and 65mm diameter uPVC downpipes, to collected and used in planting irrigation system.

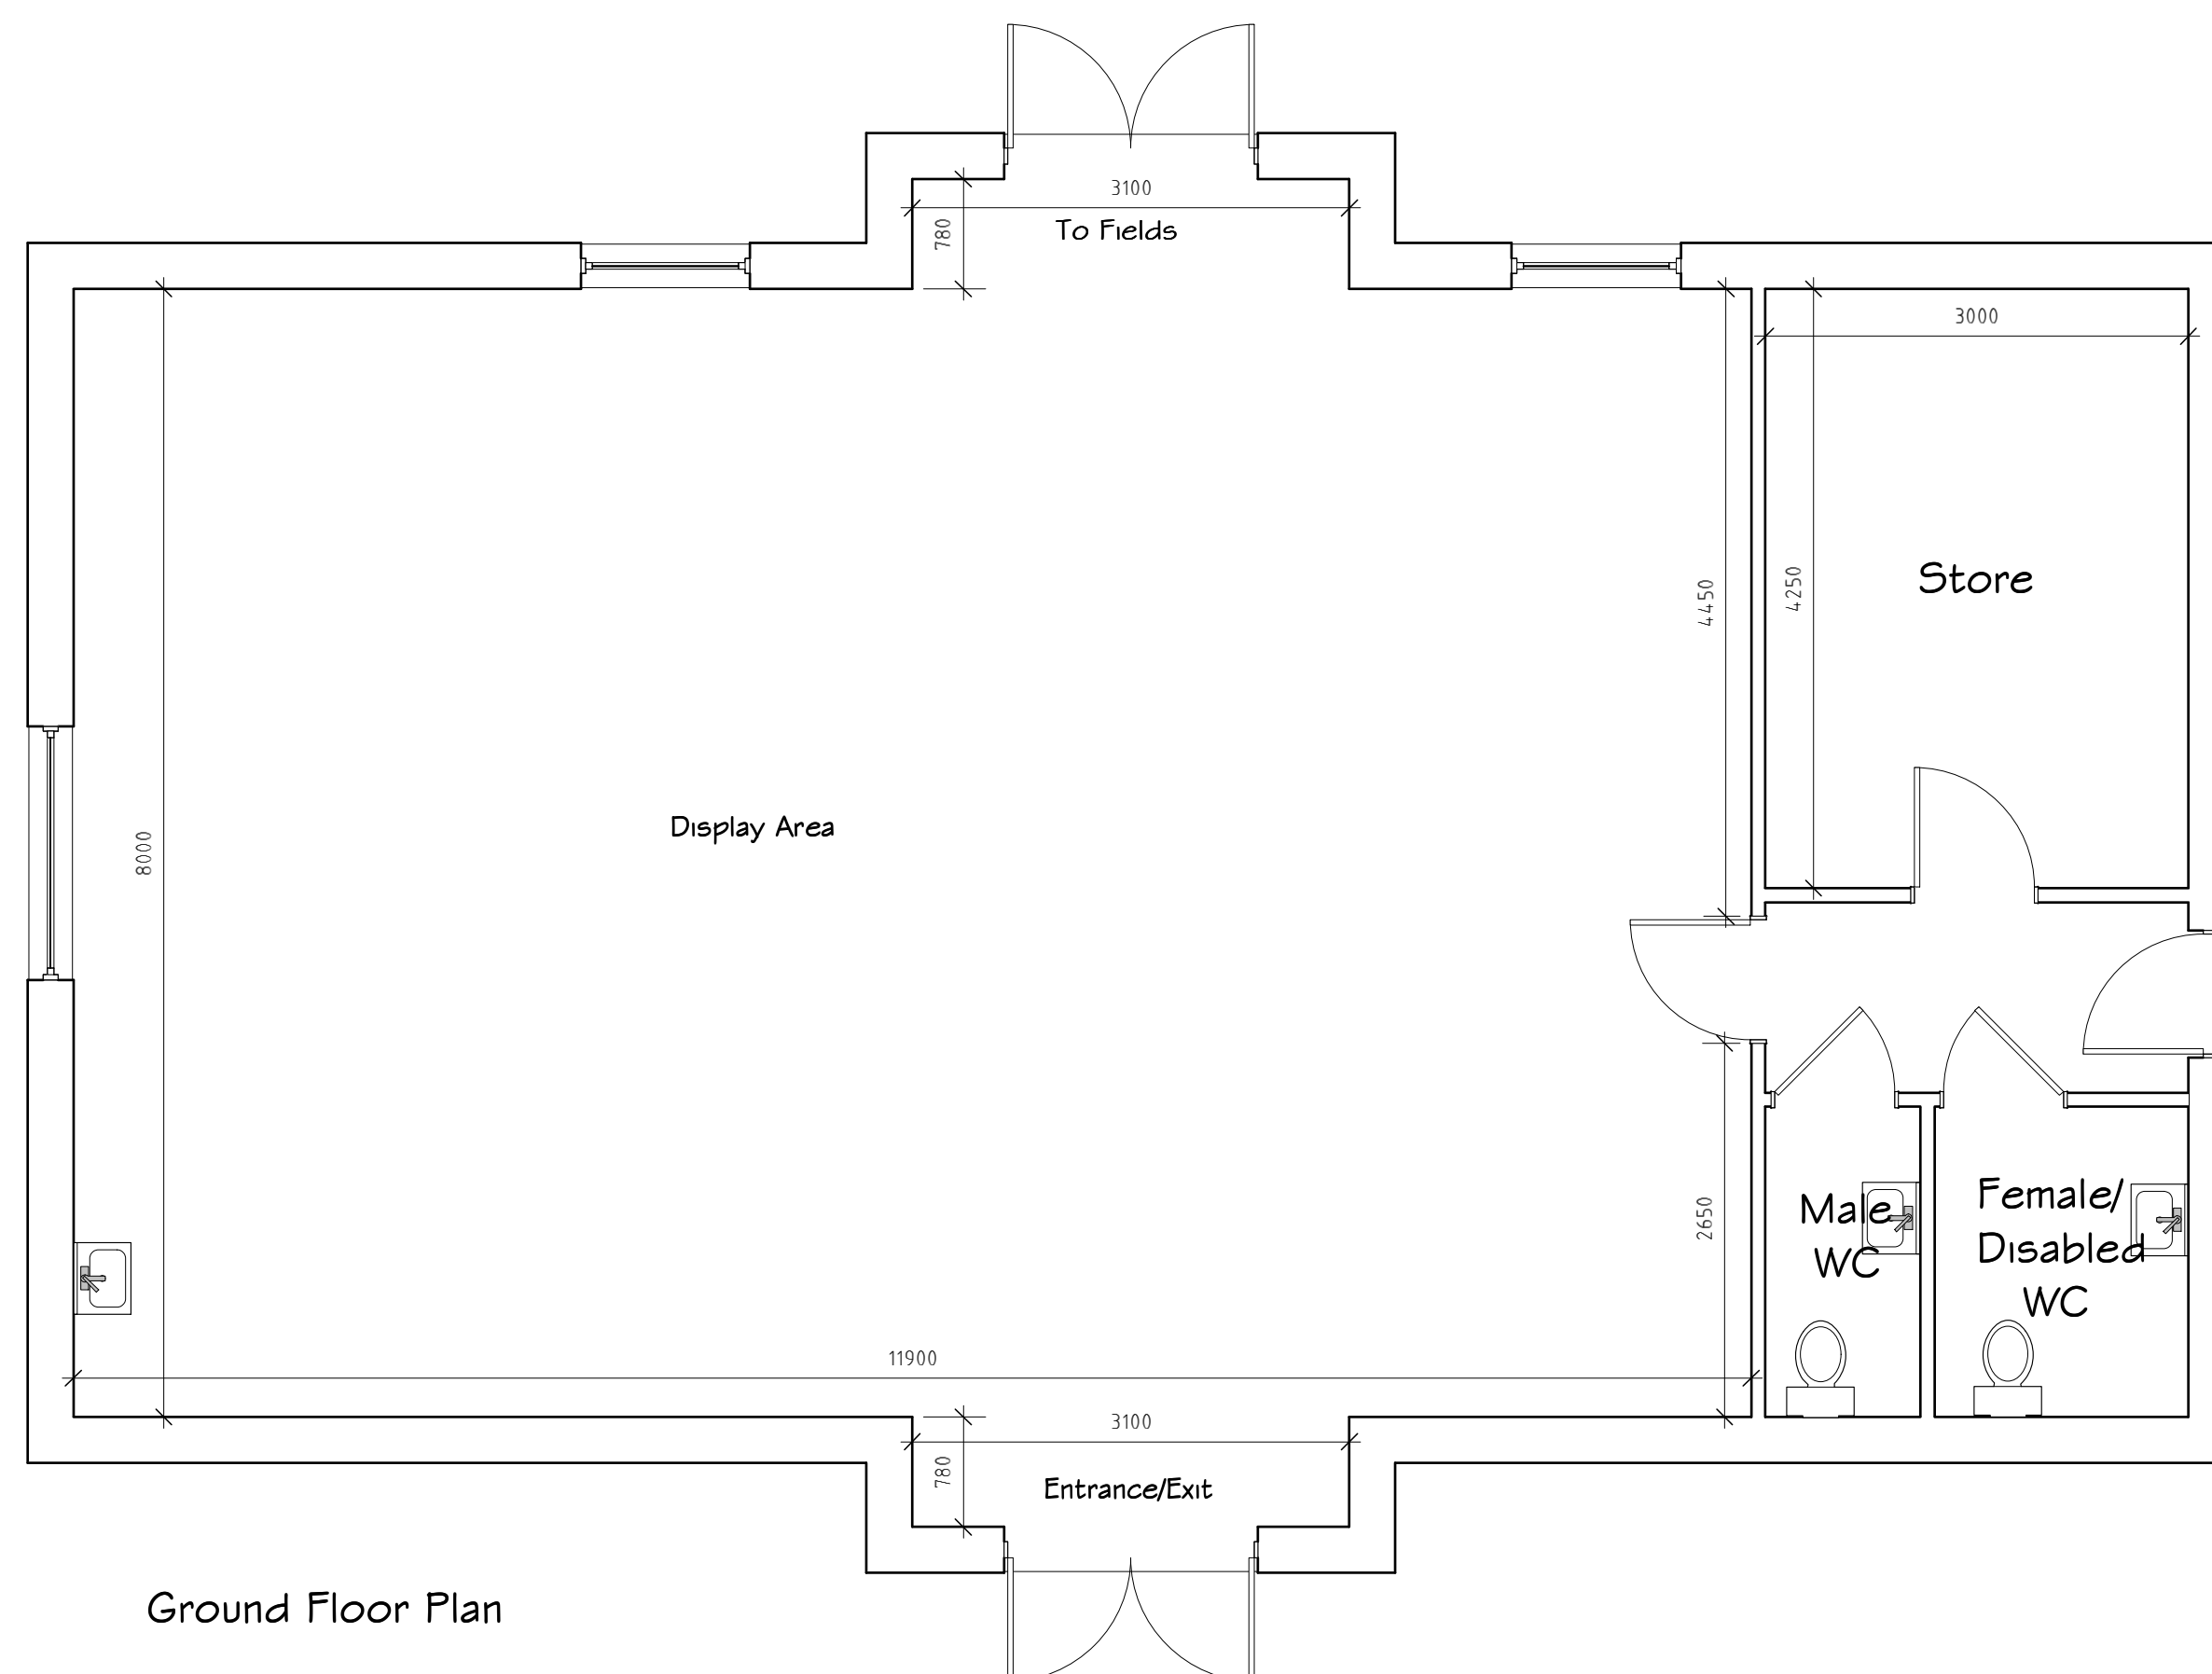

Ground Floor Plan

B	06/21	Windows amends	SIH
A	06/21	Rooflight and windows amends	SIH
Rev	Date	Detail	Initial

Project:
Replacement Pick your Own
Facility at Bellis Brothers
Garden Centre,
Wrexham Road, Holt, Wrexham

Title:	Scale: (A3)
Planning	1:50 & 1:100

Drawn By:	Date:
S Hatherall	June 2021

Drawing No:	Sheet:
B149/003	1 of 1



Office 3K4,
Redwither Business Tower,
Wrexham. LL13 9XT
Tel: 01978 356500
www.blueprintarchitectural.com
© copyright all rights reserved