




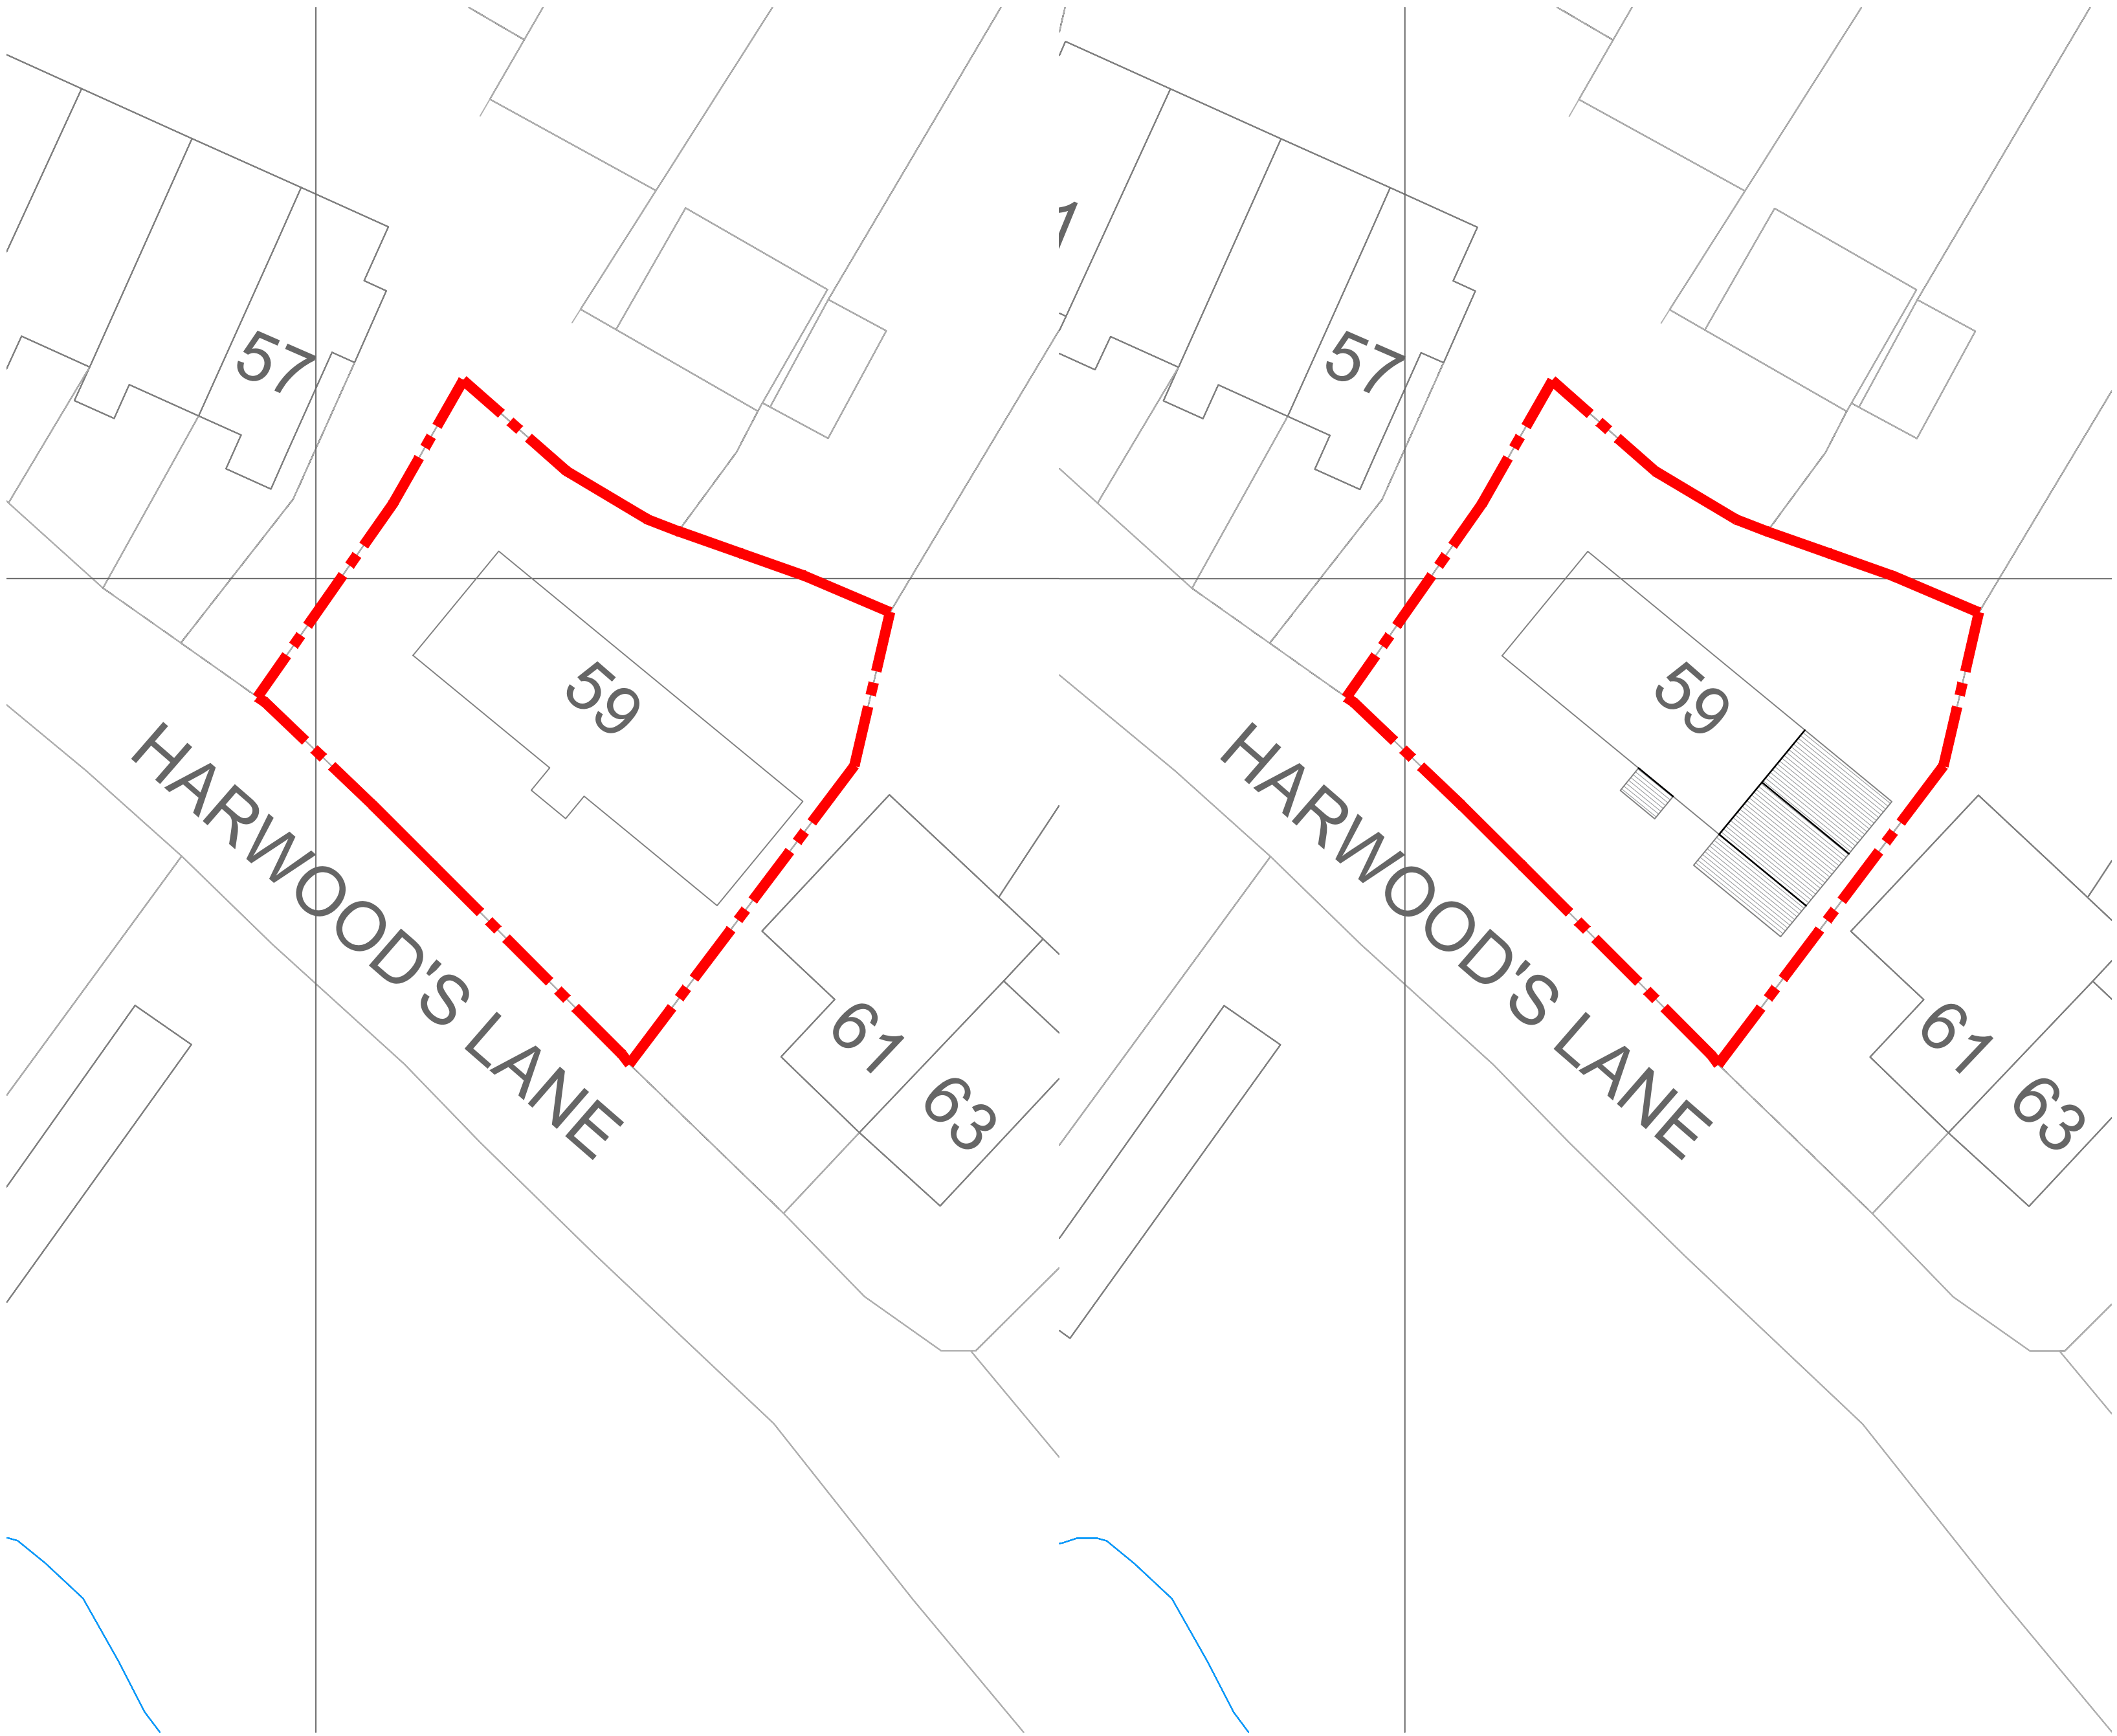


As Existing Site plan 1:200

 


As Proposed Site plan 1:200

 

Site location plan 1:1250

 

©Crown Copyright and database rights
2019 OS 100047474

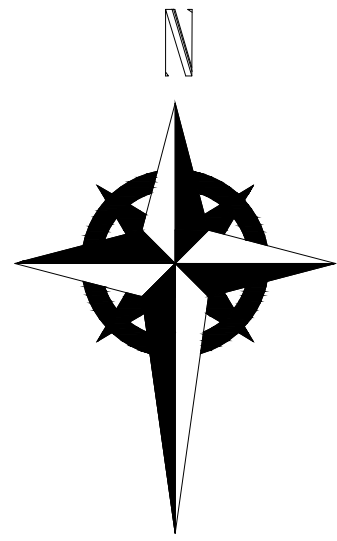



HDS Architectural Services, The Foundry,
15 Yorke Street, Wrexham
LL13 8LW
Tel (01978) 345250
www.hdsarchitectural.co.uk

Project; Glan Aln, Harwoods Lane, Rossett, Wrexham, LL12 0EU	
Title; Site Location & Site plans	Scale (A2); 1:200 & 1:1250
Dwg No; GA/PD/05	Date; August 2021
Revision;	