



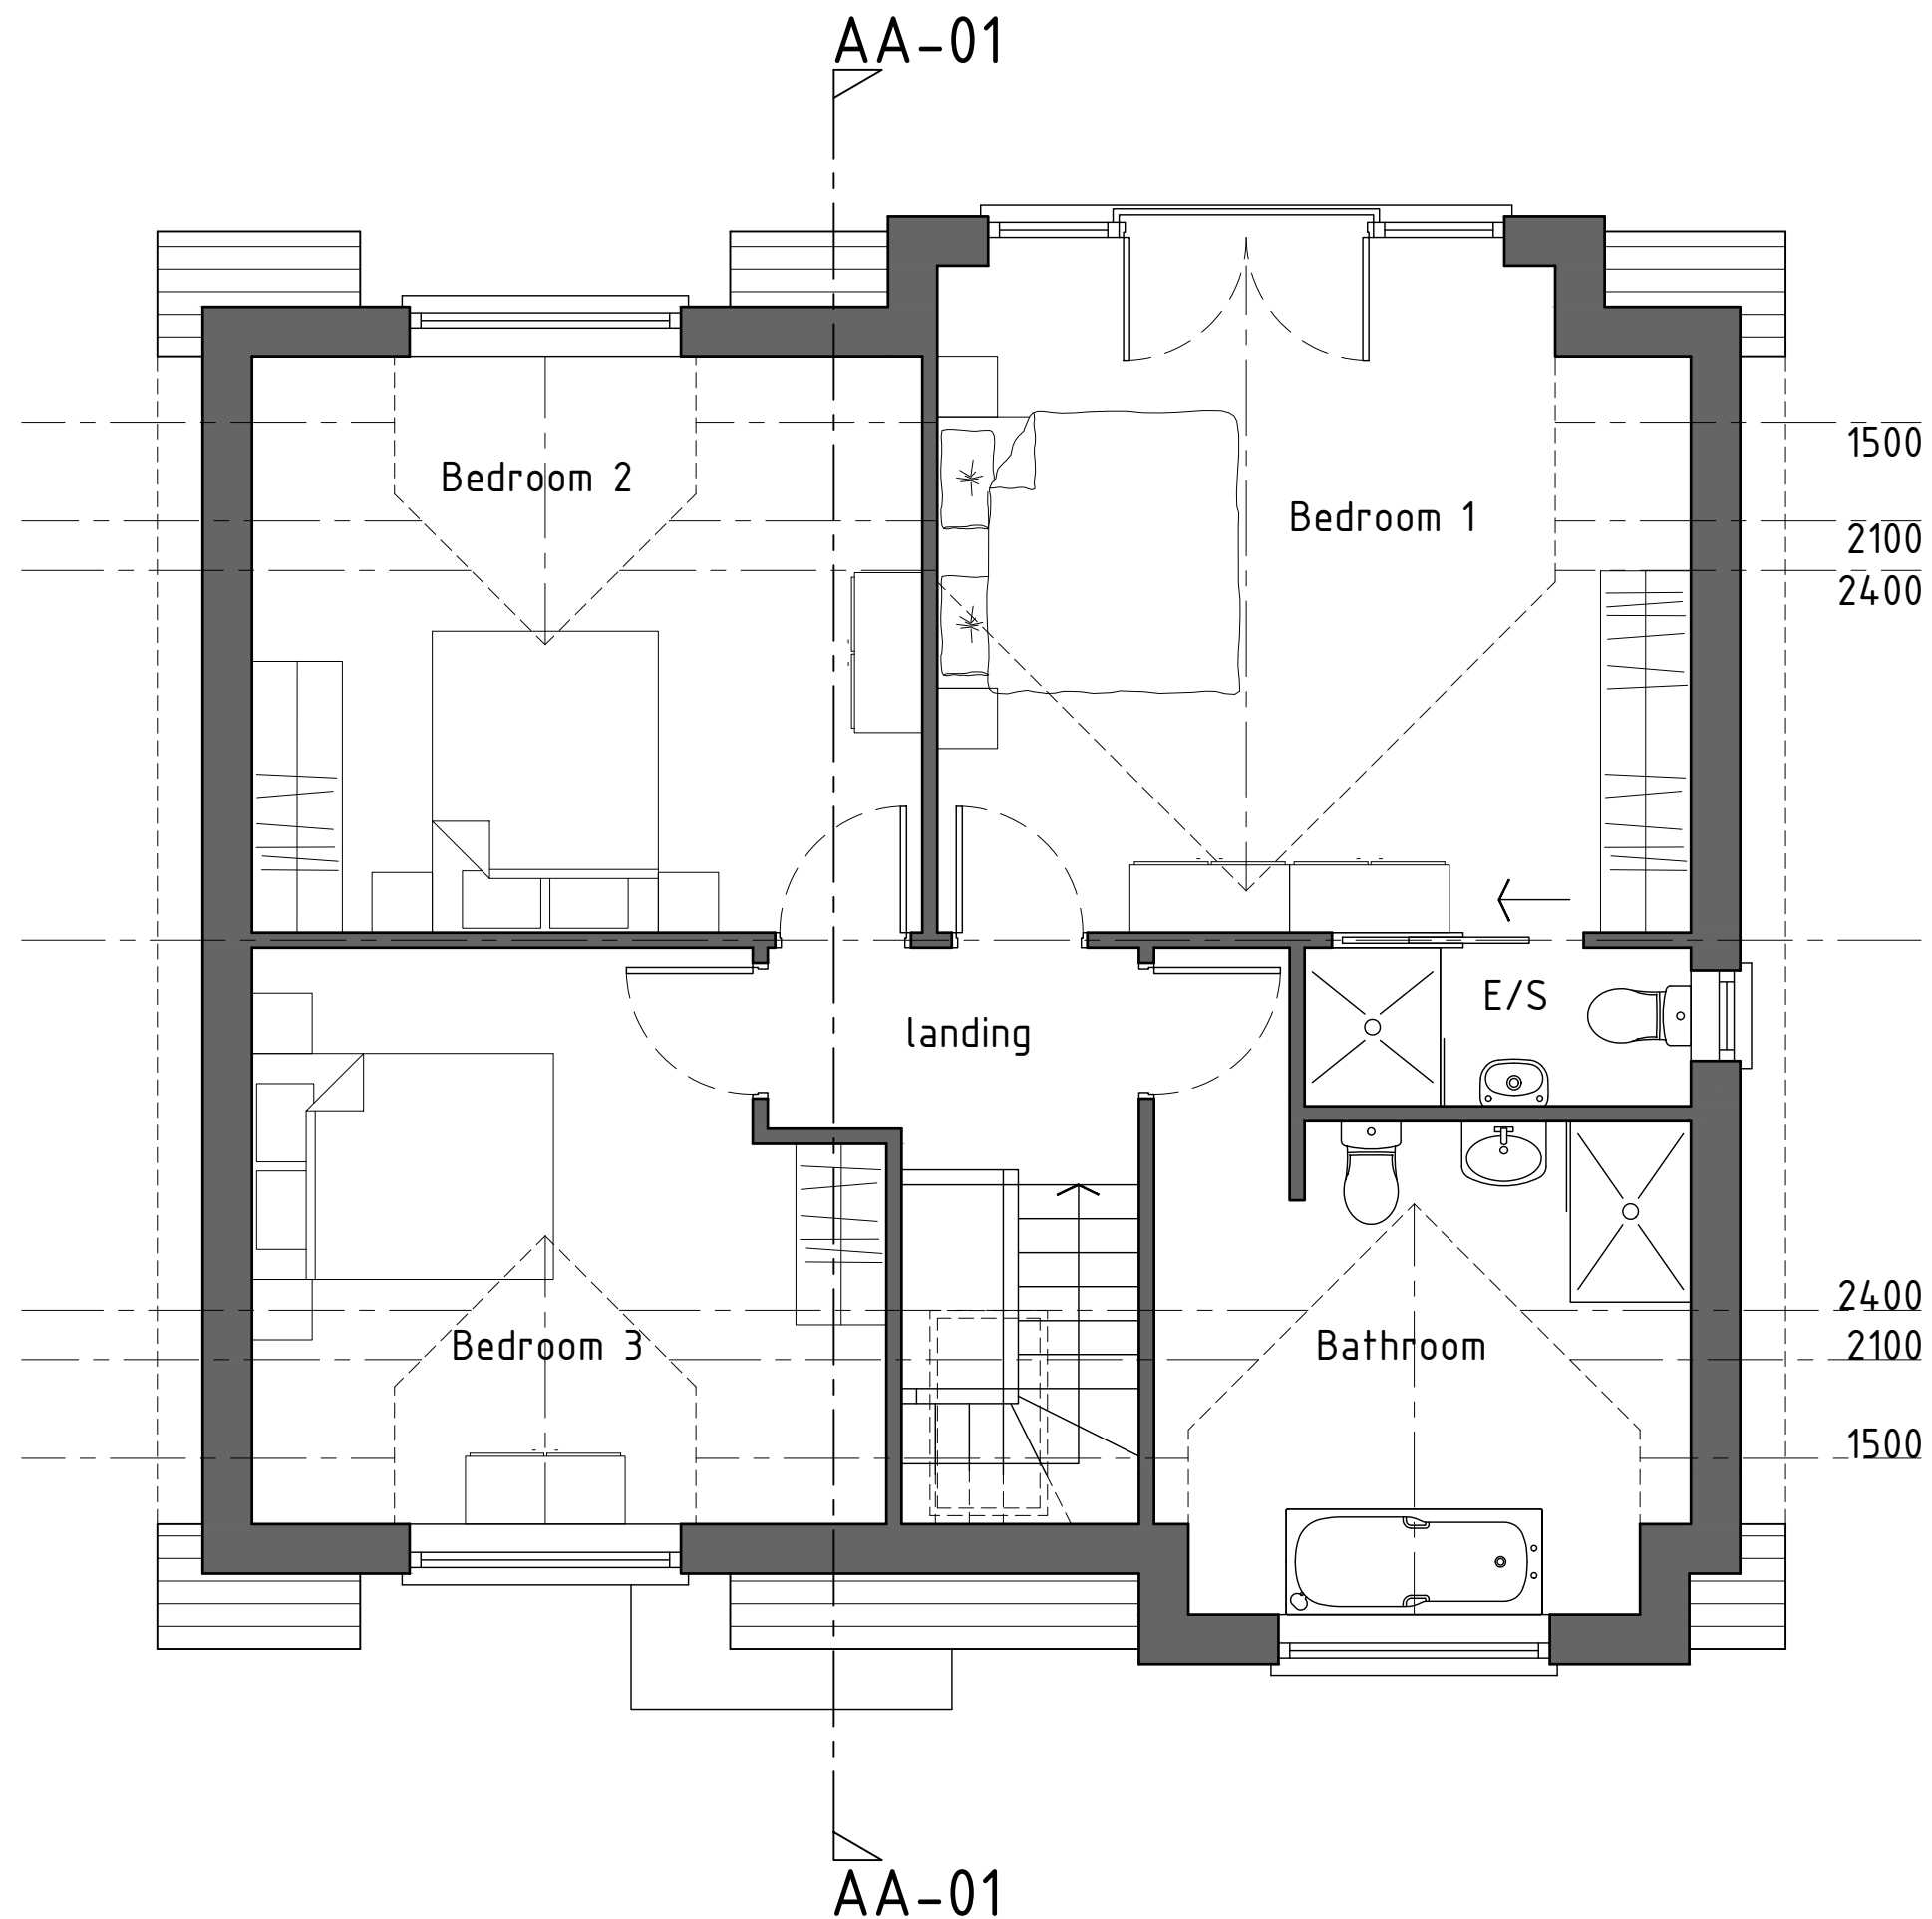

Proposed Plot -02

 

Project; Land North of Bryn Rhedyn Farm, Bronwylfa Road, Legacy, Rhostyllen, LL14 4HY	
Title; Proposed First floor plan	Scale (A3); 1:50
Dwg No; BRF/PD/07	Date; 13.05.22
Revision;	