



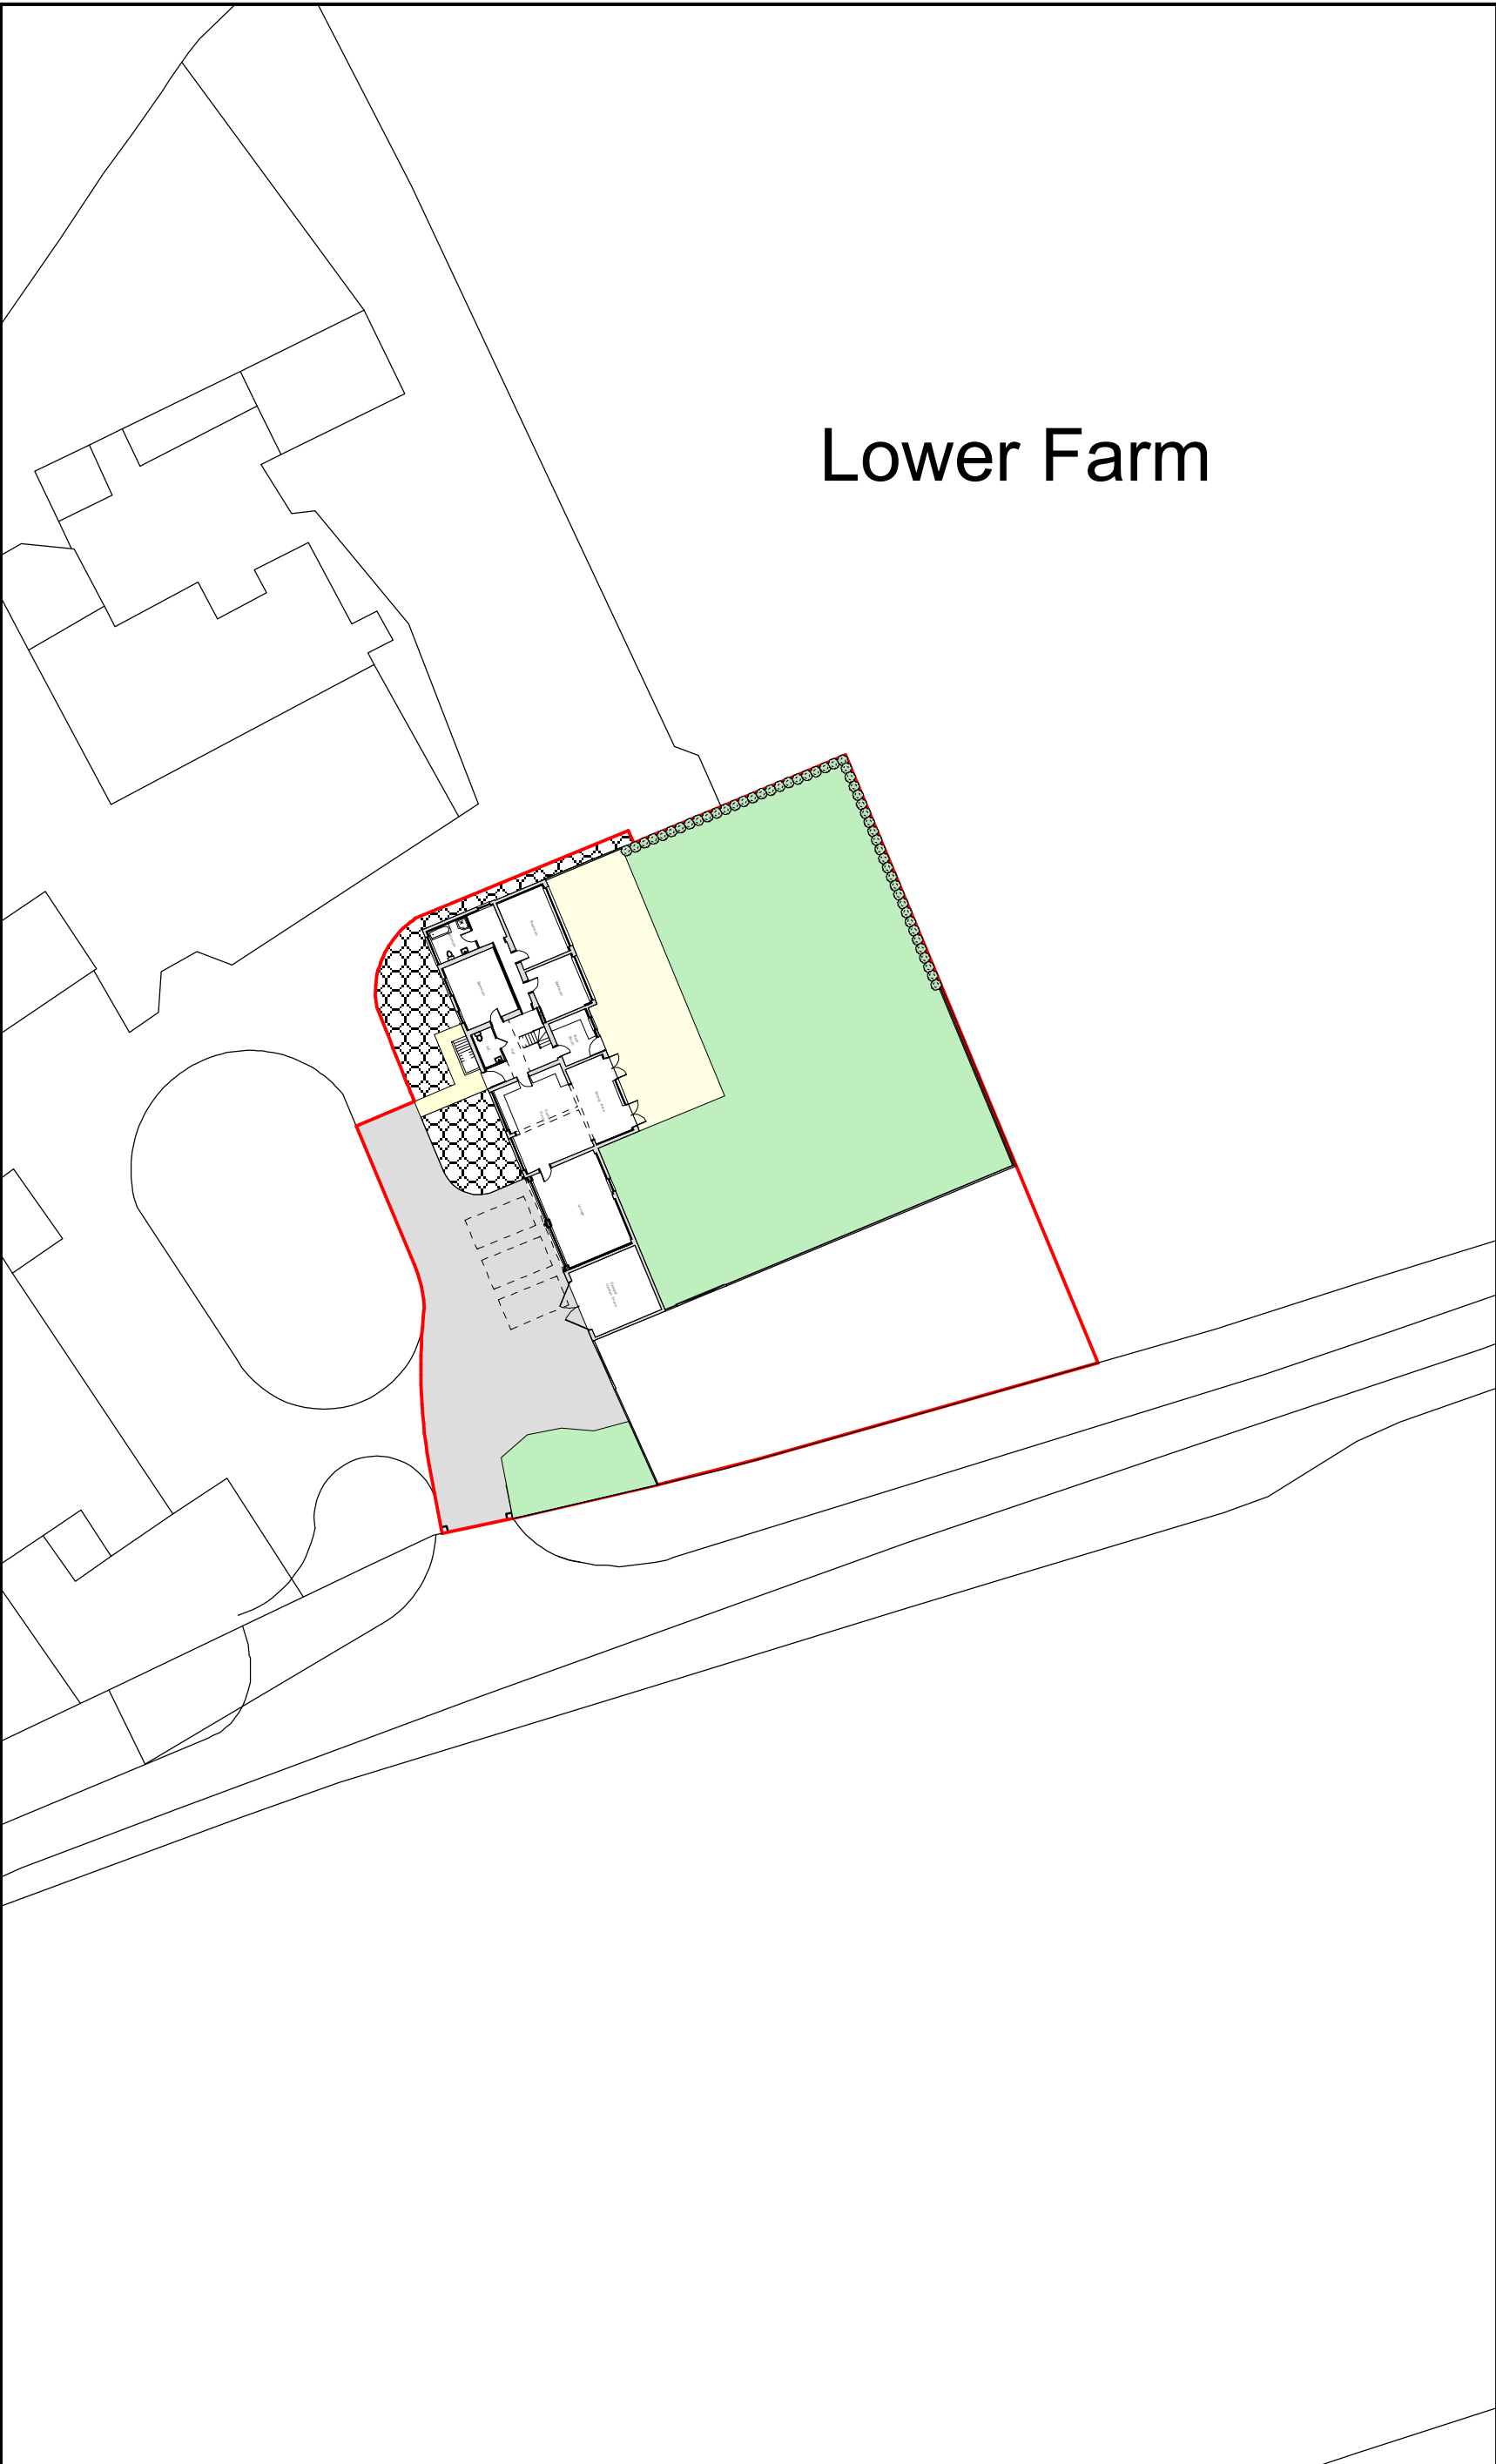

Site Plan 1:500

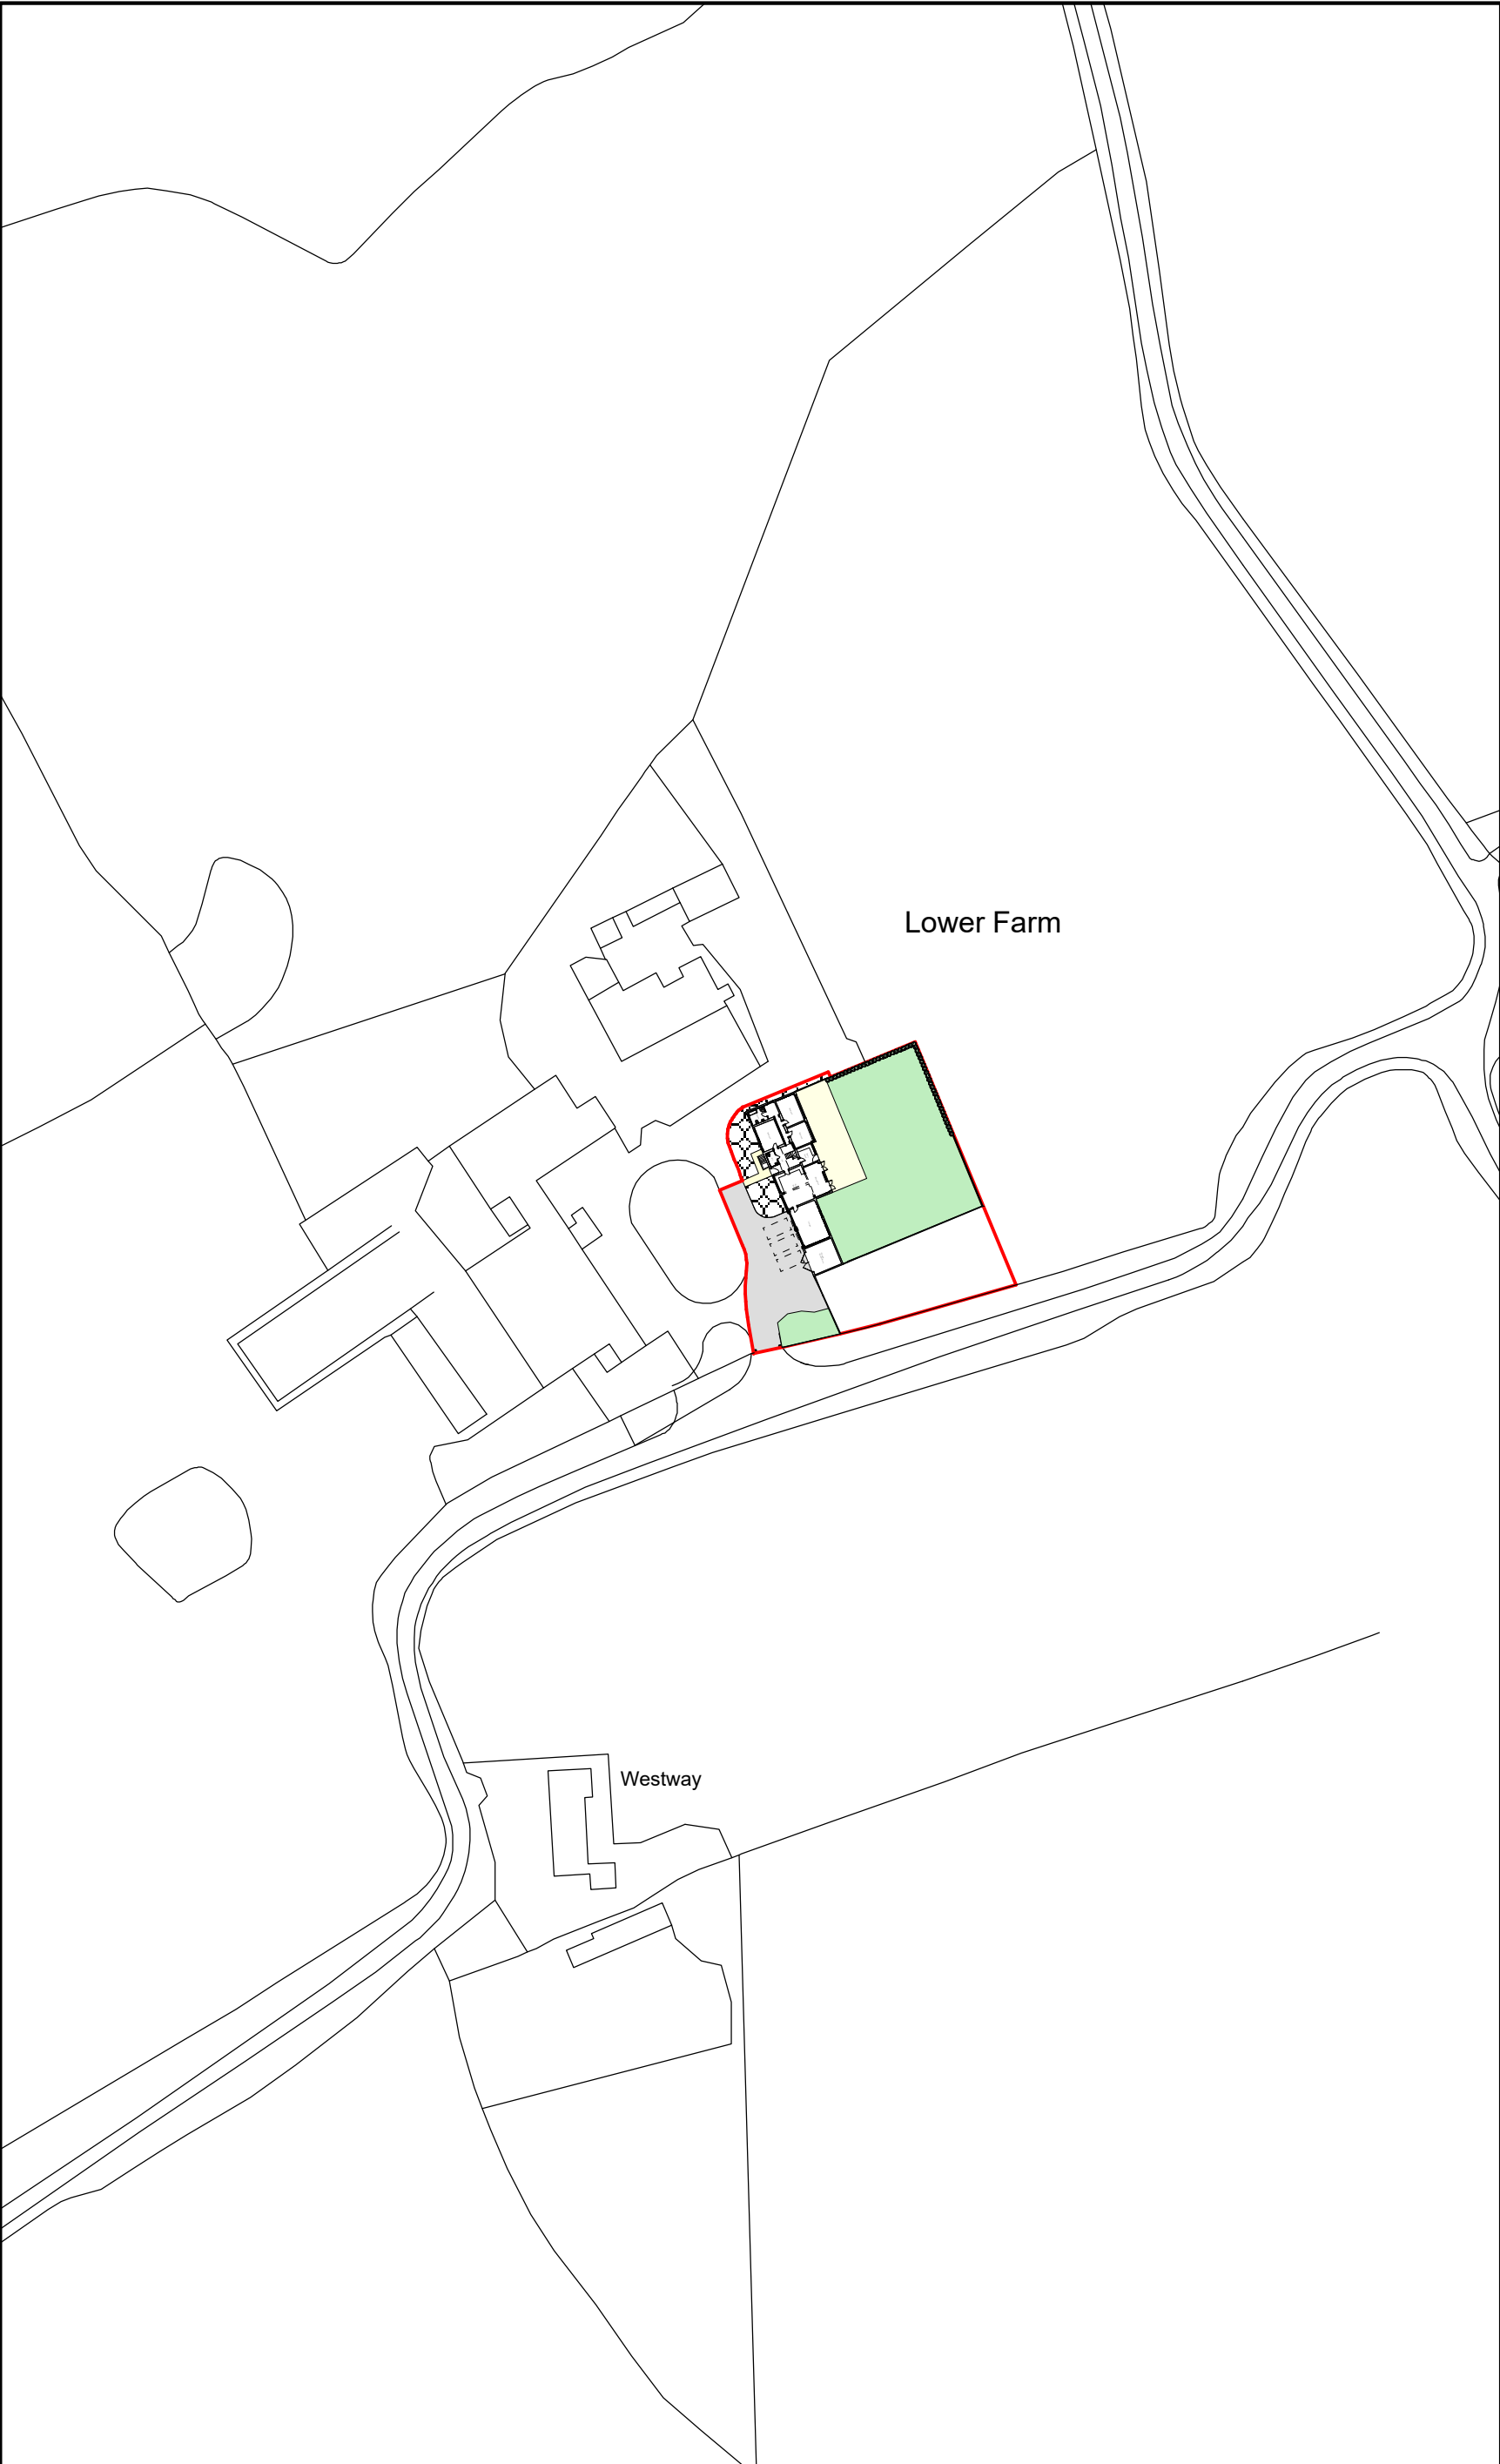

Location Plan 1:1250

Key

Surrounding Buildings

Application Site

Rev	Date	Detail	Initial

Project:

Proposed conversion of Barn 6 to create residential dwelling, Lower Farm, Lower Farm Road, Bowling Bank, Wrexham. LL13 9RY.

Title:	Scale: (A2)
Planning:Site &	1:500 &
Location Plan	1:1250

Drawn By:	Date:
E.M.Jackson	June 2021

Drawing No:	Sheet:
W178/005	1 of 1

Office 3K4,
Redwither Business Tower,
Wrexham. LL13 9XT
Tel: 01978 356500
www.blueprintarchitectural.com
© copyright all rights reserved