


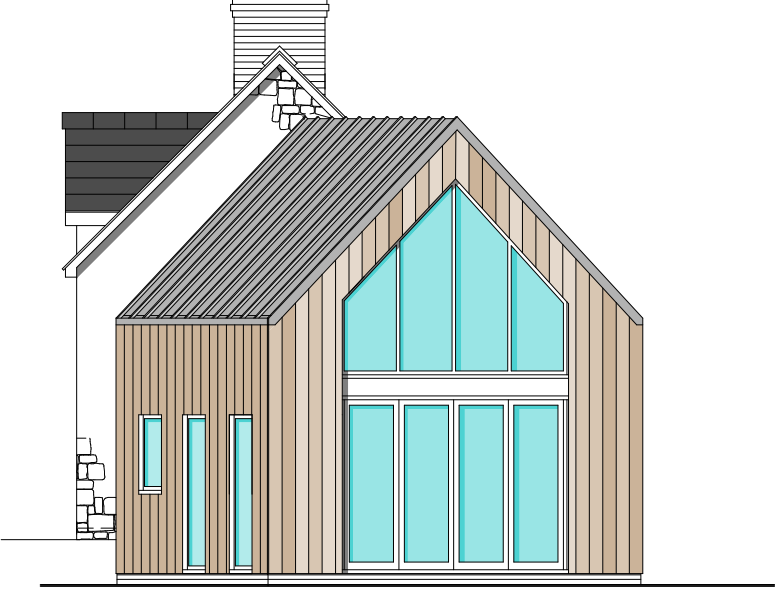

Proposed Front Elevation




Proposed Side Elevation



Proposed Rear Elevation

Single storey Plant Room extension to be constructed under Permitted Development.

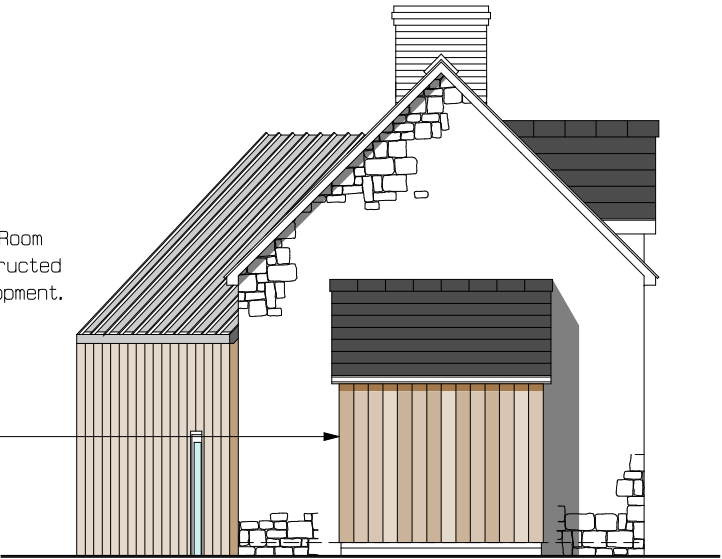

Proposed Side Elevation



Rev.	Date	Initials	Remarks
A	-	had	-
B	-	had	-

Proposed Alterations and Extension to Brookside Cottage, Trevor Road, Garth		Drawn had
Proposed Elevations		Checked gws
		Date 06/2020
		Scale 1:100
Copyright Paterson Macaulay & Owens © 2017. The drawings, details and information shown on this document are subject to the copyright of the architect (Paterson Macaulay & Owens) & are not to be used, reproduced or disclosed without their express permission. Likewise, third parties who do not have a licence or sub-licence to use the design will not be entitled to use the drawings without the architect's consent. This drawing, including dimensions are to be verified on site prior to commencement of works. Any discrepancies should be brought to the attention of Paterson Macaulay & Owens immediately. Do not scale from this drawing.		Job no 5089
		Dwg no P02
		Rev E

Paterson Macaulay & Owens
Bebbington
Telephone 0151 334 0569
Mold
Telephone 01362 755703
E-Mail
enquiries@pmoarchitects.com
www.pmoarchitects.com