



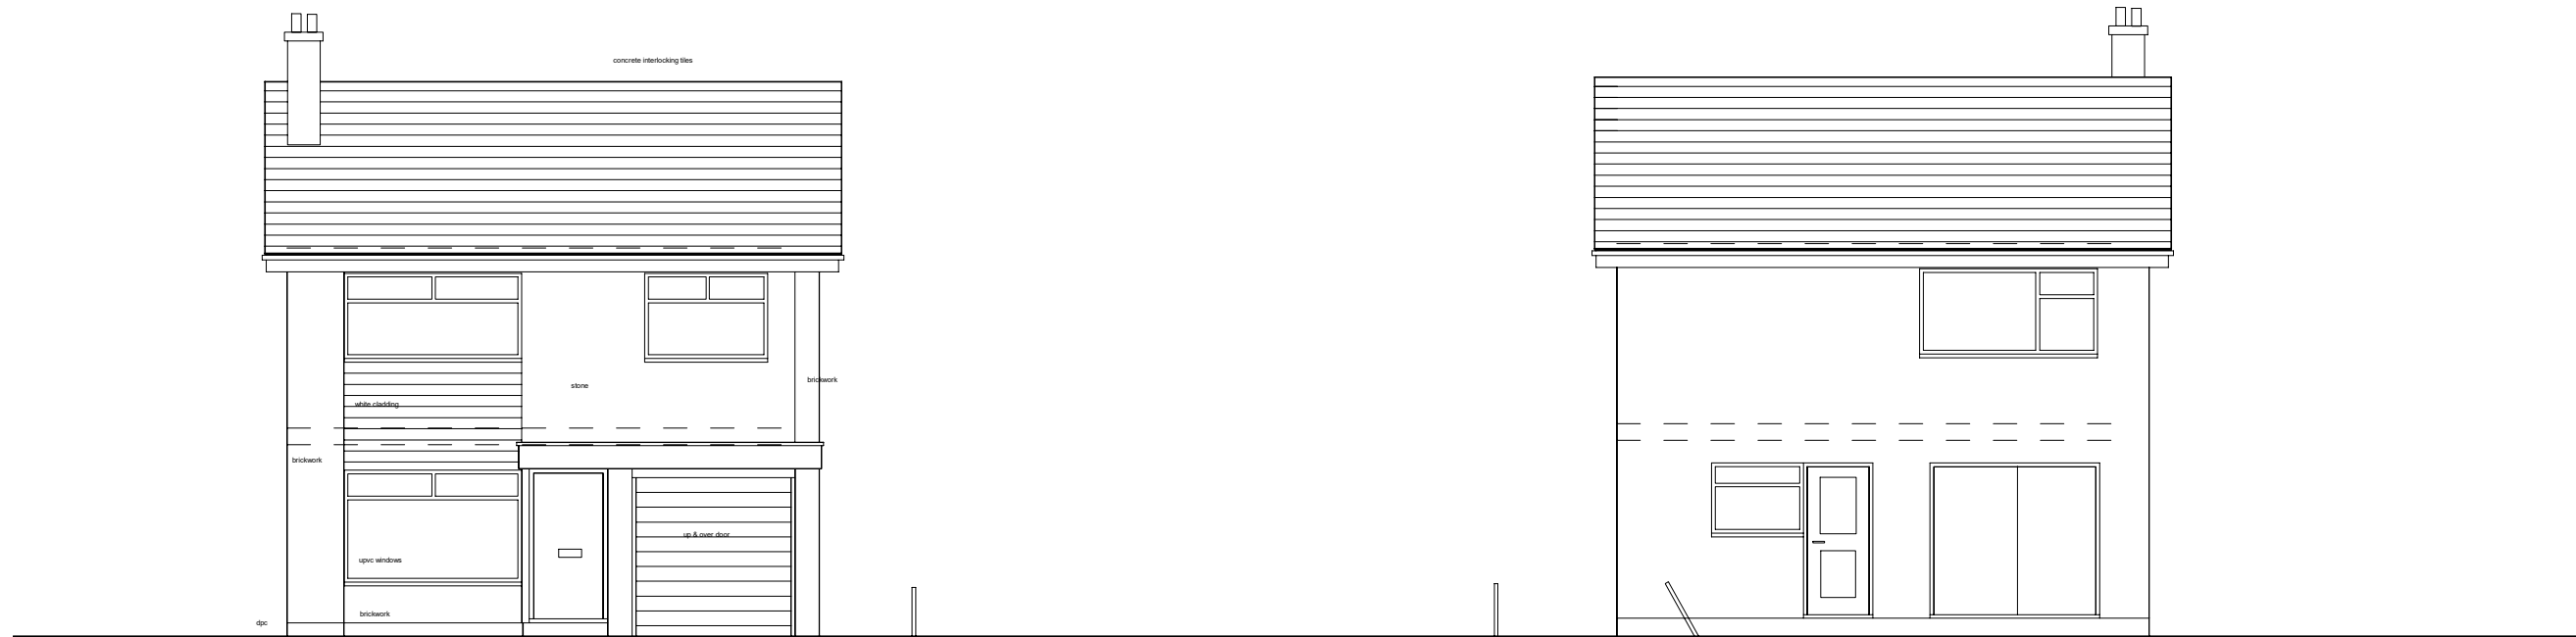

NORTH ELEVATION EXISTING

SOUTH ELEVATION EXISTING

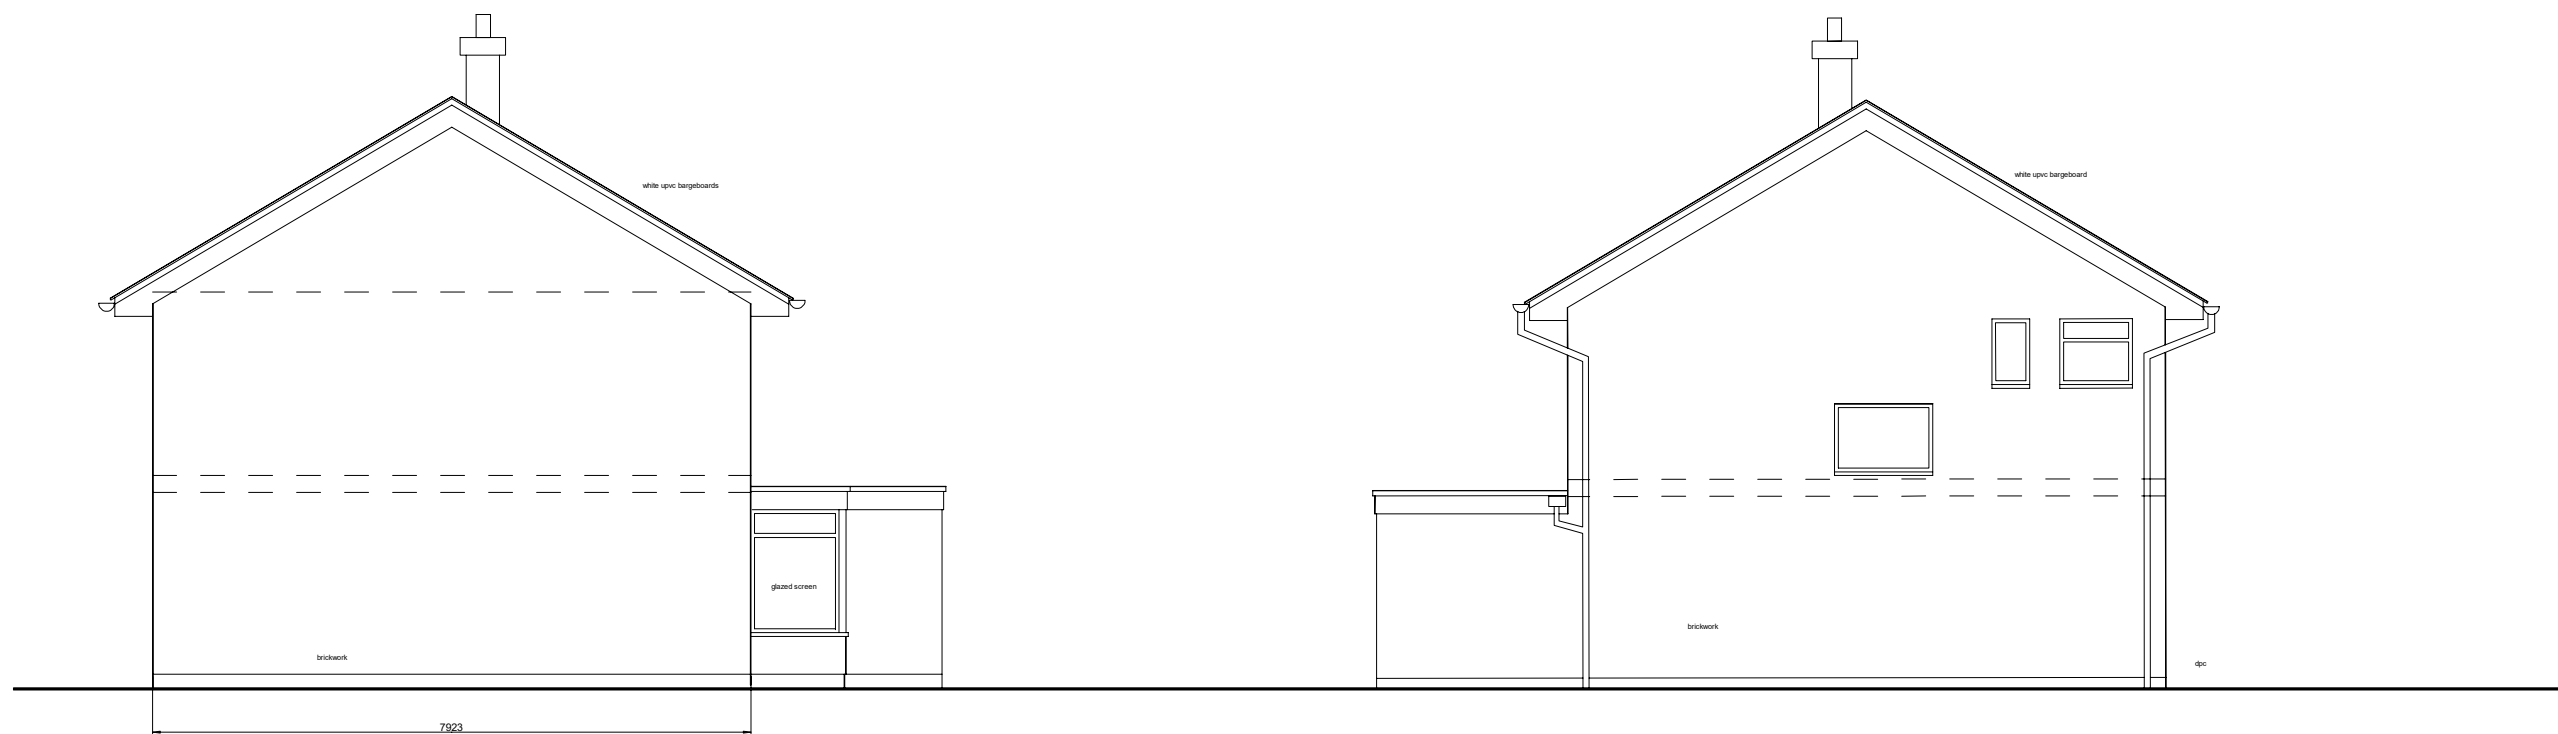

EAST ELEVATION EXISTING

WEST ELEVATION EXISTING

PROPOSED TWO STOREY EXTENSION
AT 20 YARWOOD DRIVE WREXHAM LL139UJ

FOR MR S JONES

ELEVATIONS EXISTING

Scale 1:100 Date Oct 21 Dwg No SJ03a

Rev A Planning submission Oct 21