


NO DIMENSIONS ARE TO BE SCALED FROM THIS DRAWING. ALL DIMENSIONS STATED MUST BE VERIFIED ON SITE. THE CONSULTANT MUST BE ADVISED OF ANY DISCREPANCIES PRIOR TO ANY ITEM OF WORK BEING PUT IN HAND. THIS DRAWING MUST BE READ TOGETHER WITH THE SPECIFICATION, BILL OF QUANTITIES AND ALL OTHER RELATED DRAWINGS.

LEGEND


- | | |
|---|---------------------------------|
|  | EXISTING WALLS TO BE RETAINED |
|  | PROPOSED NEW WALLS |
|  | EXISTING WALLS TO BE DEMOLISHED |

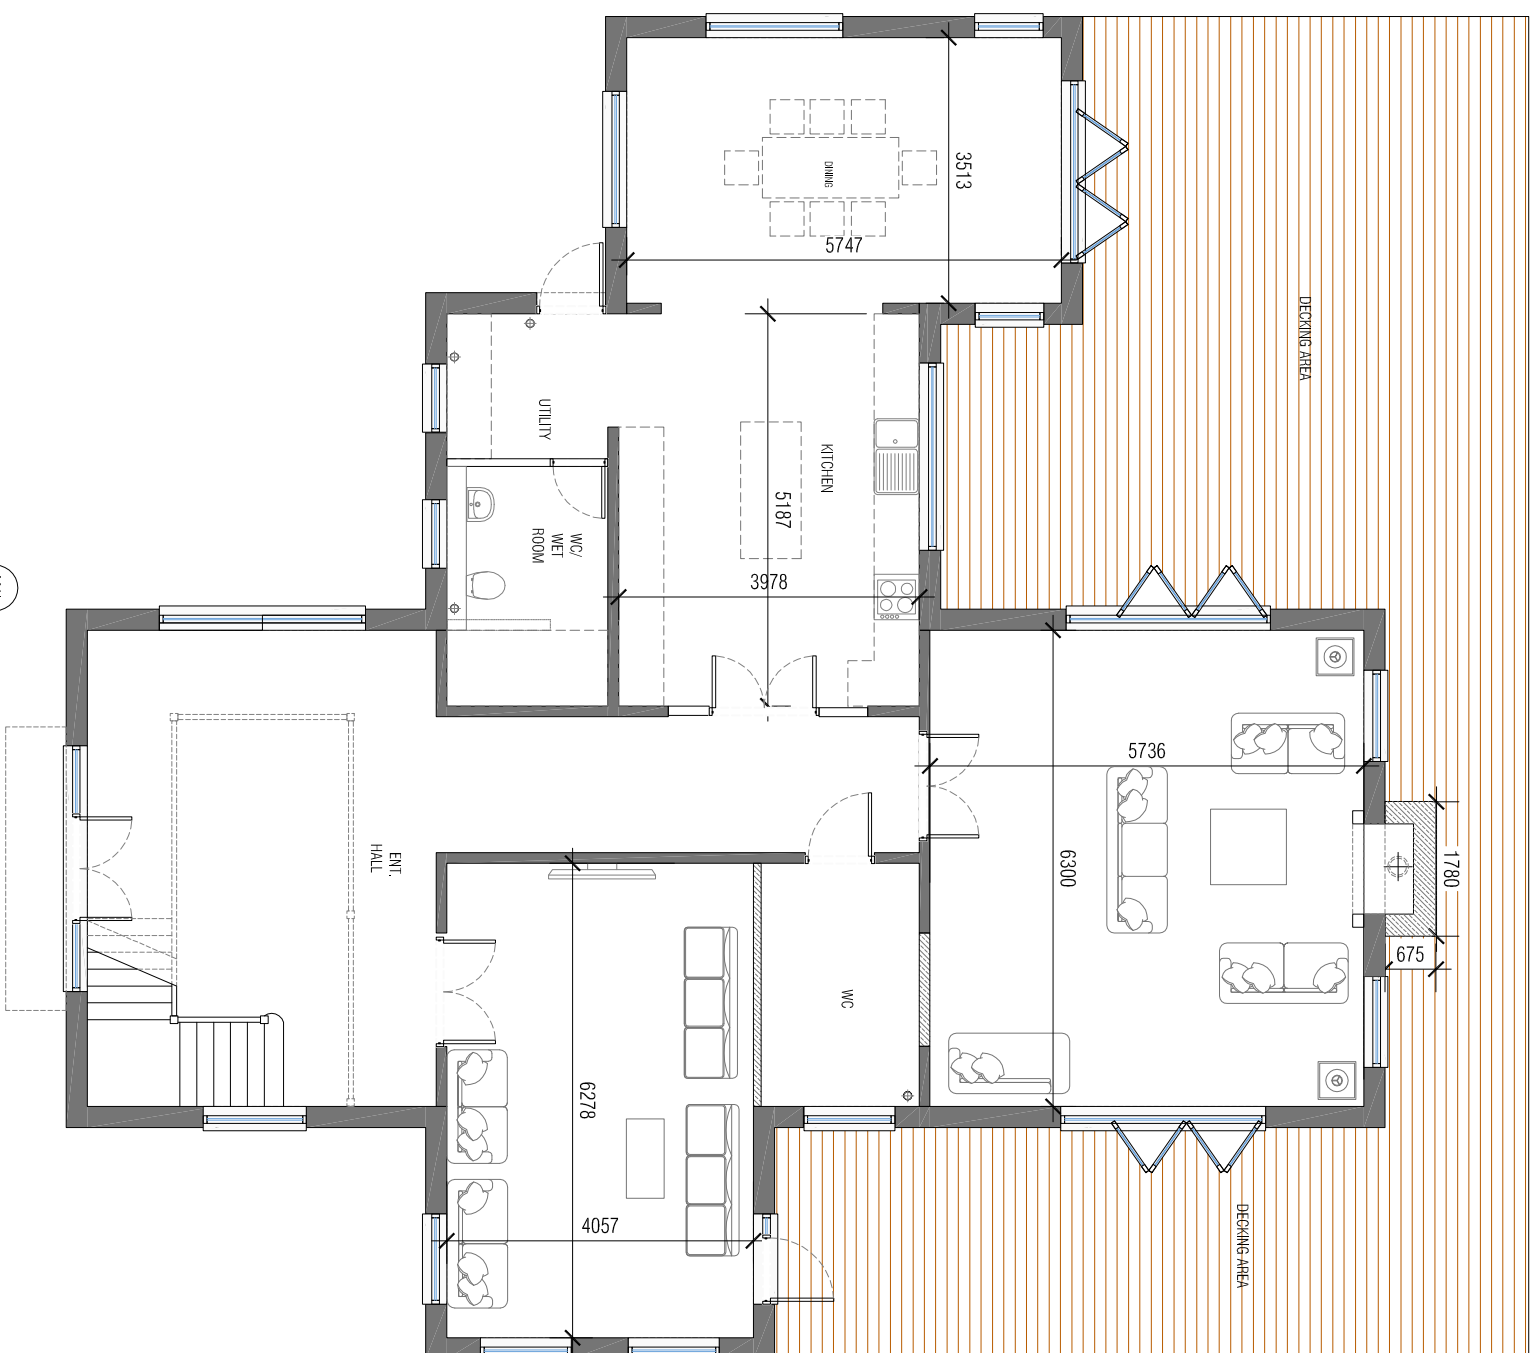

PROPOSED GROUND FLOOR PLAN

(M.H)

M.H

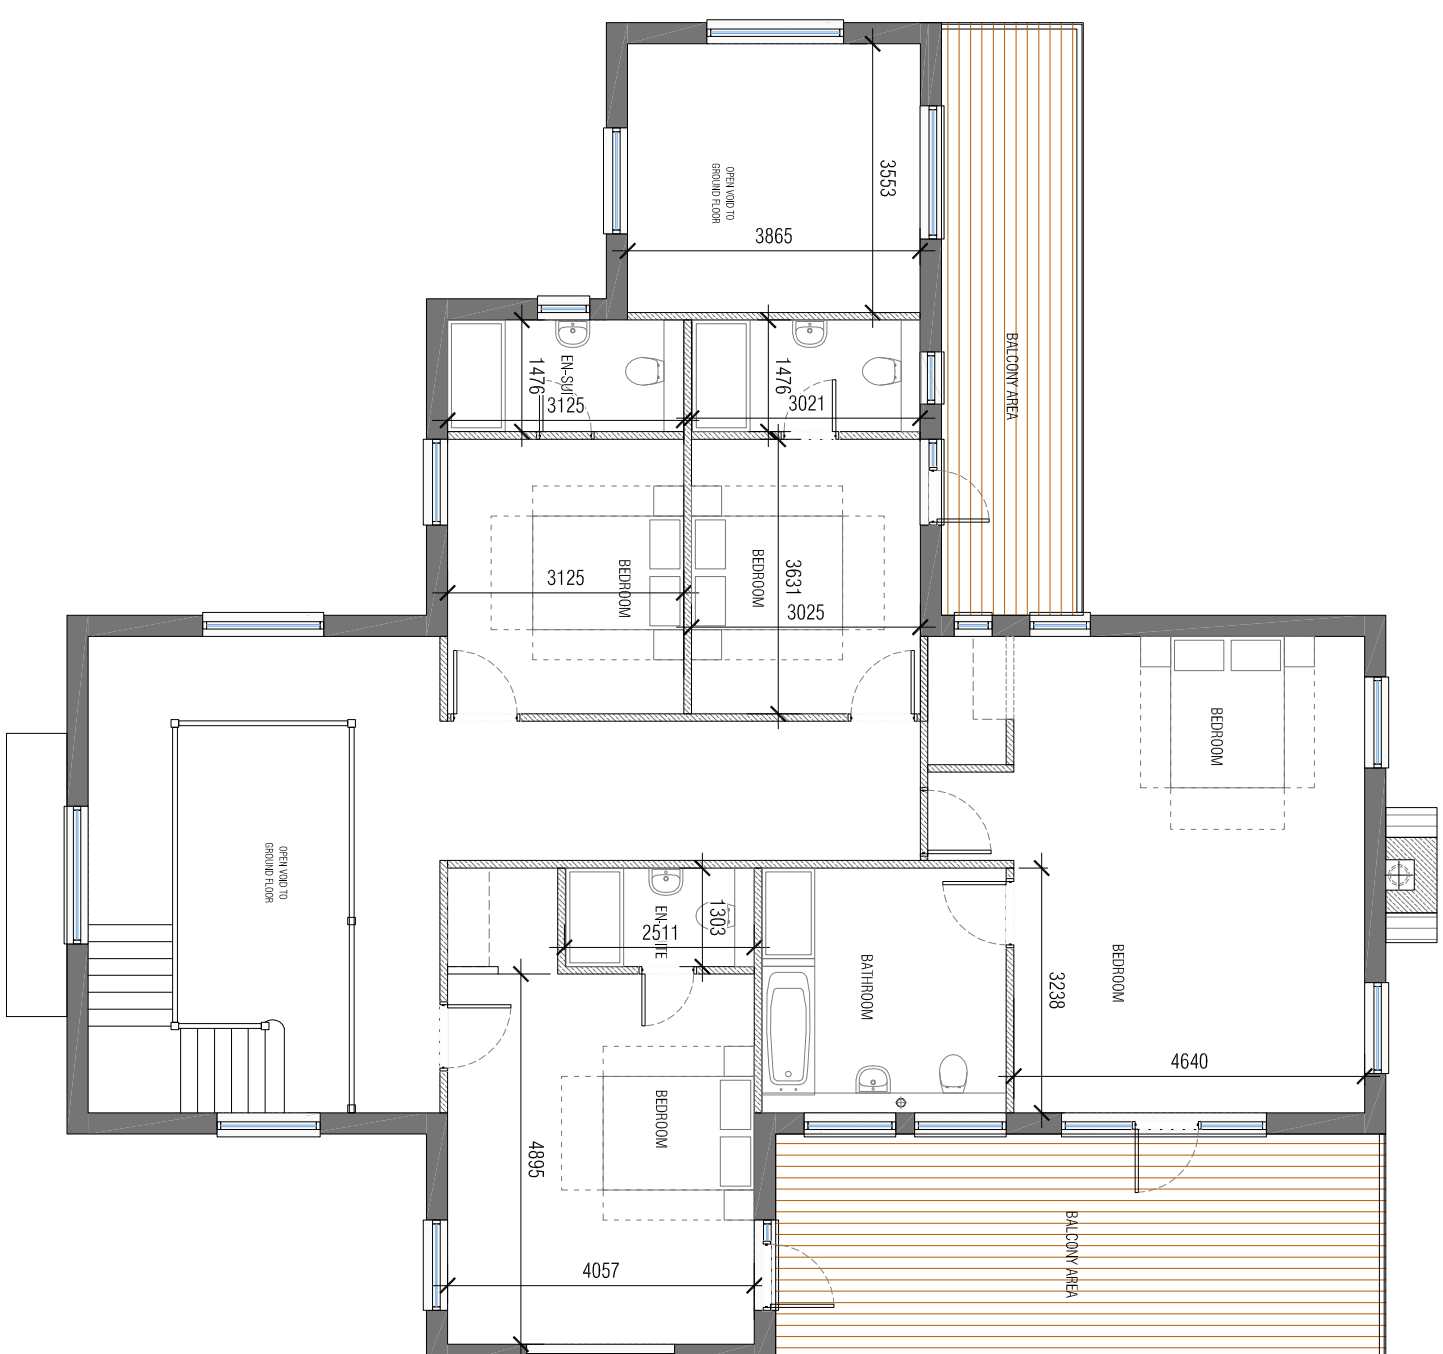

PROPOSED FIRST FLOOR PLAN

REV A COMMENTS INCORPORATED 25-11-2021

Project:

LAND ADJACENT TO DDOL-HIR, GLYN CEIRIOG

PROPOSED FLOOR PLANS

Drawing Title:

Client: Dr. Aisha Ali (WESTBURY GARDENS LTD)

Scale: 1:100@A3 Date: NOVEMBER 2021 Drawn: ZU Checked: SA

Project No:	Drawing No:	Revision
21106	A 102	A