

Drawing No. 006/7

Date August 2021


Revisions

Scale 1: 100 @ A3

PROPOSED CHANGE OF USE OF THE OLD POST OFFICE, STATION ROAD, ROSSETT,
TO A RESTAURANT AND COFFEE SHOP



PROPOSED FRONT ELEVATION
(The existing shop front will be replaced and will
be the subject of a further planning application)

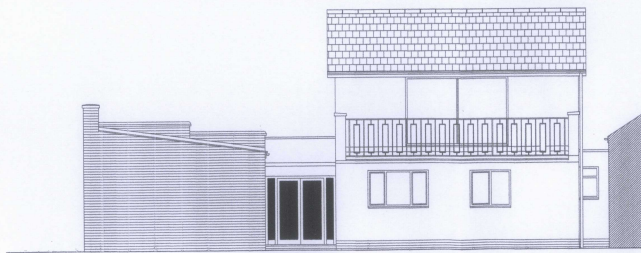

PROPOSED REAR ELEVATION

PROPOSED

