


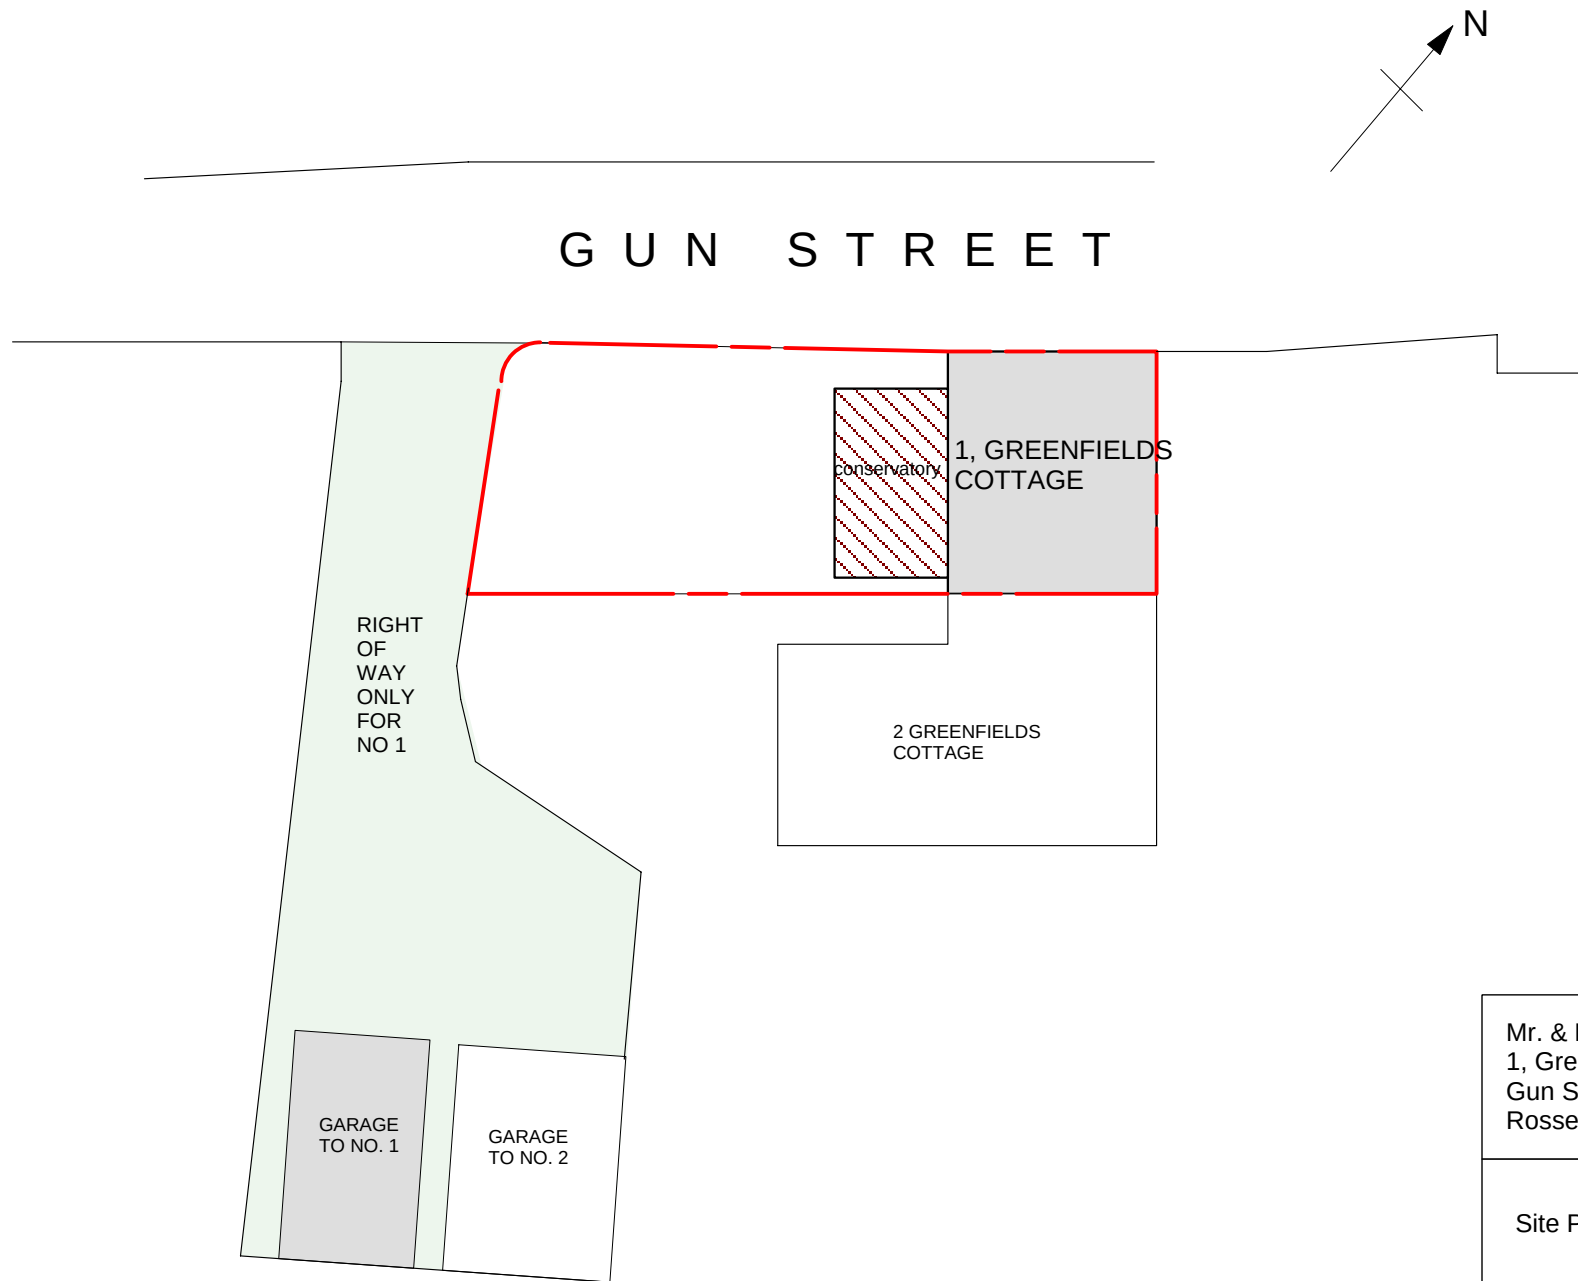

Mr. & Mrs. R. Griffiths,
1, Greenfields Cottage,
Gun Street,
Rossett.

Site Plan

Dwg No.	G26/3	Rev.	
Scale	1/200 @ A4	Date	May 2022

Drawn by: **JNL DESIGN**
Tel: 07792 595 480