


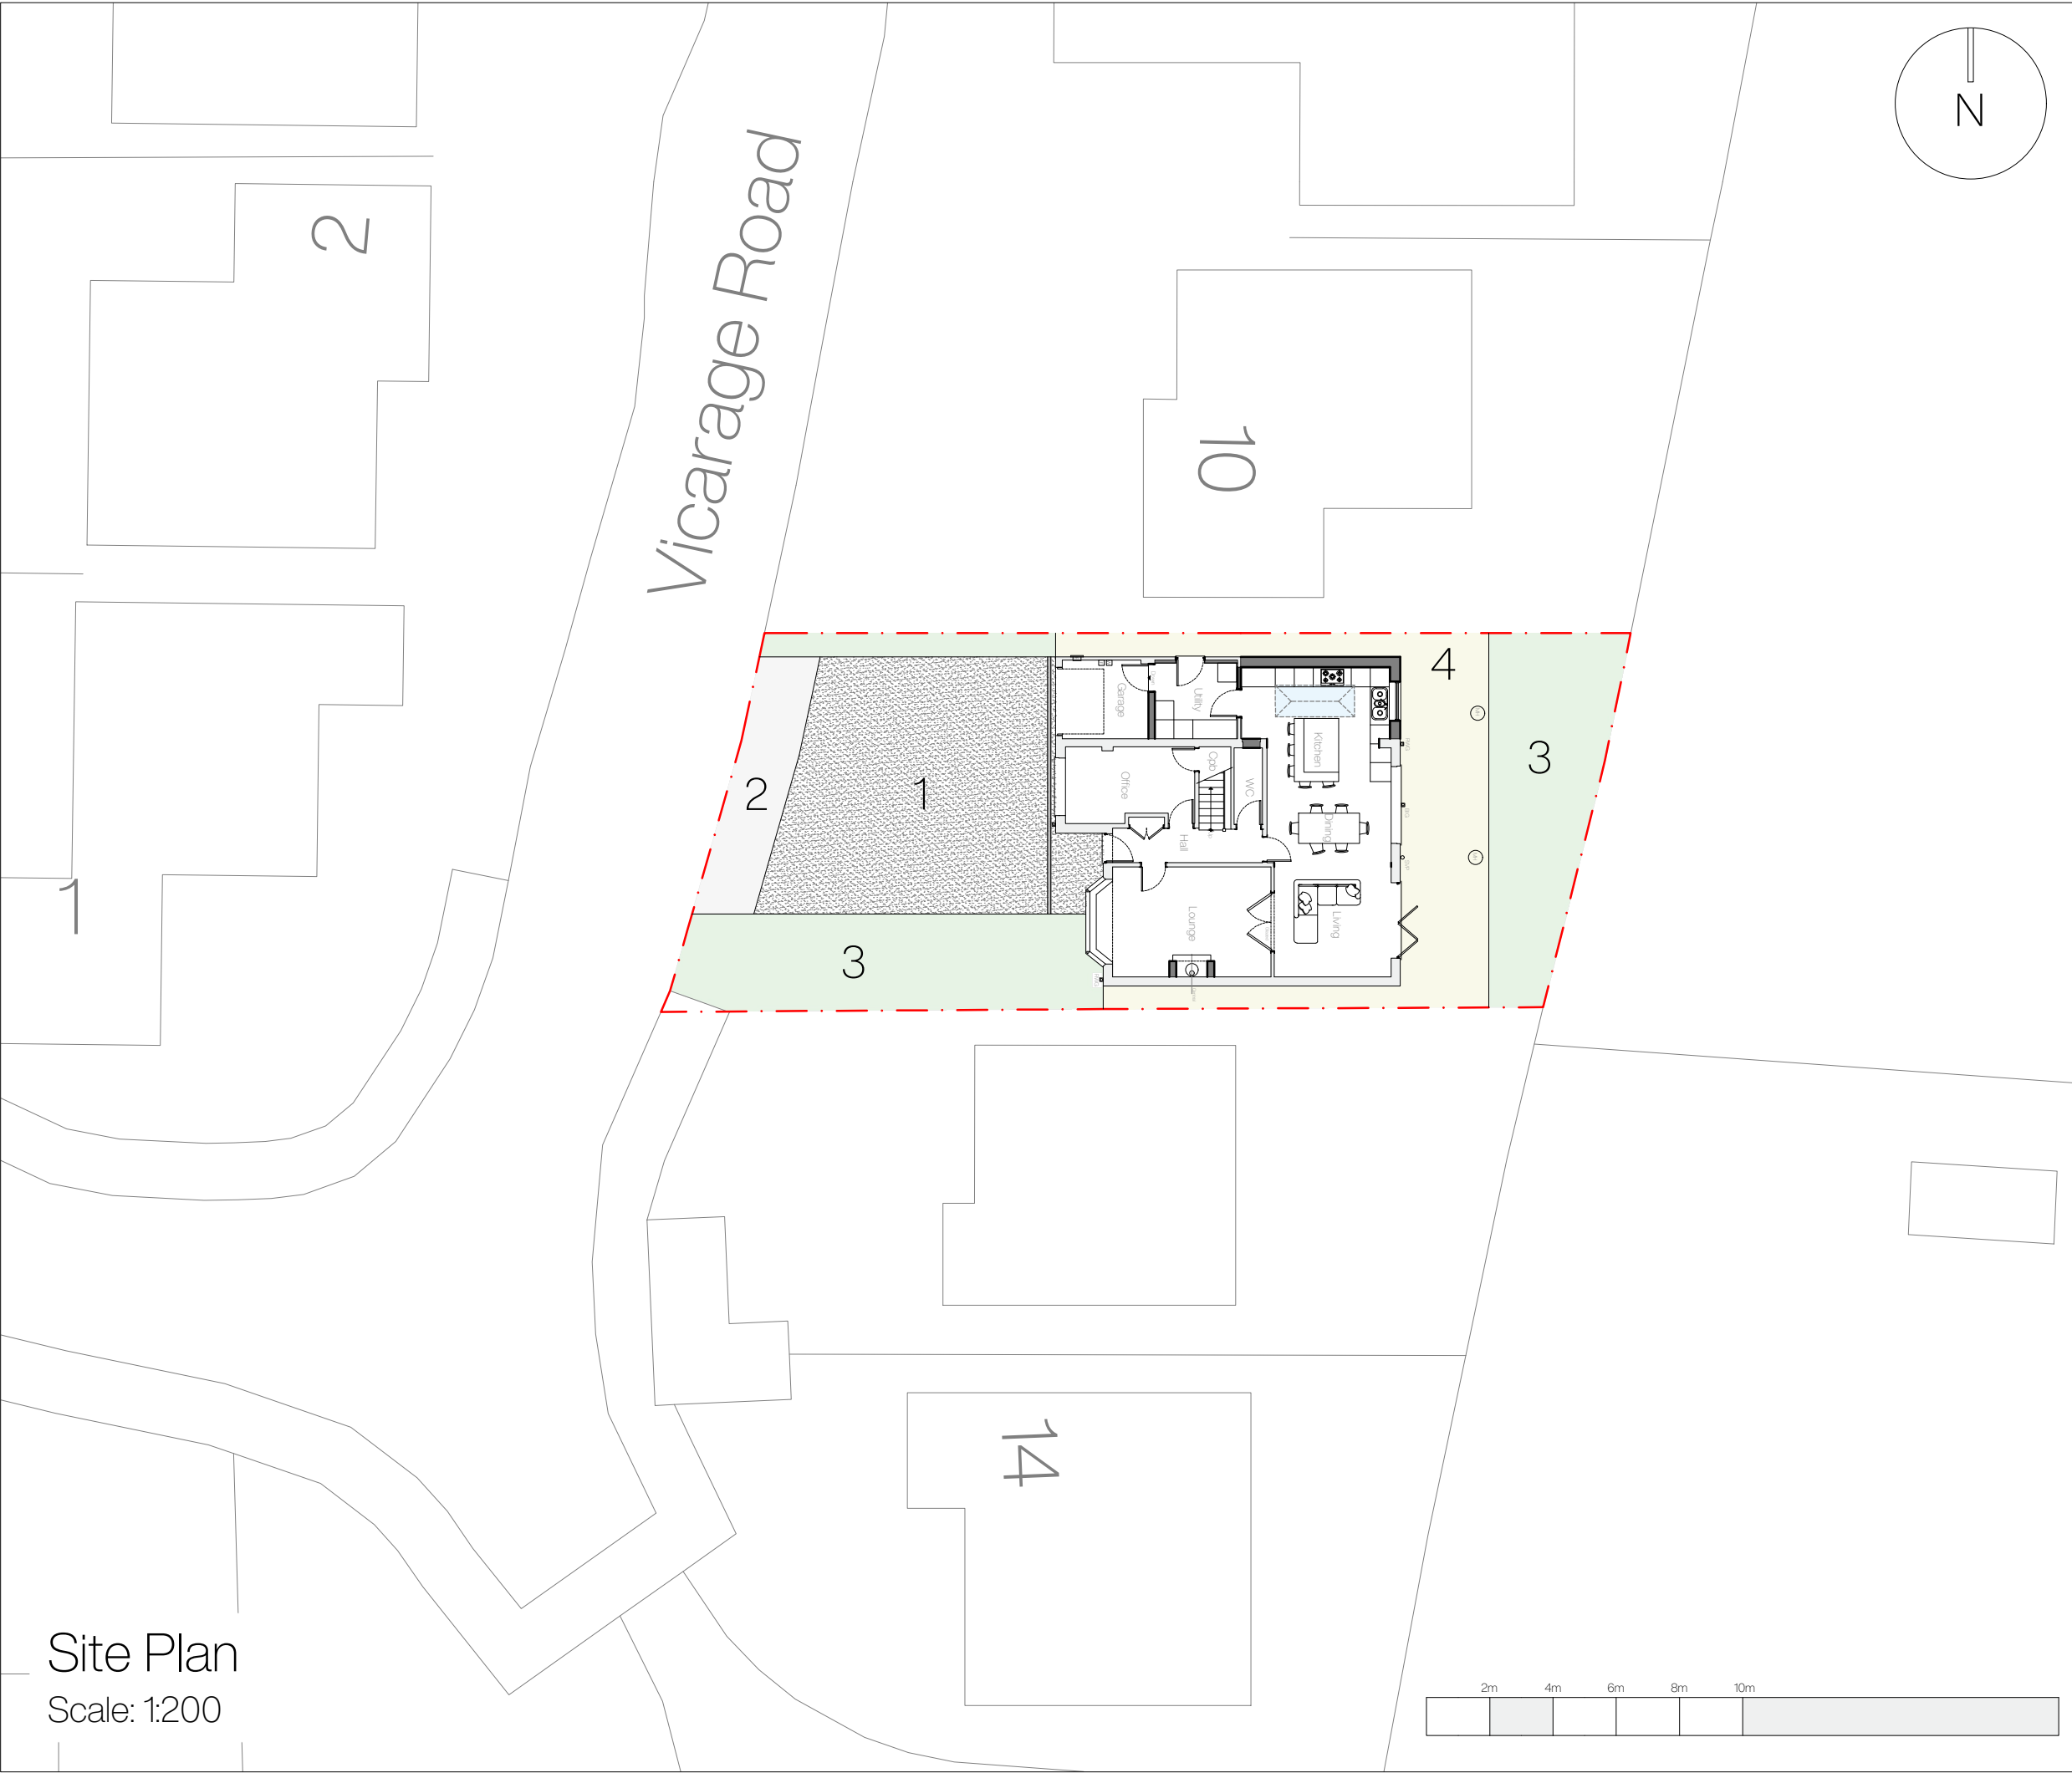

Landscaping is indicative only.

Application Site

Proposed Materials

- 1. Grey Resin Driveway
- 2. Tarmacadam
- 3. Grass
- 4. Paving Slabs

11 Vicarage Court,
Holt, Wrexham,
LL13 9AL

Rev	Notes	Date
-----	-------	------

Planning Site Plan

March 2022

A3

F02.1.005

1 - 1

Site Plan
Scale: 1:200

DO NOT SCALE FROM THIS DRAWING. ALL DIMENSIONS TO BE
CONFIRMED ON SITE PRIOR TO FABRICATION BY THE
CONTRACTOR. DRAWINGS TO BE READ IN CONJUNCTION WITH
ANY REFERENCED DOCUMENTATION. PLANS NOT TO BE
REPRODUCED WITHOUT THE PRIOR CONFIRMATION FROM THE
DESIGN TEAM.

