
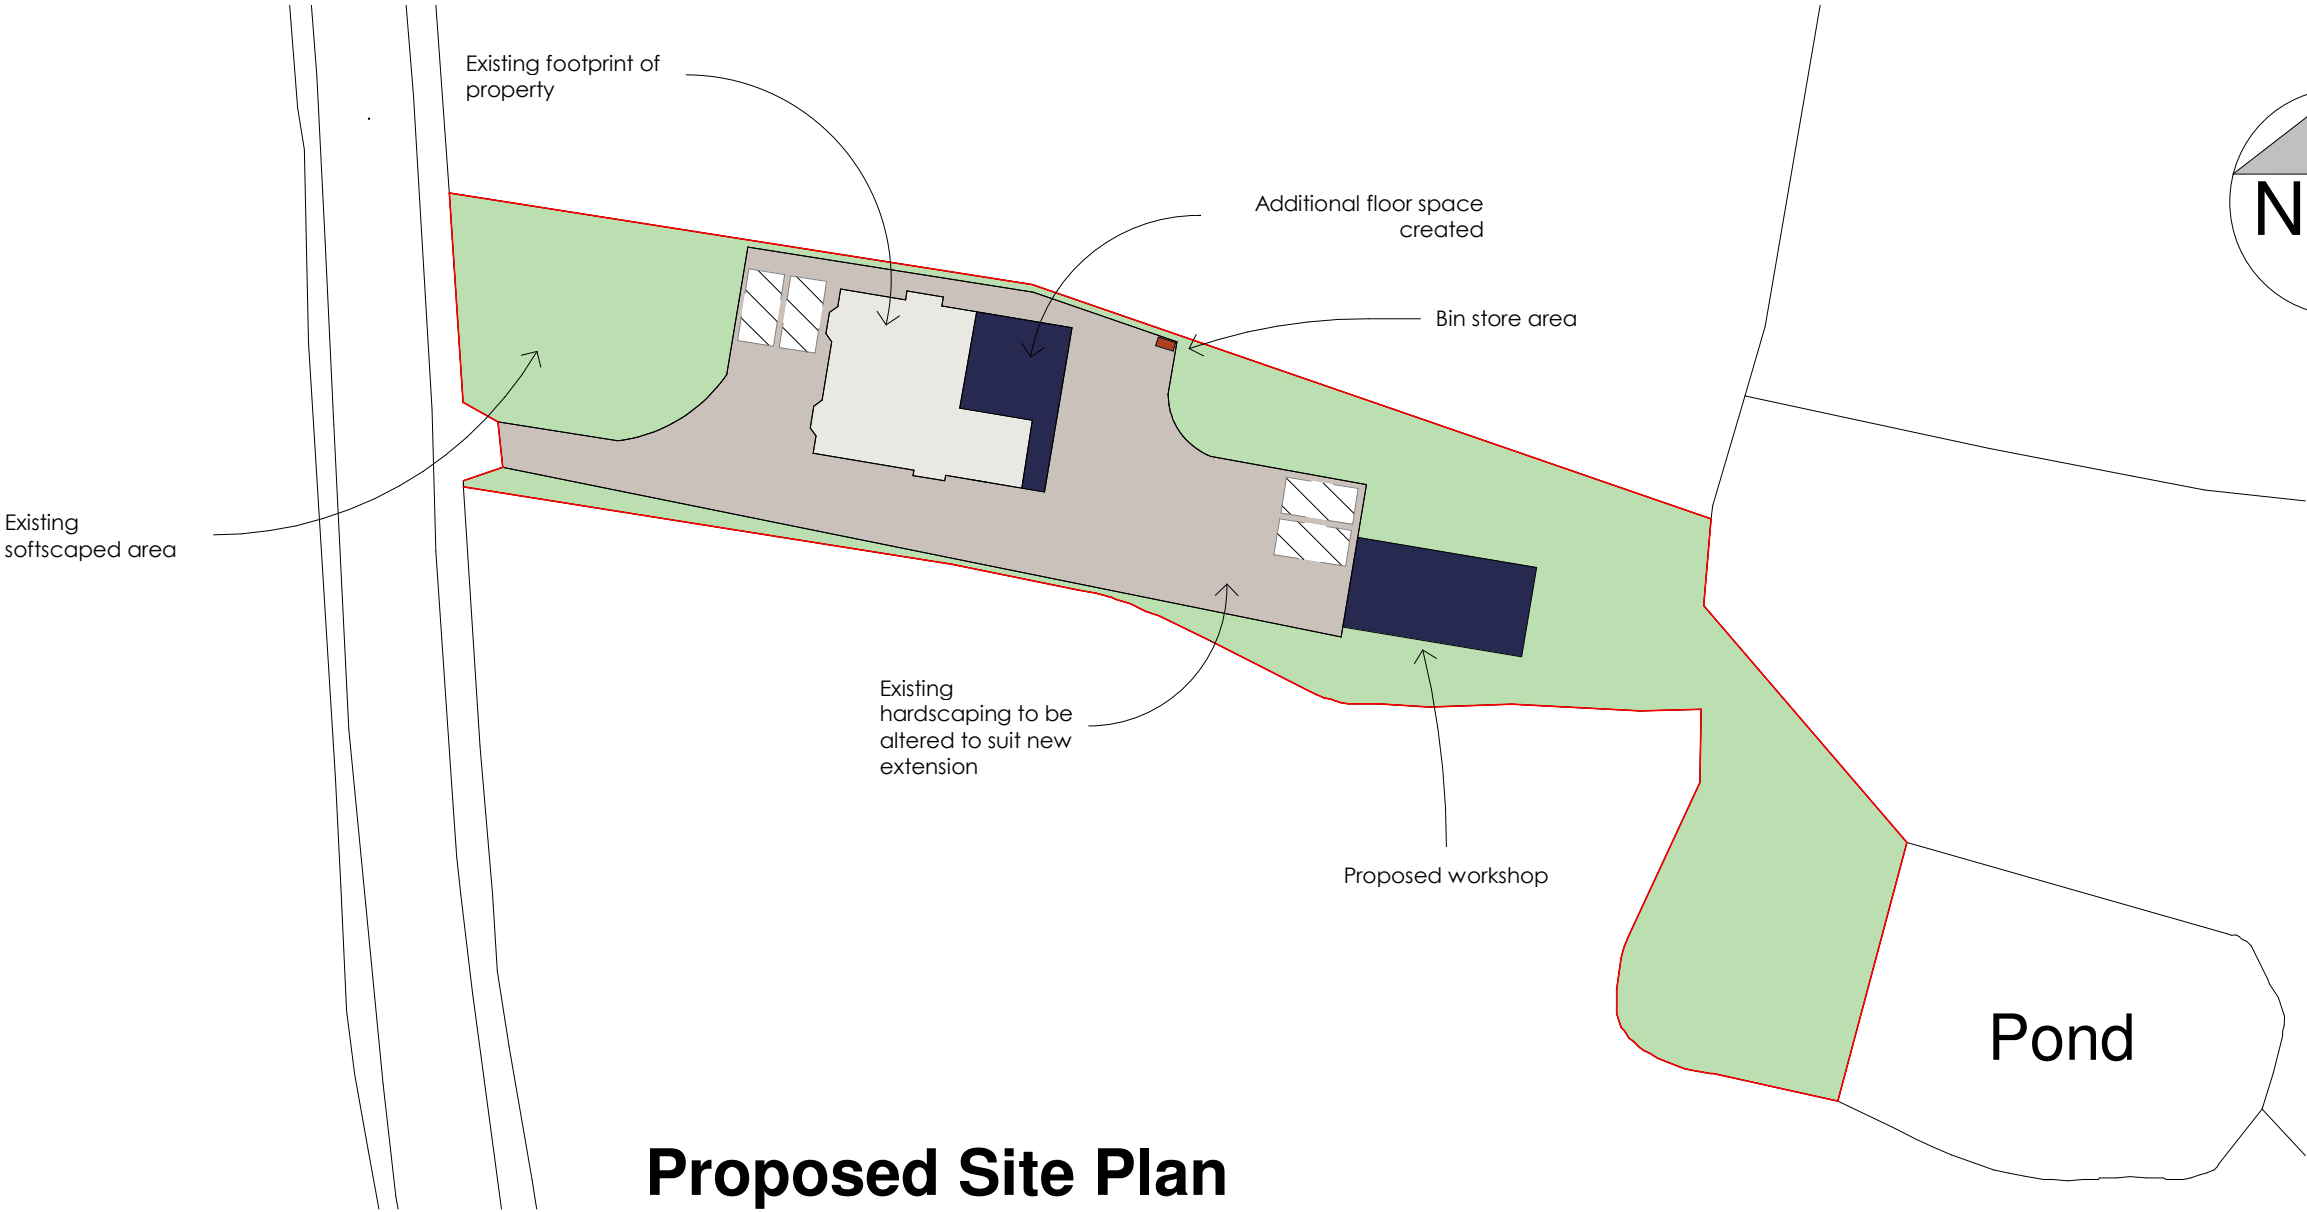



The content of this drawing is subject to the provision of the Copyright Act 1956.

Work to figured dimensions only. Site dimensions are to be checked before work is started. Any discrepancy whatsoever between any information contained on this drawing and any other document or drawing must be drawn to the attention of the Designer by the Contractor before the work is executed.

IF IN DOUBT ASK IMMEDIATELY.

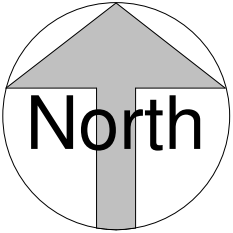

Proposed Site Plan
1 : 500

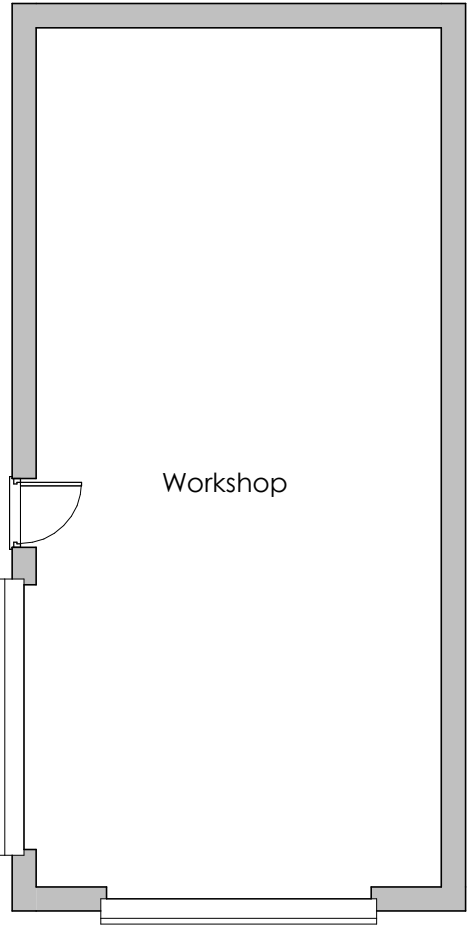

Proposed Workshop
1 : 100

A	Client Amendments		29.04
REV	DESCRIPTION	BY	DATE



OFF THE WALL
ARCHITECTURAL SERVICES

OFF THE WALL - Architectural Services
1The Woodlands, Chester Road,
Gresford, Wrexham LL12 8NU

@ offthewall_architectural
07772 113 971
cathy@offthewallarchitectural.com

Partnered with



CLIENT:

Mr & Mrs Woodcock

ADDRESS:

West View, Marchweil

STAGE: Planning Application			
TITLE: Proposed Site Plan and Workshop Plan			
SCALE AT A3: As indicated	DATE: 26/07/21	DRAWN: LJ	CHECKED: CO
PROJECT NO: OTW1195	DRAWING NO: PL03	REVISION: A	