


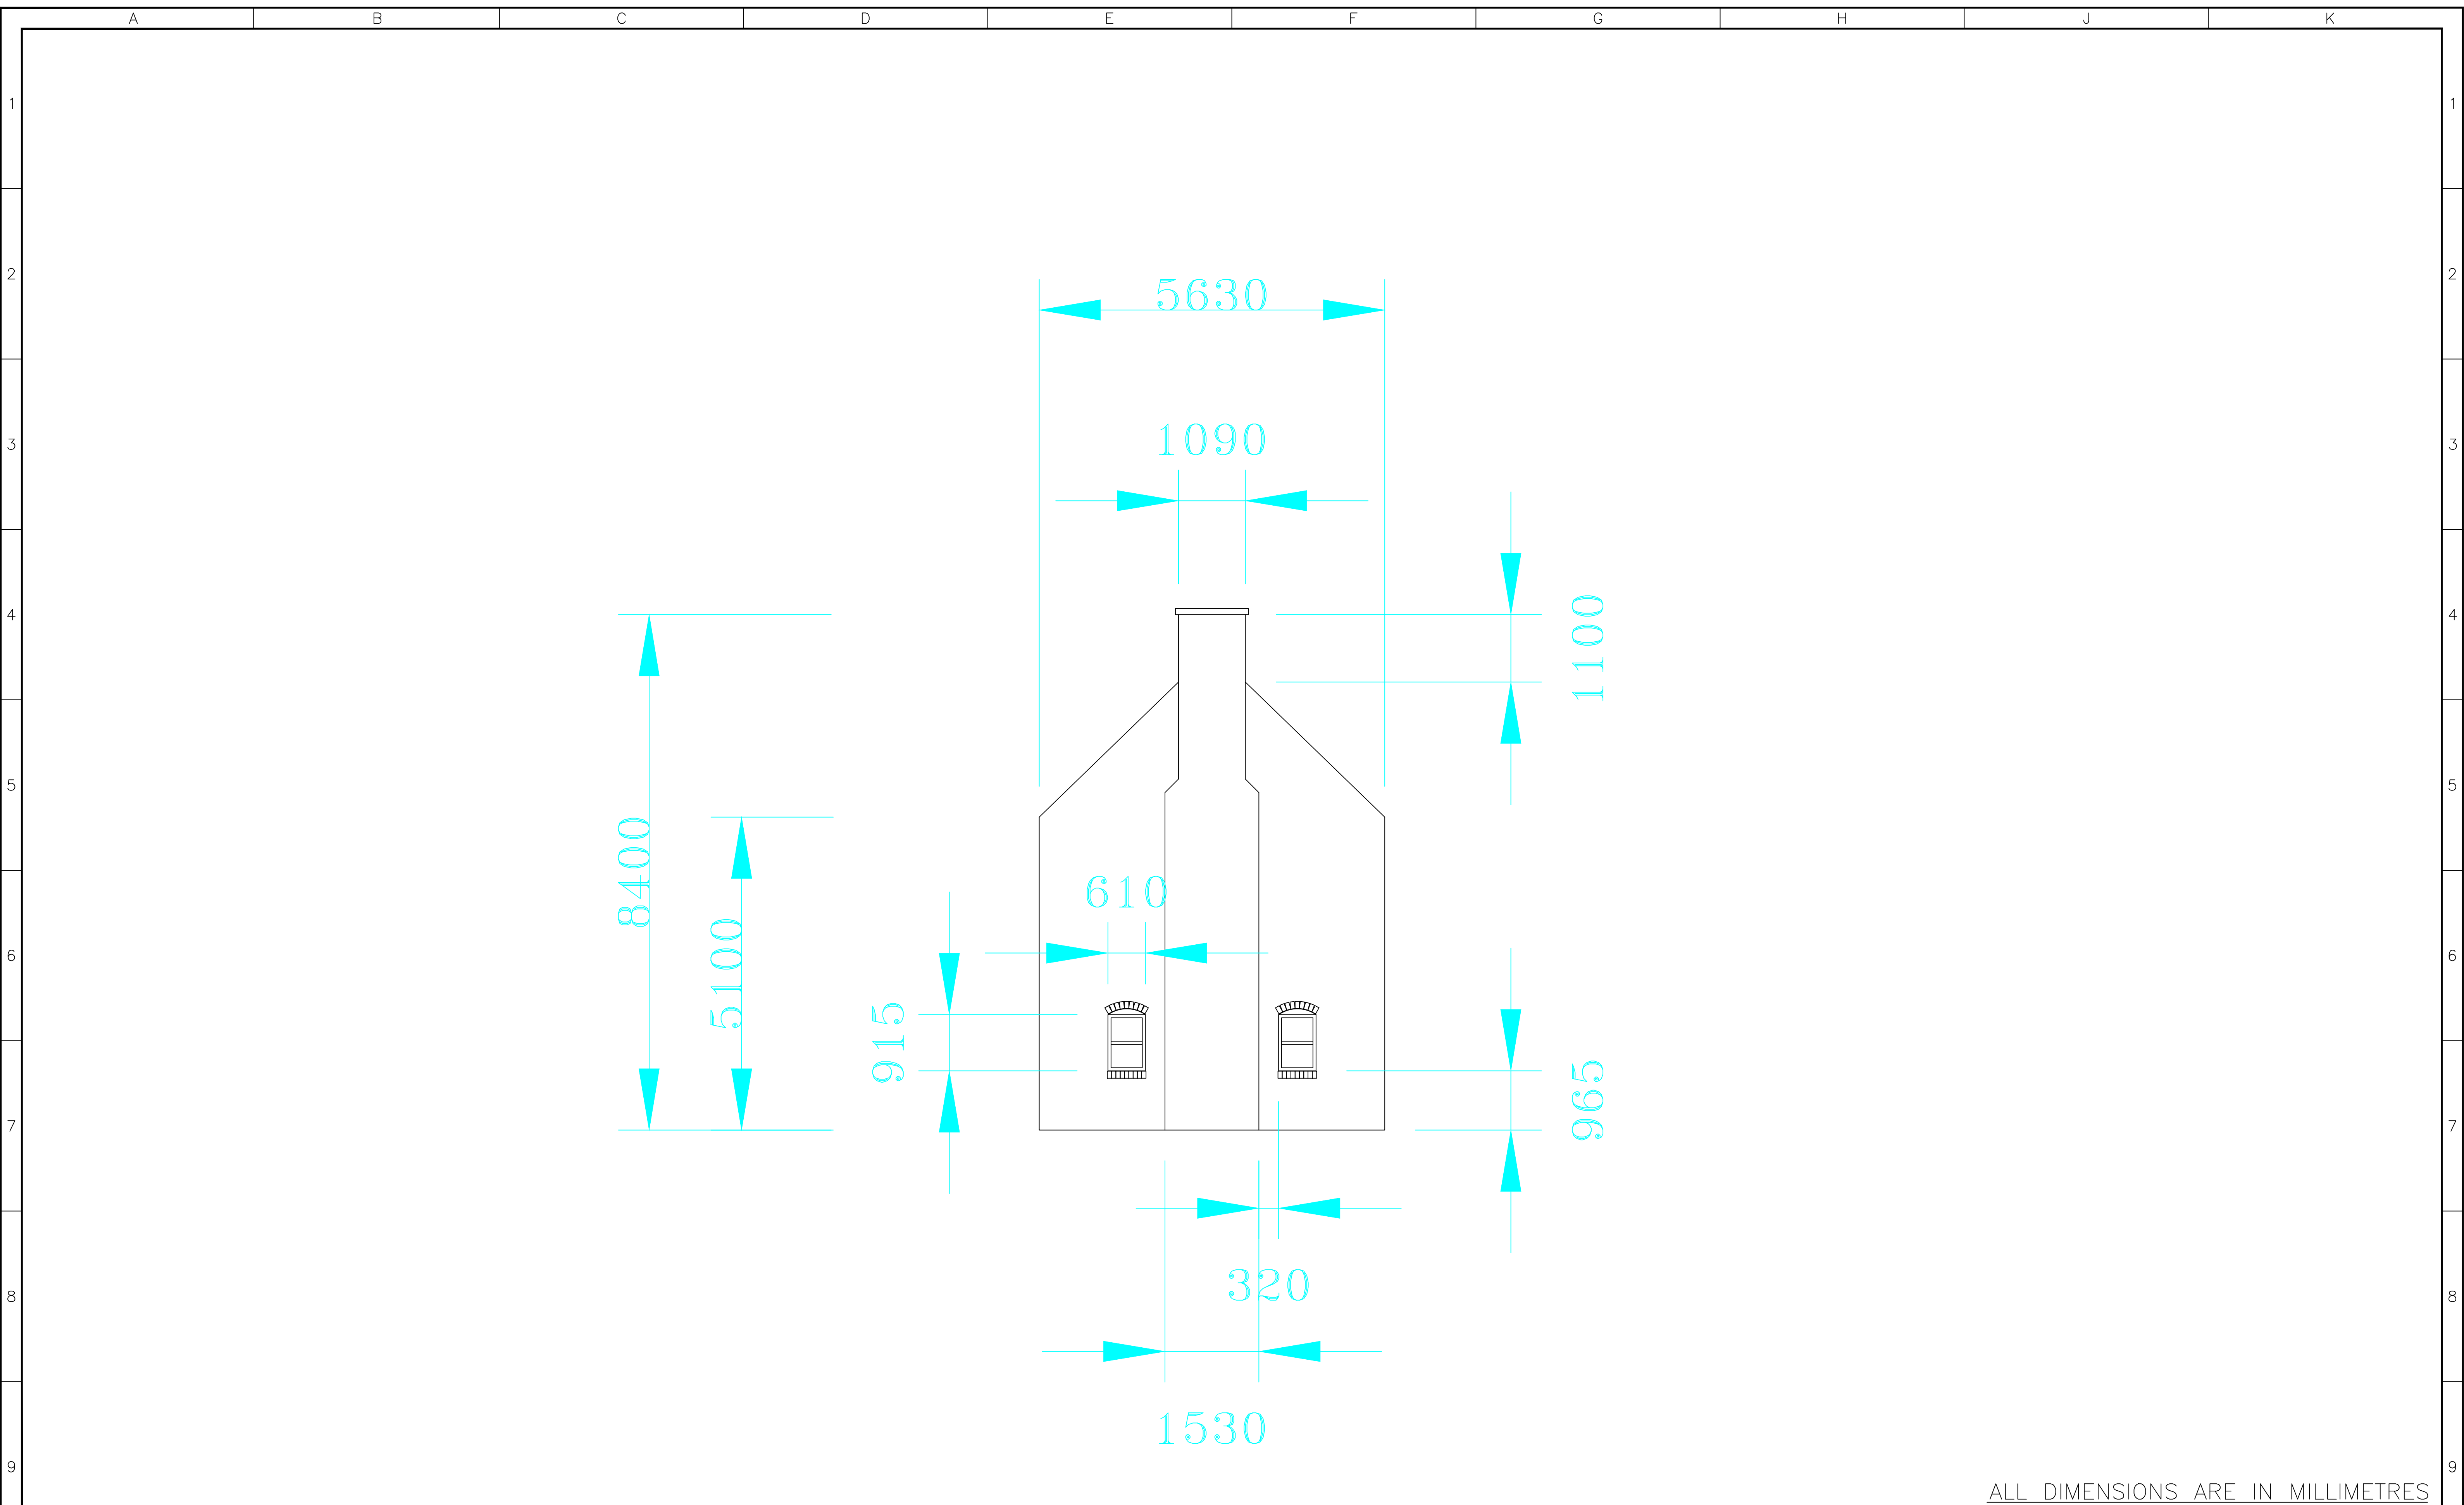

ALL DIMENSIONS ARE IN MILLIMETRES

1:50 SCALE DRG OF SOUTH ELEVATION TO WEST VIEW HOUSE, HANMER, WHITCHURCH, WREXHAM, SY13 3BS							A	ELEVATION TITLE CORRECTED FROM NORTH TO SOUTH		J.D	25/05				
												CLIENT		TITLE	
												MRS C WHITWORTH		PROSPECTIVE WINDOW PLACEMENT	
												DRAWN BY	DATE	SCALE	DWG N°
			REV	DESCRIPTION		DRN	DATE	J.DUNN	19/05/22	1/50@A1	SY133BS-1	A			
A	B	C	D	E	F	G	H	J		K					