


Proposed extensions and alterations at 3 Smithfield Drive, Holt, Wrexham, LL13 9AQ




FRONT ELEVATION - FACING NORTH

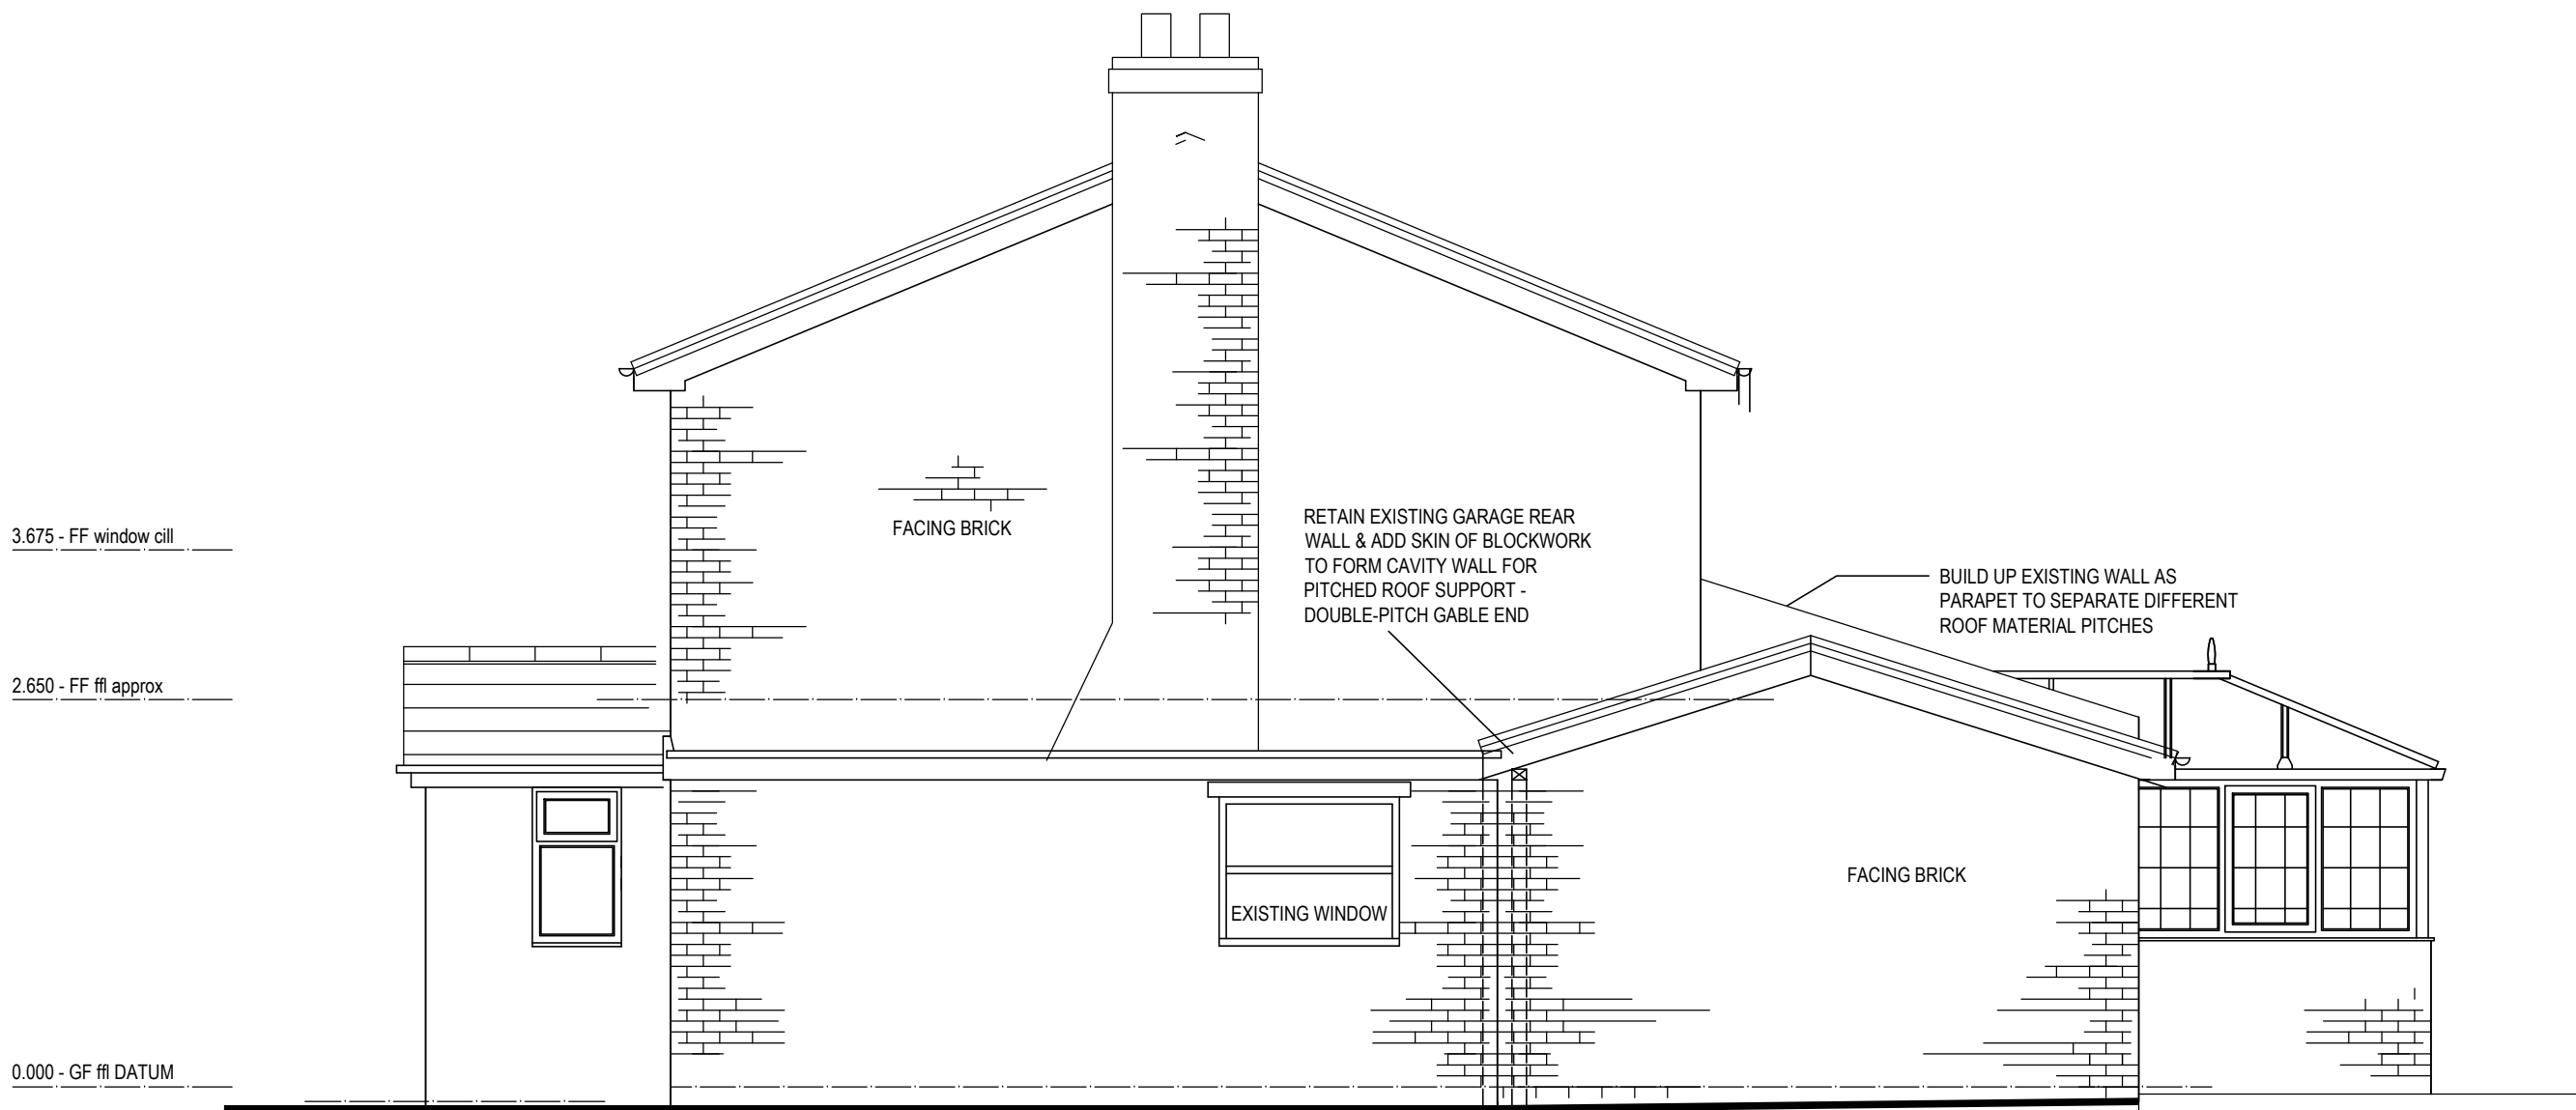


SIDE ELEVATION - FACING WEST



REAR ELEVATION - FACING SOUTH

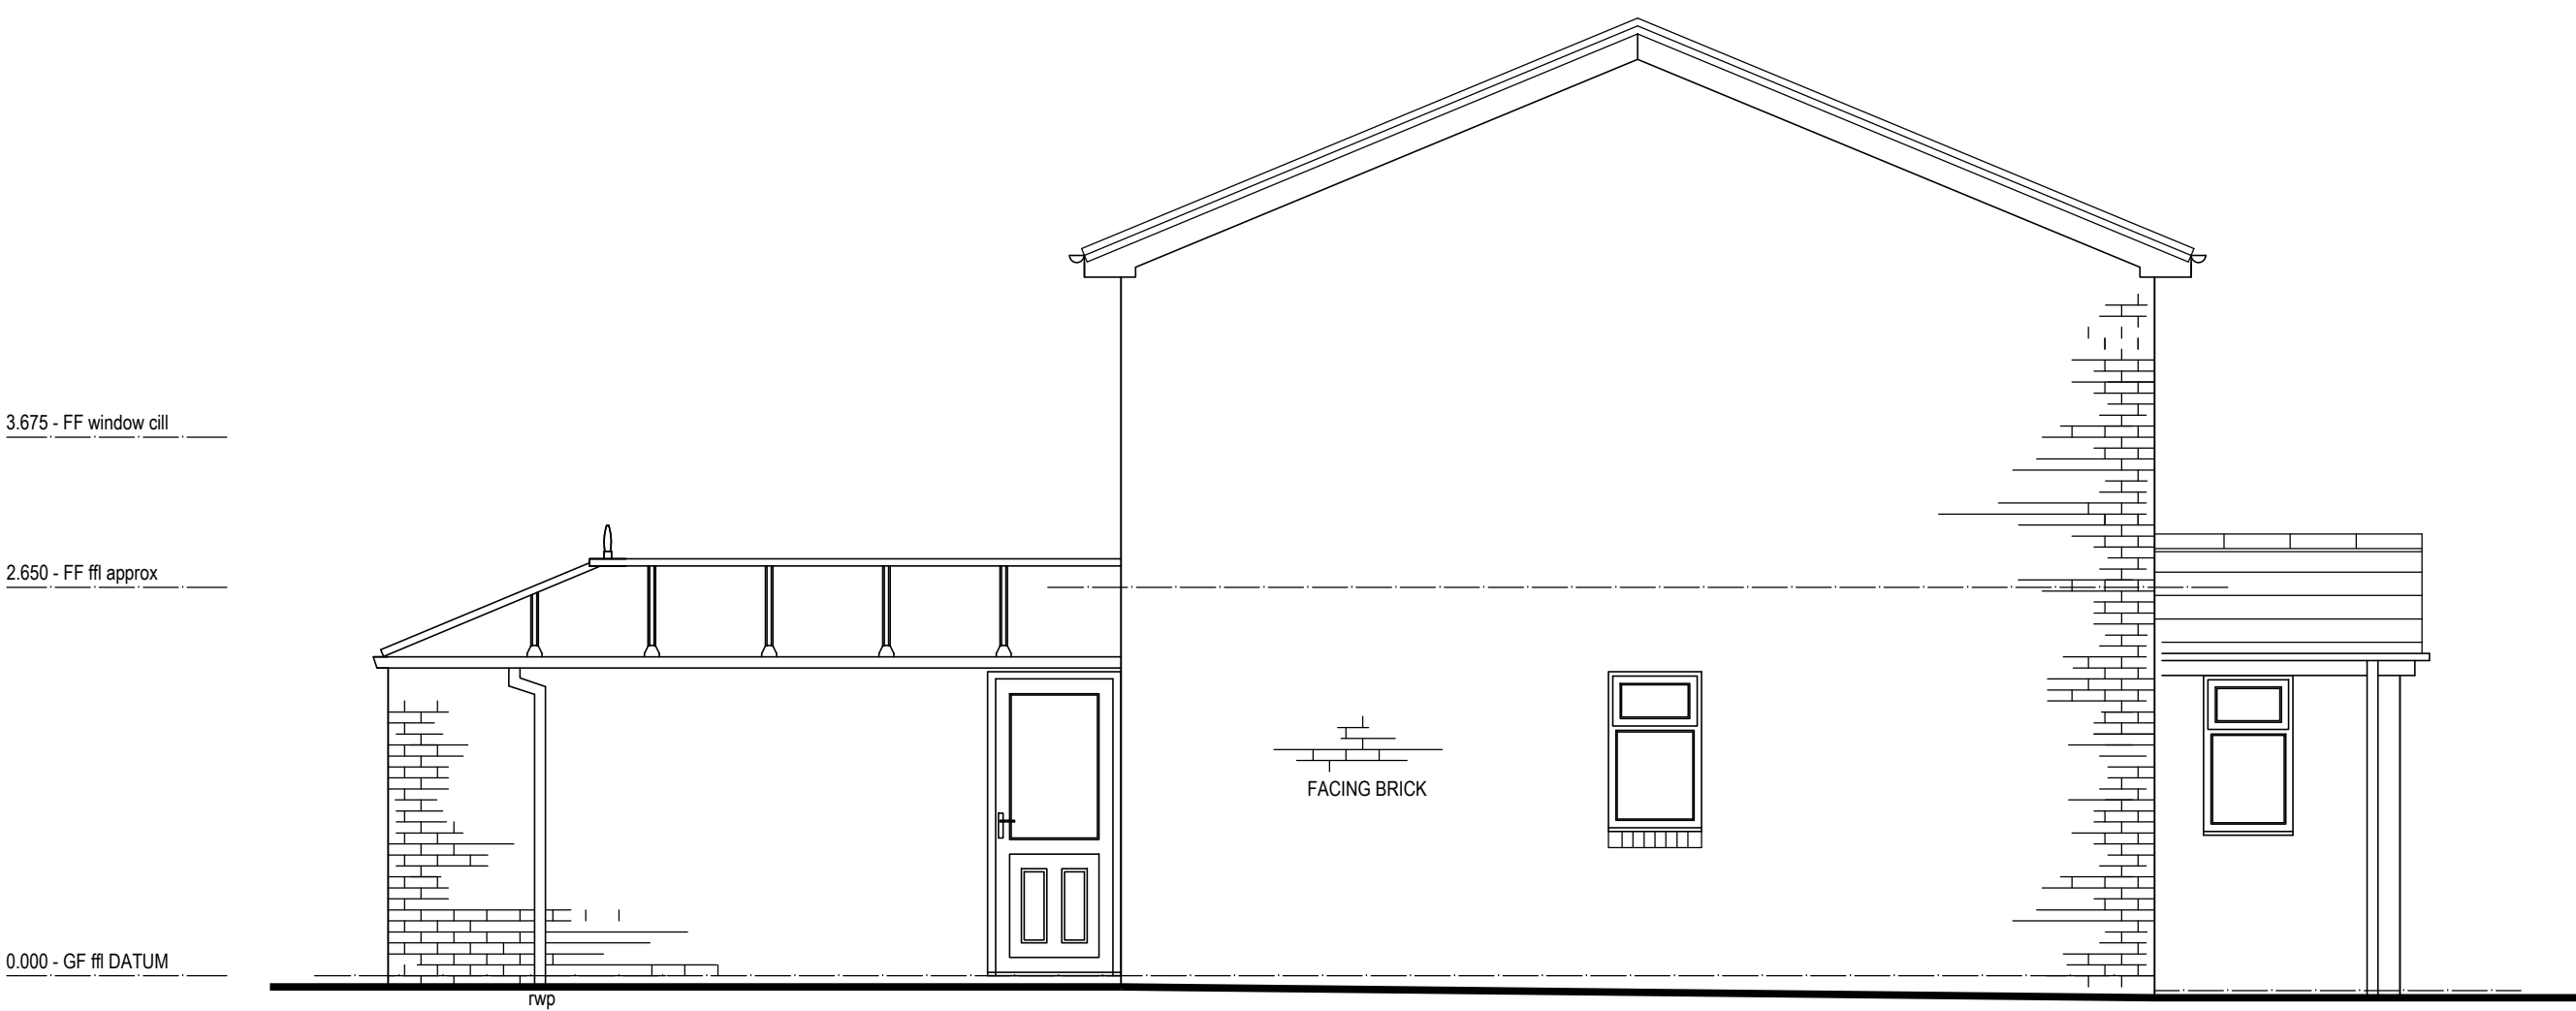

SIDE ELEVATION - FACING EAST

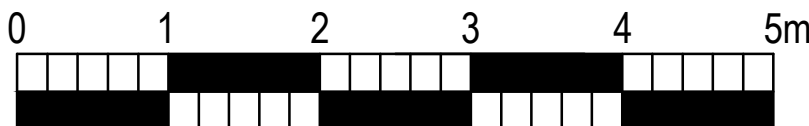

SCALE - Metres

|      |          |                                                 |
|------|----------|-------------------------------------------------|
| A    | 22 05 12 | 573 Variation of Condition planning application |
| Rev. | Date     | Notes                                           |

**MHA**

MARTIN HOLLAND ARCHITECT

5 Hallowsgate Court, Kelsall, Tarporley, Cheshire, CW6 0RE

t. 07966 099148

e. martin holland100@hotmail.com

Project: Proposed extension & alterations at  
3 Smithfield Drive, Holt, Wrexham, LL13 9AQ

Dwg Title:  
ELEVATIONS AS PROPOSED

|                |                            |                 |
|----------------|----------------------------|-----------------|
| Project: 188   | Dwg No: 22                 | Rev: A          |
| Date: MAY 2022 | Scale: 1:50@A1<br>1:100@A3 | Stage: PLANNING |

Disclaimer  
This drawing and the building works depicted are the copyright of the Architect and may not be reproduced without permission.  
All measurements are to be checked on site and any discrepancies reported to the Architect.  
This drawing was prepared for the Client, Project & Site stated above. No responsibility is accepted whatsoever should the drawing be  
used by any other person, on any other site or for any other purpose than those stated.  
This drawing is to be read in conjunction with all relevant drawings and specifications.