


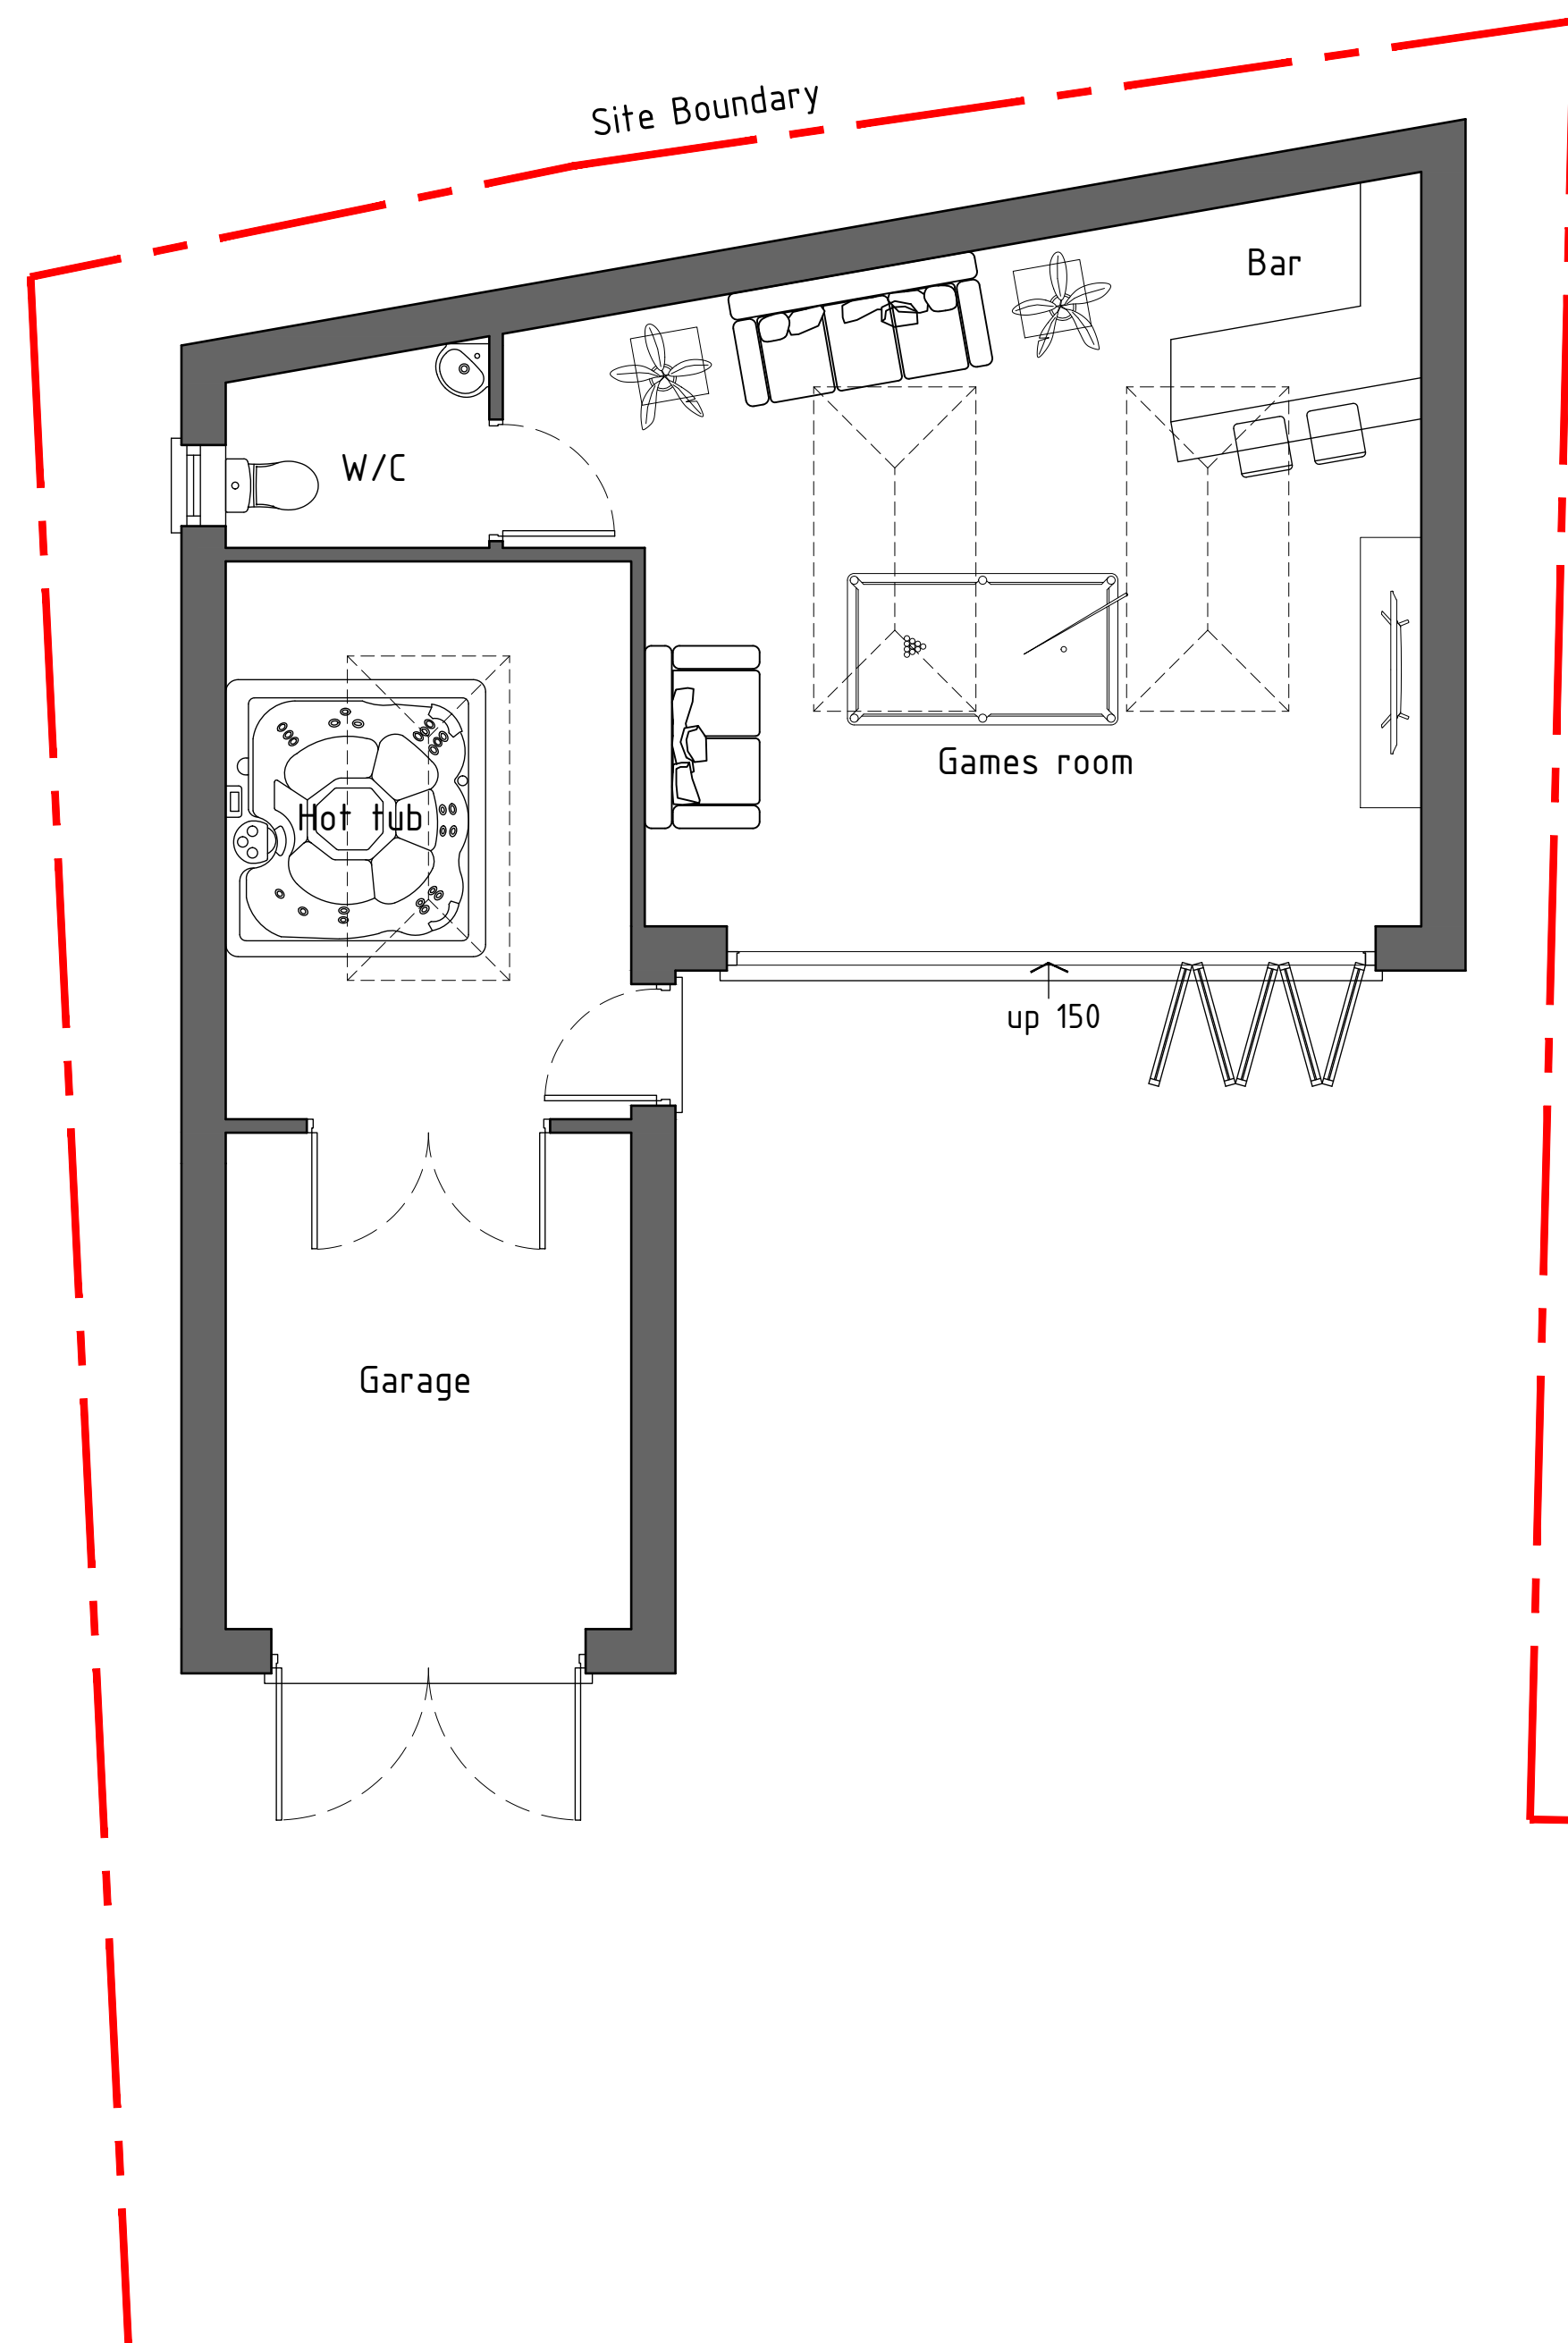


 


Ground floor plan 1:50

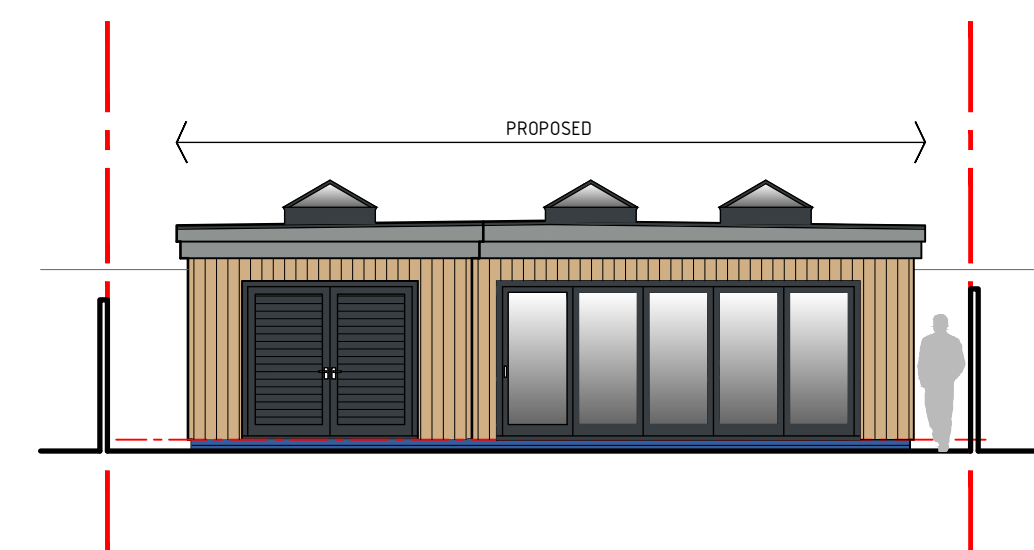


Front Elevation 1:100

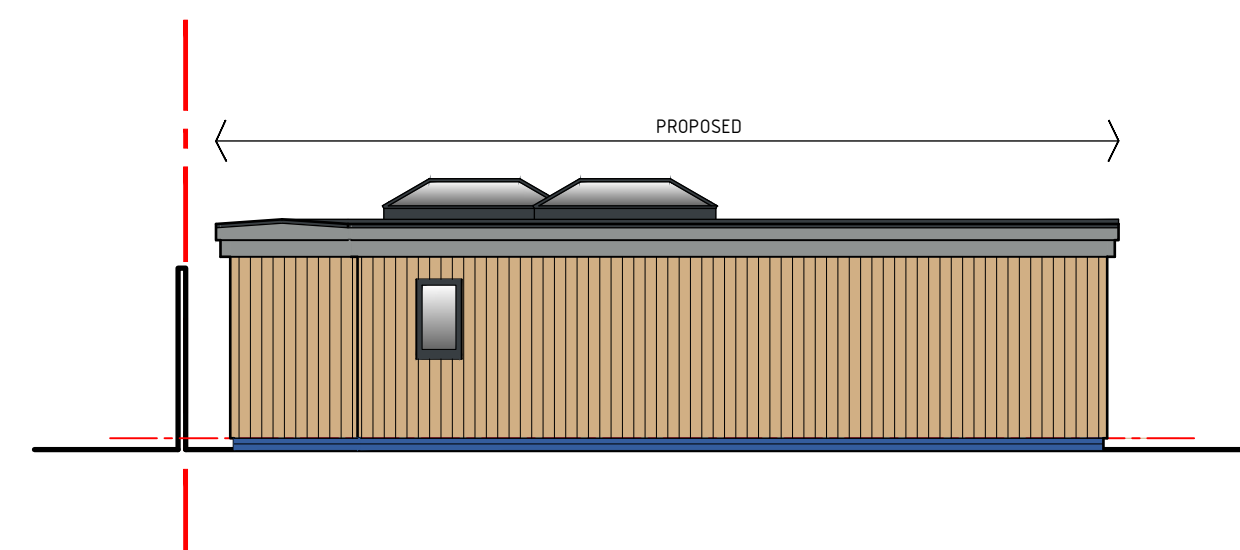

Side-01 Elevation 1:100

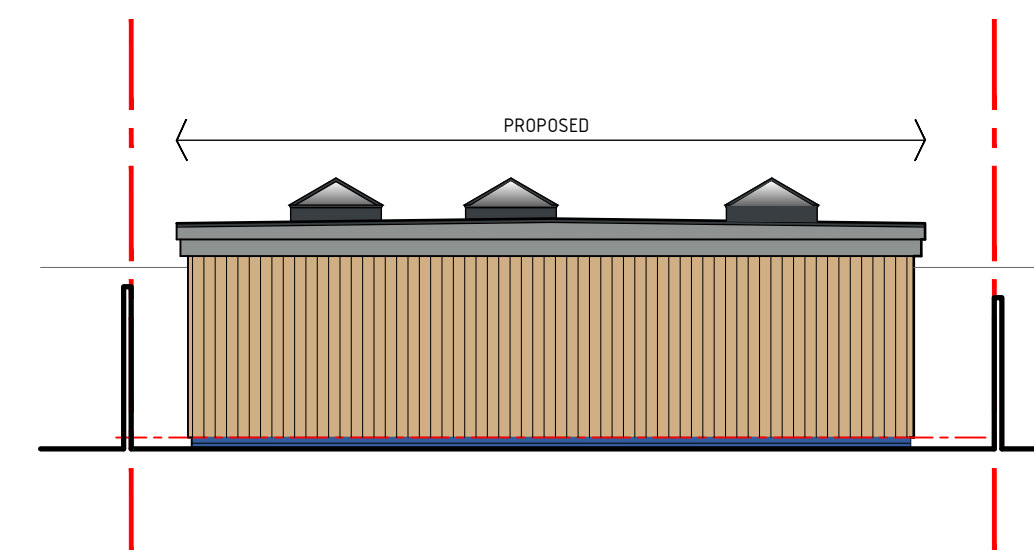

Rear Elevation 1:100

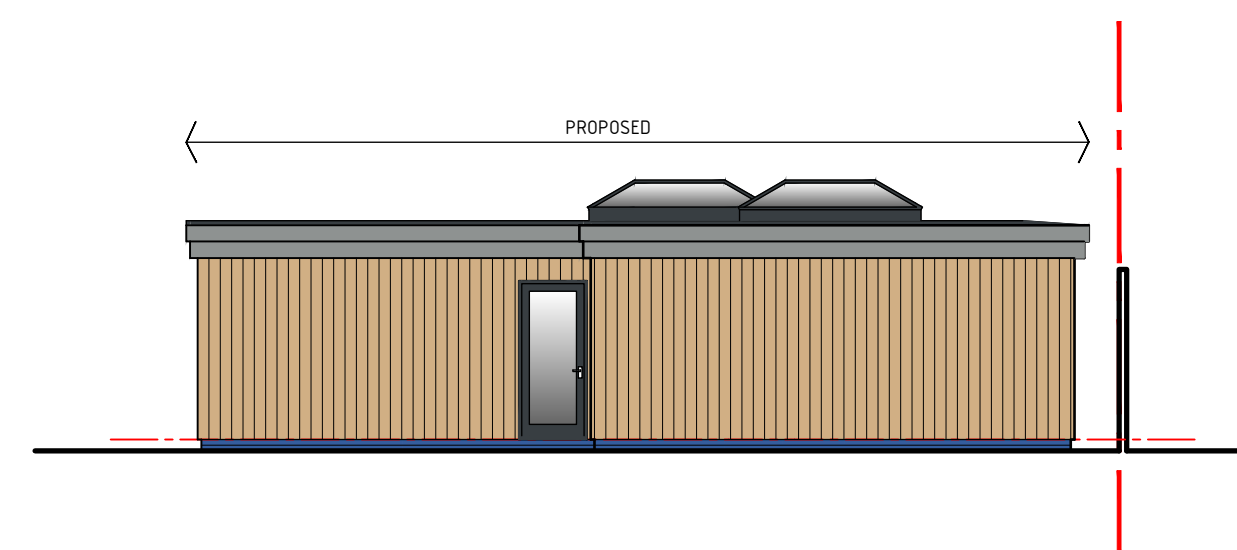

Side-02 Elevation 1:100

Proposed



Project; 40 Wrexham Road, Rhosyllen, Wrexham, LL14 4DH	
Title; Proposed floor plan and Elevations	Scale (A2); 1:50/100
Dwg No; WR/PD/01	Date; 30.11.21
Revision;	