


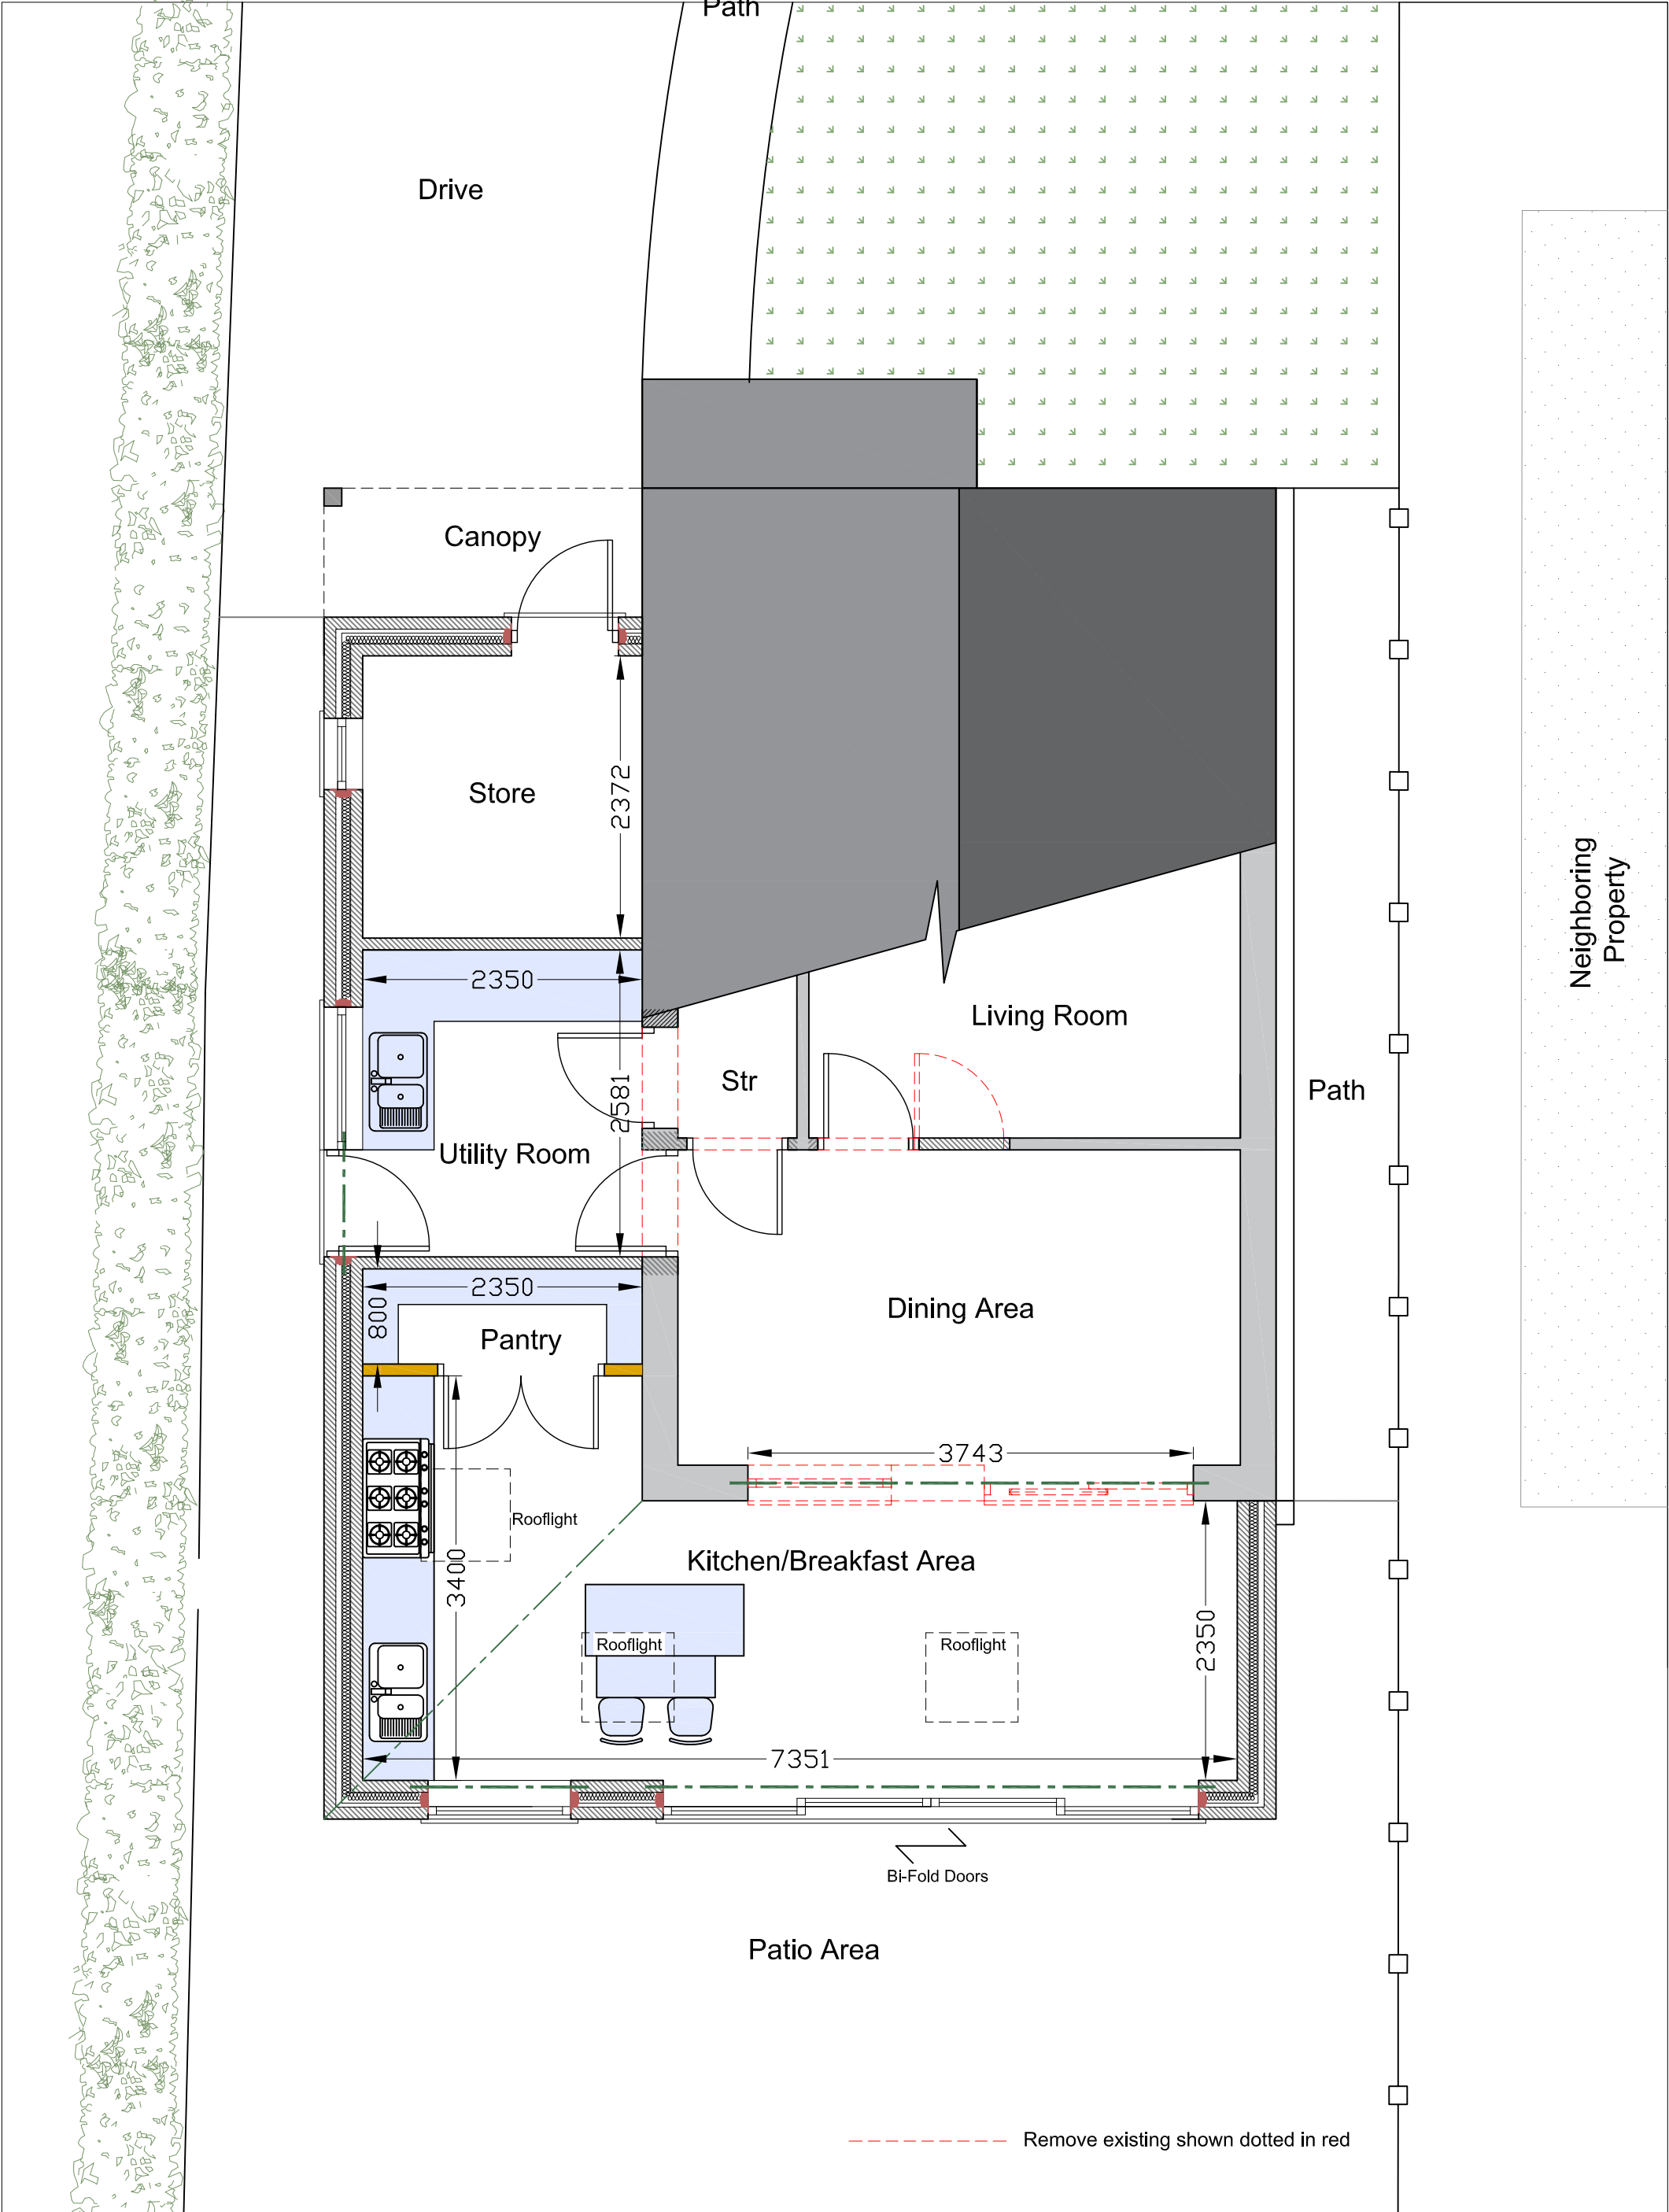

Proposed Floor Plan 1:50

	Project	Proposed Extension and Internal Alterations - Planning Drawings	☎ Landline – 01824 702444 📱 Mobile – 07833340997 🌐 www.tyarchitecture.co.uk ✉ info@tyarchitecture.co.uk 🏠 Ty Architecture Cylf 15A Clwyd Street Ruthin Denbighshire LL15 1HF	
	Address	22 Hawkstone Way, The Fairways, Holt Road, Wrexham, LL13 9GP		
	Client	Mr & Mrs Owen		
	Scale	Scale 1:50 @A3		Drawing:- Ty/939/PL01