



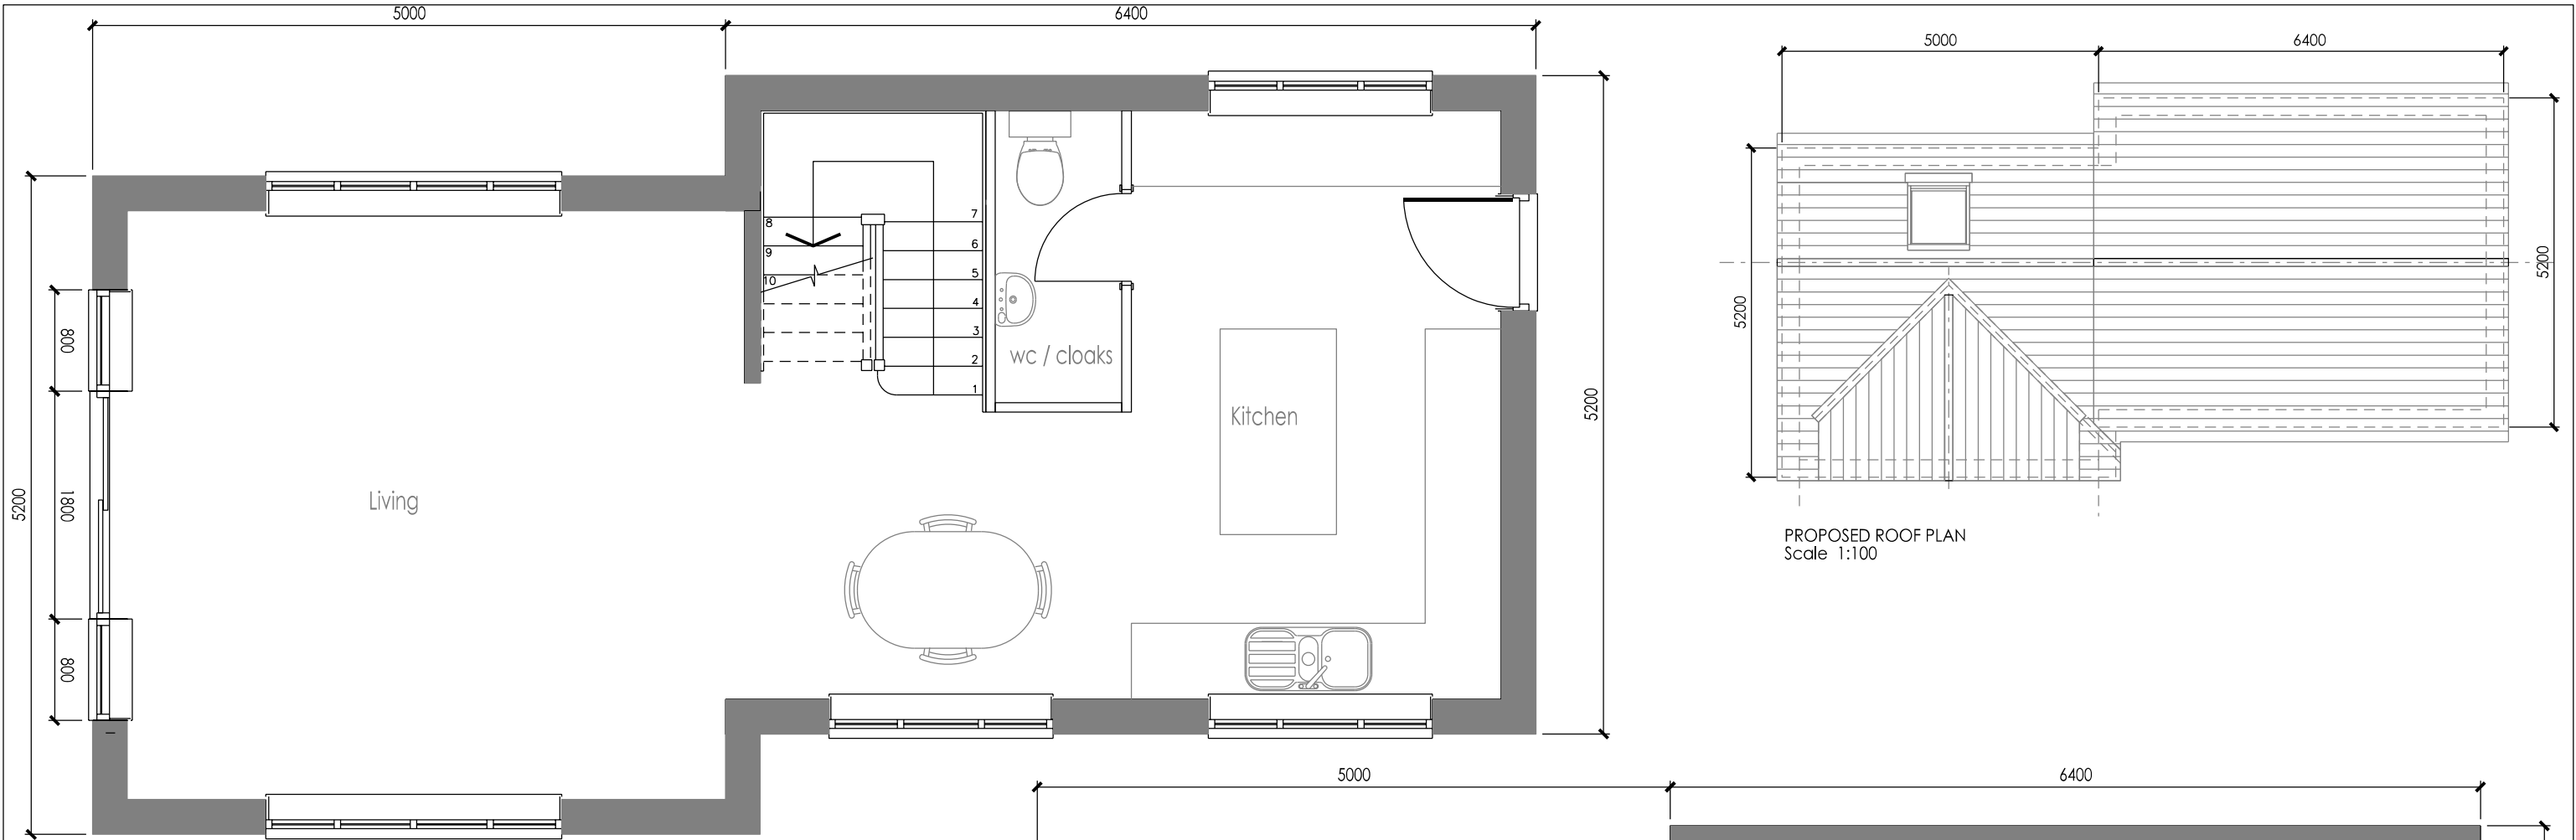

Proposed Ground Floor Plan

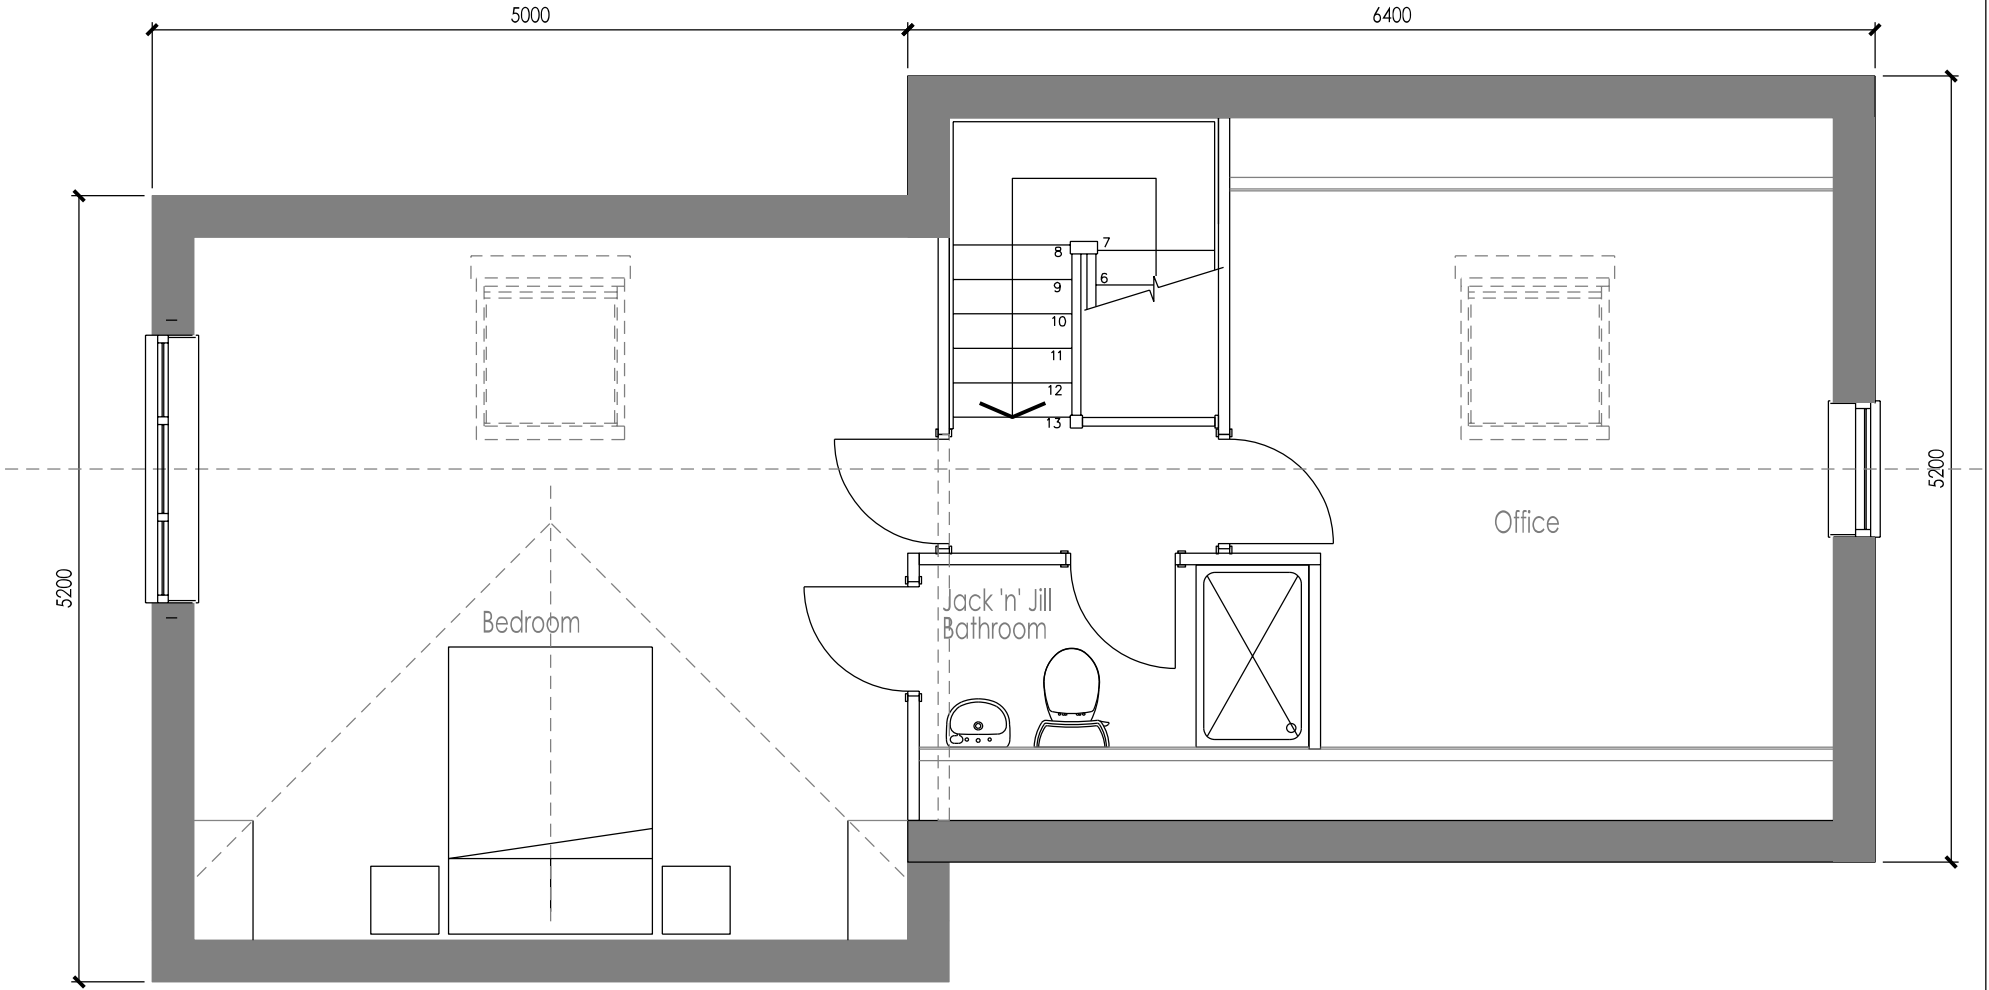

Proposed First Floor Plan

The Swallows Horton Wem Shrewsbury SY4 5ND Tel: 01743 361211	 info@planning-group.co.uk	Location Barnfields Mulsford Sarn Malpas SY14 7LP	Project Proposed Conversion of and Extension to existing garage to form independant living accommodation.	Drawing Proposed Floor Plans	scale	paper size	drawing no.	date
					1:50	A3	BMS / PP / 05	Mar 22