


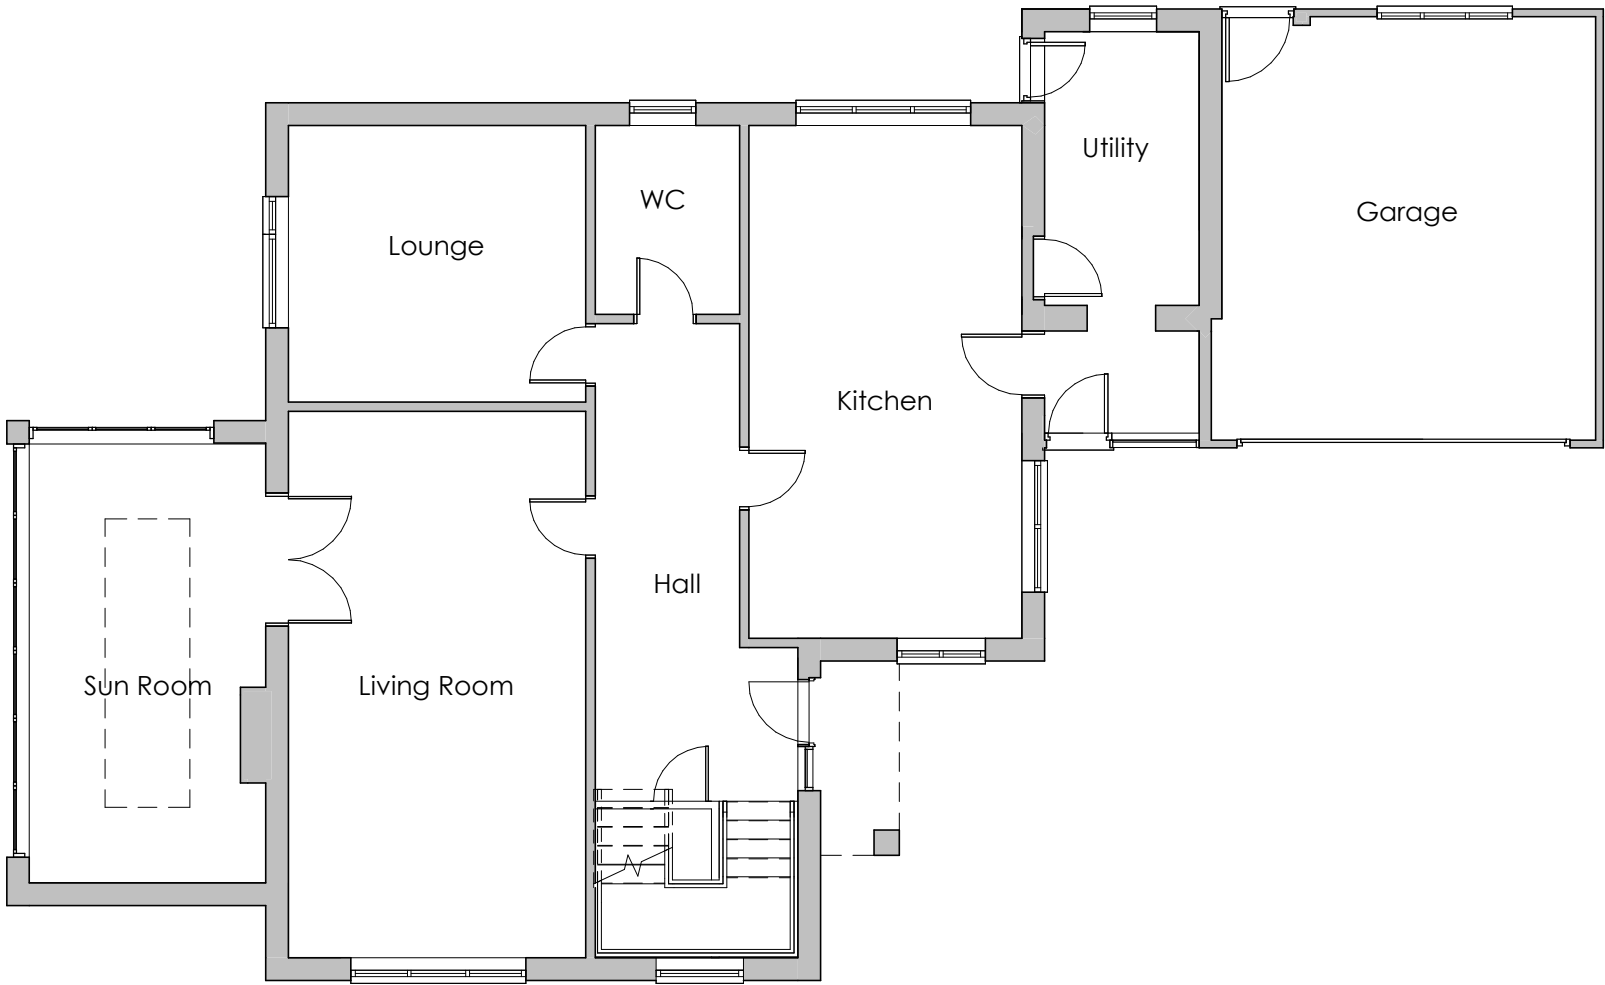


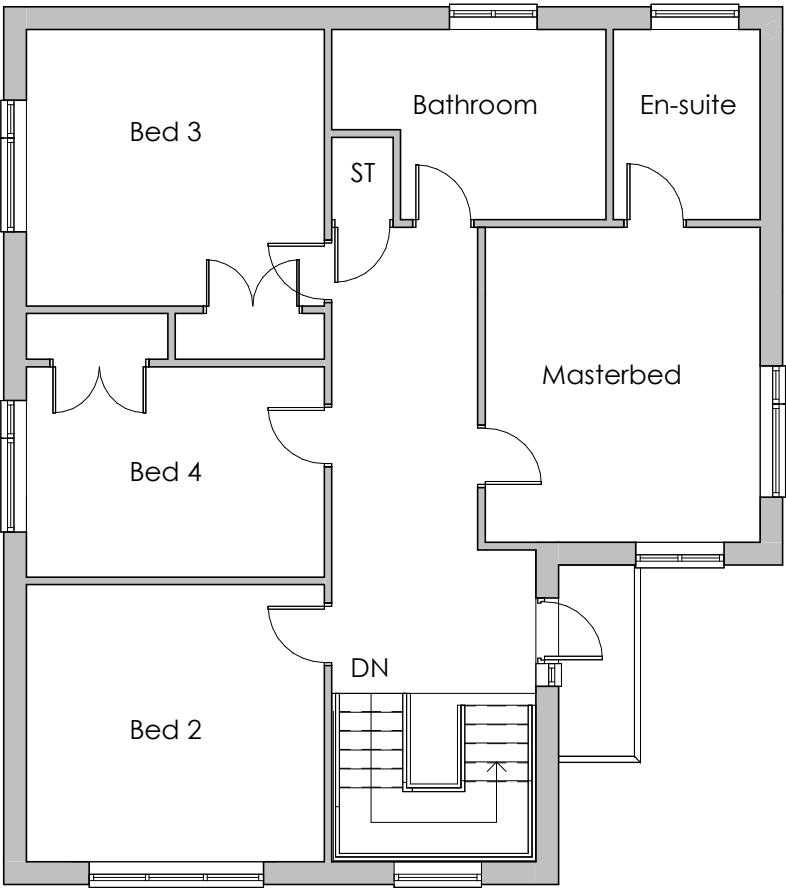

Ground Floor
1 : 100

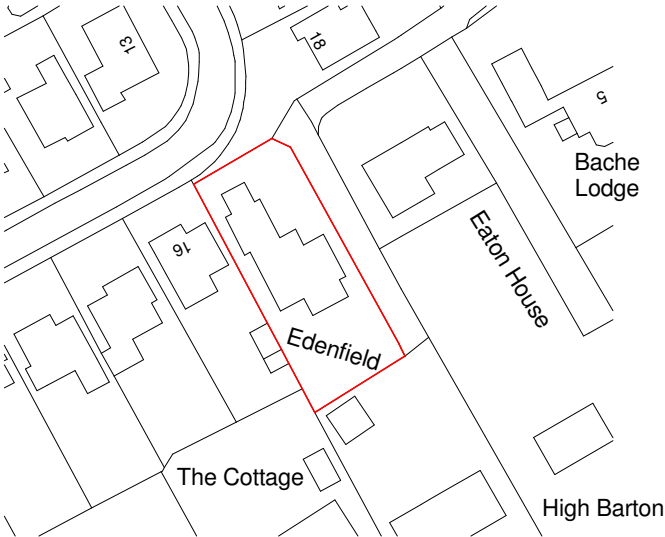

First Floor
1 : 100

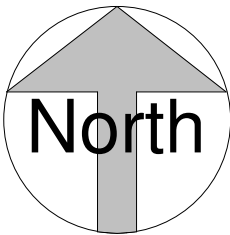

Location Plan
1 : 1250

REV	DESCRIPTION	BY	DATE
OFF THE WALL ARCHITECTURAL SERVICES OFF THE WALL - Architectural Services 1 The Woodlands, Chester Road, Gresford, Wrexham LL12 8NU offthewall_architectural 07772 113 971 cathy@offthewallarchitectural.com Partnered with LABC Registered			
CLIENT: Mr & Mrs Salisbury			
ADDRESS: Edenfield, Marford			
STAGE: Planning Application			
TITLE: Existing Floor Plans & Location Plan			
SCALE AT A3: As indicated	DATE: 23/03/22	DRAWN: LJ	CHECKED: CO
PROJECT NO: OTW1256	DRAWING NO: EX01	REVISION:	