




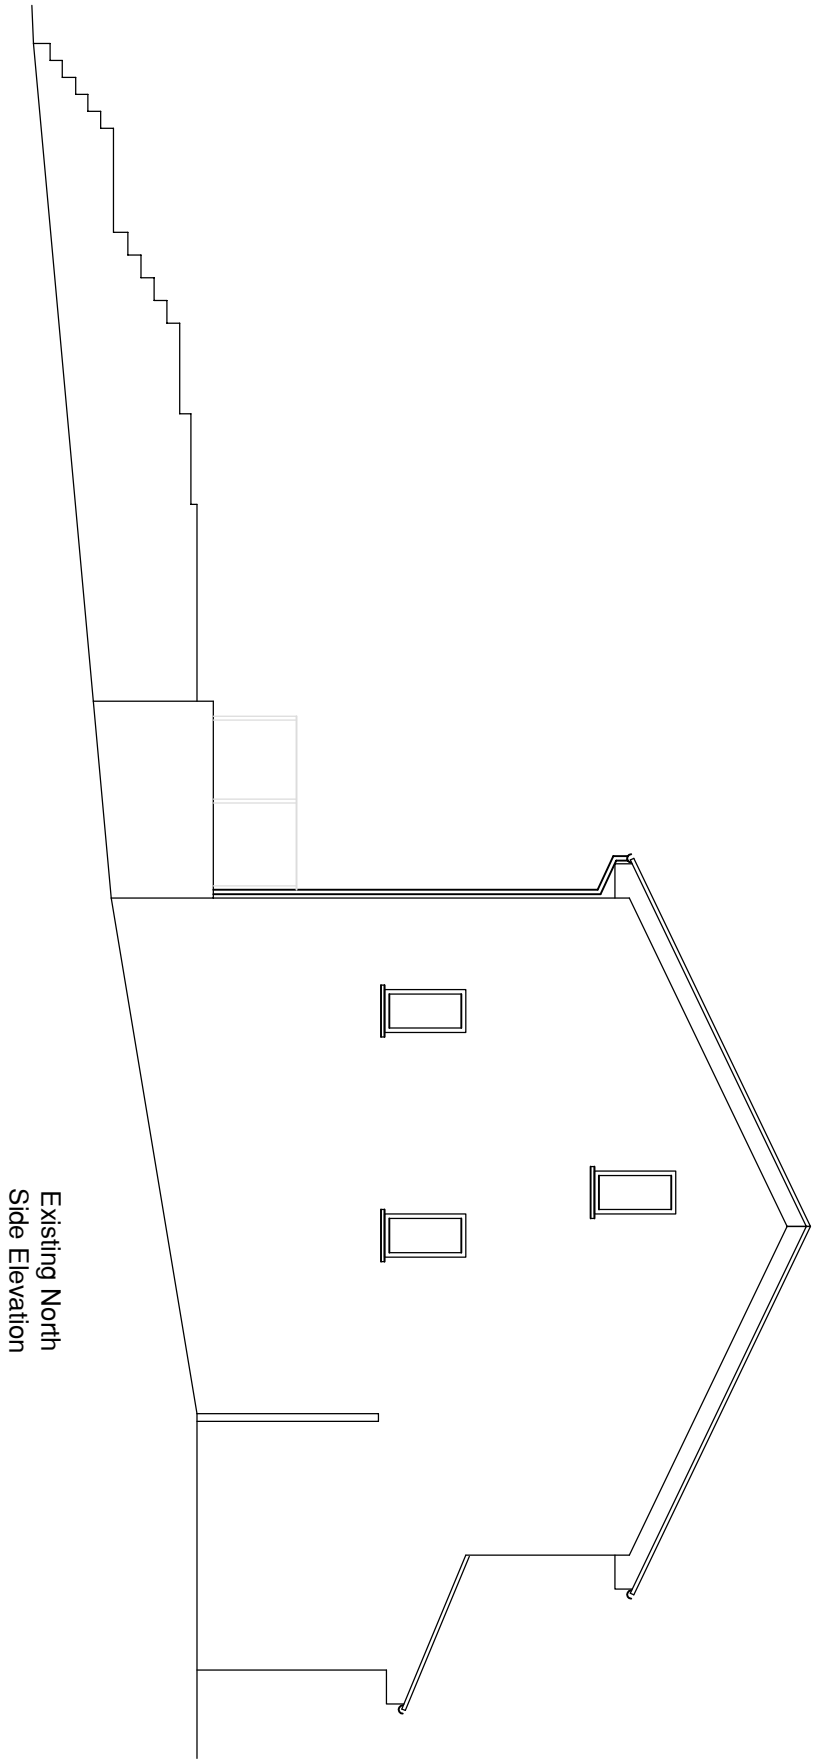


Existing North
Side Elevation

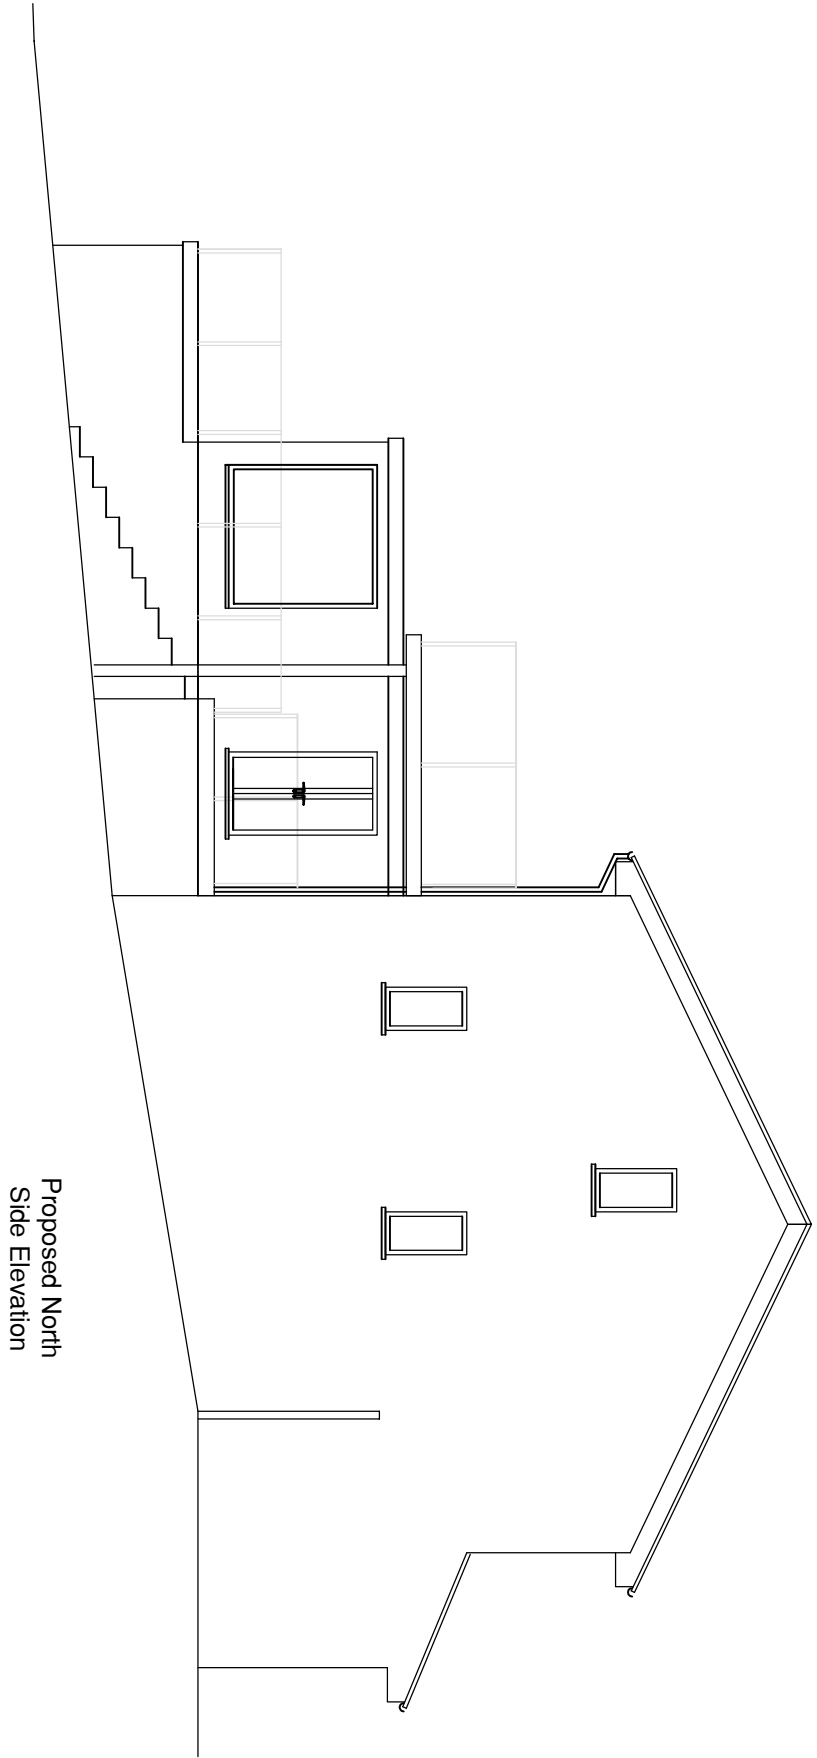


Proposed North
Side Elevation

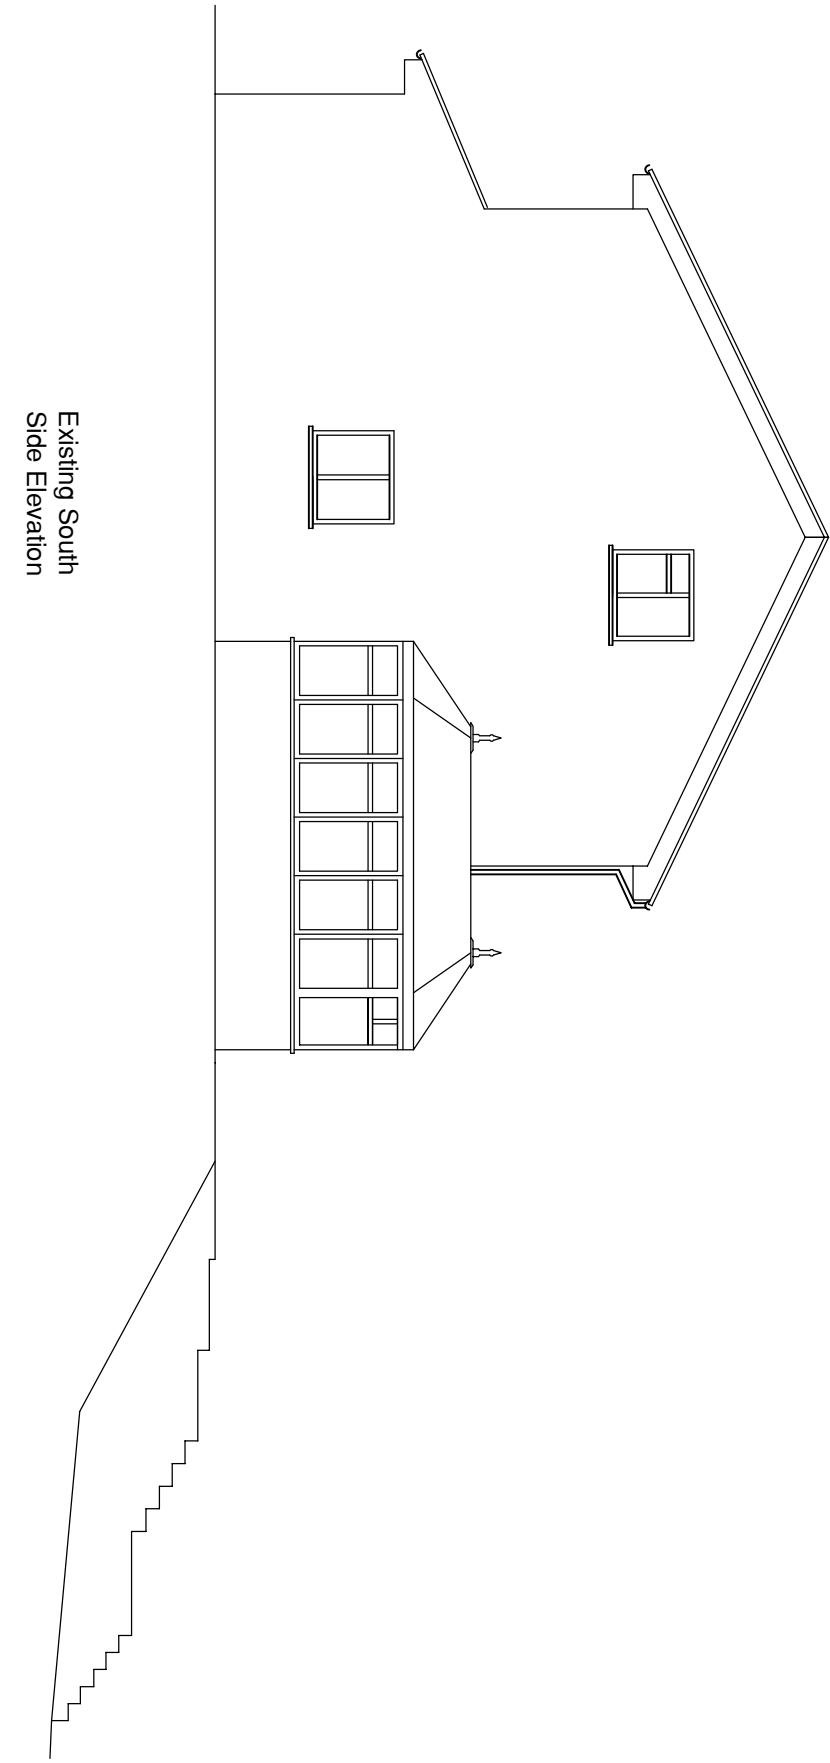

Existing South
Side Elevation

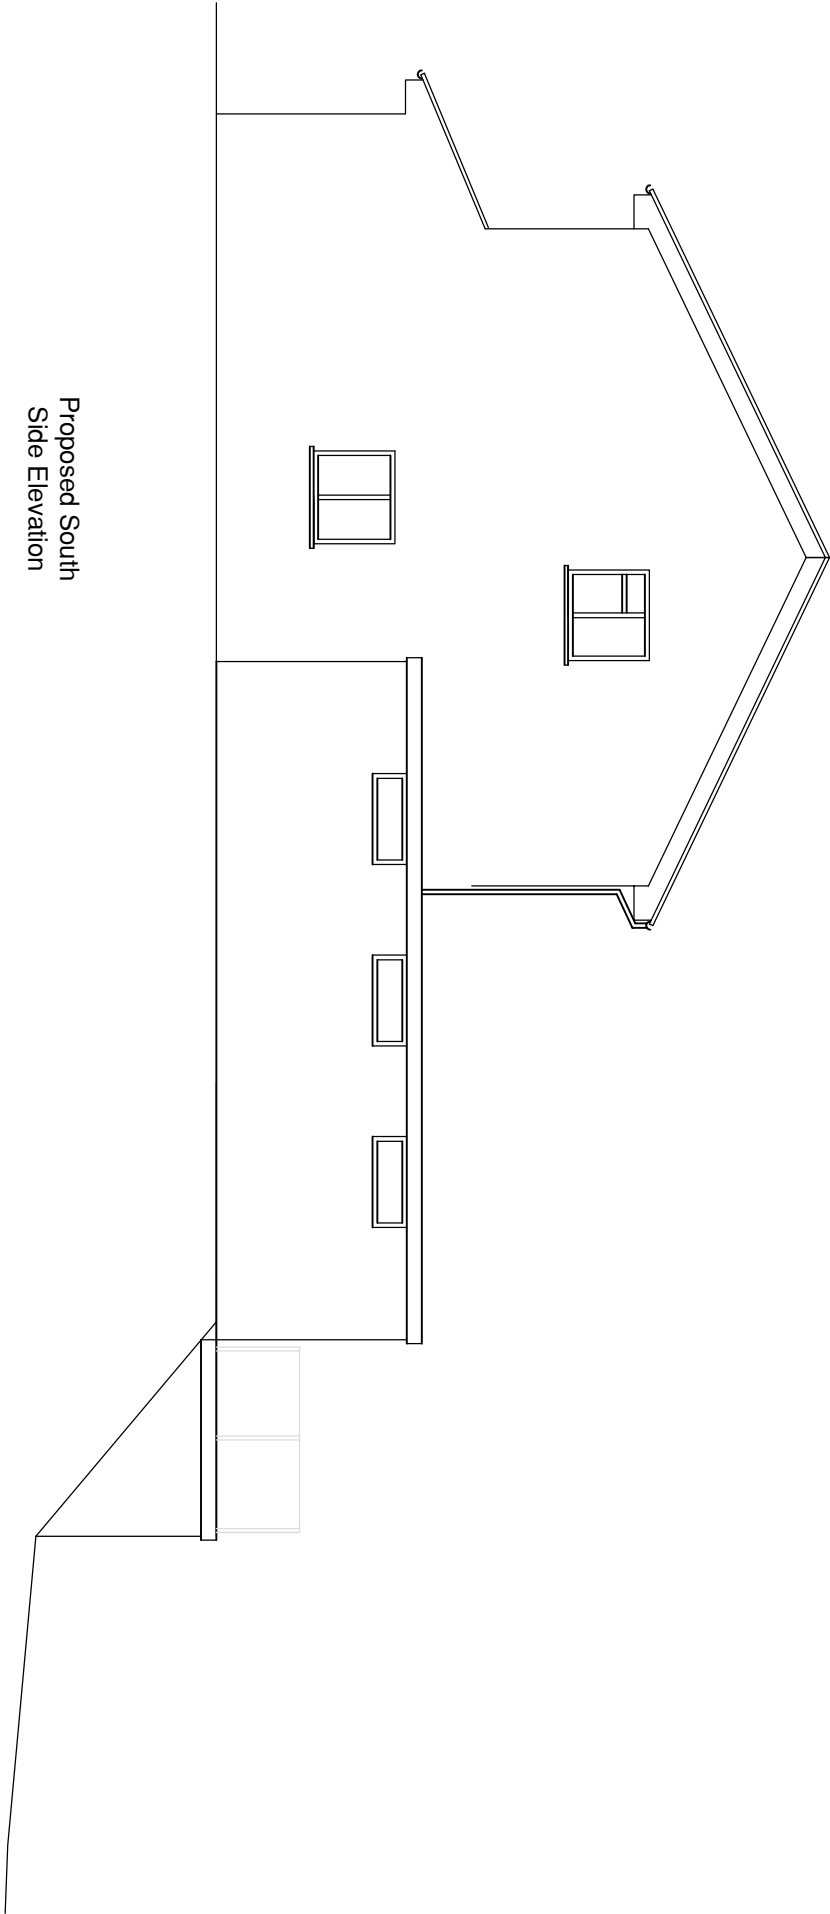

Proposed South
Side Elevation

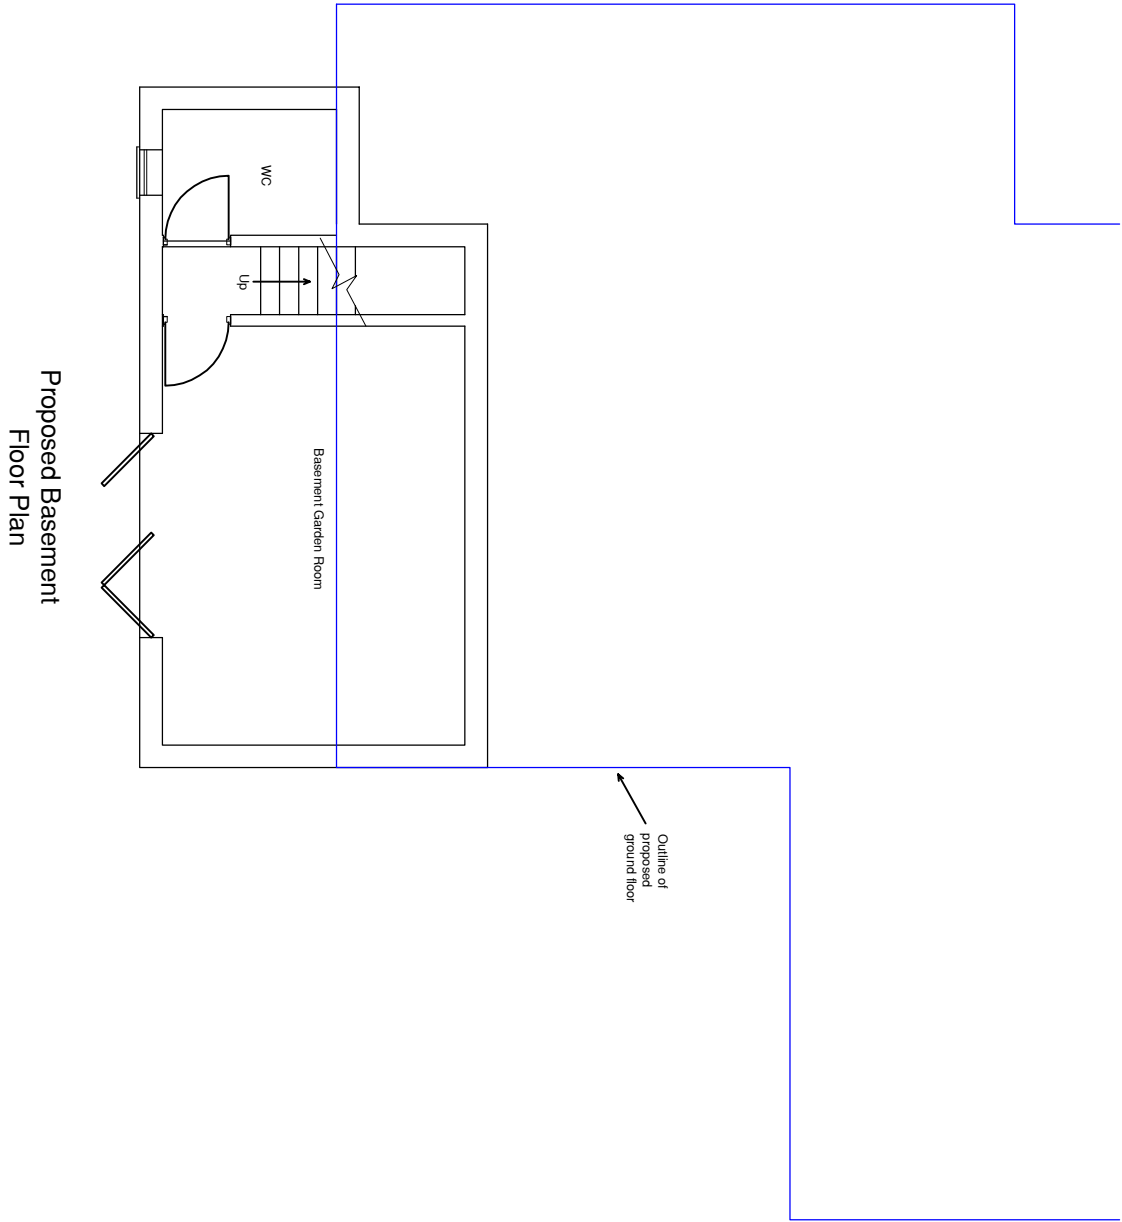

Proposed Basement
Floor Plan

Notes:			
A	Original Drawing	20/12/21	Date
Pr/Rev.	Revision Details	Rev	by
Project: Proposed Ground Floor and Basement Extension			
Location: 29 Marford Hill Marford Wrexham LL12 8SW			
Client: R Sharma			
Drawing: Planning Application Drawing No.2			
Contact Name: Mr J Winder Tel: 07814 880875			
Date: December 2021			
Scales at A2: 1:100		Sheet 1 of 1	
Drawing No: 29Marford/P.App/02		Phase/Rev: A	