

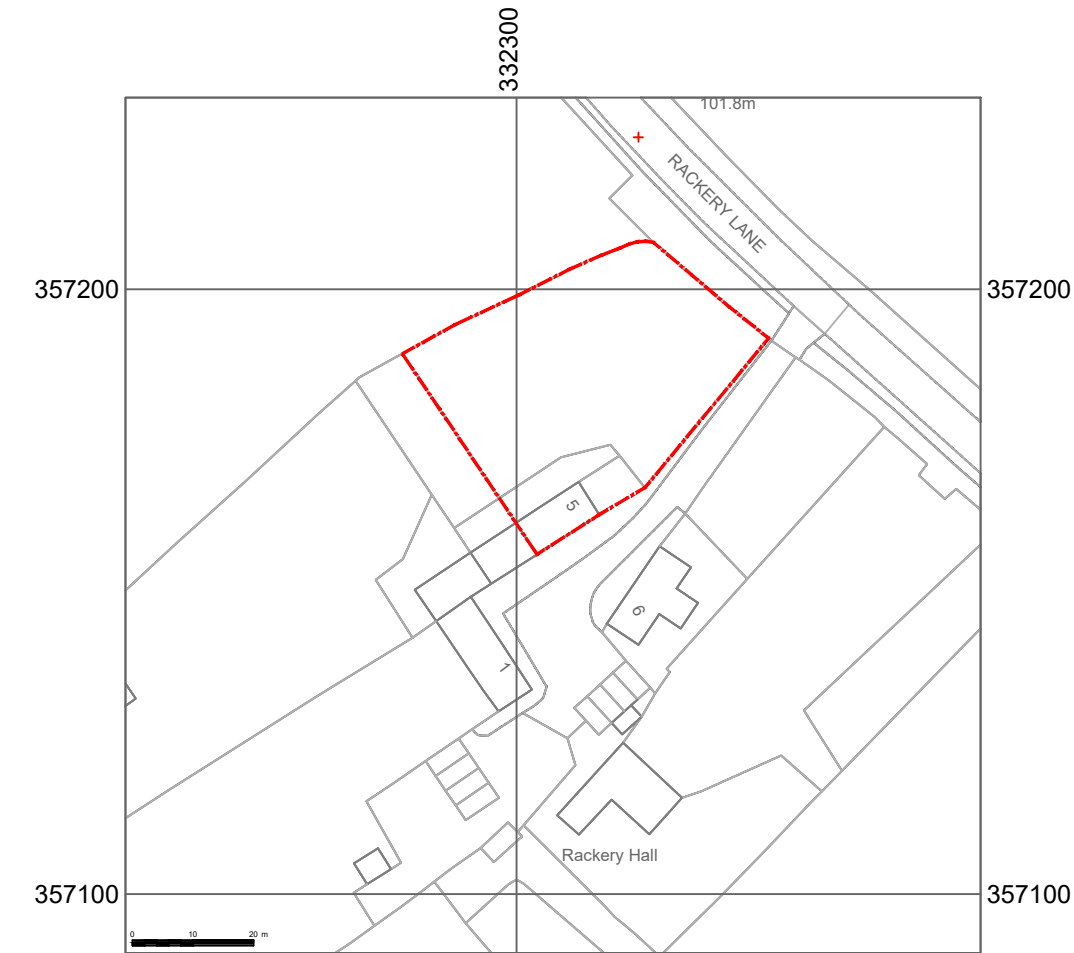
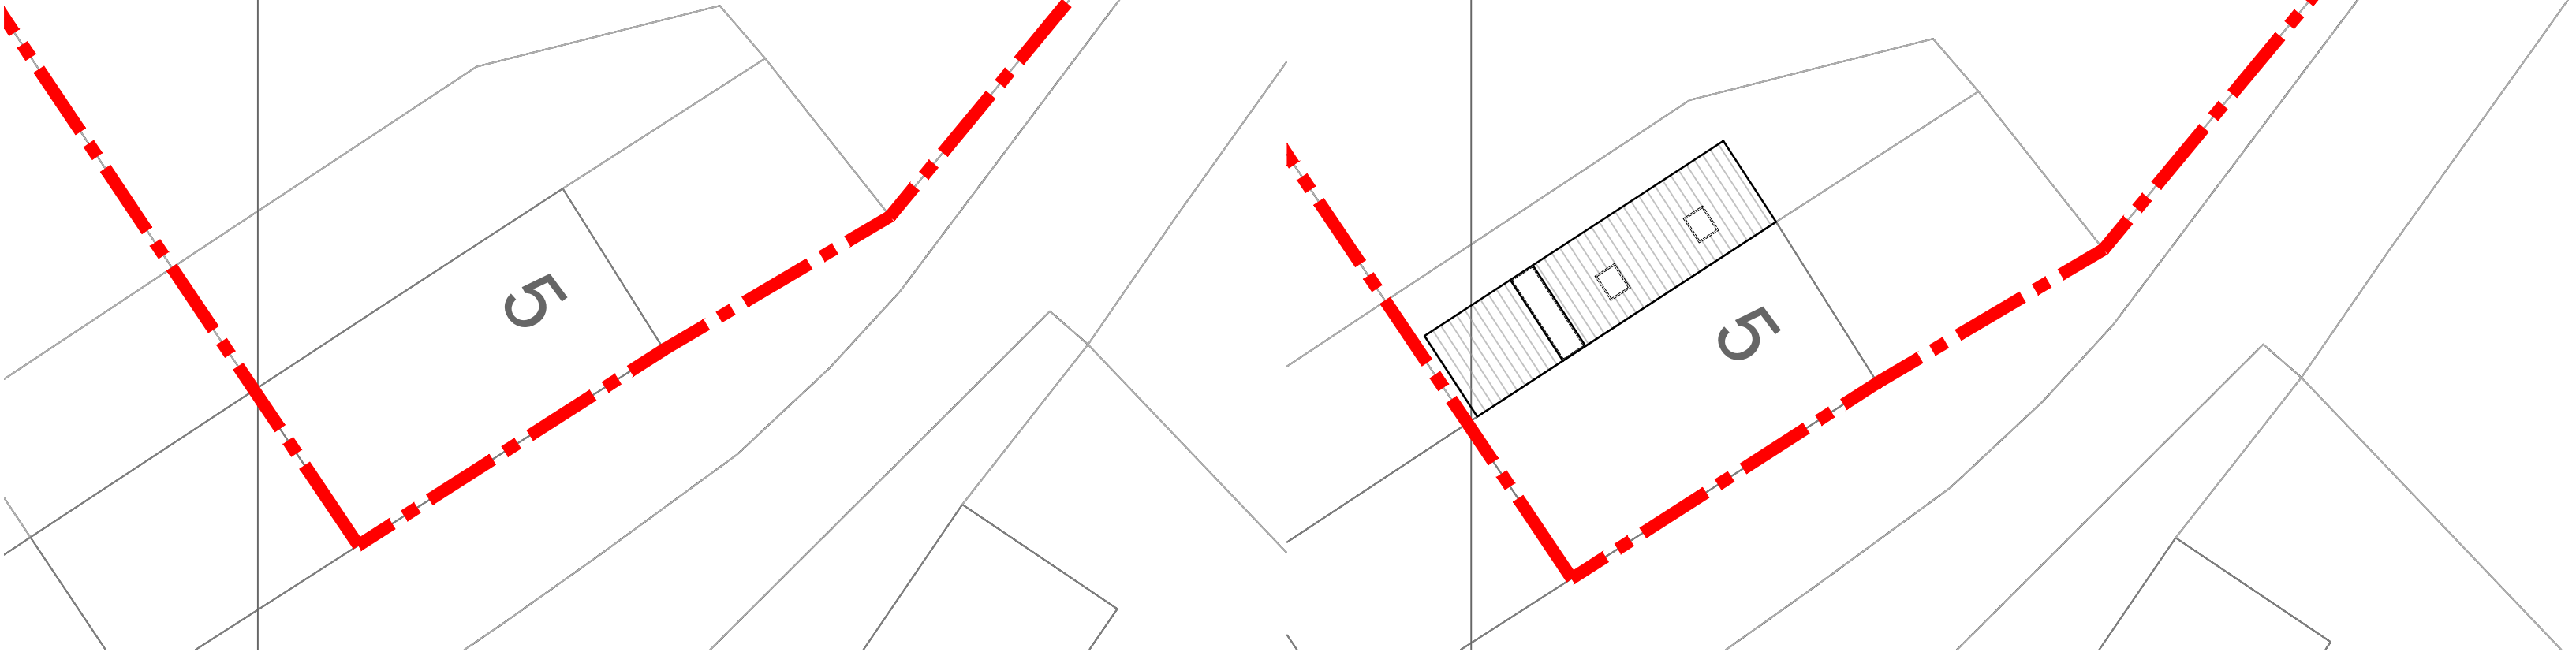


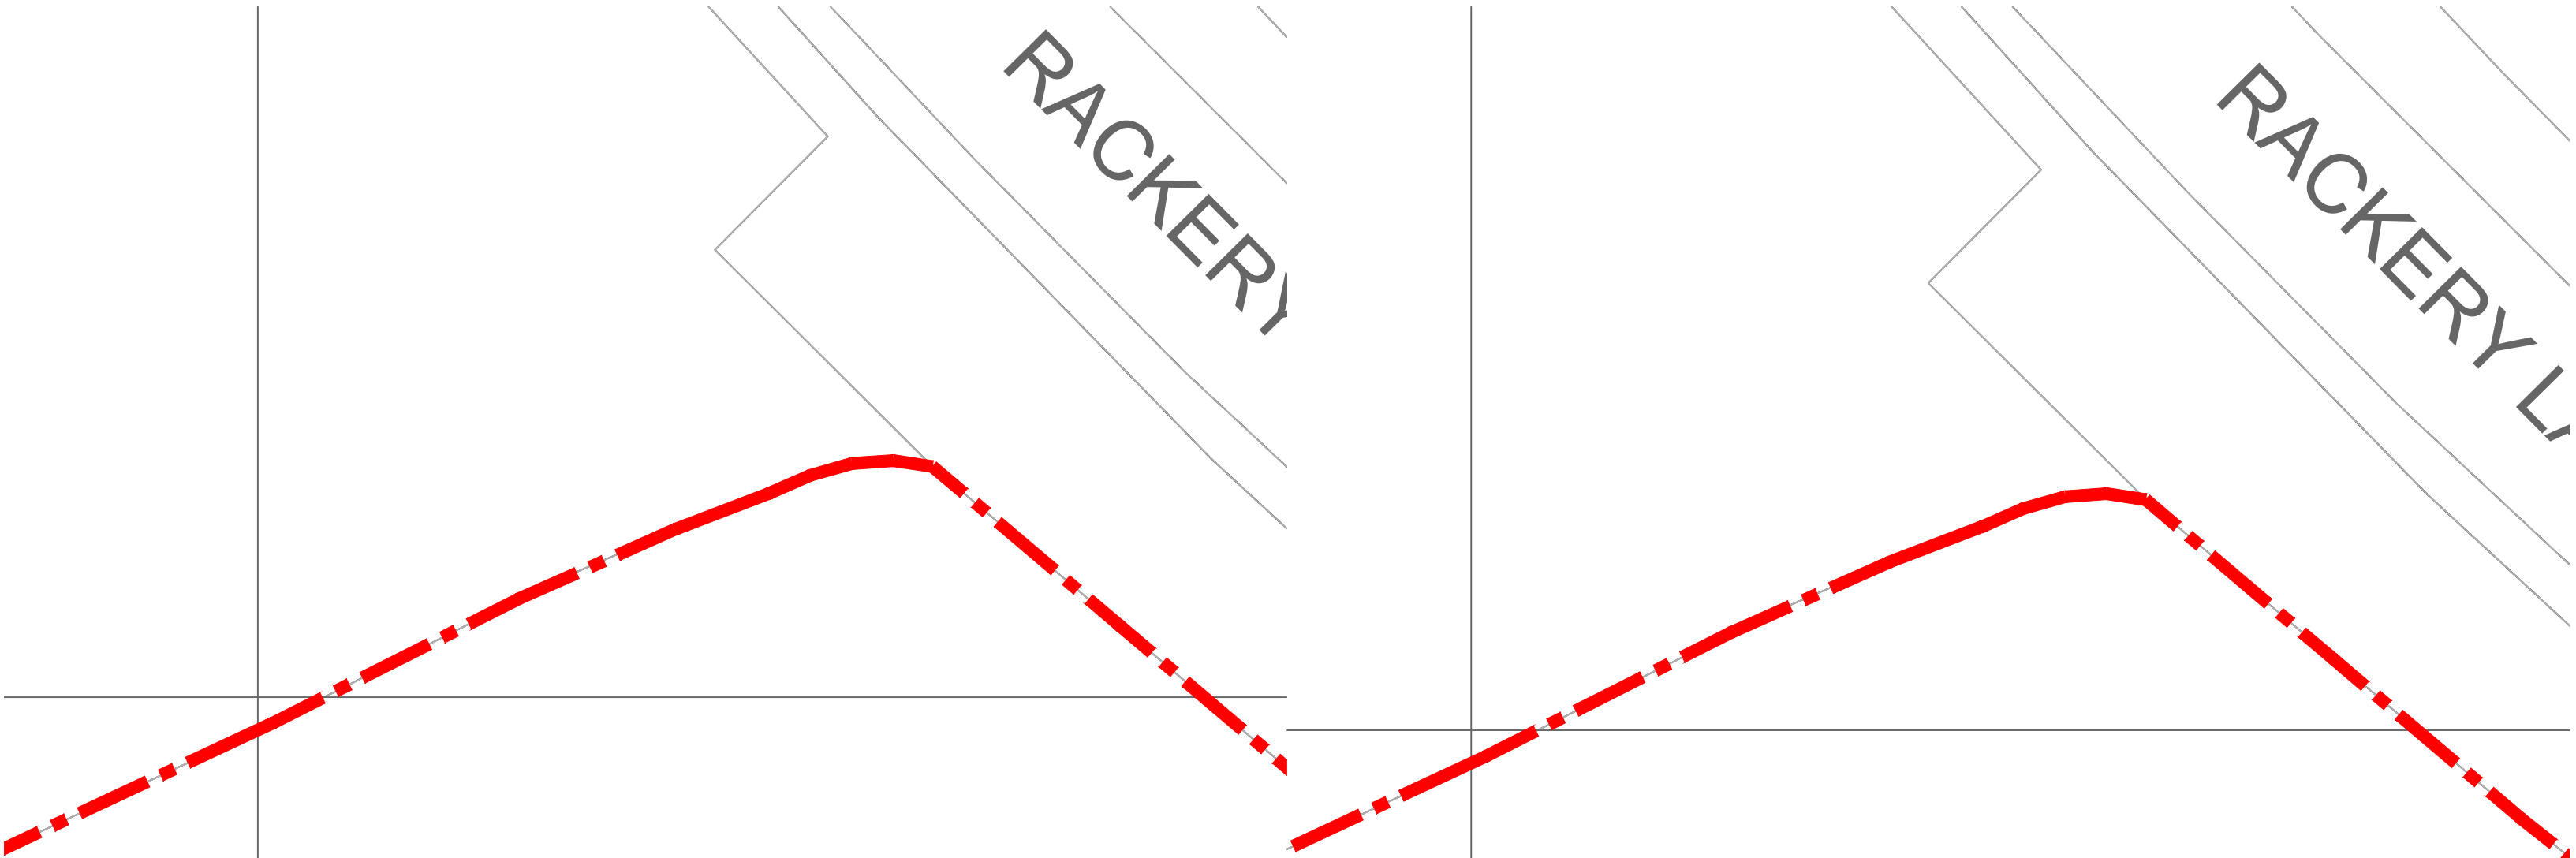

Site location plan 1:1250

1:1250 0 10m 20m 30m 40m 50m 60m 70m 80m 90m 100m

©Crown Copyright and database rights
2019 OS 100047474

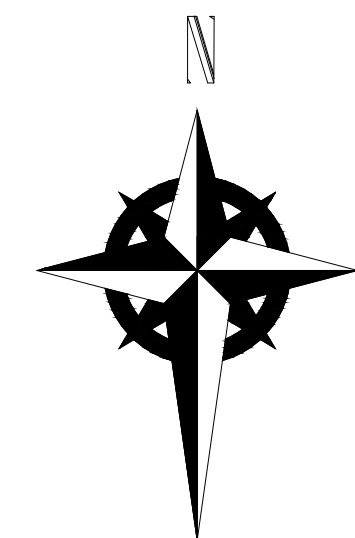

HDS ARCHITECTURAL SERVICES
HDS Architectural Services, The Foundry,
15 Yorke Street, Wrexham
LL13 8LW
Tel (01978) 345250
www.hdsarchitectural.co.uk

Project; 5 Rackery Hall Mews, Llay, Wrexham, LL12 0QB	
Title; Site Location & Site plans	Scale (A2); 1:200 & 1:1250
Dwg No; RH/PD/05	Date; June 2021
Revision; REV A - revised site plan due to proposed extension redesign (30-09-21) REV B - revised site plan due to proposed extension change (20-10-21) REV J - revised site plan due to proposed extension change (05-11-21)	